



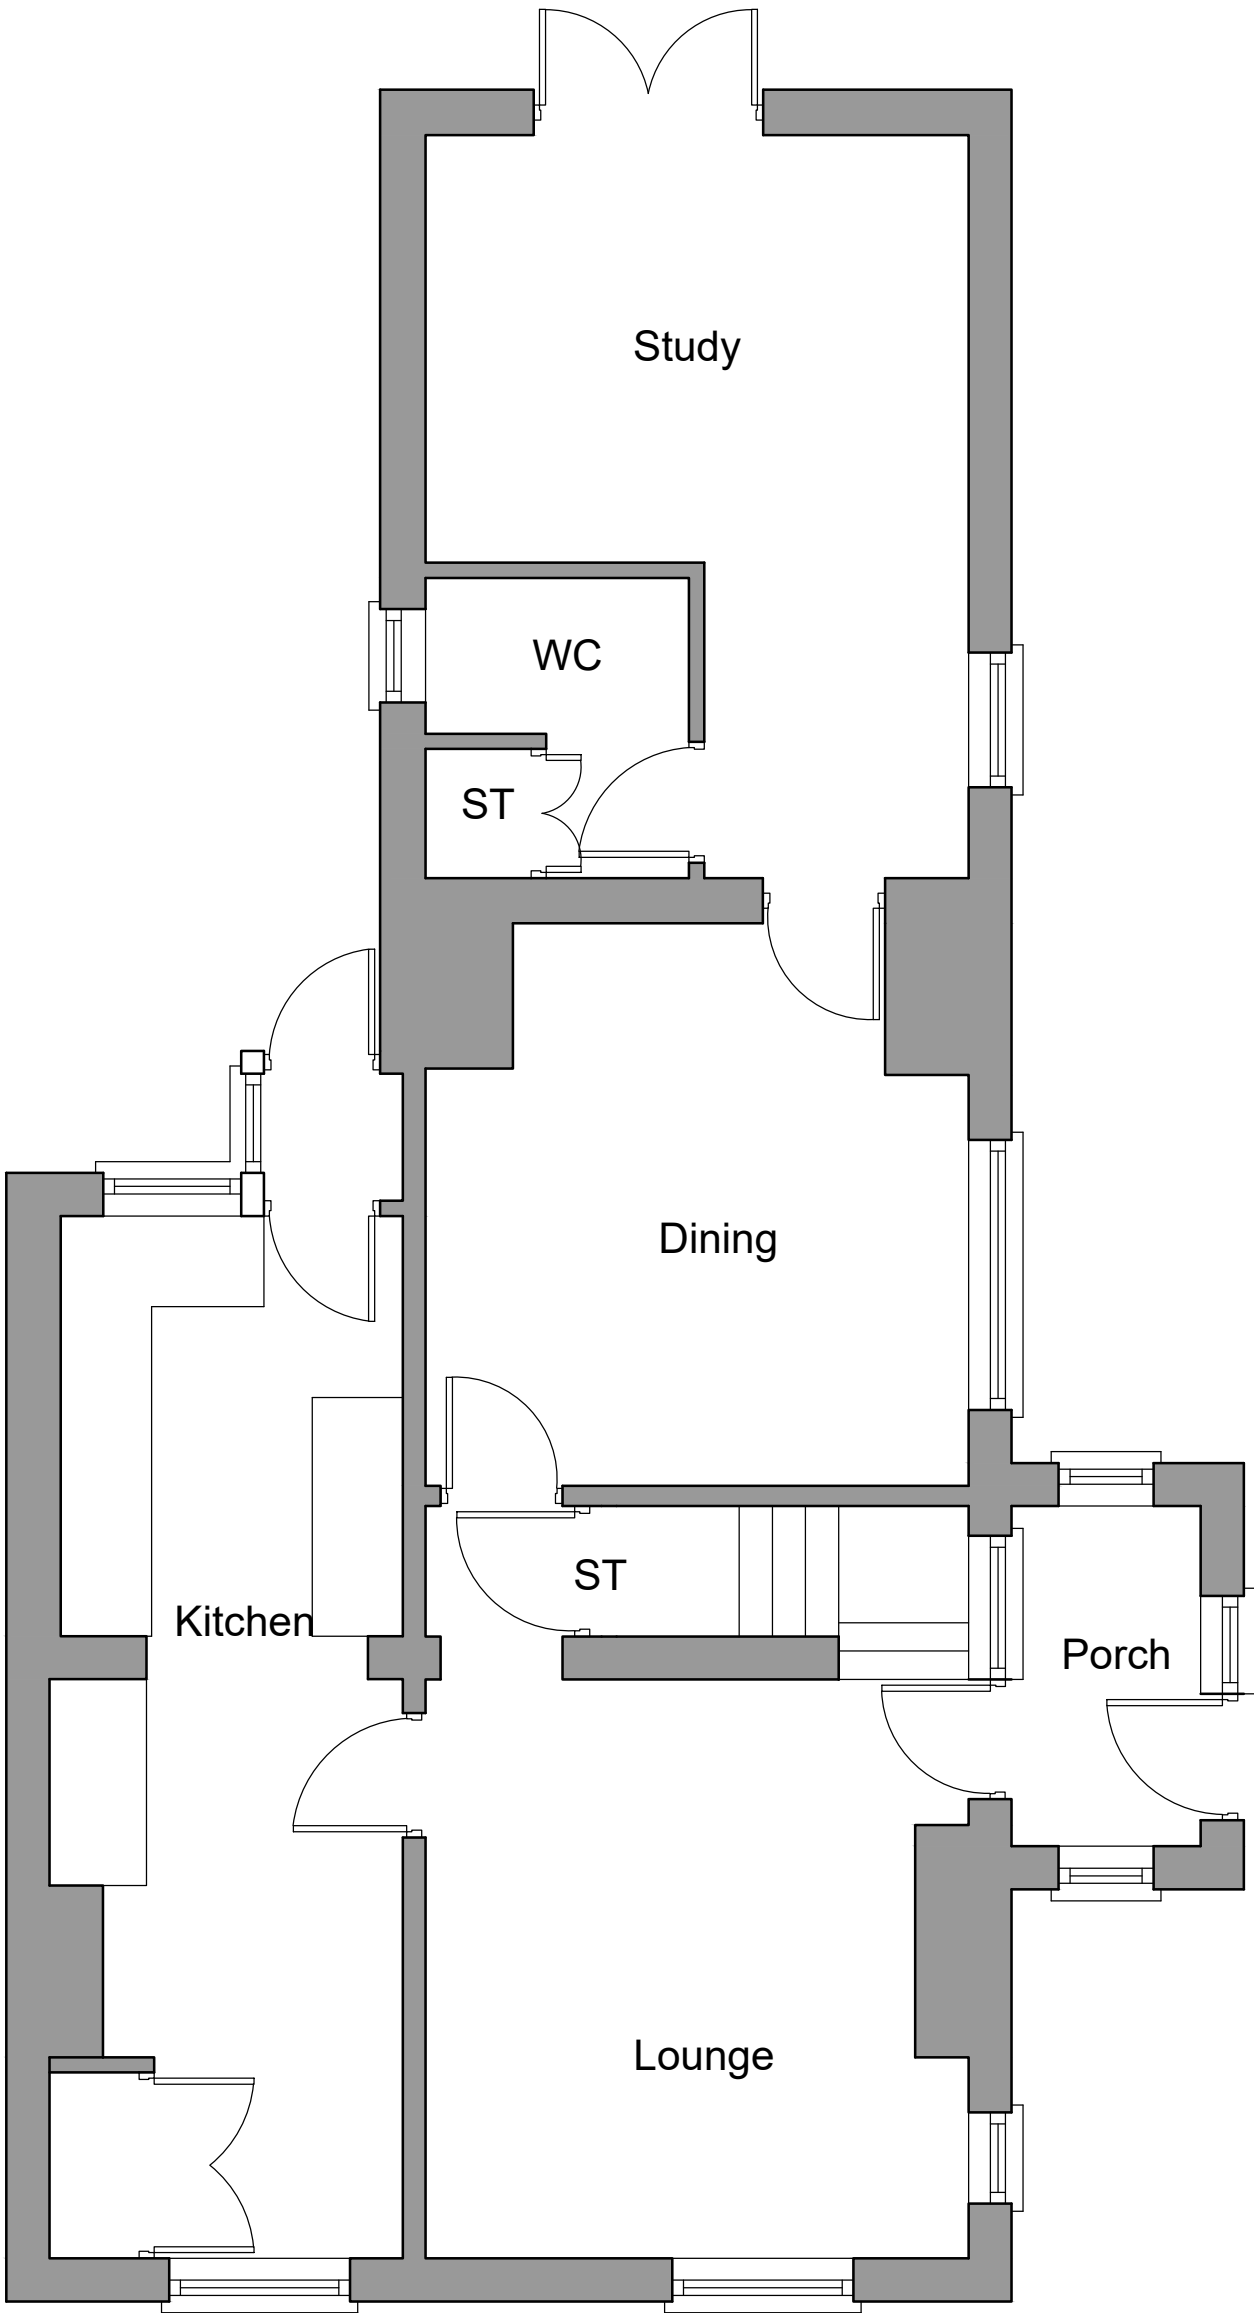

Ground floor plan 1:50

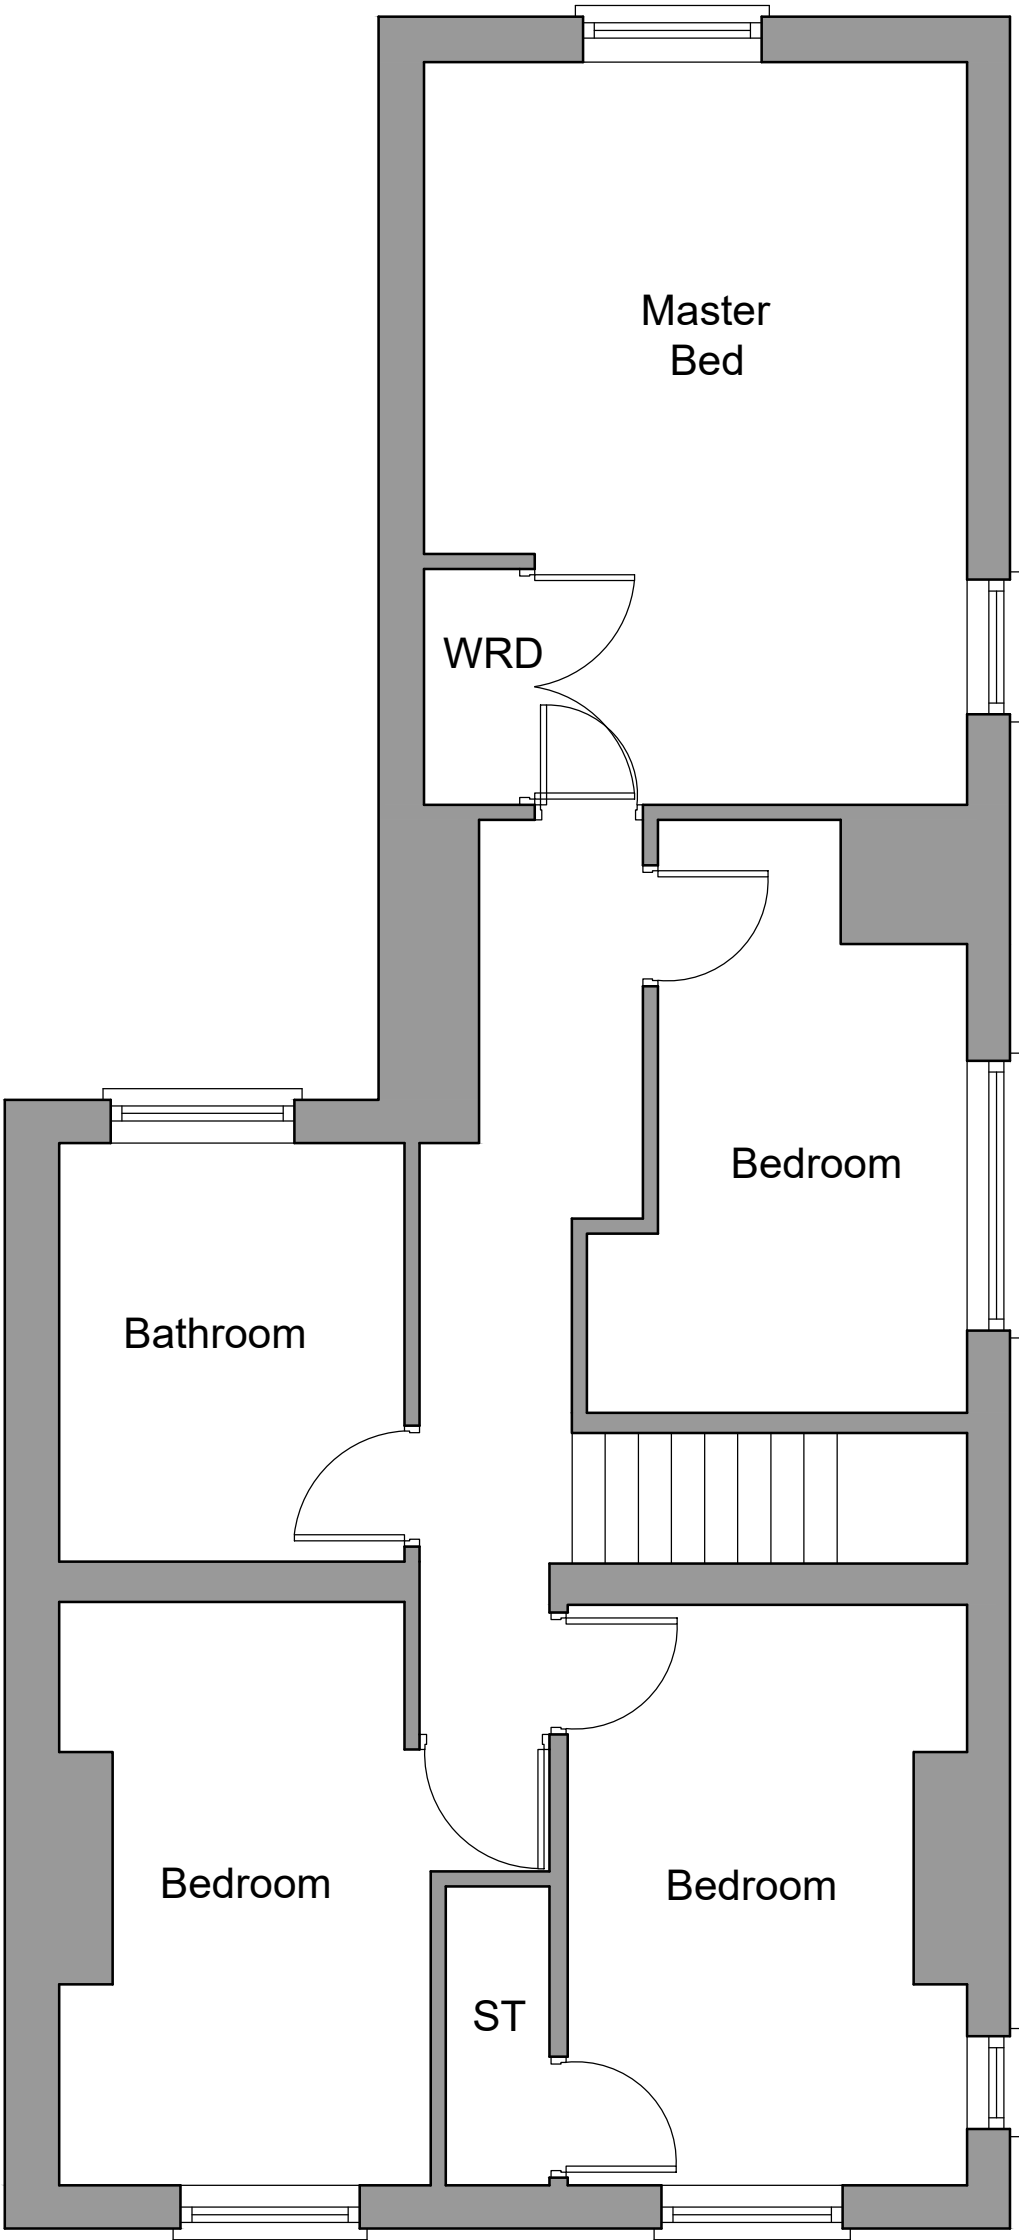

First floor plan 1:50



HDS ARCHITECTURAL SERVICES
HDS Architectural Services, The Foundry,
15 York Street, Wrexham
LL13 8LW
Tel (01978) 345250
www.hdsarchitectural.co.uk

Project; Fraser Cottage, High Street, Bangor On Dee, Wrexham, LL13 0AU	
Title; Existing Elevations	Scale (A3); 1:100
Dwg No; FC/PD/01	Date; July 2021
Revision;	