

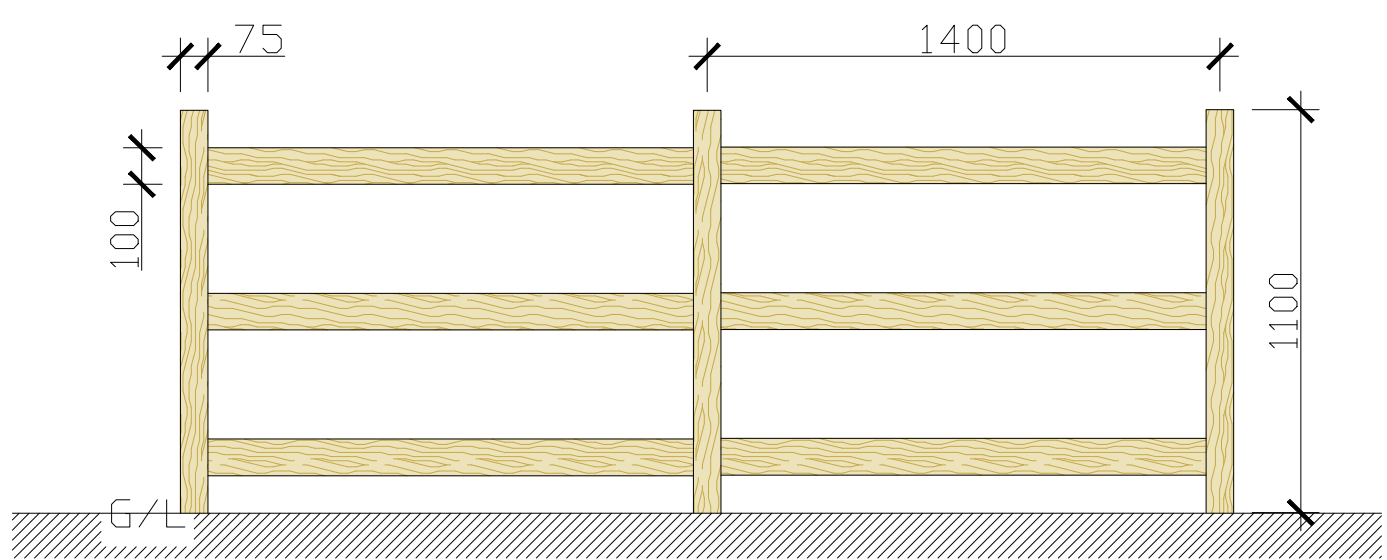



OWL COTTAGE, MILBROOK LANE.

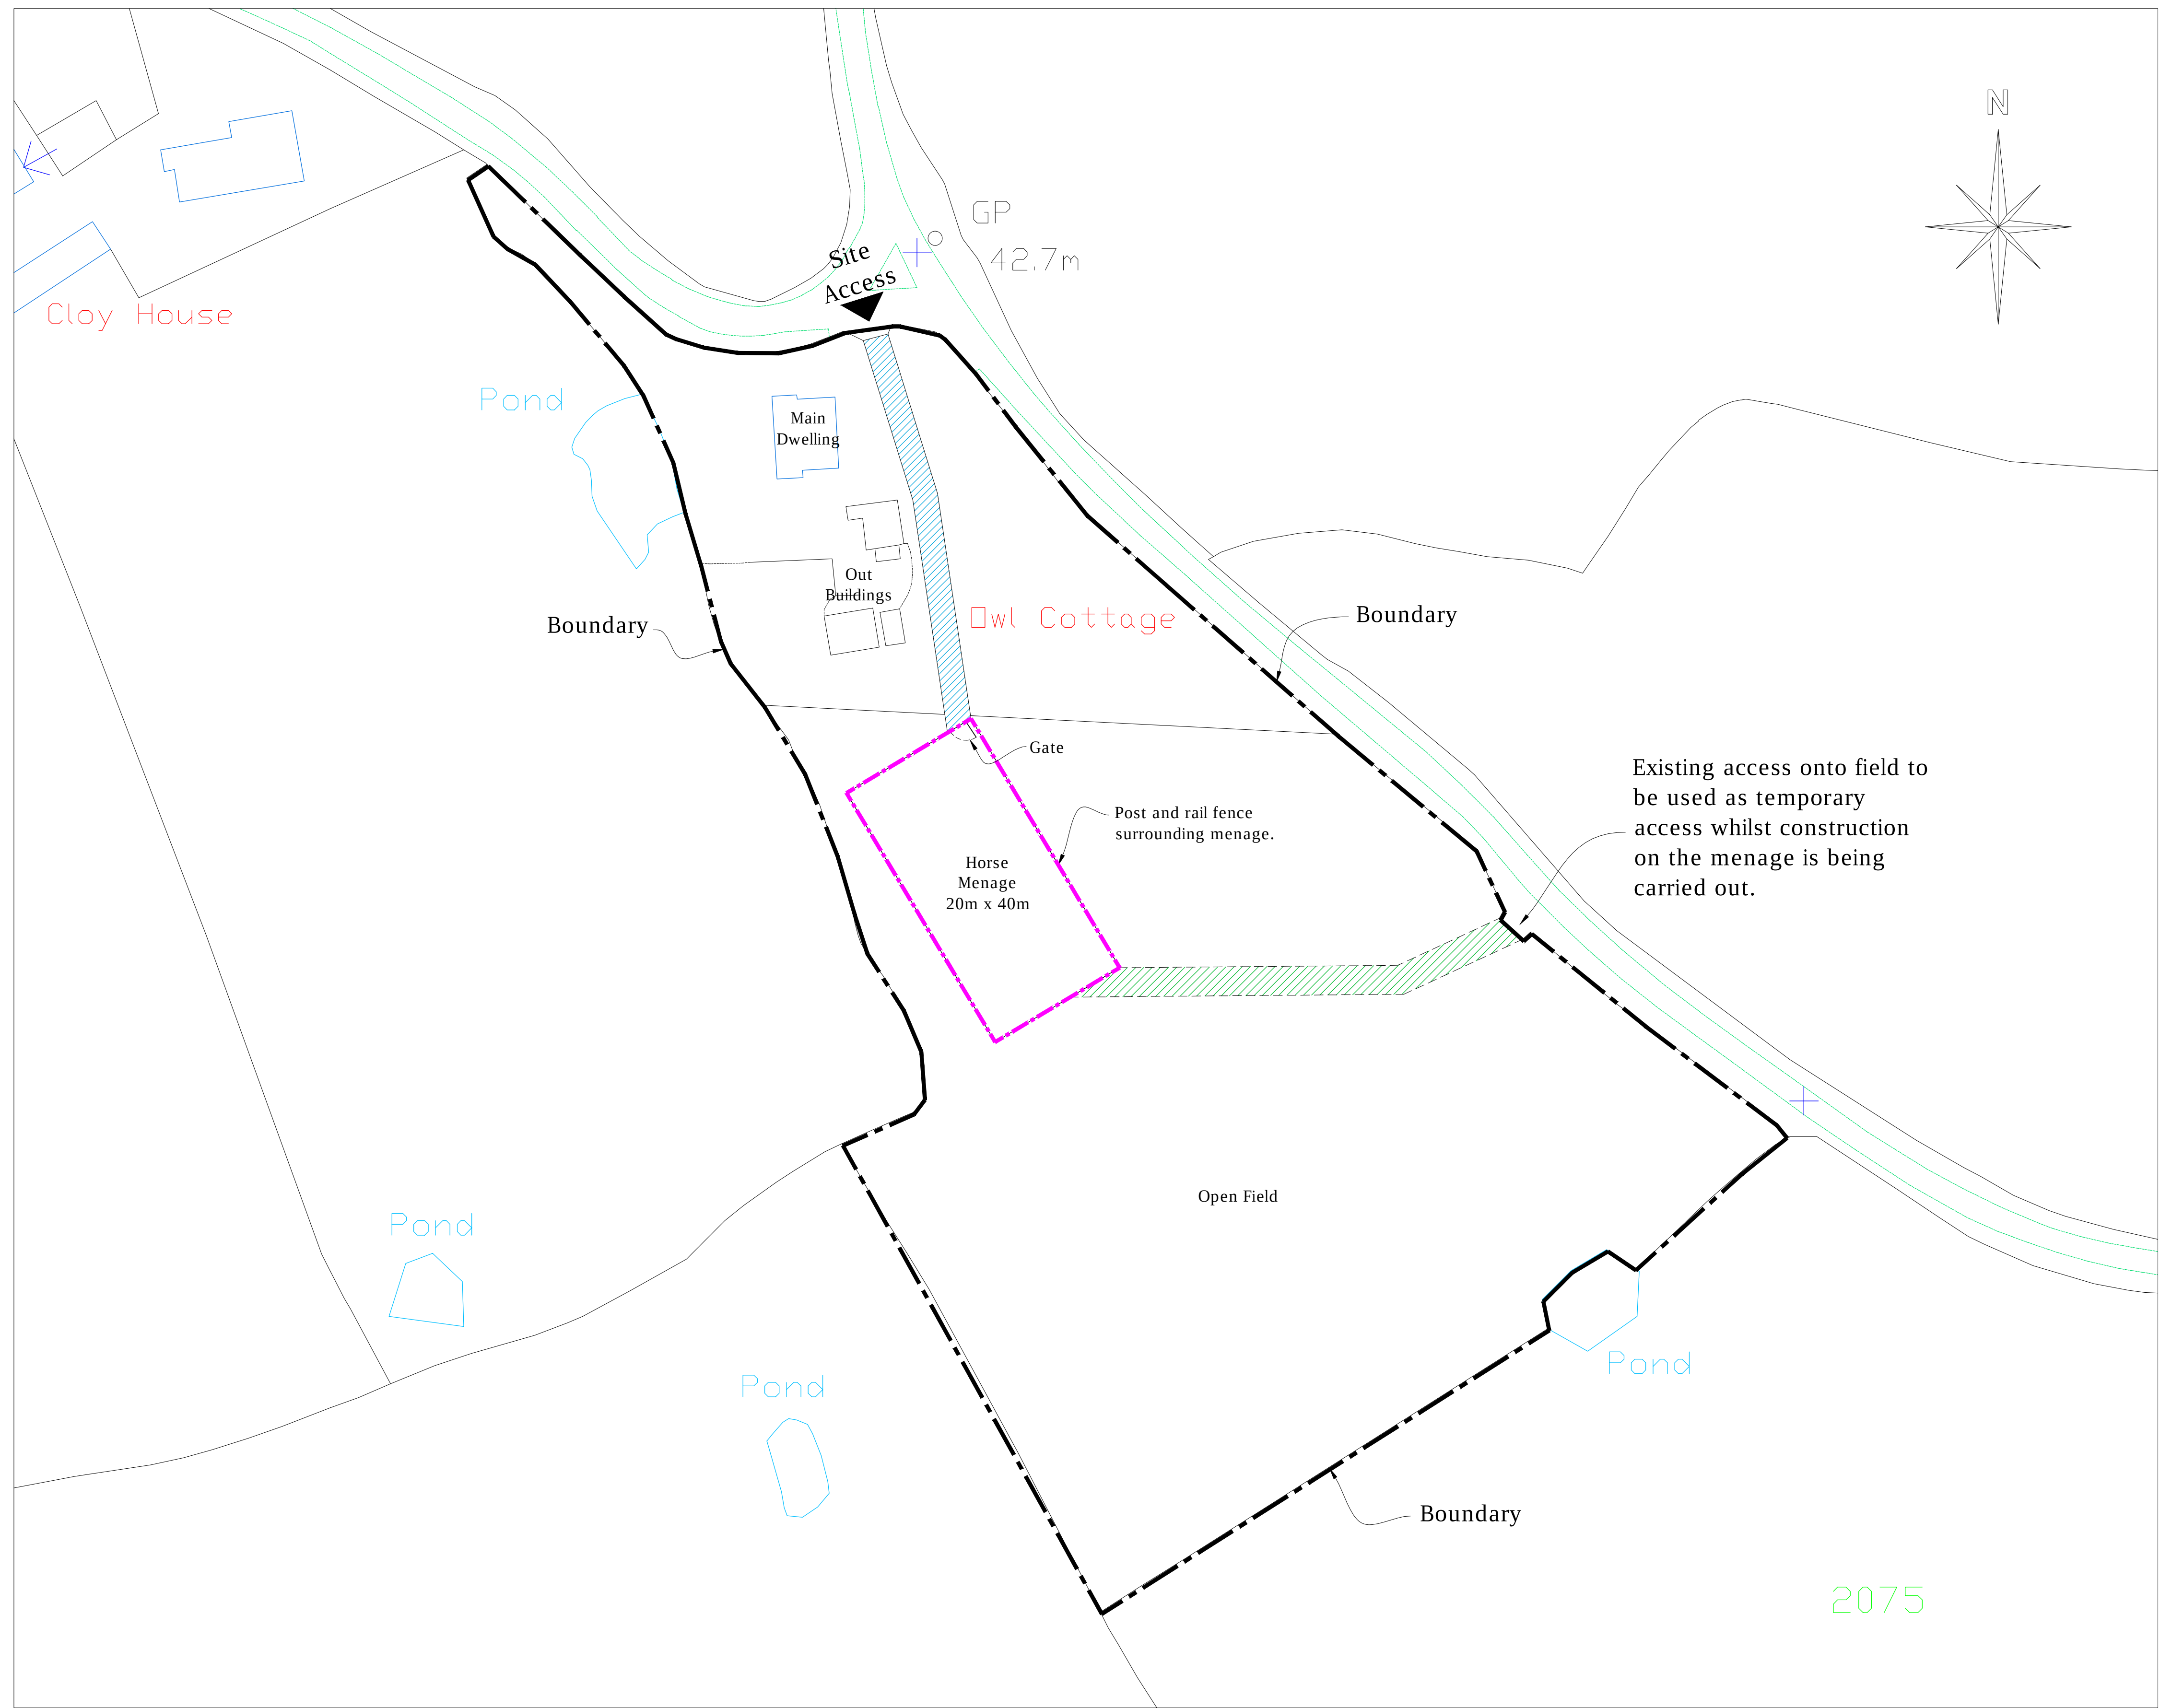

Post & Rail Fence
NTS

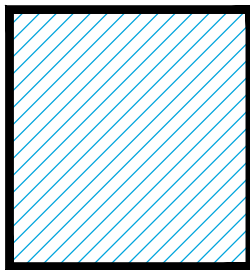

Blue hatching indicates access to menage through site.

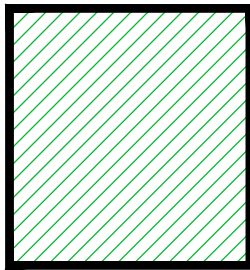

Green hatching indicates temporary access to menage in the construction phase only.



Denotes post and rail fence.



Photo showing menage finish.



Enlarged photo showing menage finish.

Proposed Site Plan
Scale 1:500

 CULLIS-ARCHITECTURAL-DESIGN 25 Sunningdale Close Wrexham North Wales LL13 9QU T 01978 264376 M 07791 480768 E ajones540@btinternet.com		Client	Mr. R. Glanville.		
		Drawing Title	Proposed Site Plan.		
		Job Title	Proposed New Menage at Owl Cottage, Milbrook Ln, Bangor on Dee.		
		Date	Scale	Rev	Draw No
Jan 2022	1:500 at A1		PD232/02		