


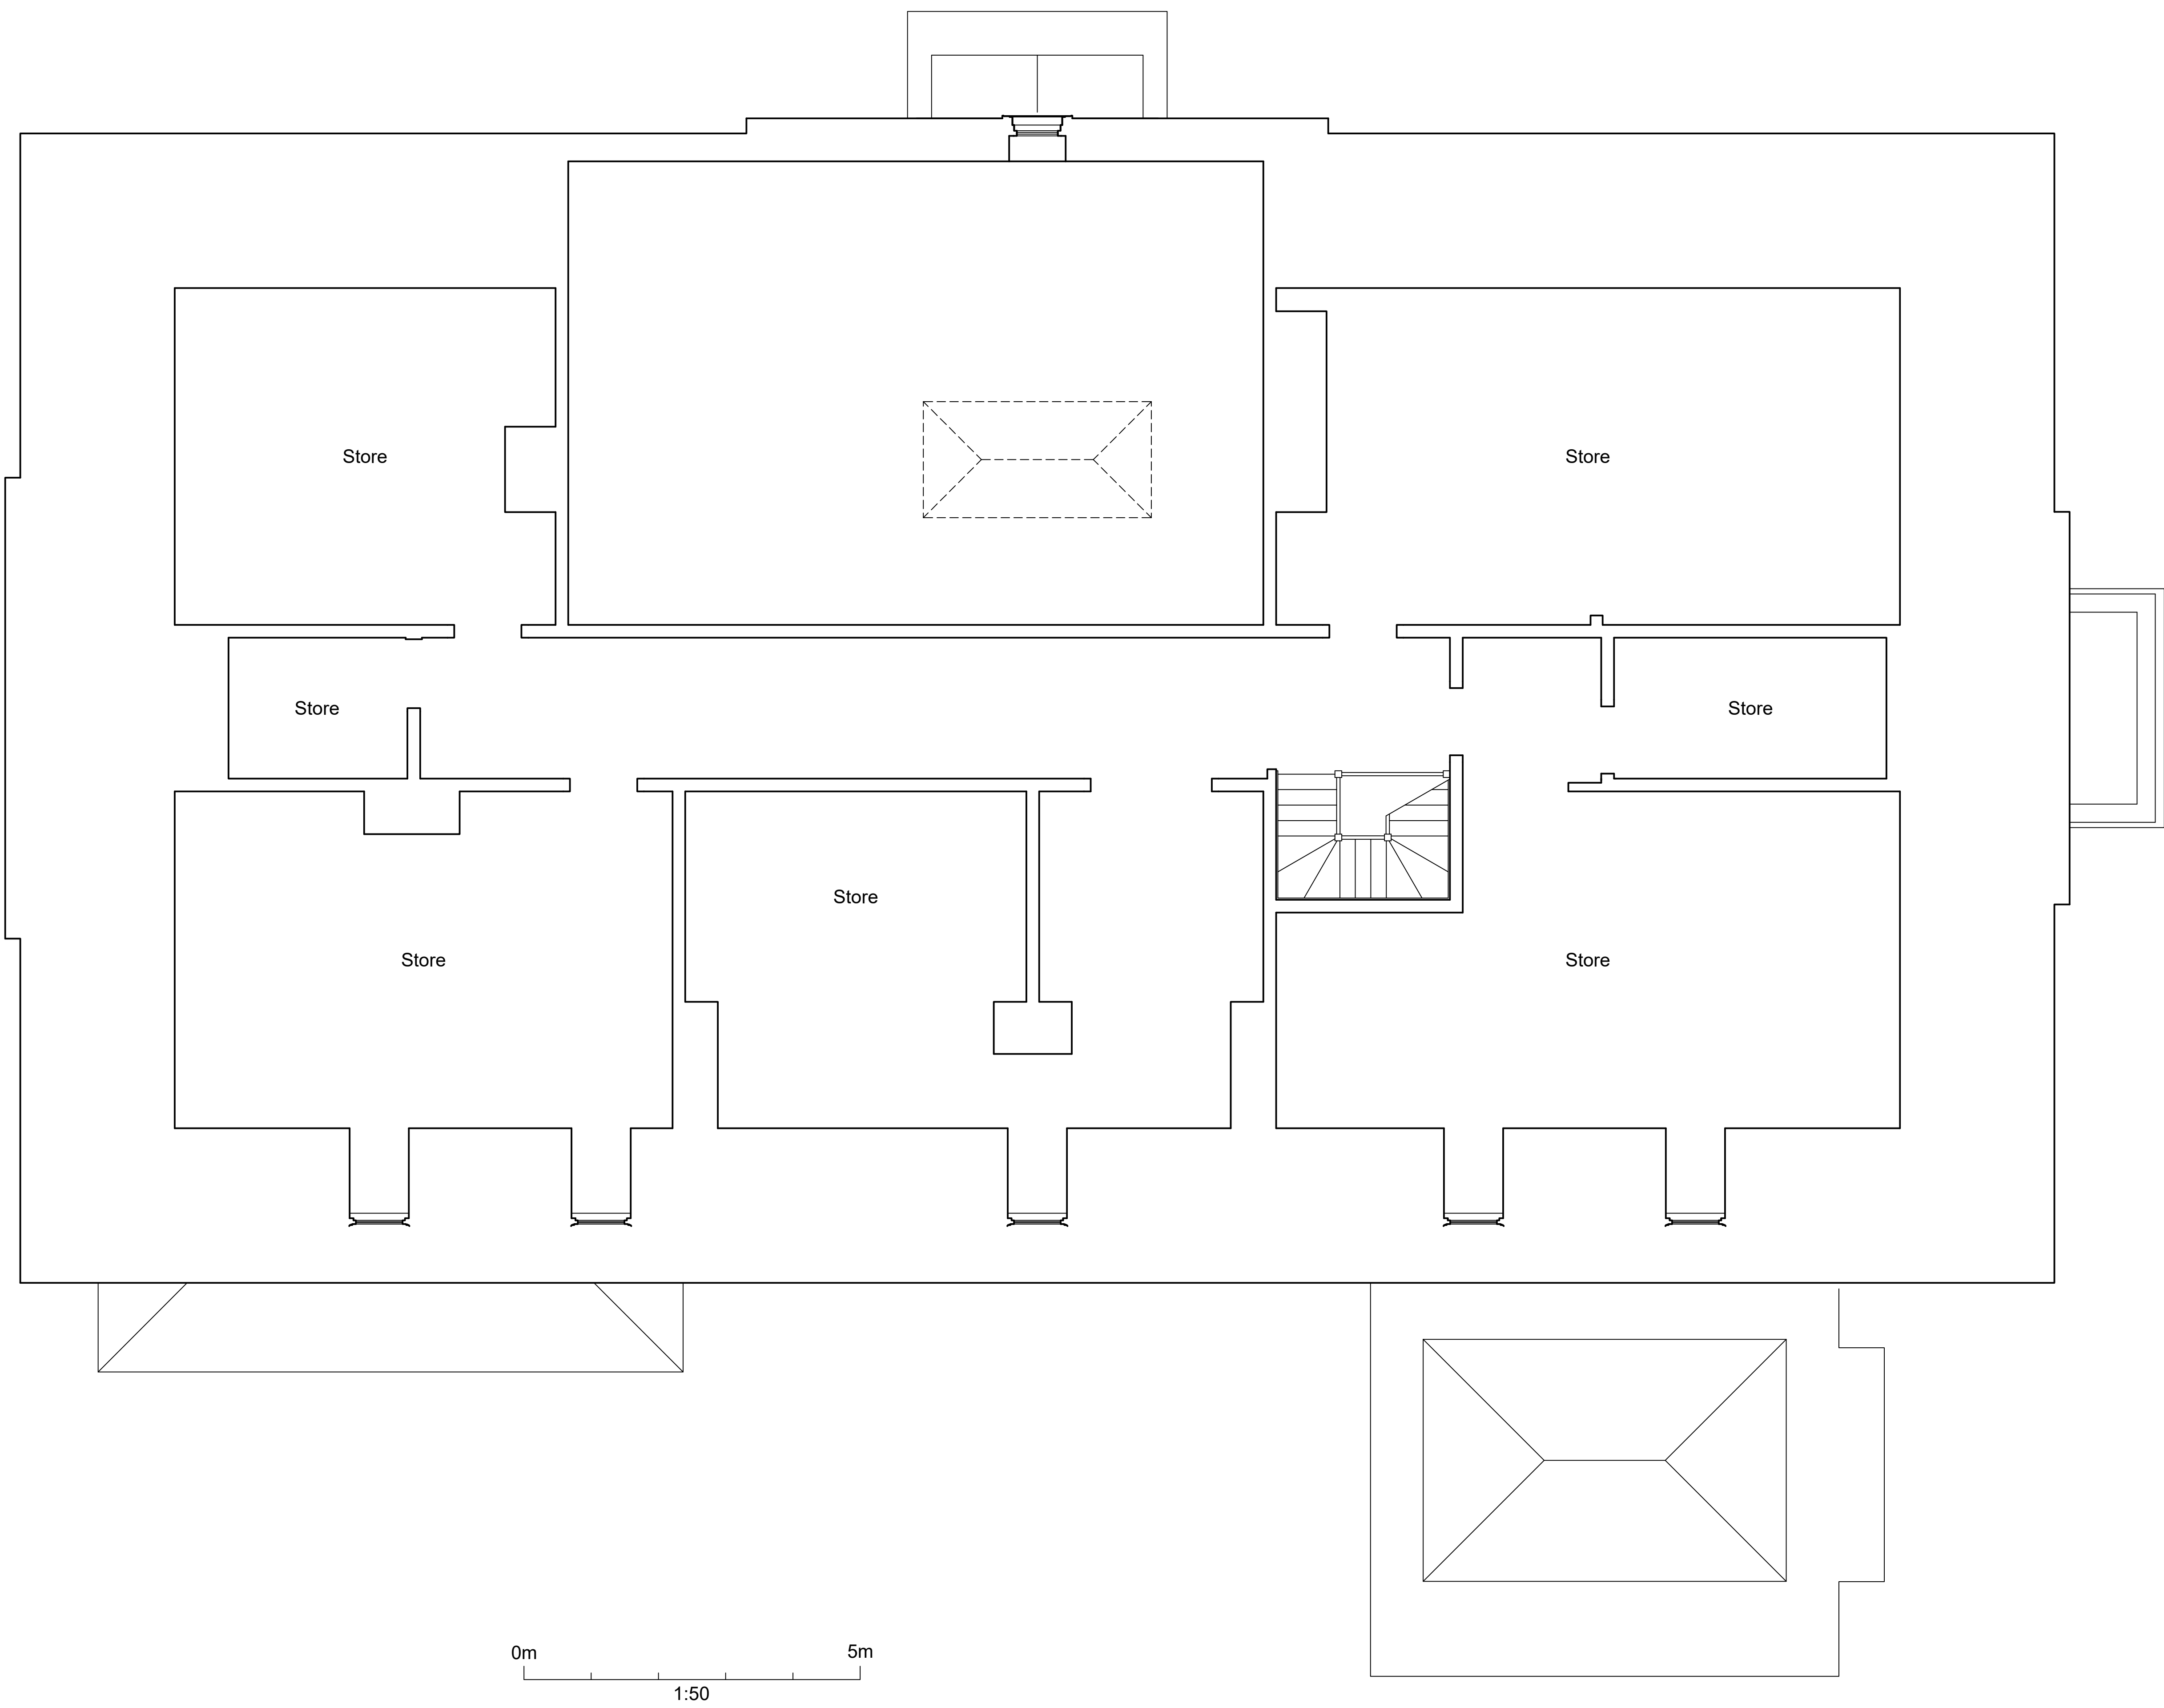

NOTES
Drawing for planning only
All measurements to be checked on site

Revision	Description	Date
A	Amendments to layout	24.12.21
B	Entrance Hall roof lantern omitted	27.01.22

project
ALTHREY WOODHOUSE

project no.
1239

client
MR AND MRS MINSHAW

drawing
PROPOSED SECOND FLOOR PLAN

drawing no.	revision
28	B

status
PLANNING

scale	date
1:50@A1	19.08.21

drawn by
GM/AB

MOSS. CO.
LLP.

BROOKGATE HALL - PLEALEY - SHREWSBURY - SY5 0UY
Tel: 01743 588230
E-mail: info@mosscompany.co.uk