


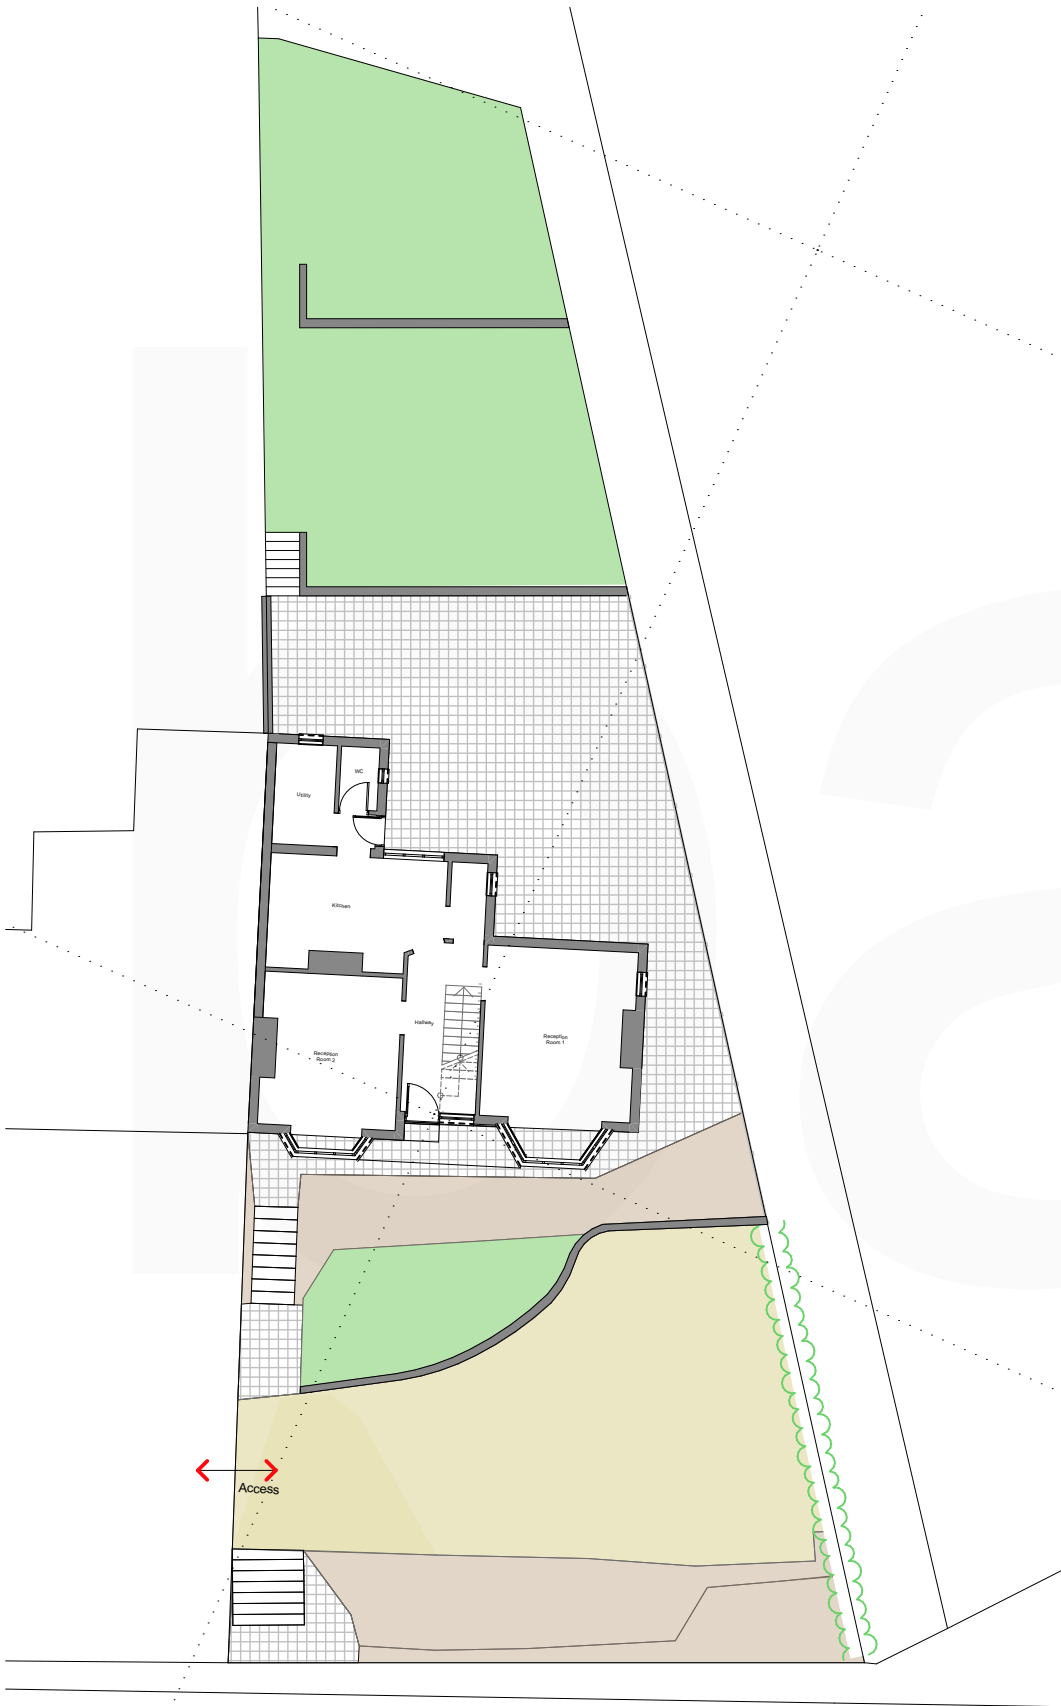


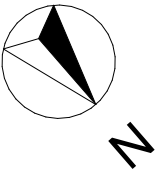

Existing Site Plan
1:50

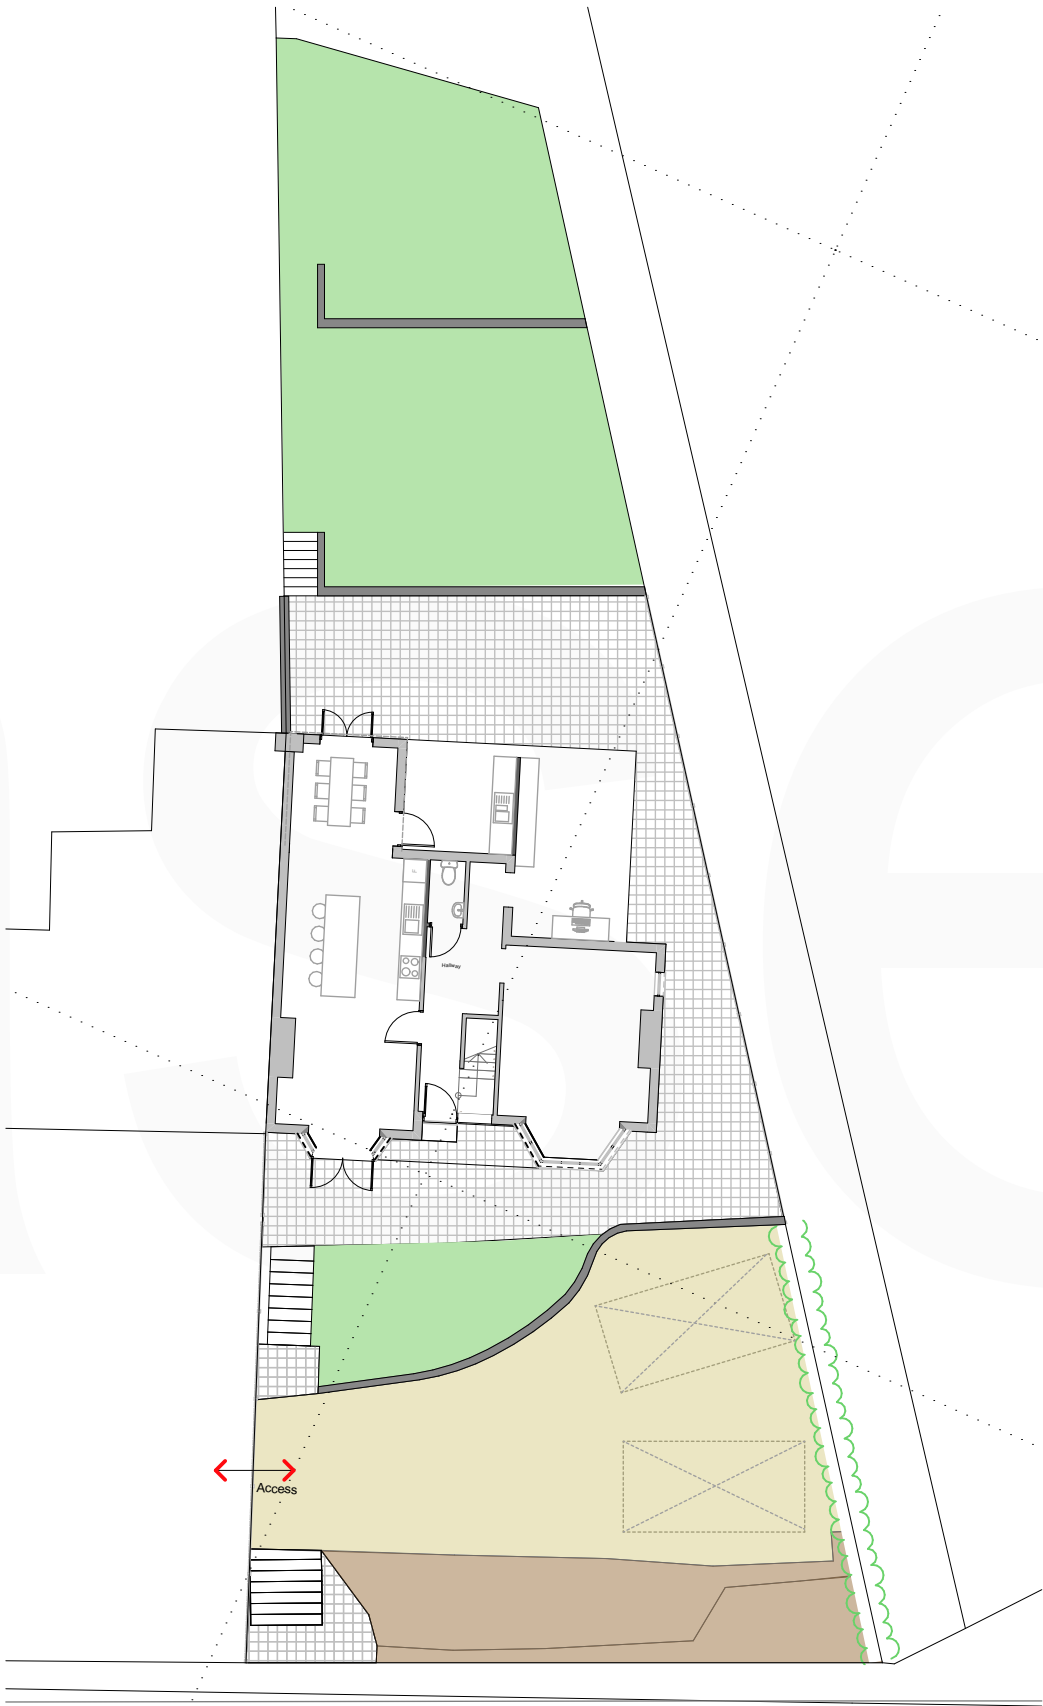

Proposed Site Plan
1:50

 

A	19.10.21	New proposed access removed.	JW	BE
Rev No.	Date.	Rev.	By.	Chk.

PLANNING

Scale.	1:200 @ A3	Date.	20.04.2021	Drawn by.	JW	Chk.	BE
base. ARCHITECTS							
Project Title. Craigside							
Client. Oli Keeble							
Drawing Title. Existing and Proposed Site Plan							
Project No. BA2932		Drawing No. PL-002A		Revision. A			