
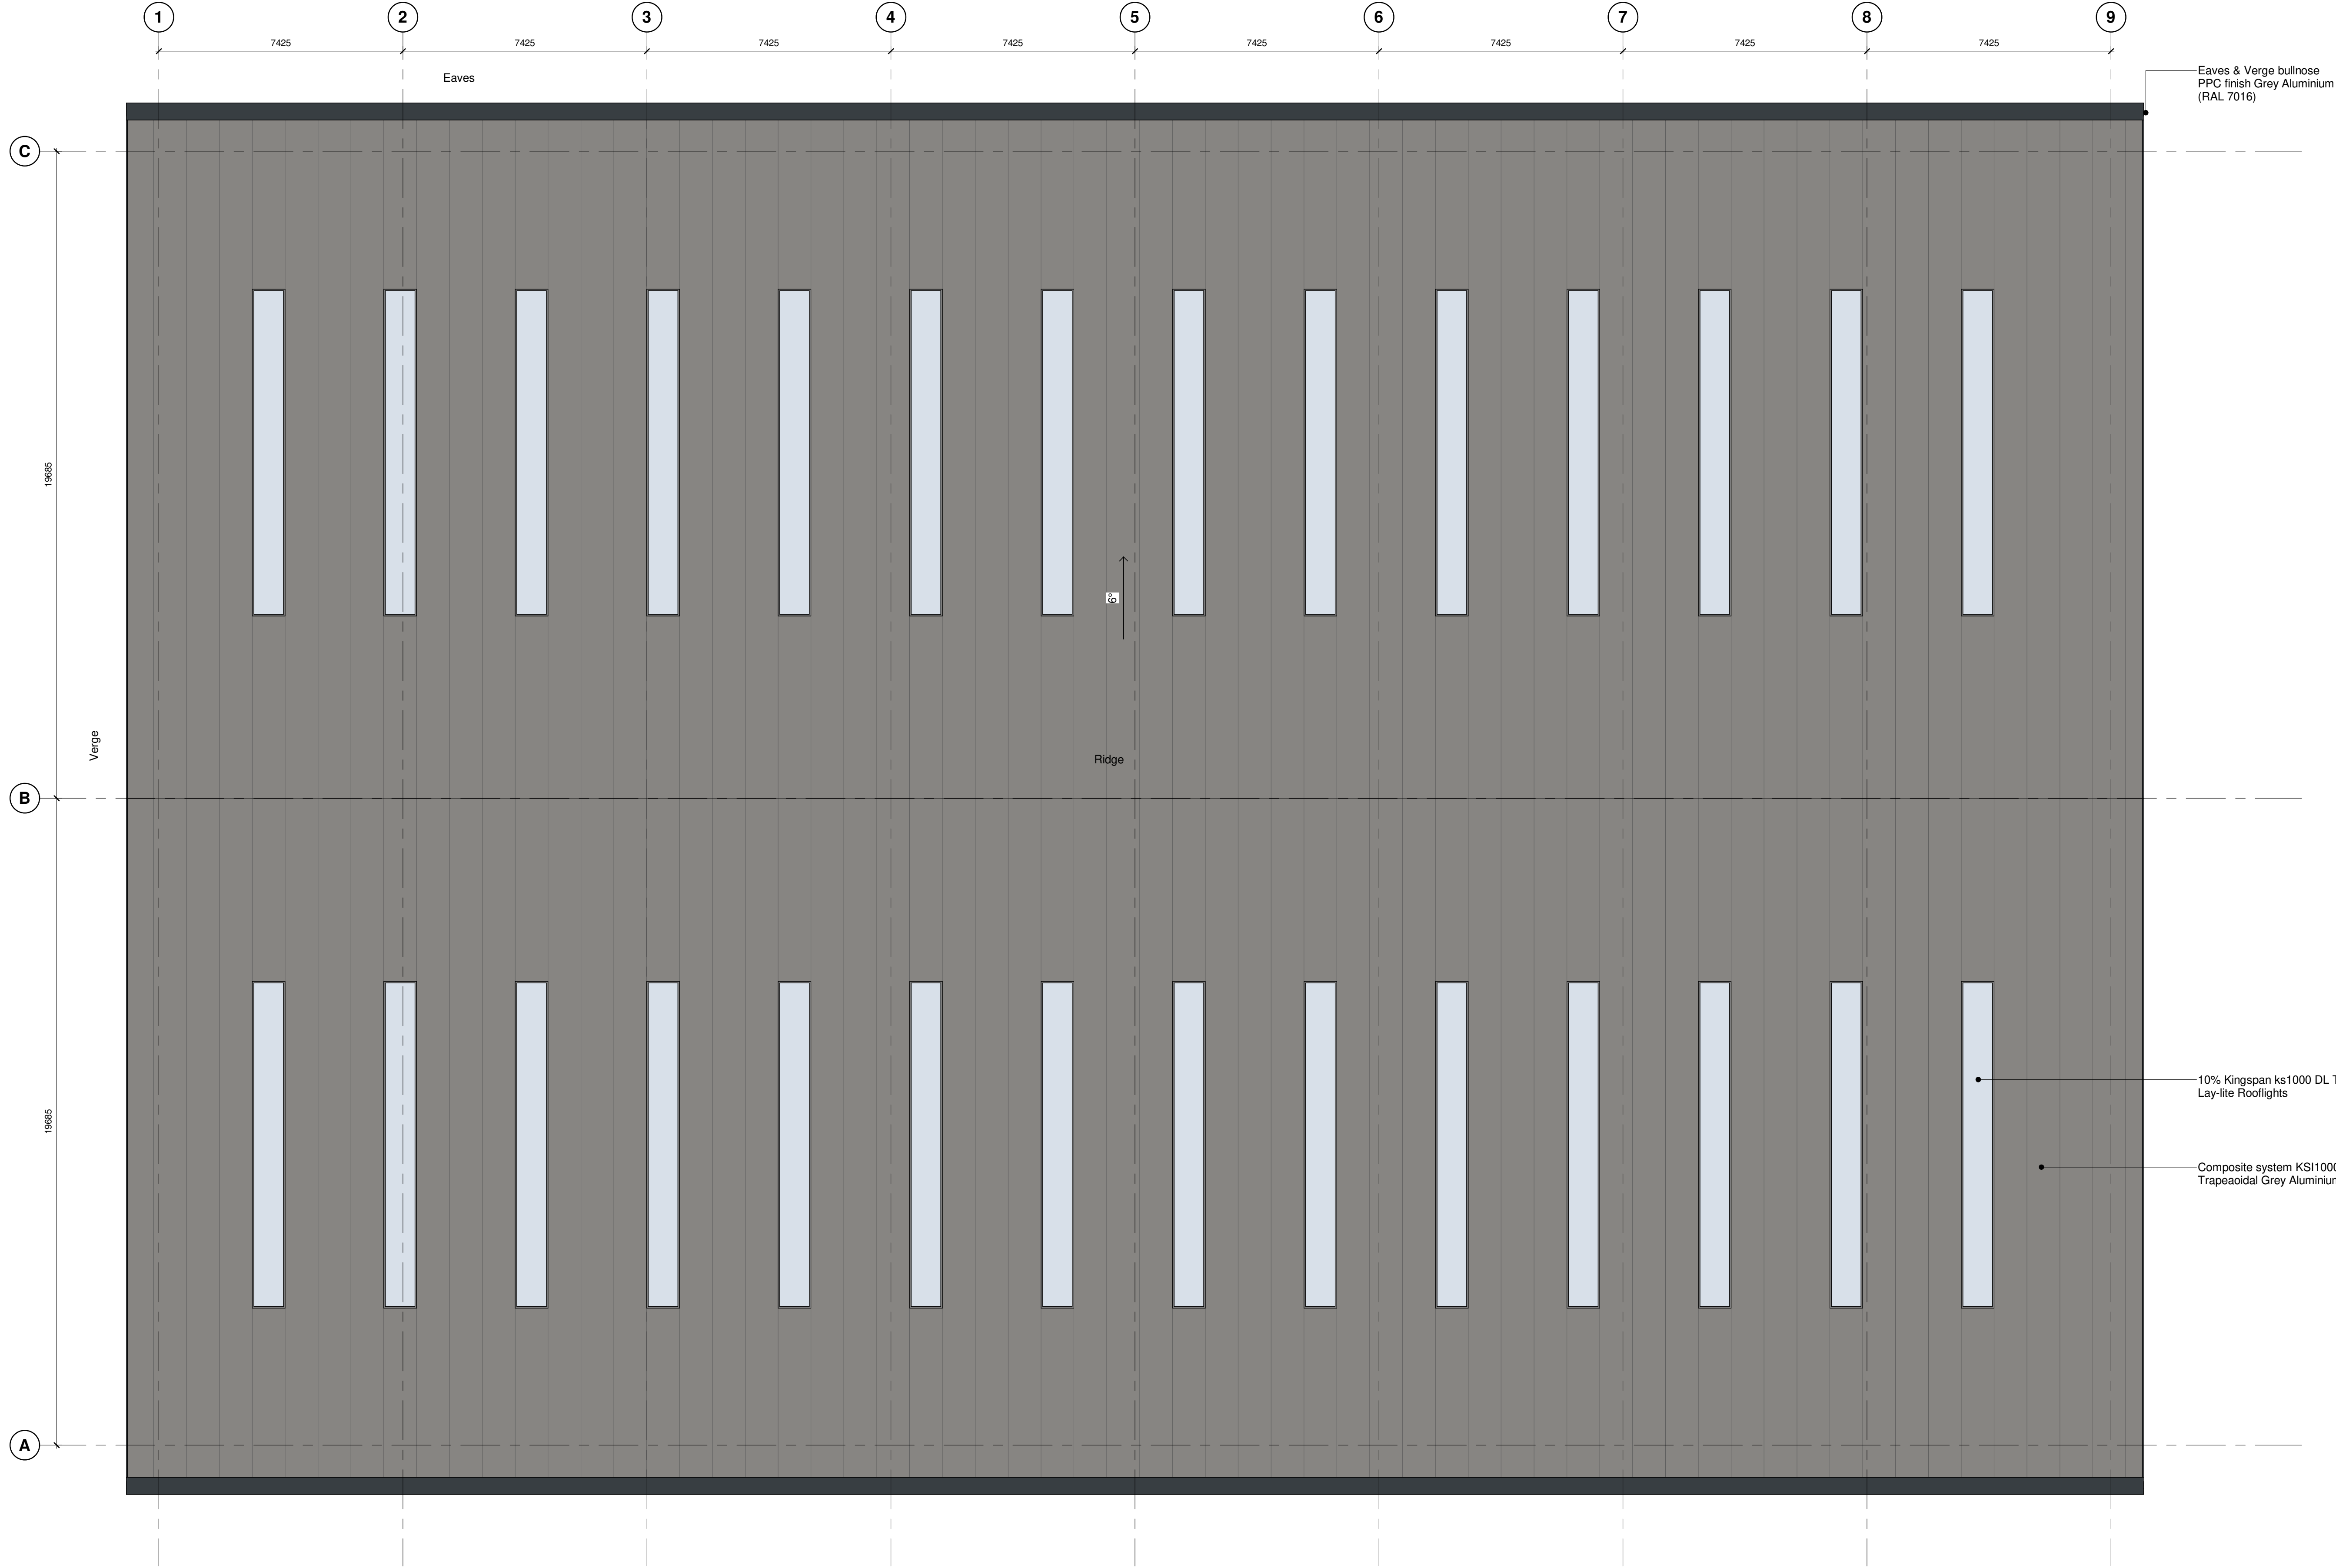


 

**Drawing Status**

**PLANNING**

This drawing is © C4 Projects and is not to be copied, reproduced or re-distributed either in whole or in part without the prior written permission of the originator.

The originator shall have no responsibility for any liability, loss, cost, damage or expense arising from or relating to any use of this document other than for its intended purpose on this project.

This drawing shall be read in conjunction with all other relevant drawings, specifications and associated documentation. Any discrepancies, errors or omissions are to be reported to the originator before proceeding with work.

All dimensions are to be checked on site by the contractor prior to proceeding with any work. This drawing shall not be scaled to ascertain any dimensions, work to figured dimensions only.

**DISCLAIMER**  
When this drawing is issued in CAD, it is an uncontrolled version issued for information only, to enable the recipient to prepare their own documents/ drawings for which they are solely responsible.

**SOFTWARE INTEROPERABILITY**  
C4 Projects prepared this drawing using Autodesk® REVIT® Architecture.

C4 Projects does not accept liability for any loss or degradation of any information held in the drawing resulting from the translation from the original file format to any other file format or from the recipients reading of it in any other programme.

| ⚠ Hazard Identification |        |      |
|-------------------------|--------|------|
| ref                     | hazard | date |

**PROJECT NOTES**

- Proposals or information contained on this drawing to be used for **"TENDERING"** purposes and **NOT** for procurement or associated construction works.
- Design information indicated on this drawing is to be used solely for **COORDINATION** purposes.
- Development proposals are to be read in conjunction with all referenced drawings and documents.
- Soft Landscaping shown is indicative, refer to Landscape Architect design for full details.
- Any proposed levels are indicative and subject to change to suit Engineered

**REFERENCE DRAWINGS**

AV-XX-DR-A-0101 - Site Location Plan  
AV-XX-DR-A-0202 - Site Constraints Plan  
AV-XX-DR-A-0501 - Site Plan as Proposed  
AV-XX-DR-A-0502 - Proposed Site Surfaces & Boundary Treatments  
AV-XX-DR-A-0503 - Proposed Bike Store & Cycle Store

Refer to 20 Series For Building GA Plans  
Refer to 21 Series For Building GA Elevations  
Refer to 22 Series For Building GA Sections

| Roof light Schedule |       |
|---------------------|-------|
| Family              | Count |
| Rooflight           | 28    |

| P2  | Planning Issue (Full App)     | BE    | 06.12.21 | DC      |
|-----|-------------------------------|-------|----------|---------|
| P1  | Planning Issue (Consultation) | BE    | 25.08.21 | DC      |
| Rev | Revision Details              | Drawn | Date     | Checked |

**C4 Projects**

Quayside,  
Widnespool Business Park,  
Stockton Heath,  
W44 6HL,  
t: 01925 751 852  
e: info@c4projects.co.uk  
www.c4projects.co.uk

Project Management • Architecture • Building Surveying • Cost Consultancy

**Client**  
Village Bakery

**Project**  
Village Bakery  
Wrexham Industrial Estate

**Drawing Title**  
GA Roof Plan as Proposed

| Status     | Purpose of Issue          |         |           |      |
|------------|---------------------------|---------|-----------|------|
| S2         | SUITABLE FOR INFORMATION  |         |           |      |
| Drawn by   | BE                        | Created | August 21 |      |
| C4 Job no. | 21077                     | Scale   | 1 : 100   | @ A1 |
| Drg no.    | 21077-C4P-V1-XX-DR-A-2003 | Rev     | P2        |      |

**1 Proposed Roof Plan**  
1 : 100