



0 5 10cm


Notes | Sketch schemes may be based on plan information of unknown origin and is subject to verification and survey. Contractors must verify all dimensions on site before commencing any work or shop drawings. This drawing is not to be scaled. Use figured dimensions only. Ensure digital versions are plotted at 'Actual Size'. Building areas are liable to adjustment over the course of the design process due to ongoing construction detailing developments. Subject to statutory approvals and survey. The bar above is to check that the drawing has been printed to scale.

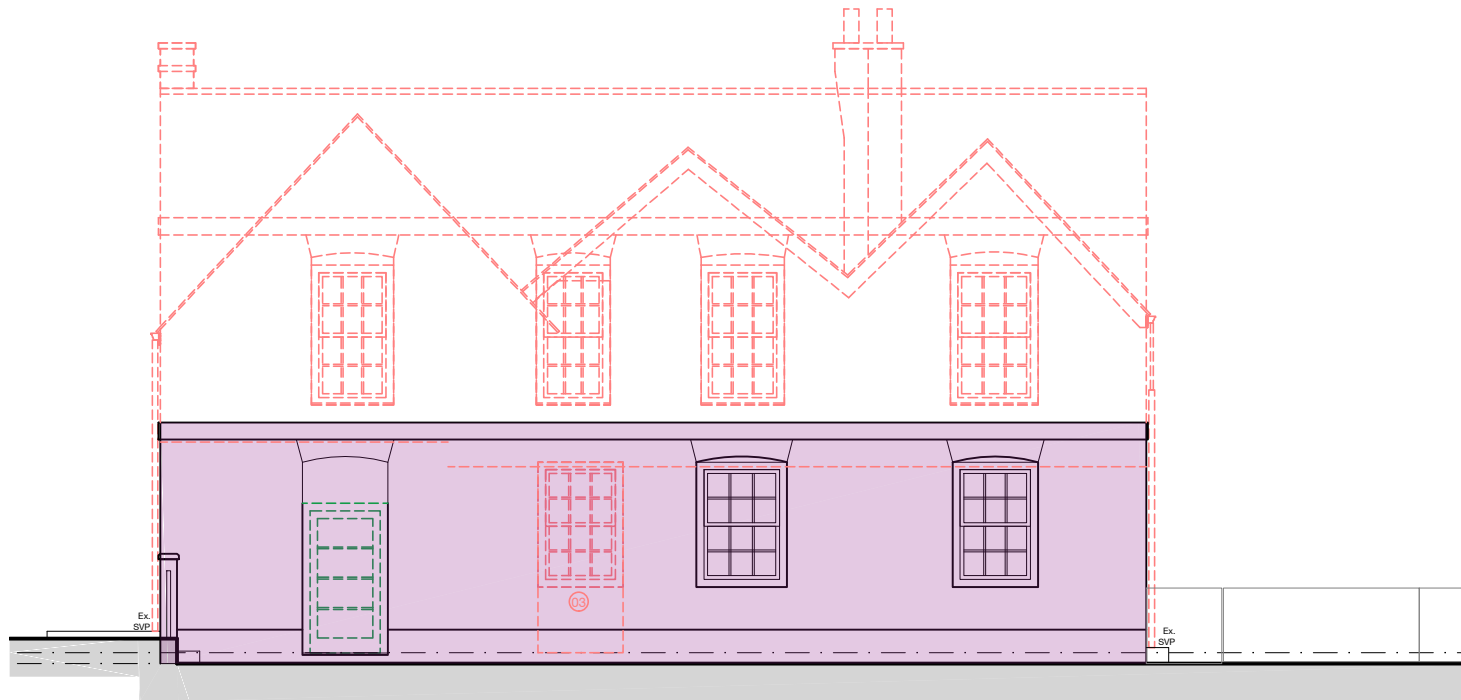


FRONT ELEVATION

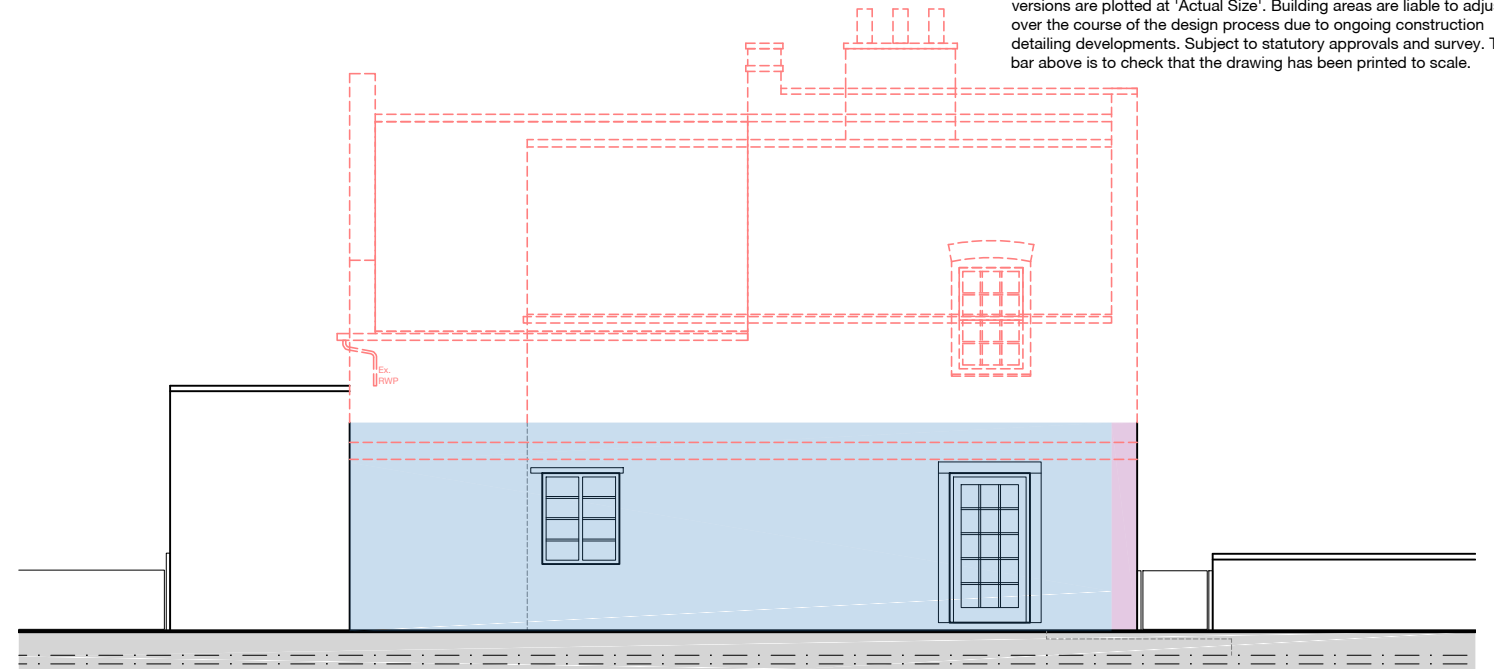

SIDE ELEVATION

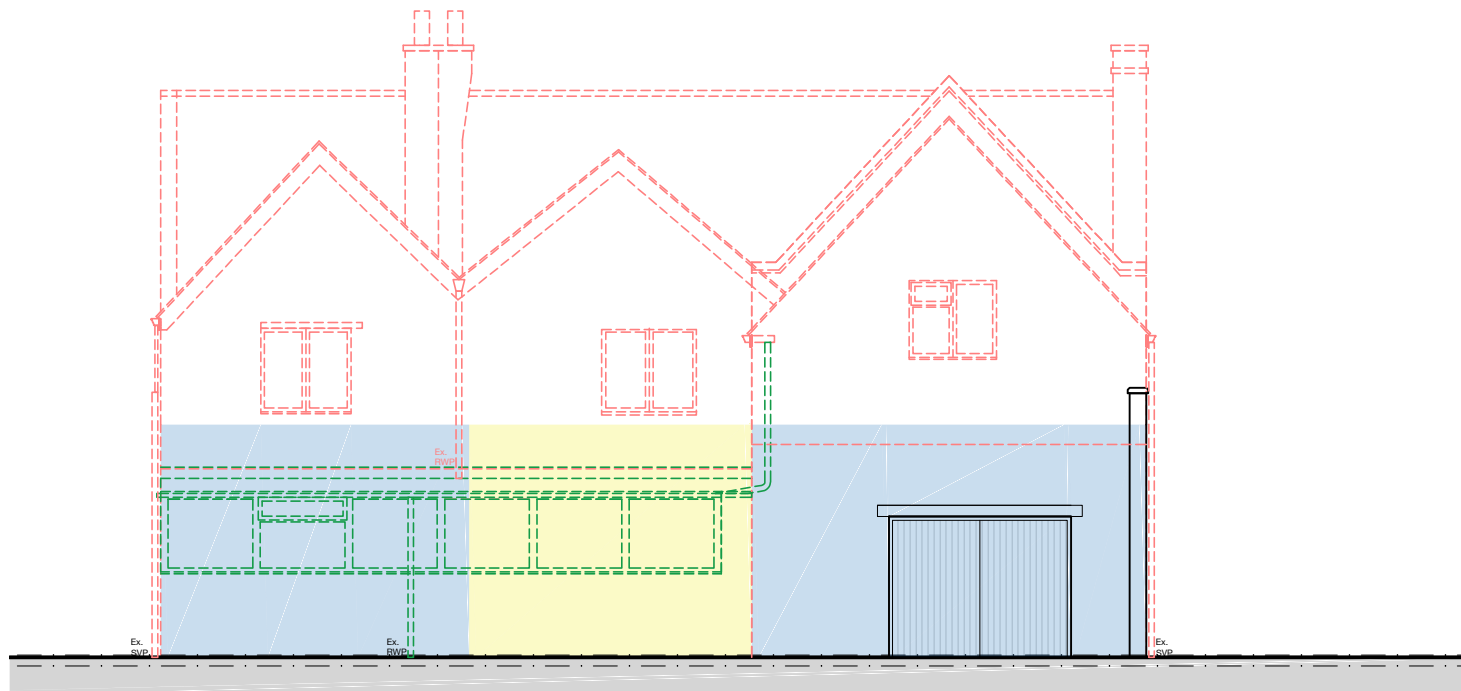

REAR ELEVATION

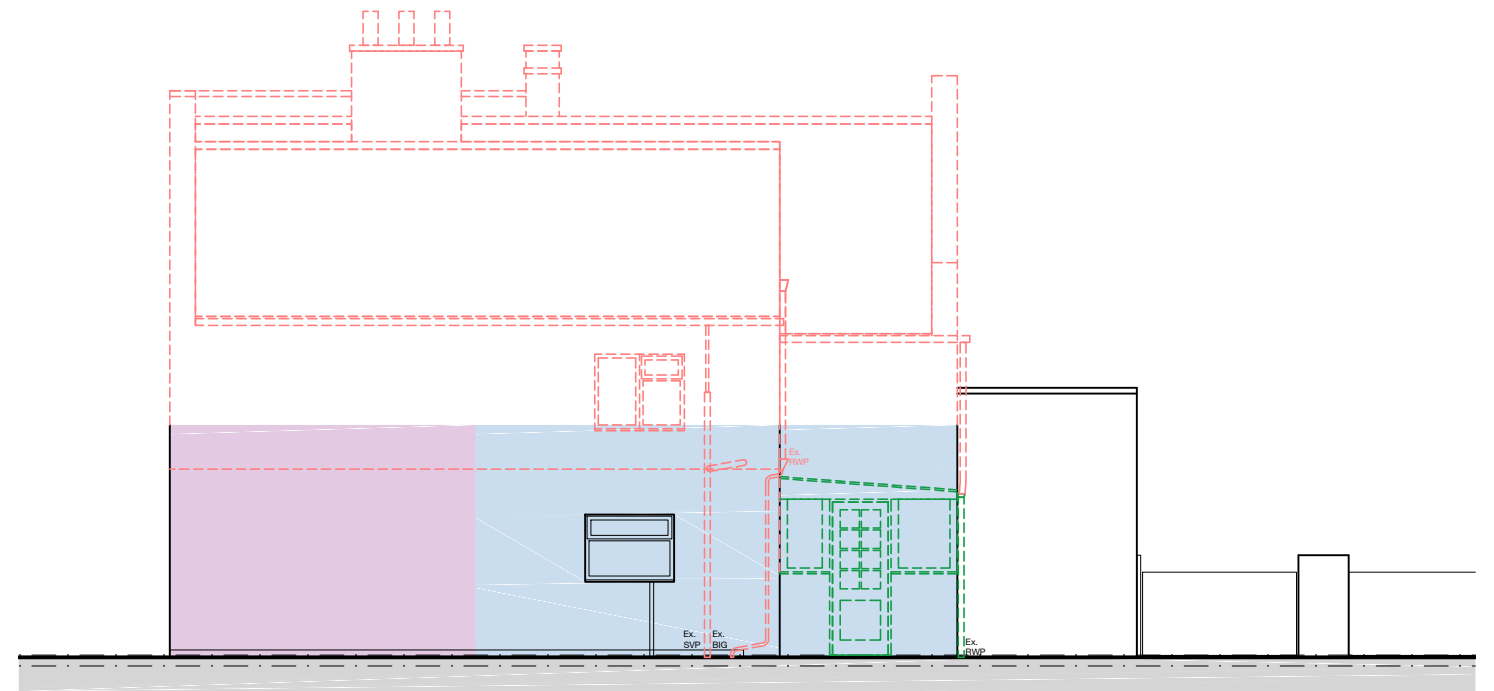

SIDE ELEVATION

	Existing component constructed late C16 / early C17		Existing component constructed 1710 - 1730		Existing pre 20th century component to be removed (including first floor)
	Existing component constructed 1680 - 1700		Existing component constructed C20		Existing 20th century component to be removed
	Existing component constructed 1700 - 1730				

Rev	Date	Description	Drawn	Checked					
Project	For & on behalf of Irwin Mitchell Holt Hill, Green Street, Holt, Wrexham								
Drawing	Demolition Elevations								
Client	CE								
BIM Suitability Description		SUITABLE FOR INFORMATION		BIM Suitability Code S2					
Status	planning	2 Riverside Way Whitehall Waterfront LEEDS ■	320 City Road Angel LONDON □						
Date	Aug '21	LS1 4EH t 0113 819 8041	EC1V 2NZ t 0203 883 8602						
Drawn	wcc	w edwardarchitecture.co.uk							
Checked	rsg	e info@edwardarchitecture.co.uk							
Scale (A3)	1:100								
Project	0759	Originator	EA	Discipline	A	Drawing No	PL153	Rev	