




The content of this drawing is subject to the provision of the Copyright Act 1956.
Work to figured dimensions only. Site dimensions are to be checked before work is started.
Any discrepancy whatsoever between any information contained on this drawing and any other document or drawing must be drawn to the attention of the Architect by the contractor before the work is executed.
IF IN DOUBT ASK IMMEDIATELY.

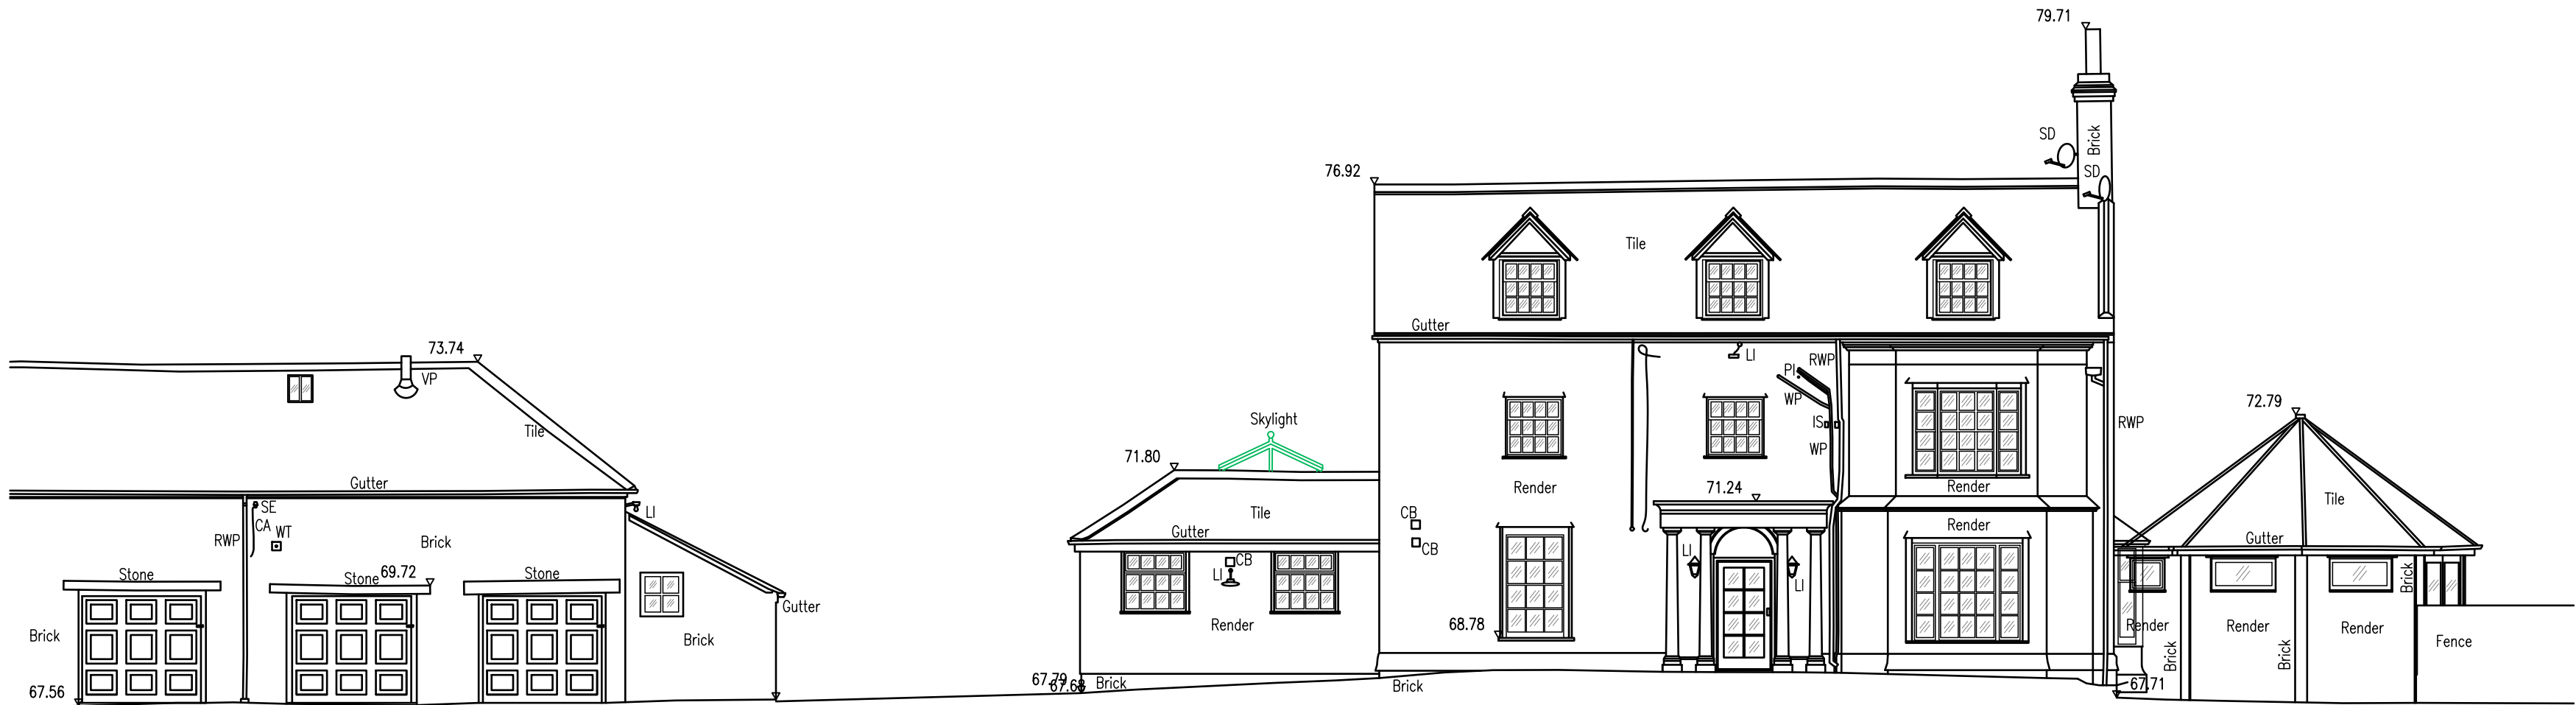


EXISTING FRONT ELEVATION

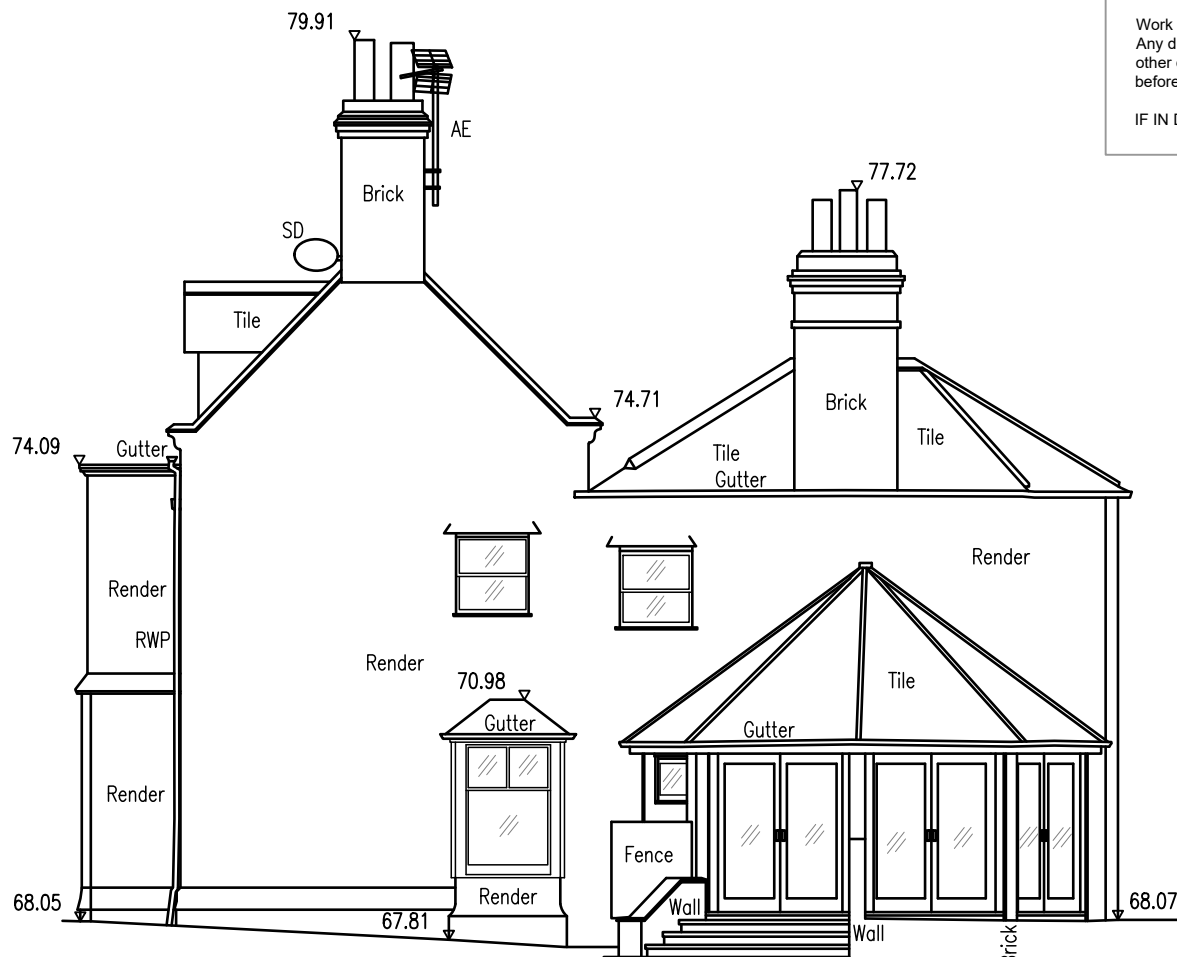


EXISTING SIDE ELEVATION TO HOUSE FACING NORTH

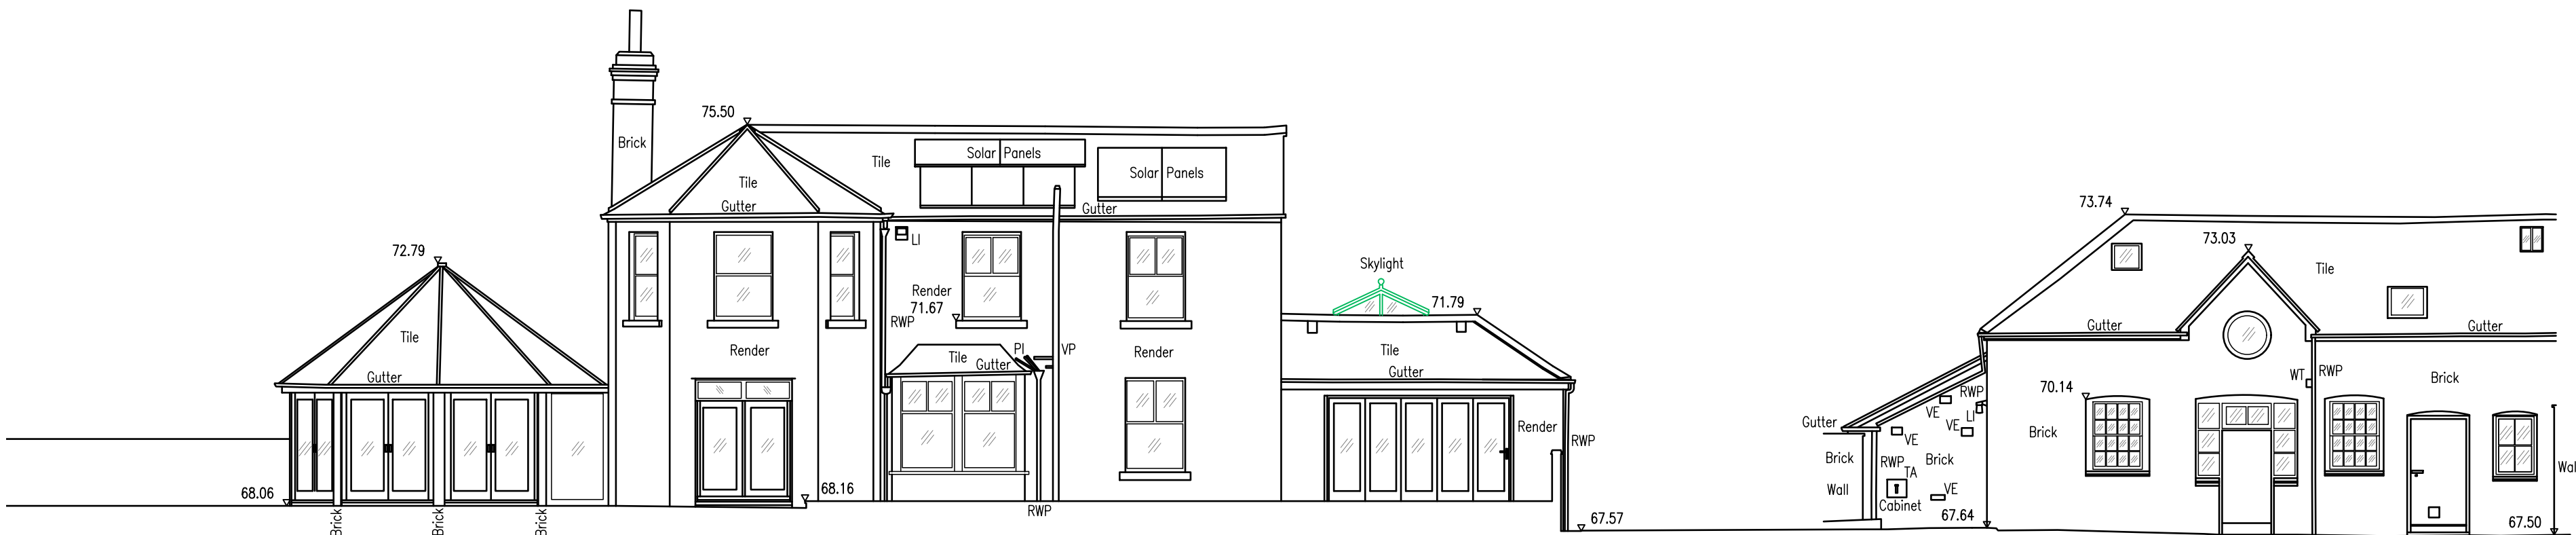


EXISTING REAR ELEVATION

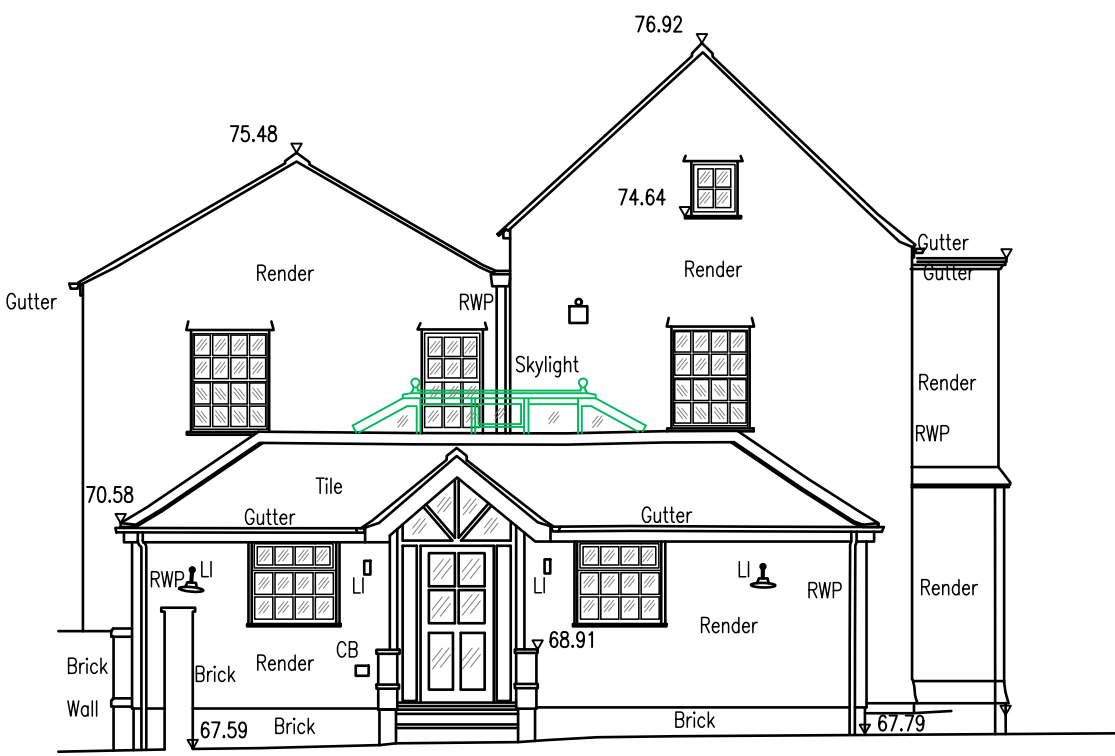





EXISTING SIDE ELEVATION TO HOUSE FACING SOUTH

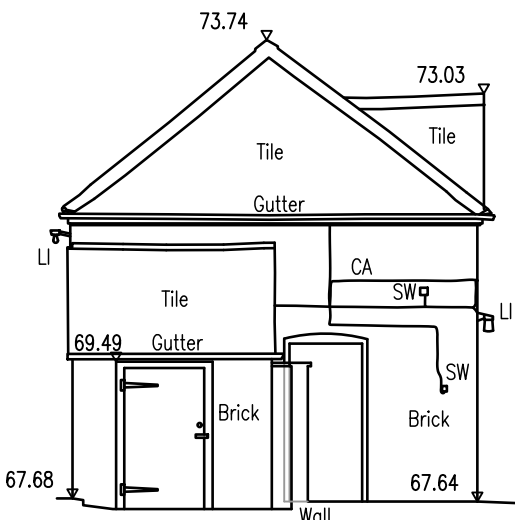

EXISTING SIDE ELEVATION TO ANNEXE FACING NORTH

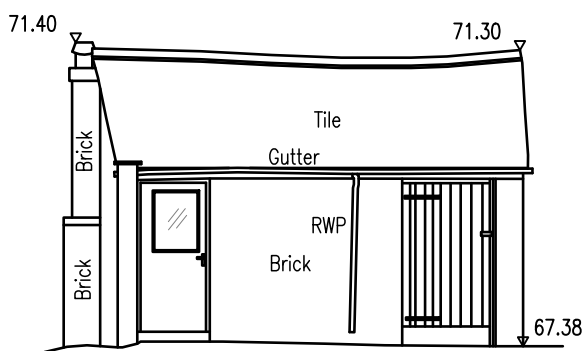

SMALL OUTBUILDING ELEVATIONS

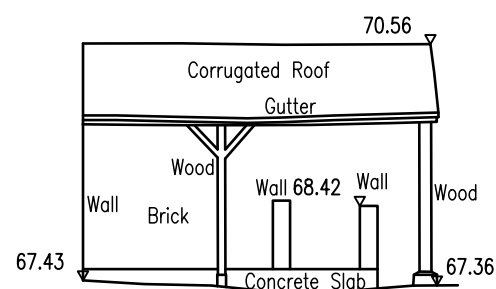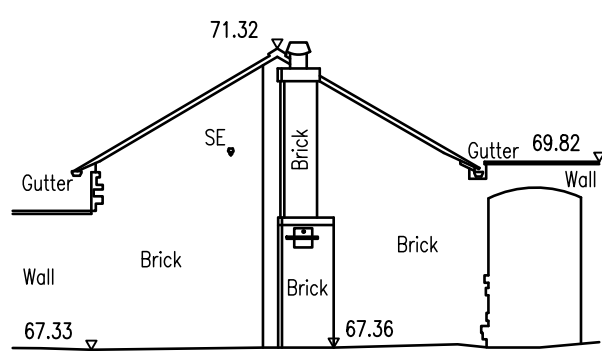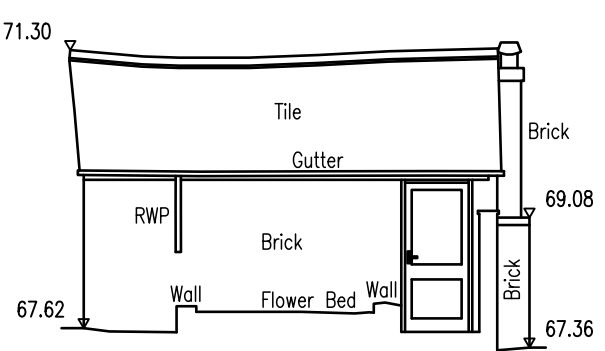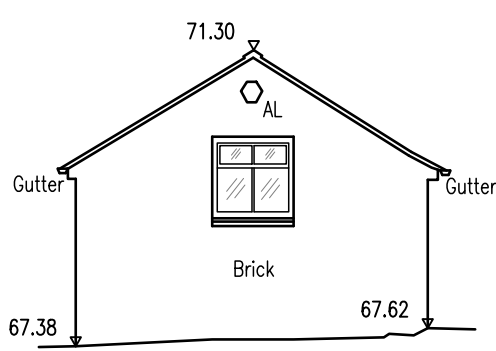

rev	date	description
-----	------	-------------

willacy horsewood architects

client
MR & MRS DAVID CLACHER

job
PROPOSED ALTERATIONS TO THE LODGE, OVERTON
WREXHAM LL13 0HG

title
EXISTING ELEVATIONS

scale	date	job no.	drawing no.	rev
1 : 100/A1	18 DEC 21	WH1259	EX03	

Penmon House 76, Hoole Road, Hoole, Chester CH2 6NL
www.willacyhorsewood.co.uk
Tel: 07973 322 953 01244 853891 E-Mail: mark@willacyhorsewood.co.uk