


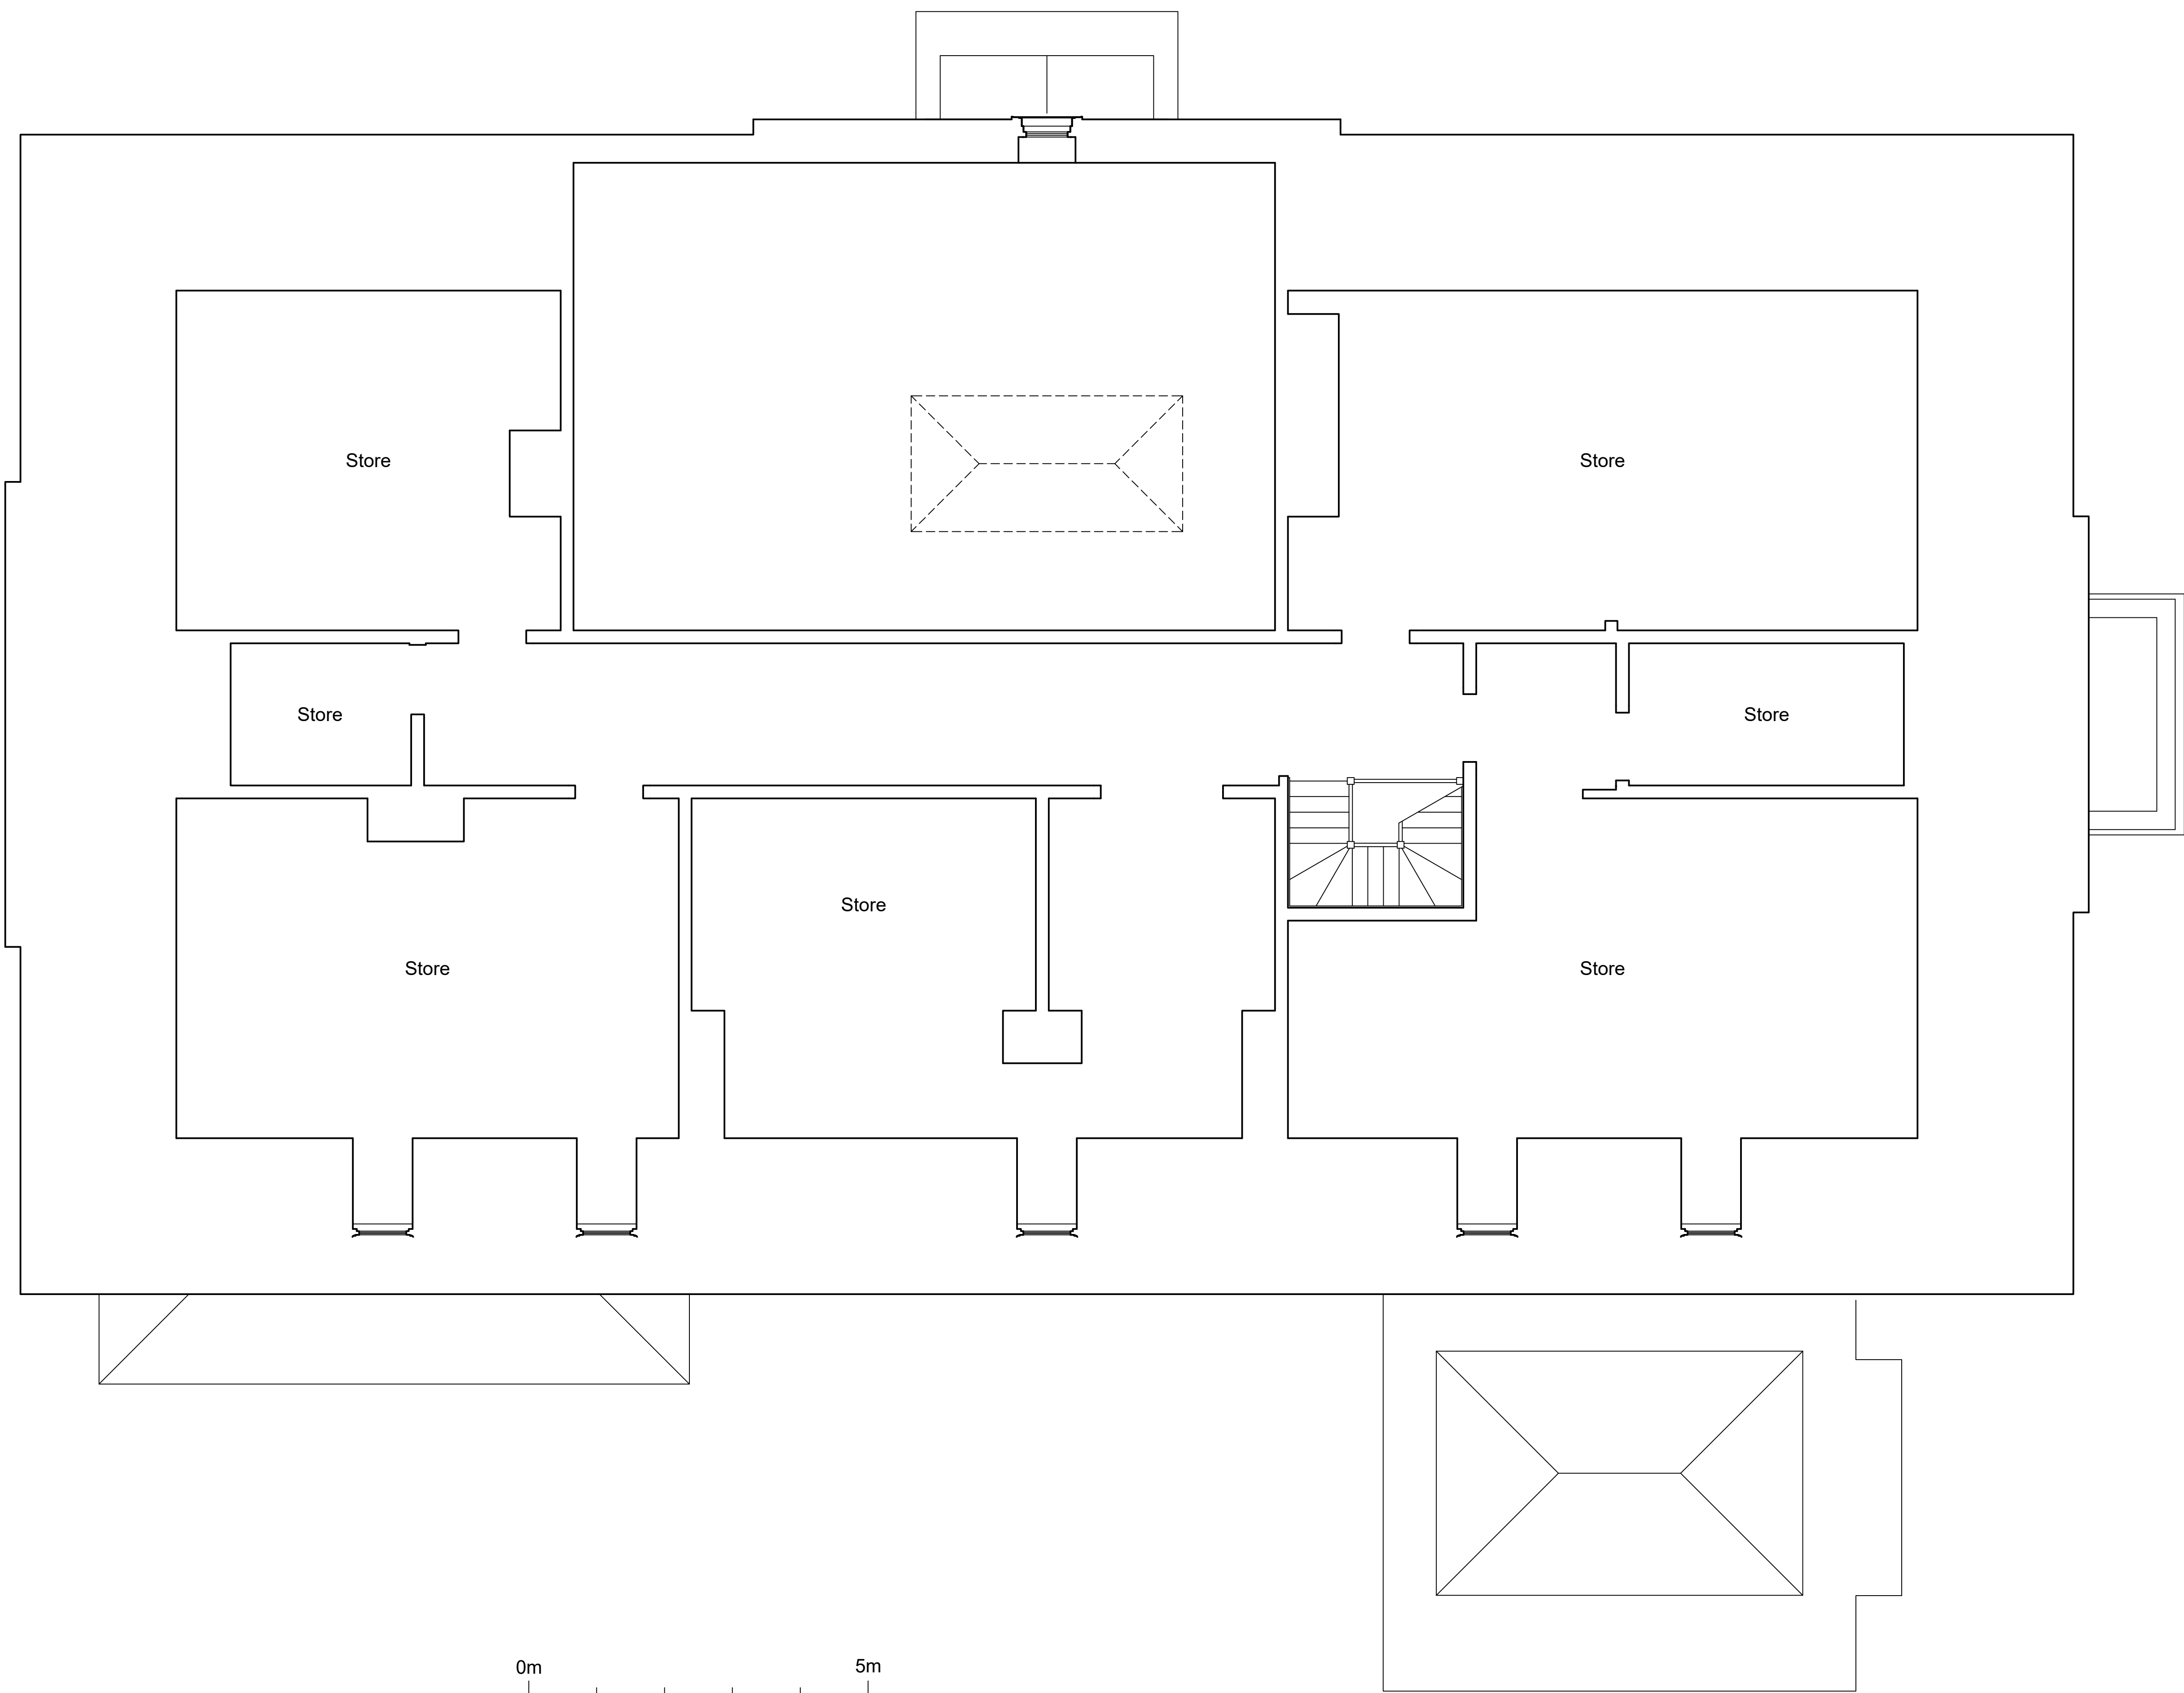

NOTES
Drawing for planning only
All measurements to be checked on site

Revision	Description	Date
A	Amendments to layout	24.12.21

project
ALTHREY WOODHOUSE

project no.
1239

client
MR AND MRS MINSHAW

drawing
PROPOSED SECOND FLOOR PLAN

drawing no.	revision
28	A

status
PLANNING

scale	date
1:50@A1	19.08.21

drawn by
GM/AB