




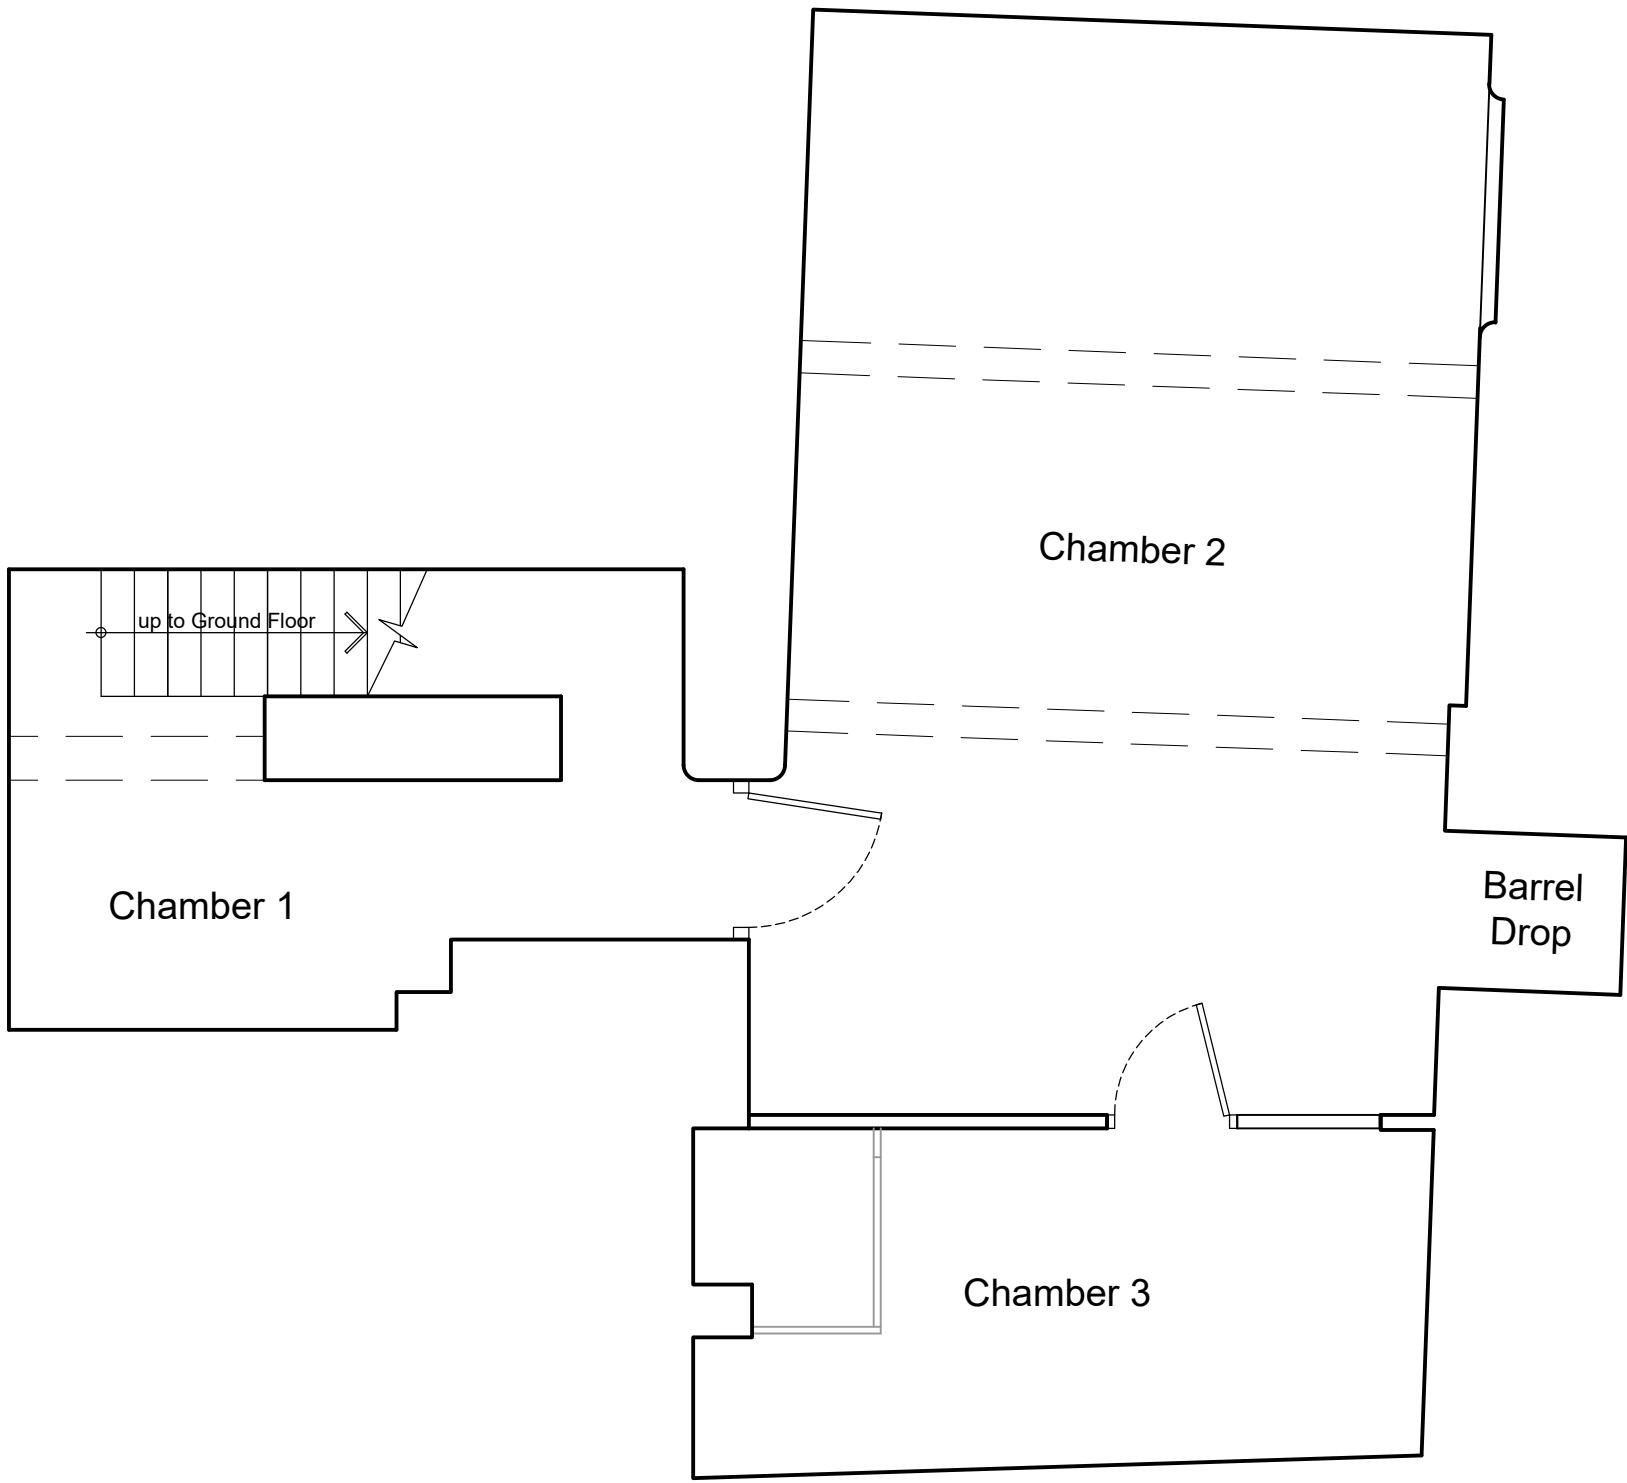

EXISTING BASEMENT PLAN

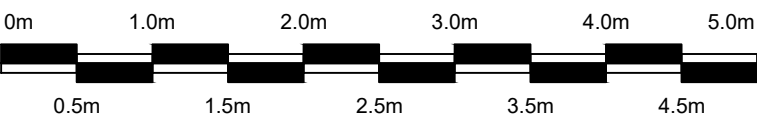

EXISTING SECOND FLOOR PLAN

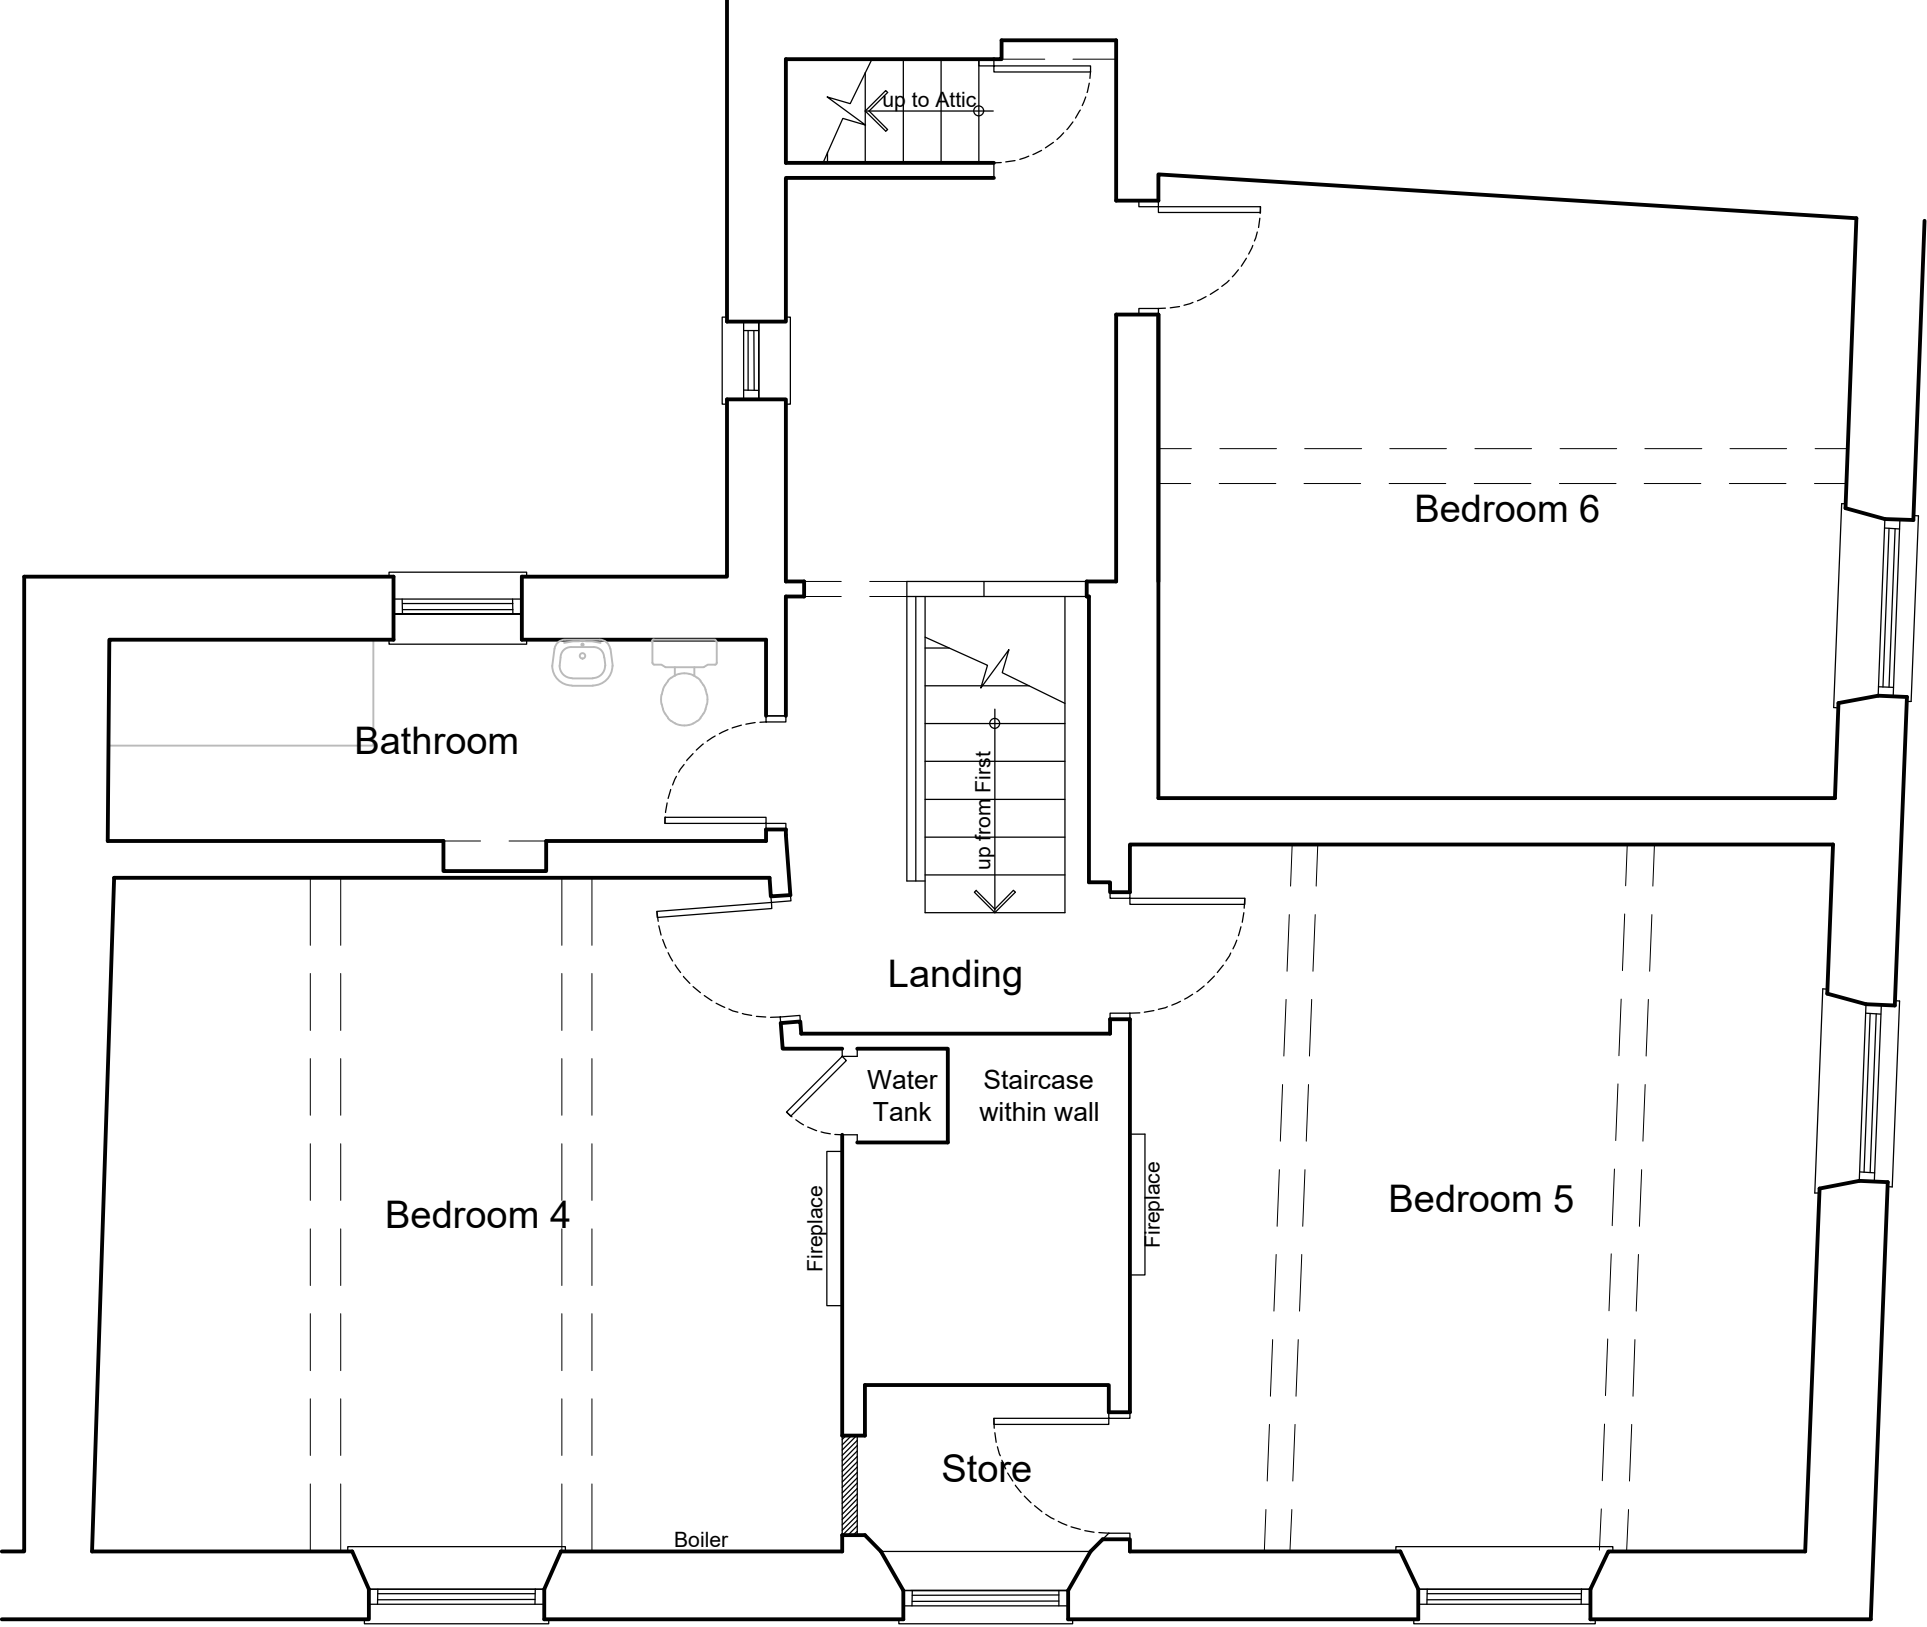

REVISIONS

CLIENT ADMIRAL TAVERNS/HSL.

JOB THE LONG PULL
5 CHESTER STREET - WREXHAM
CLWYD - LL13 8BD

TITLE EXISTING BASEMENT AND SECOND FLOOR
PLANS

JOB NO. 1526

DRAWING NO. P03

SCALE 1:50 @ A1

DATE NOVEMBER 2021

RCA Interiors
Design Studio Unit 2A Parkway Trading Estate
Barton Dock Road Manchester M32 0TL
tel: 0161 864 2921
fax: 0161 864 4049. www.rcainteriors.co.uk

RCA Interiors is a trading style of Richard Chadwick Associates Ltd