
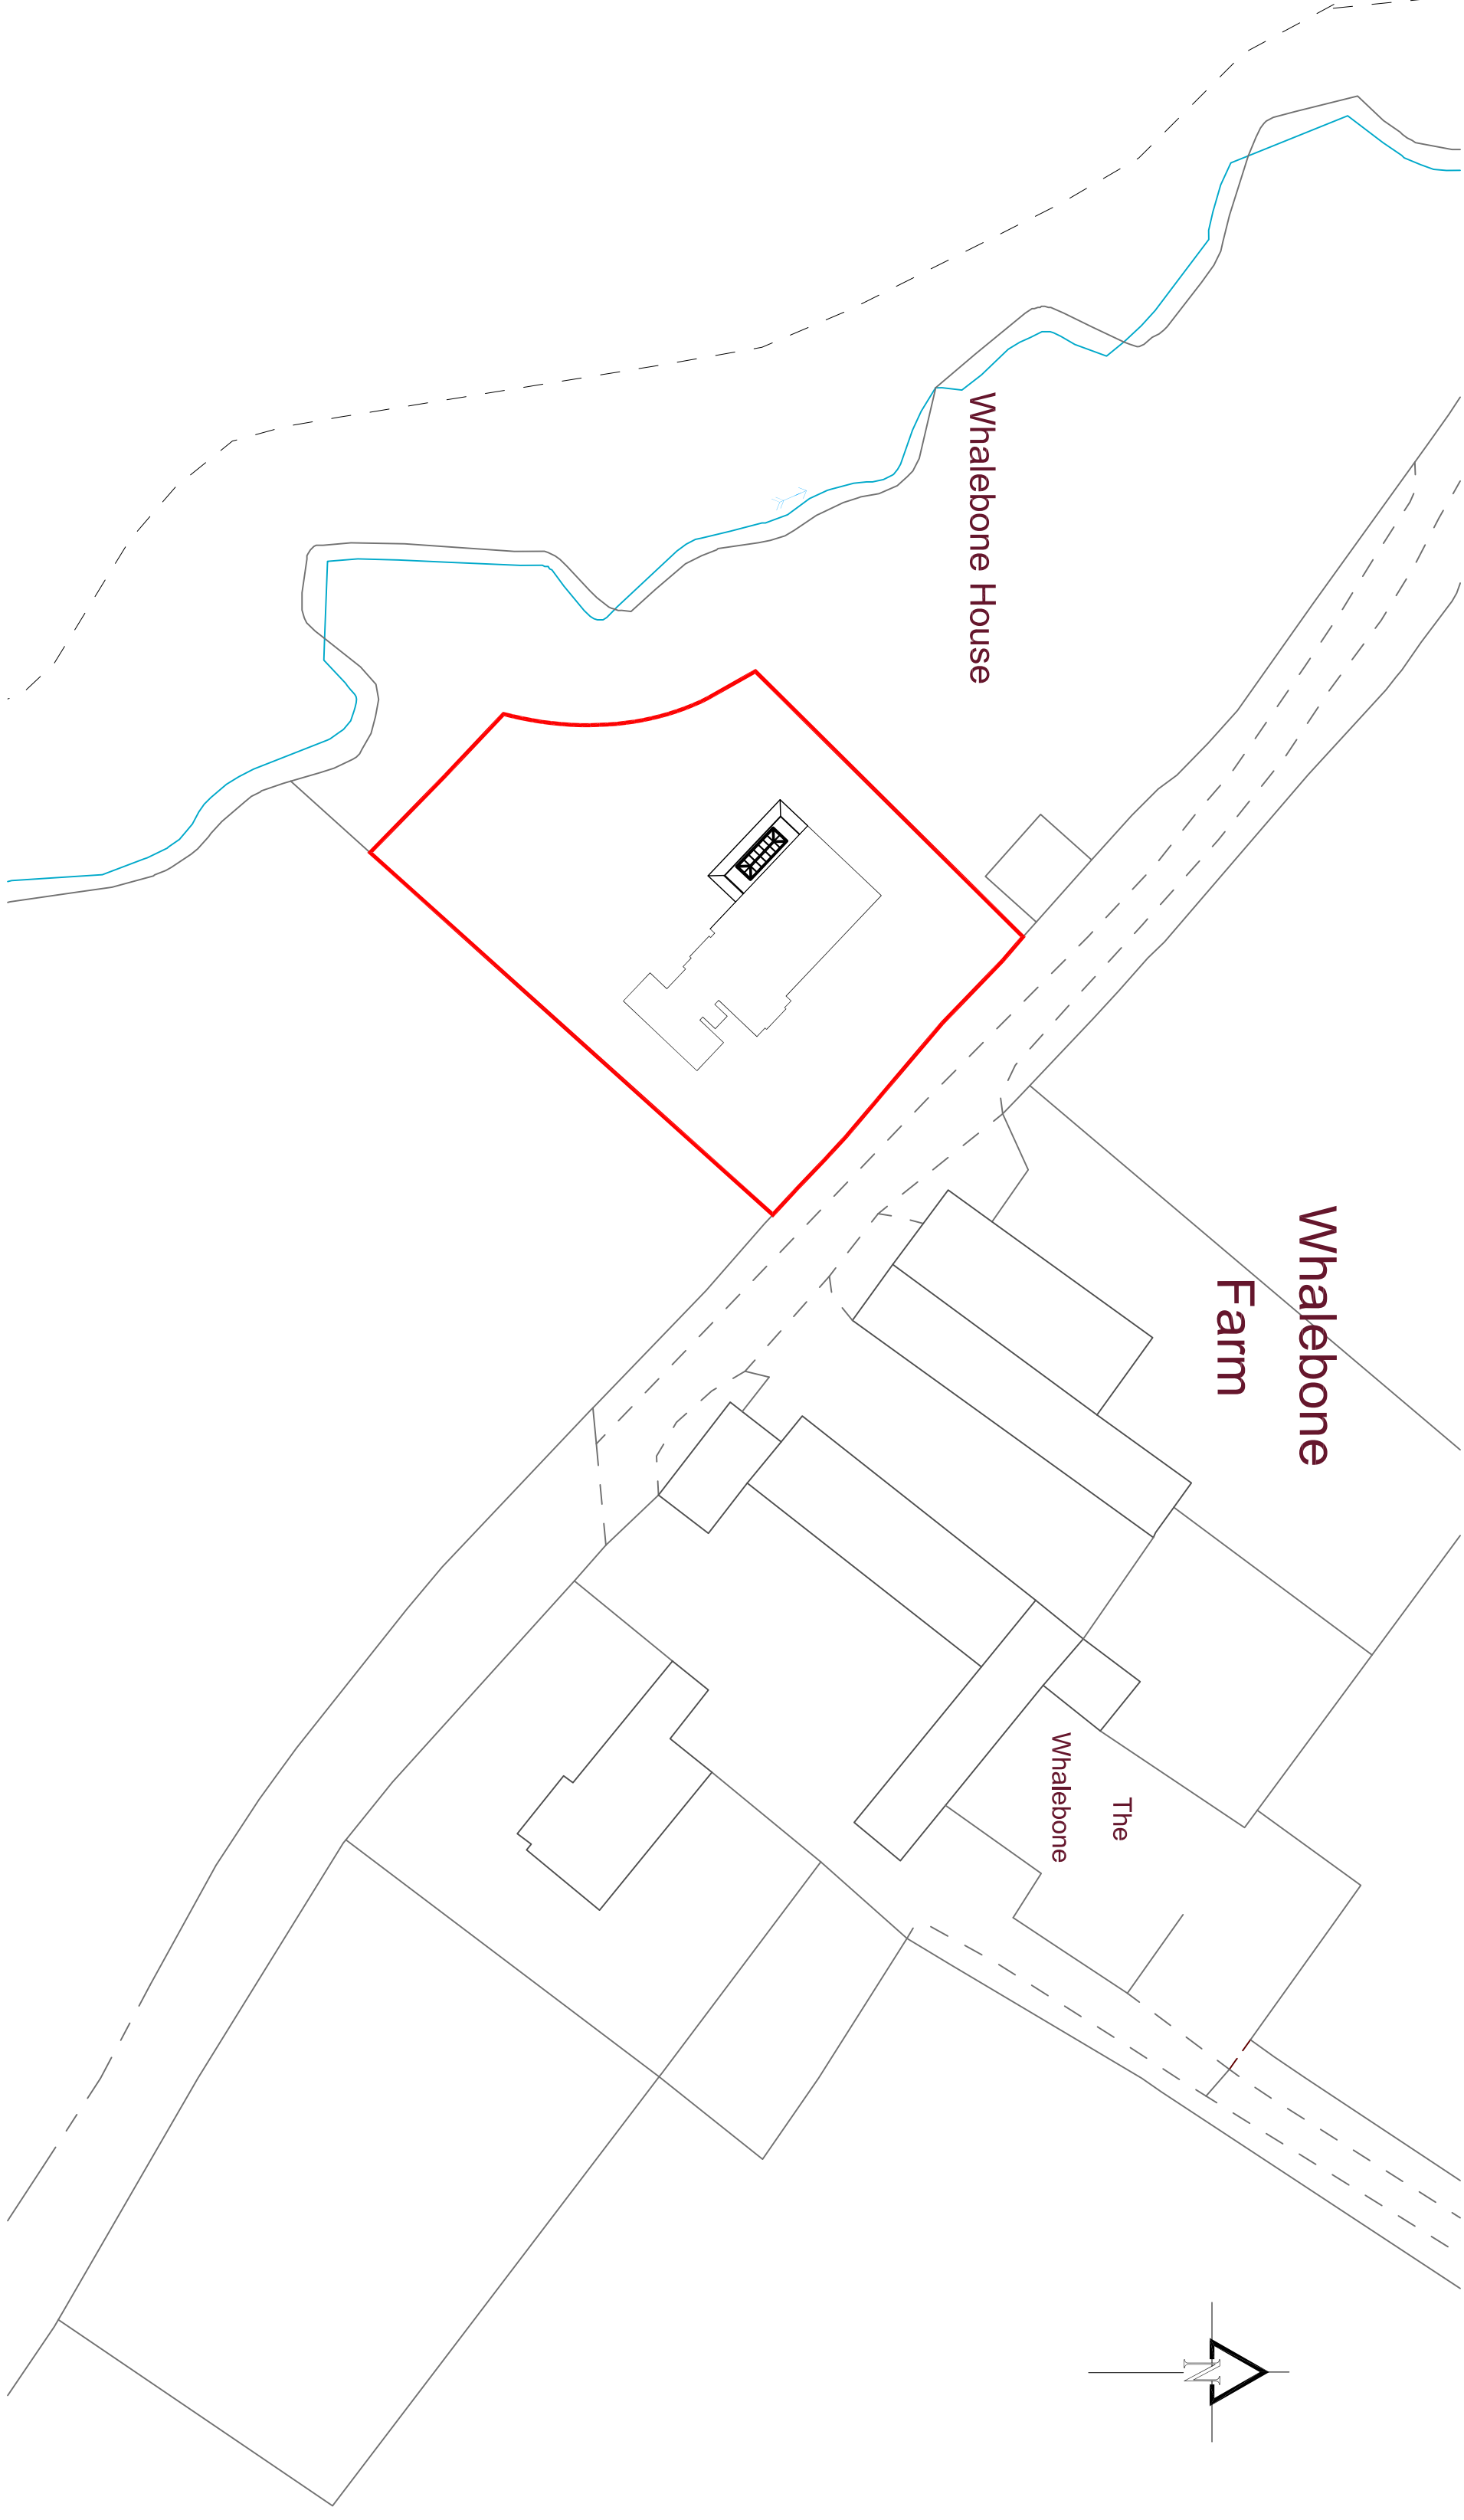


3 Bungalow

Site plan as Existing

Bungalow

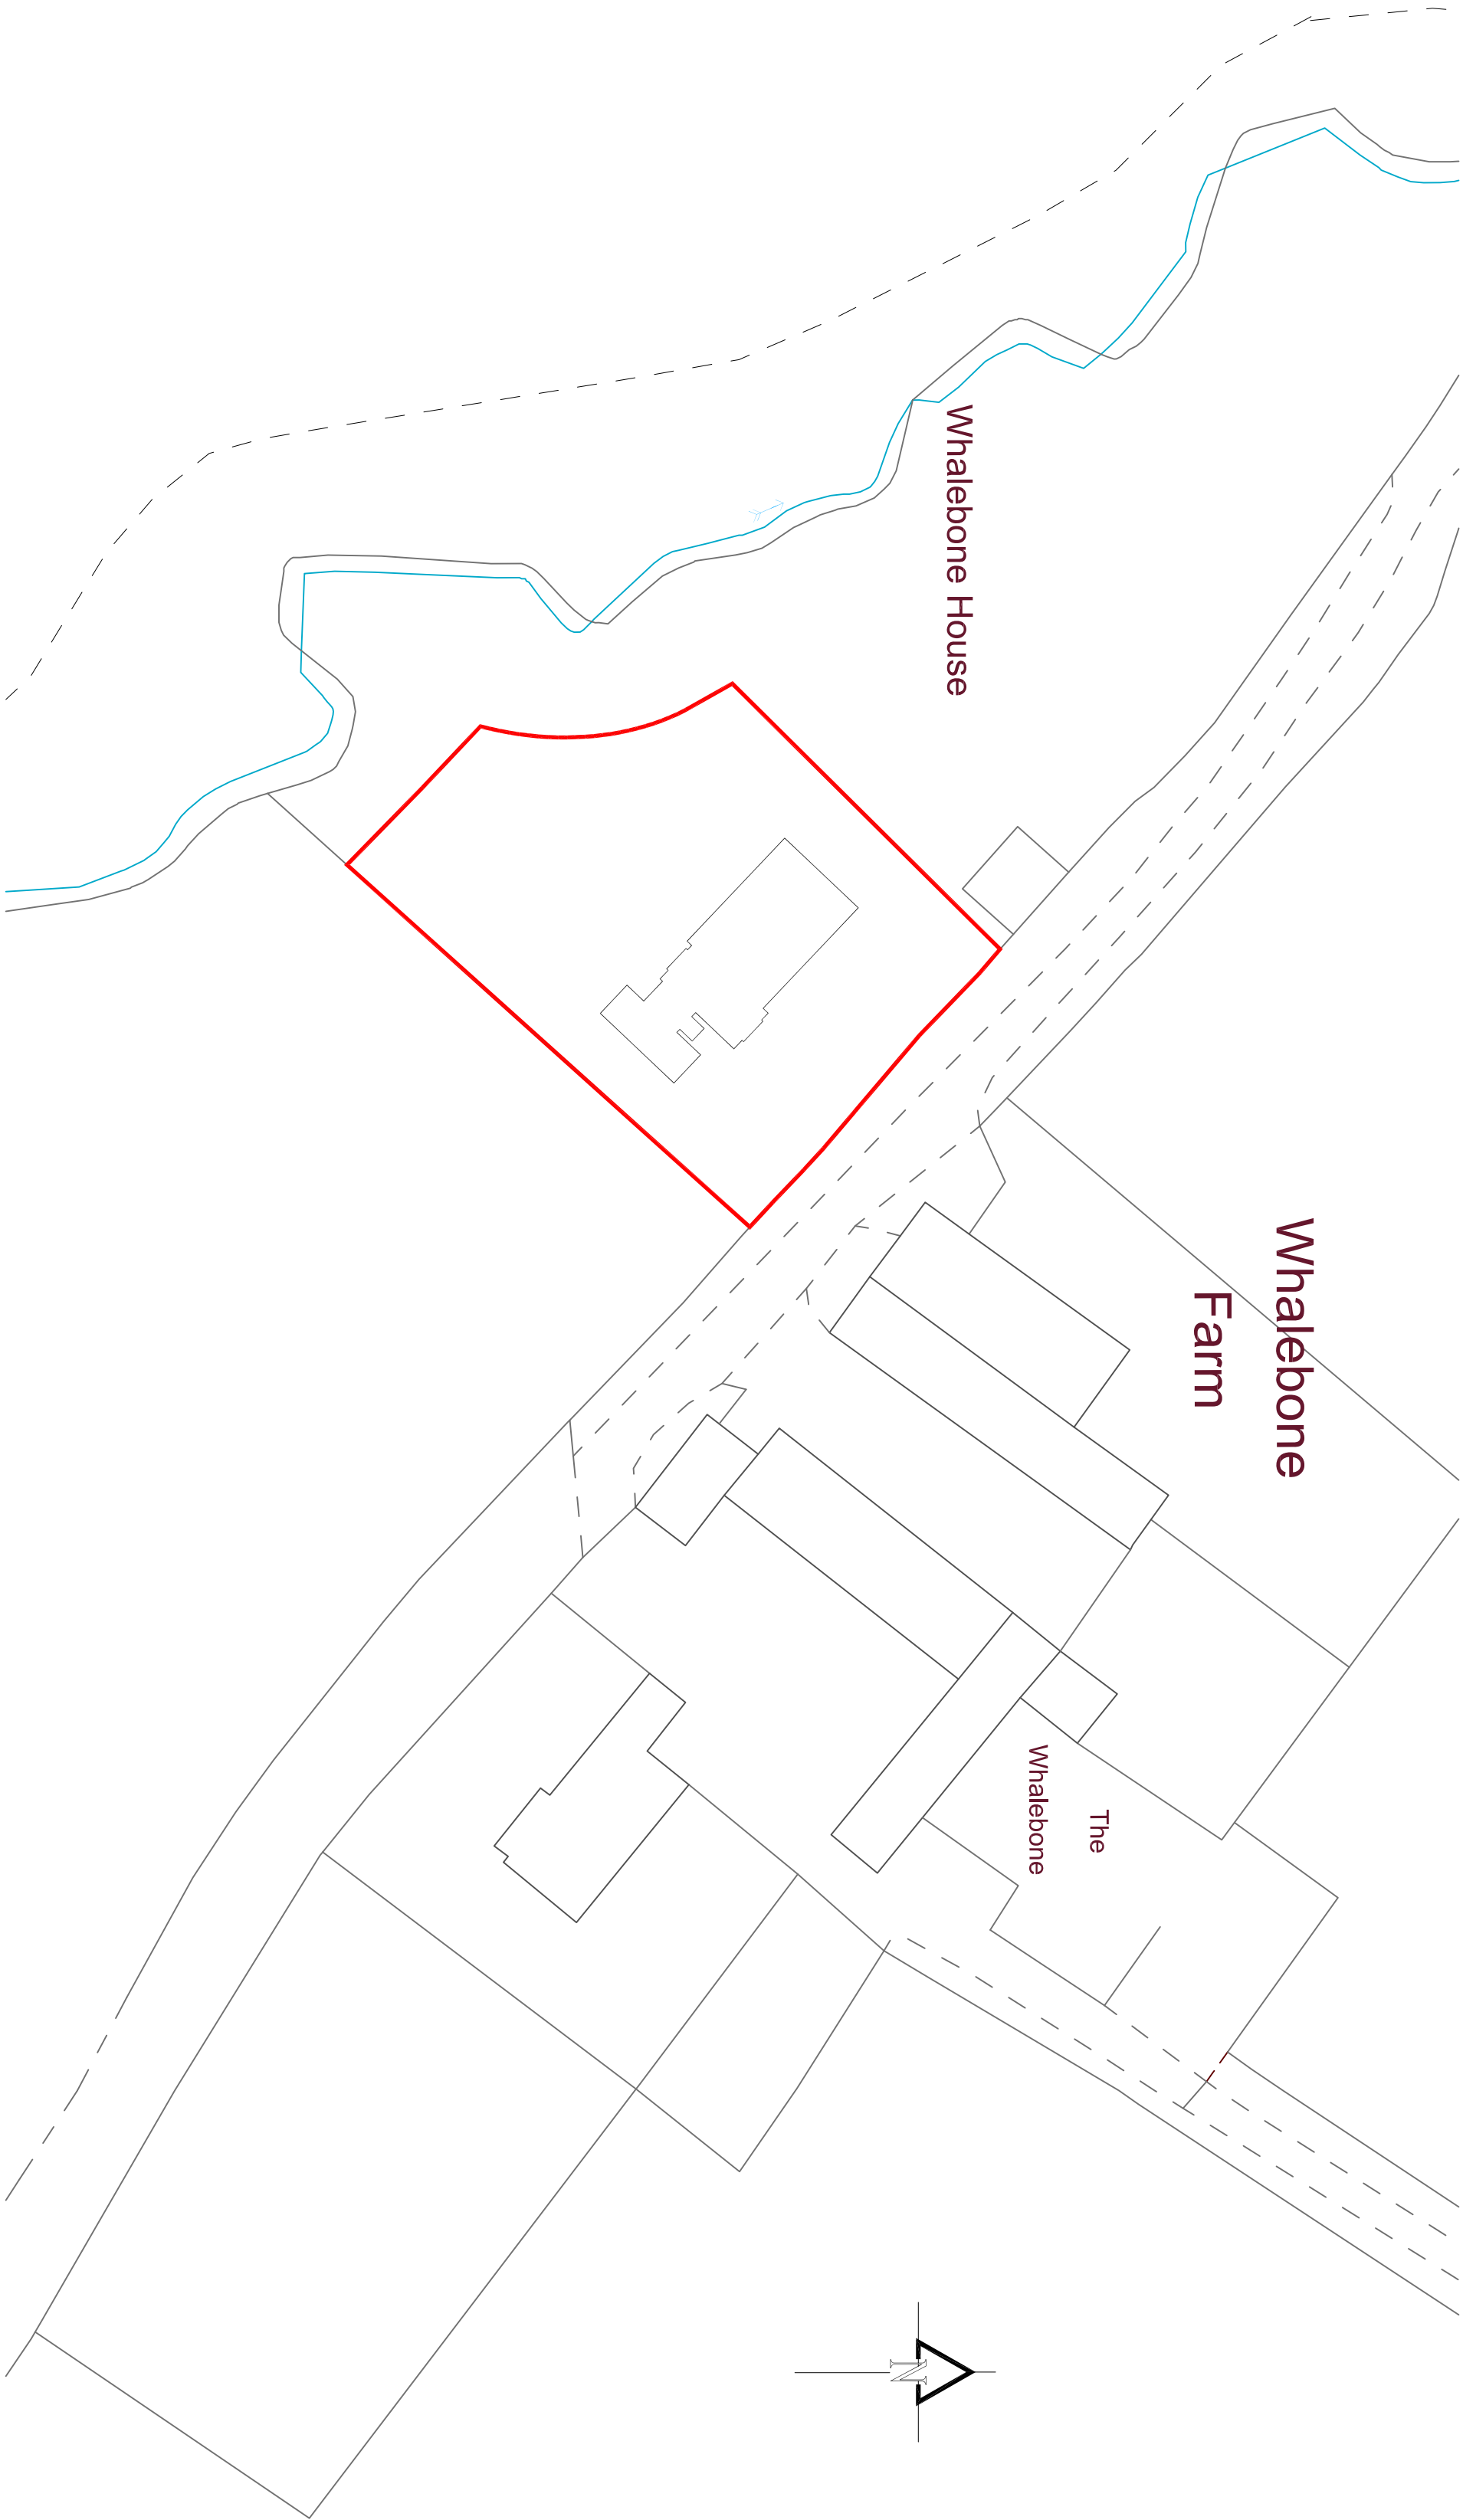

Site plan as proposed

Rev.	Description
1	Initials Cooke
2	Whalebone House
3	Phase 1 site
4	Phase 2 site
5	SV14 7LS

Title: Site Plan Existing&Proposed			
Scale:	1:1000 @ A1	Dwg No:	21496-P01
Revision:			



fineline
architectural design

155 Woodcot Avenue
Baildon
Leeds
West Yorkshire
BD17 6QS

www.fineline-design.co.uk

tel: 07757728689