


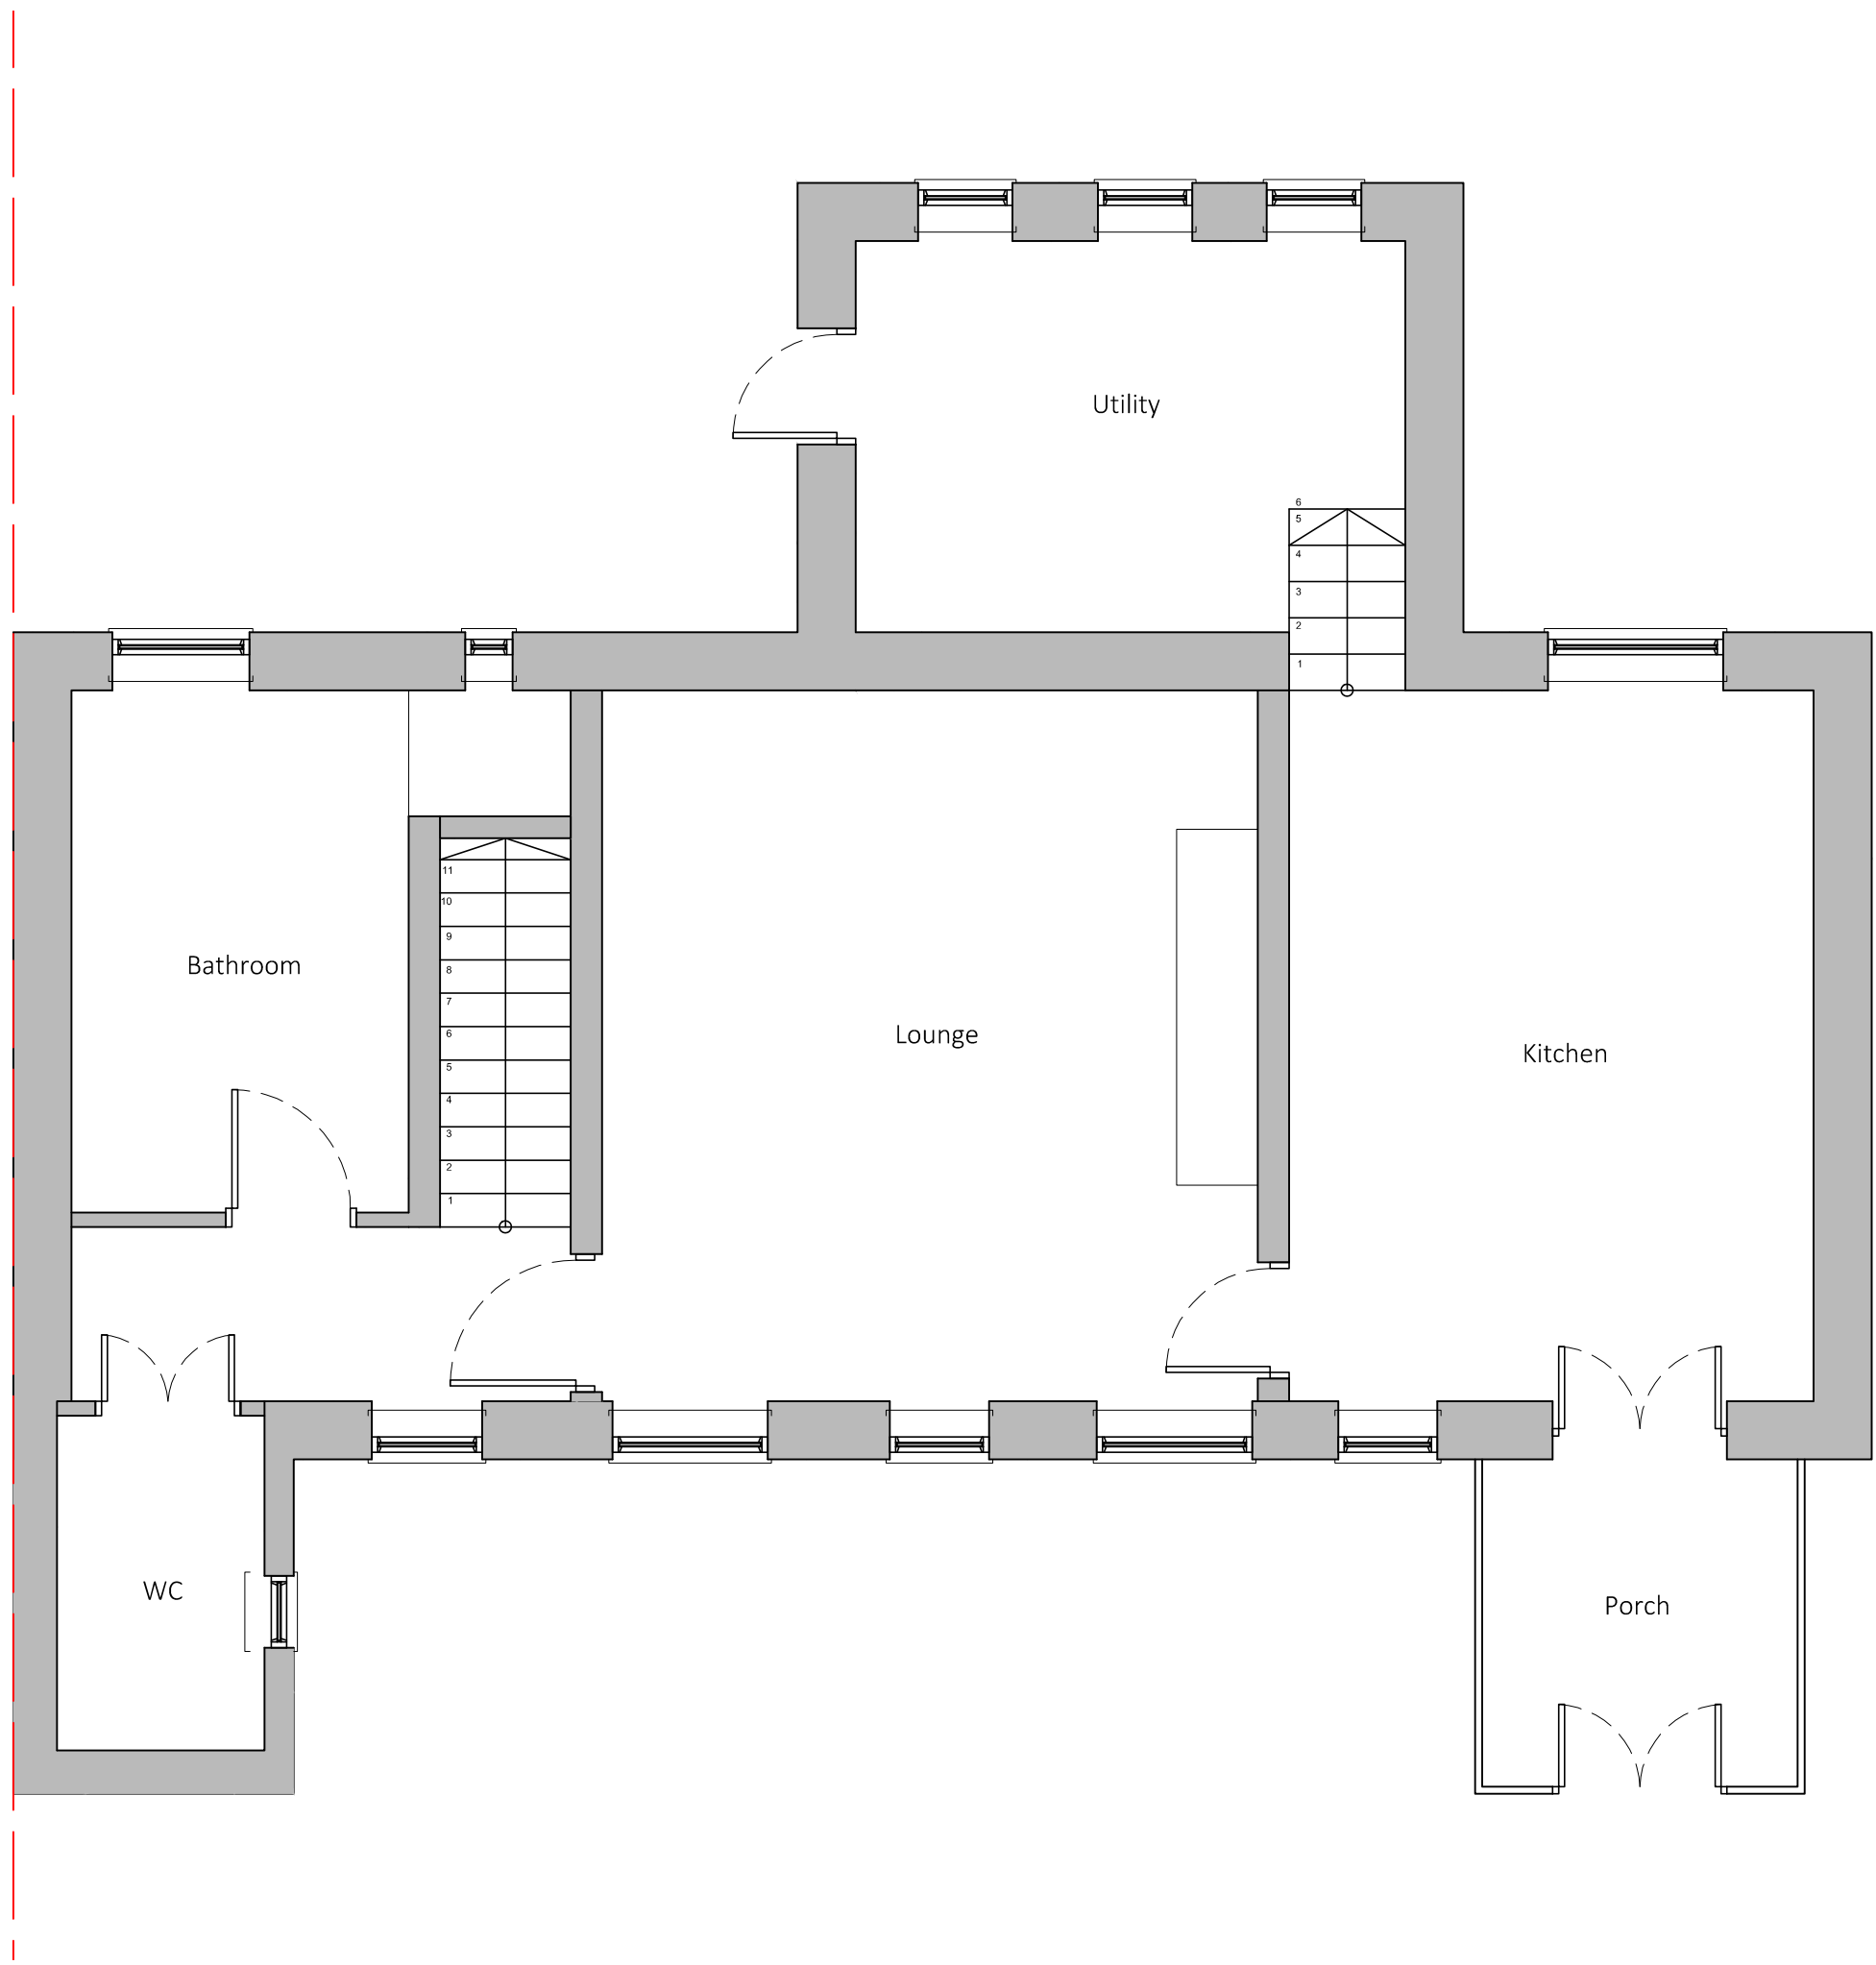

Existing Ground Floor Plan
Scale 1:50@A1



Existing East Elevation
Scale 1:50@A1



Existing South Elevation
Scale 1:50@A1

Existing North Elevation
Scale 1:50@A1