



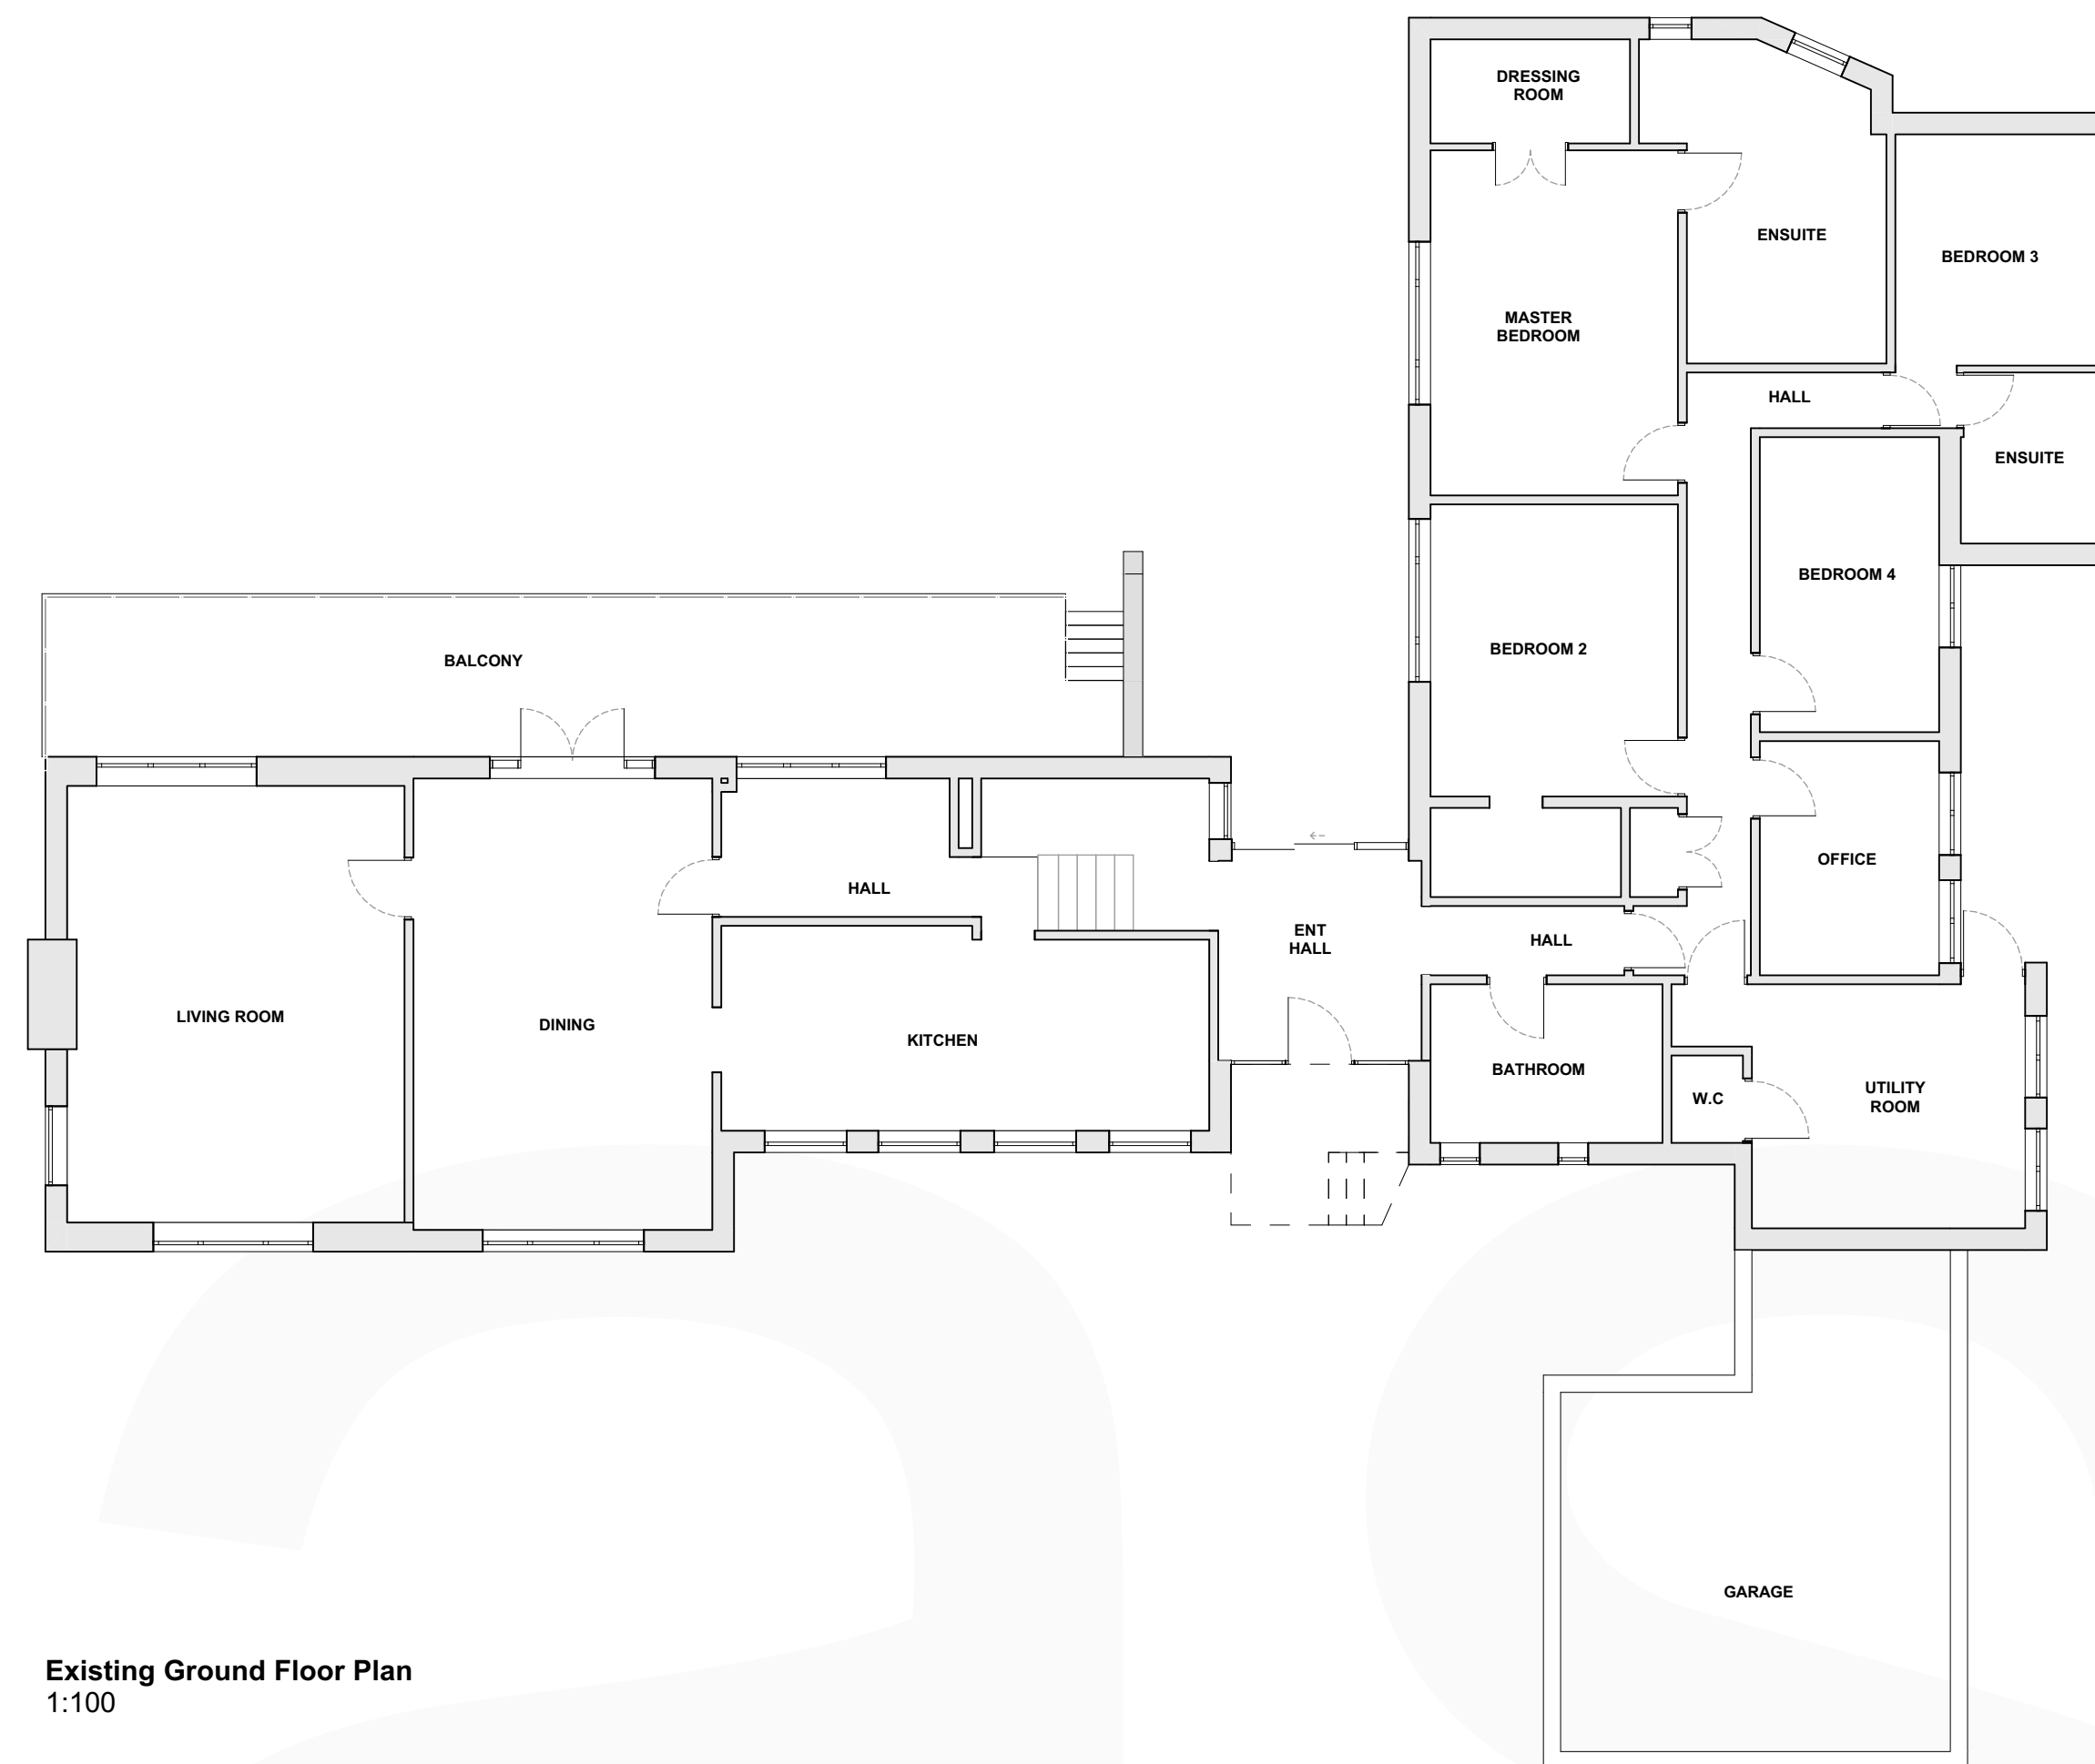

Existing Ground Floor Plan
1:100

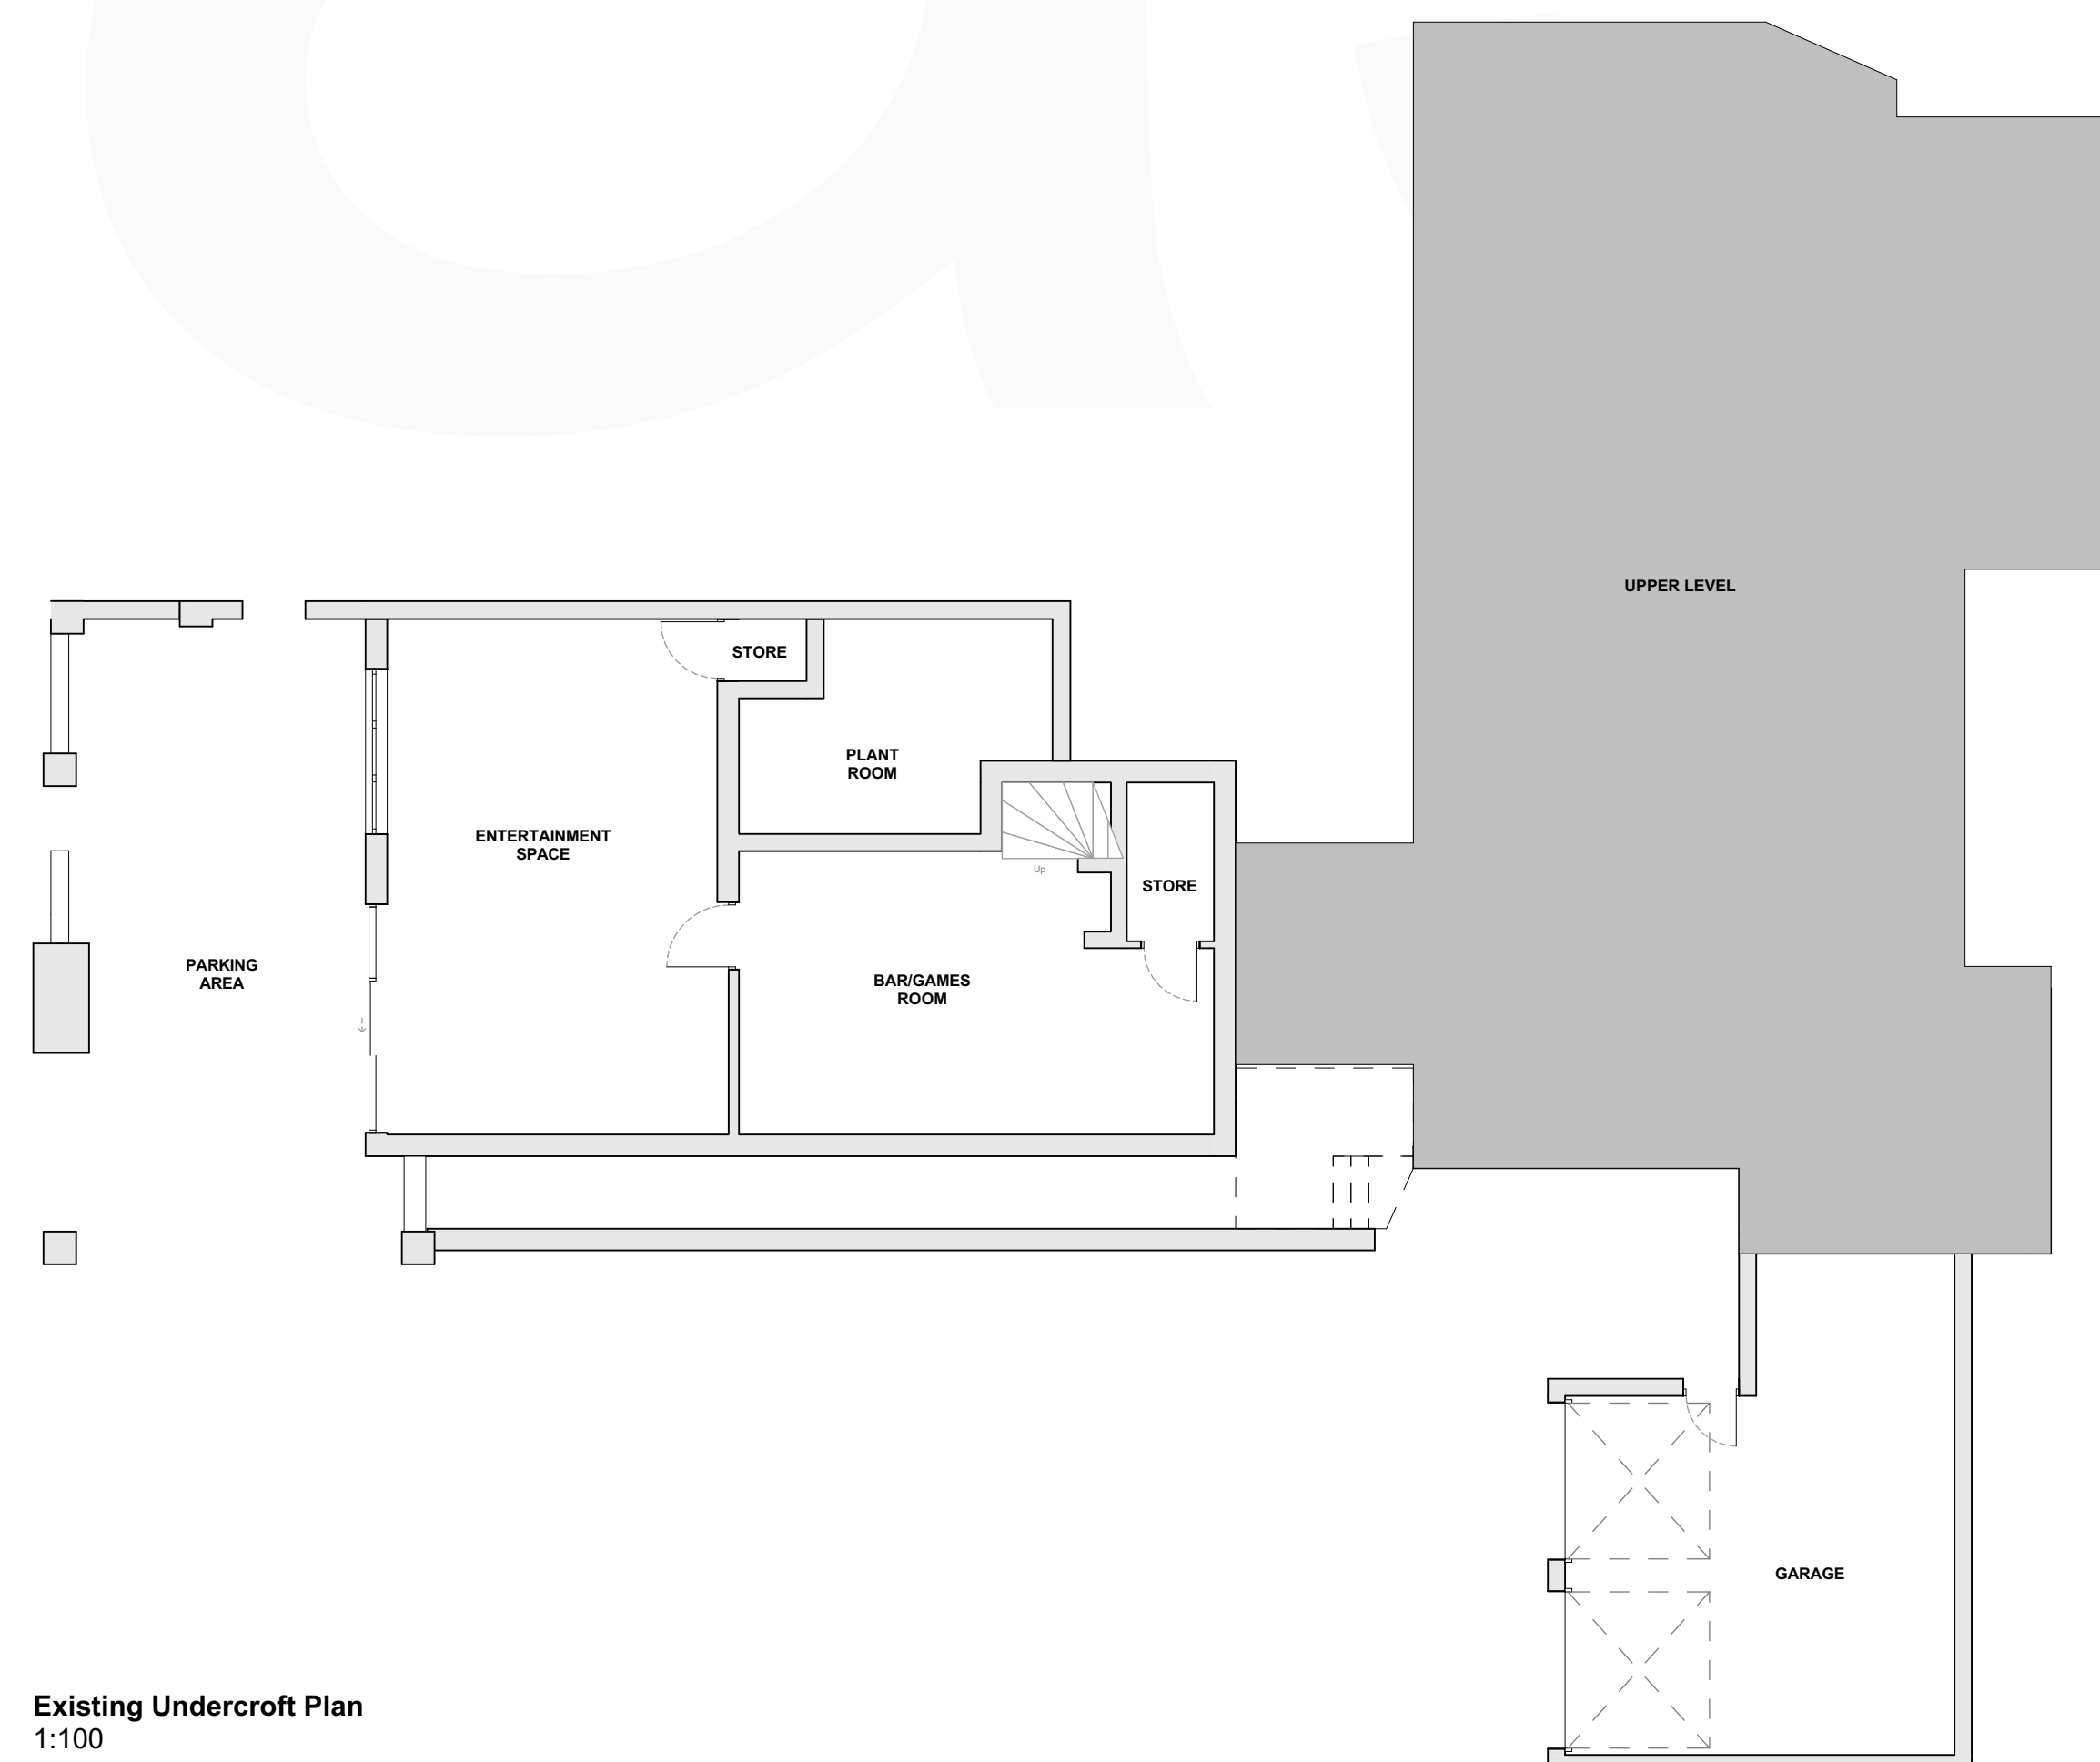

Existing Undercroft Plan
1:100

Rev No.	Date.	Rev.	By.	Chk.

Scale. 1:100 @ A1	Date. 05/10/2021	Drawn by. JW	Chk. JS
			
Project Title. Pine Ridge			
Client. Mr P Roberts			
Drawing Title. Existing Floor Plans			
Project No. BA3010	Drawing No. EX-001		Revision.