


Drawing No.	18/08/2021
511.08.021	
R.P. Richards Architectural Designer	
	
Mr. Jones - Structural Engineer TEL. 07200 027021	
PROJECT	
20-25 STREET PARKING, GARDEN USAGE FOR LAND ADJACENT TO: 6 FOX CLOSE 50 HINGWILL, WOLVERHAM. CLIENT: Mr. S. Price.	
DATE	18/08/2021
SCALE	AS SHOWN
PROPOSED	
L.S. LAJ007.	
1st Date 19.08.2021 2nd Date 20.08.2021	
3rd Date 21.08.2021 4th Date 22.08.2021	

511/1

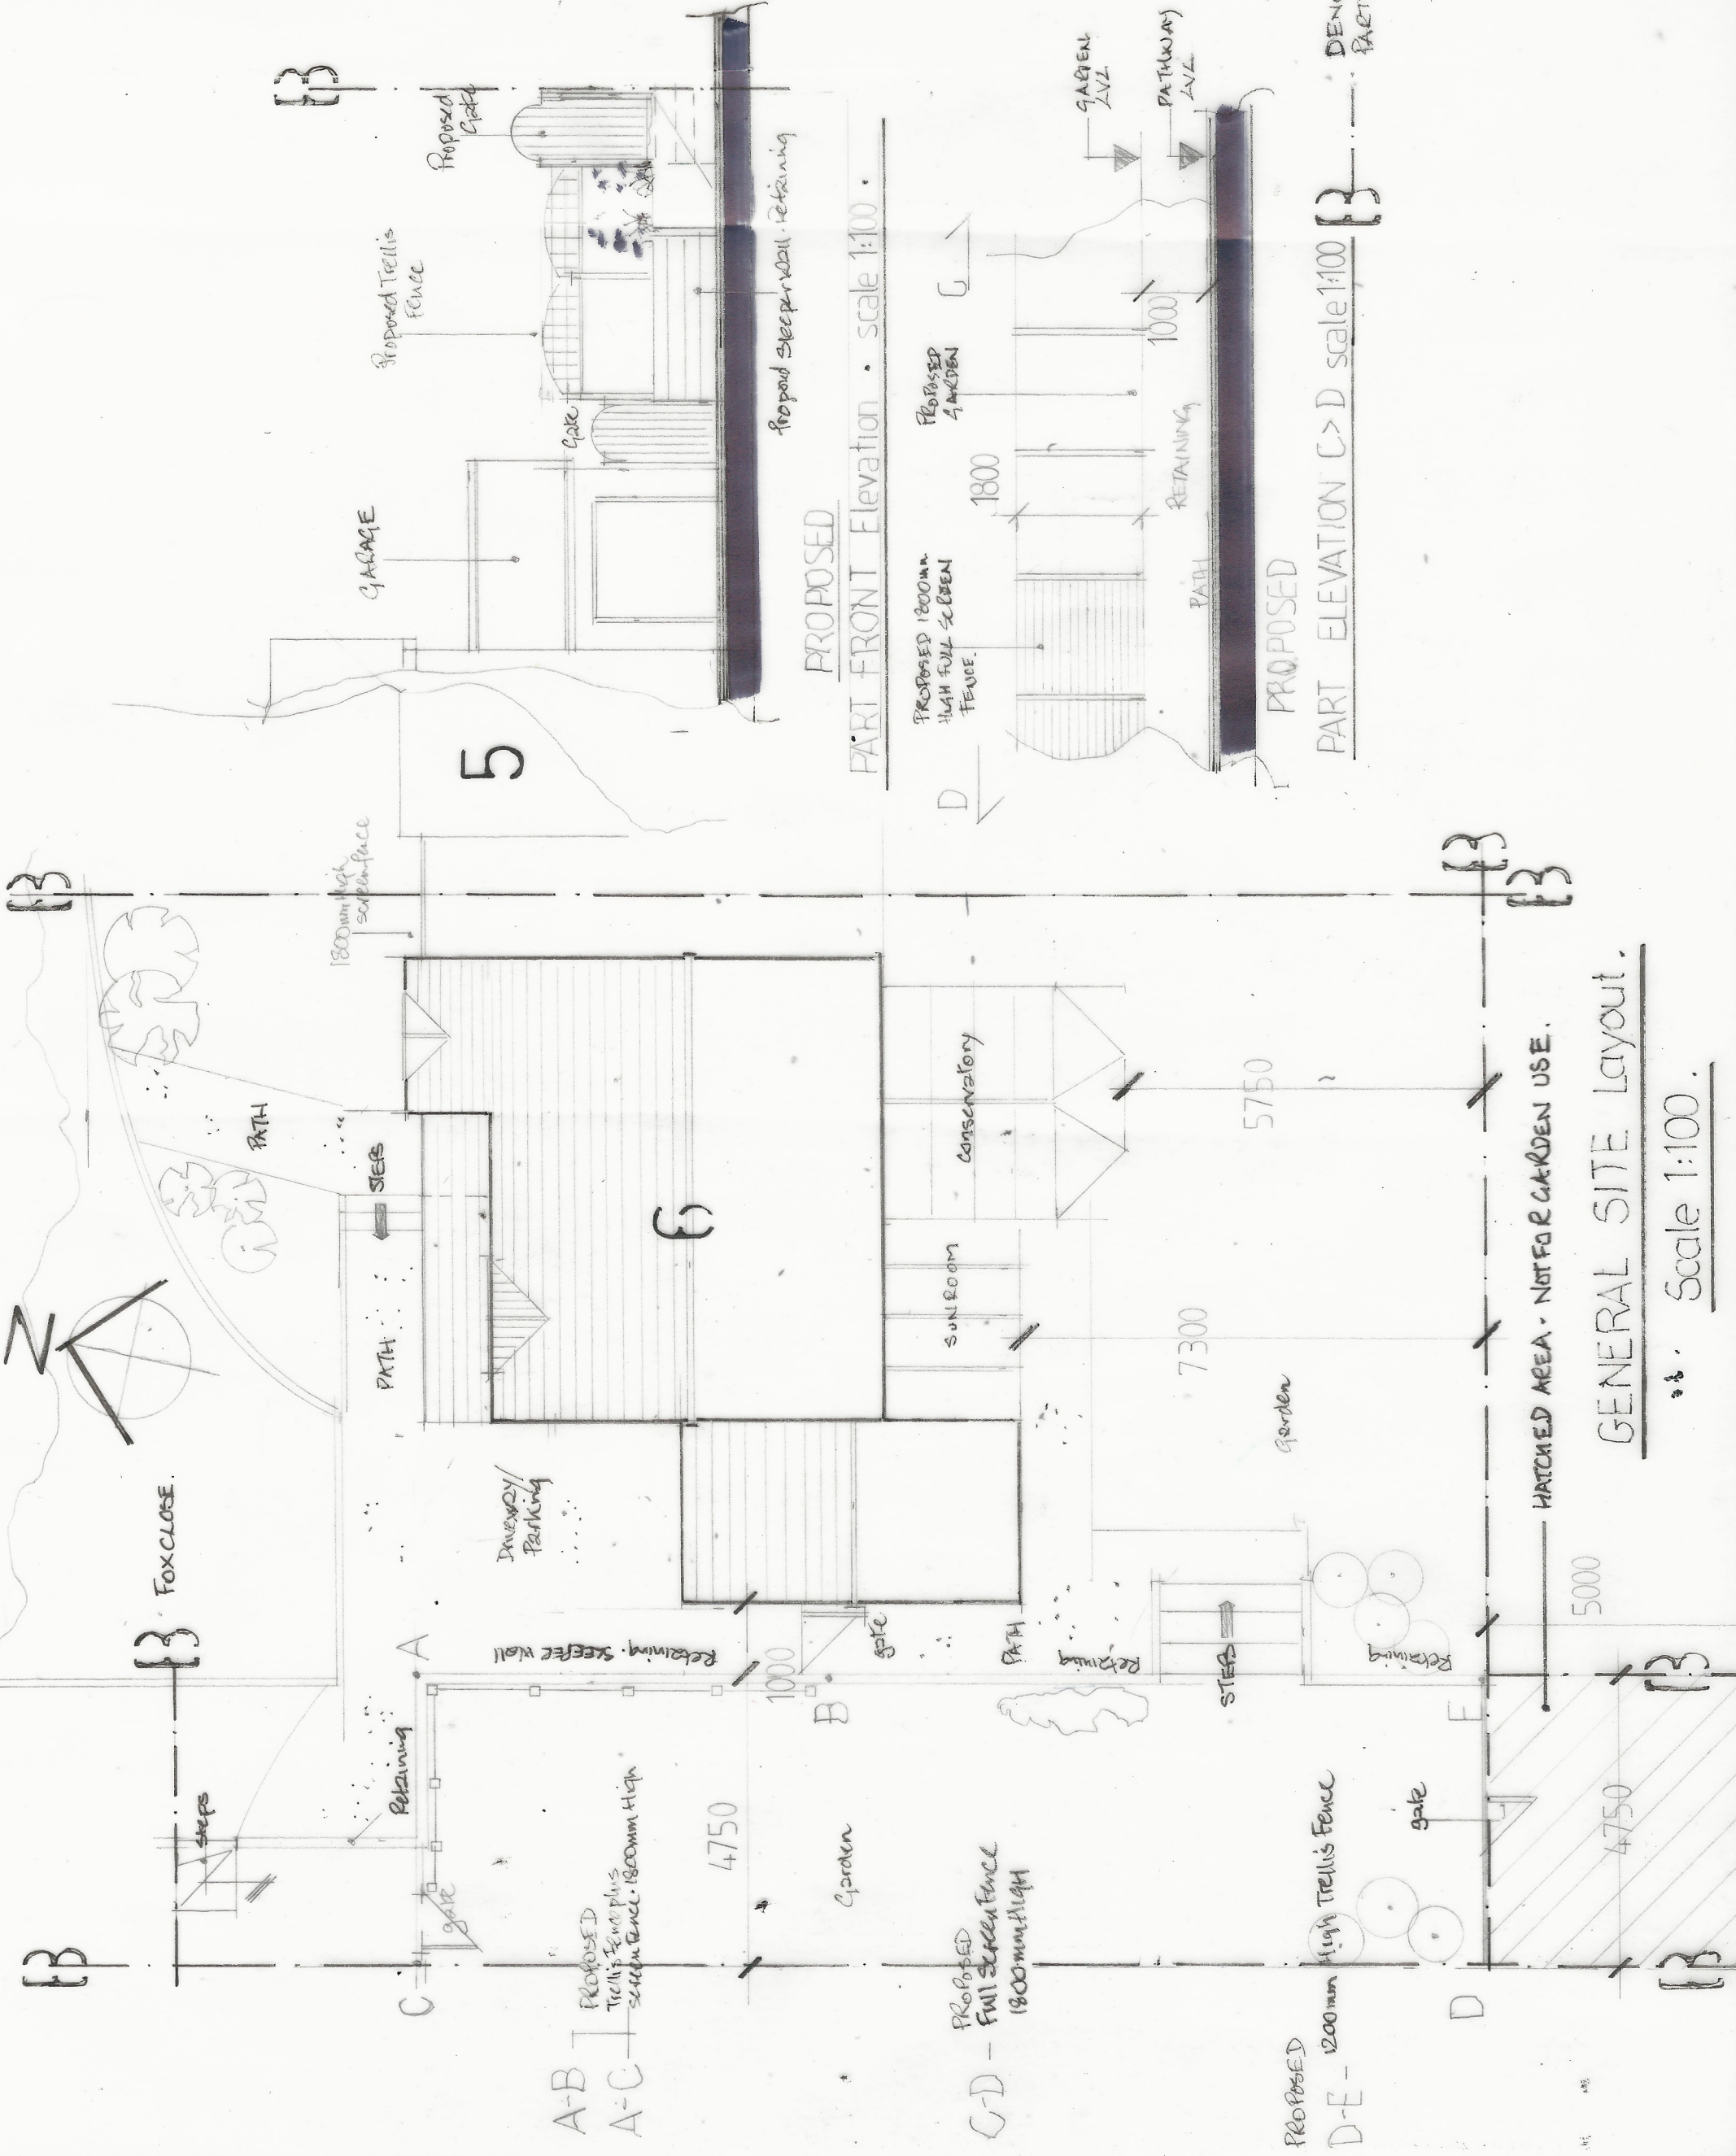

DENOTES COMMON
PARTY BOUNDARY.

PART ELEVATION C > D scale 1:100

PART FRONT Elevation scale 1:100

GENERAL SITE Layout.

Scale 1:100