

A

B

C

D

E


F

G


H



Proposed East Warehouse
View point A
Scale = 1:500

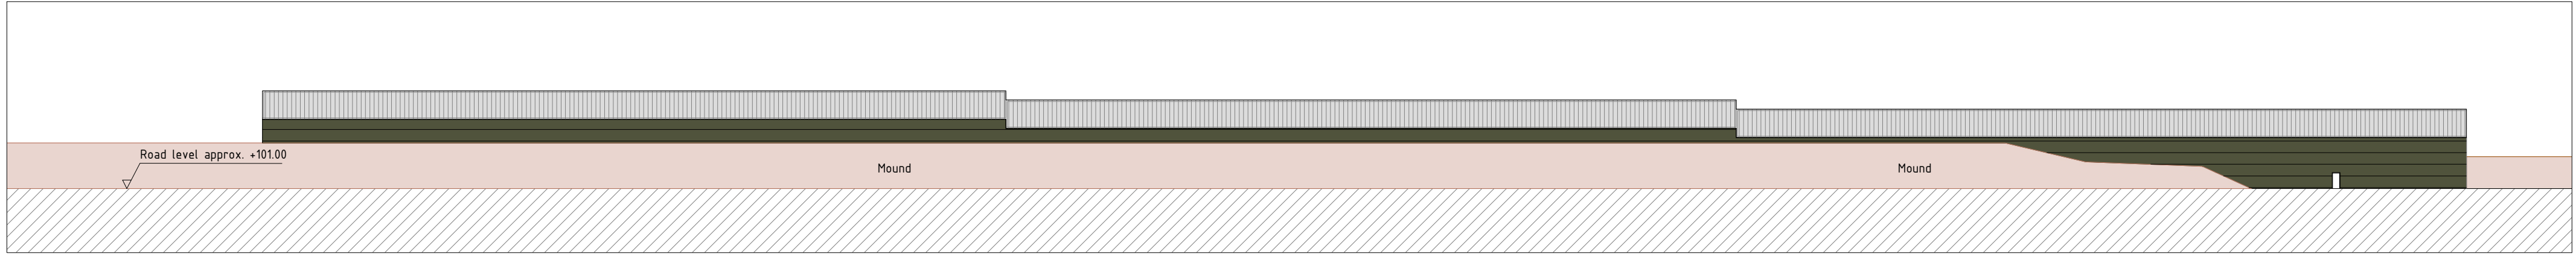


Proposed East Warehouse
View point A (showing existing mound only)
Scale = 1:500

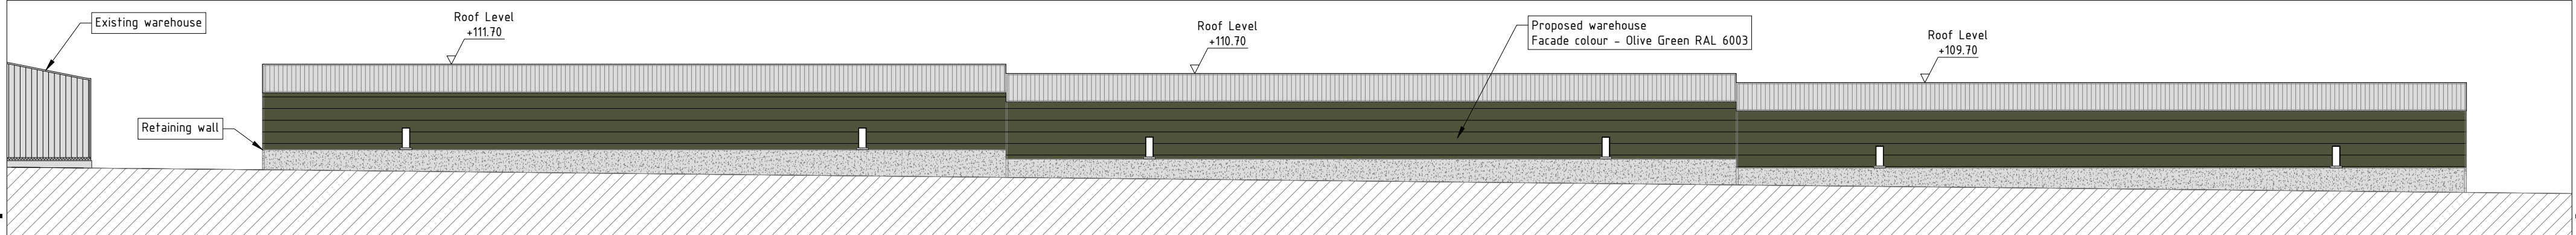


Proposed East Warehouse
East Elevation (without mound & trees)
Scale = 1:500



Proposed East Warehouse
View point B
Scale = 1:500

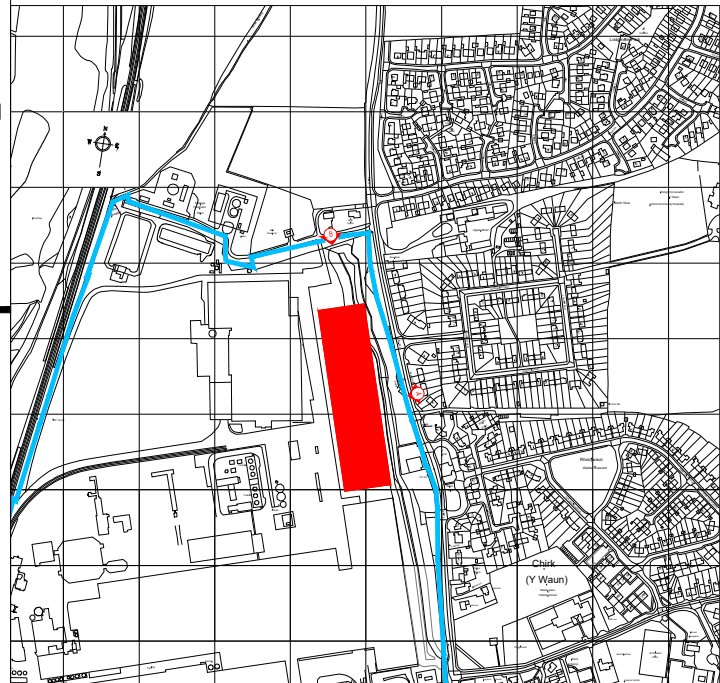

Block Plan
Scale = 1:10000

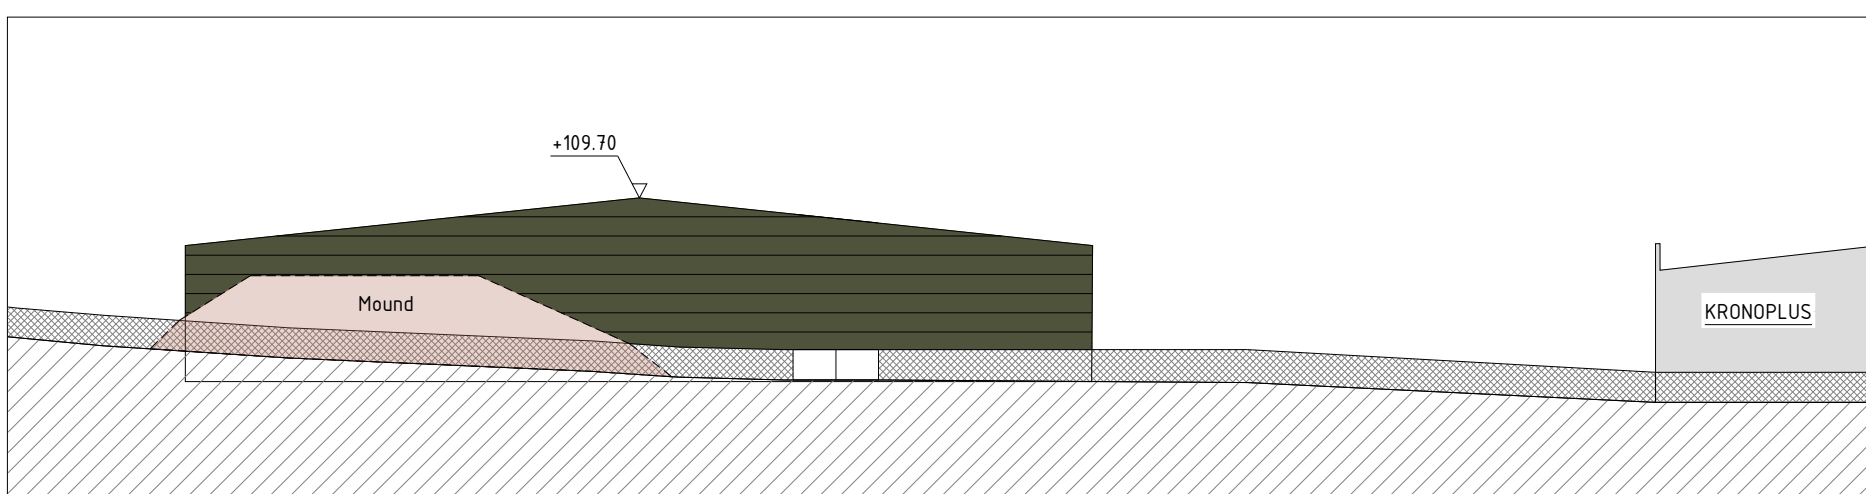

Proposed East Warehouse
View point B (showing existing mound only)
Scale = 1:500

KRONOSPAN STATUS
Date: 2021-08-04

STATUS	WAITED COMMENTS
DATE YYYY-MM-DD	DATE YYYY-MM-DD
BY	BY
BY	BY

DISTRIBUTION	WAITED APPROVAL
DATE YYYY-MM-DD	DATE YYYY-MM-DD
BY	BY
BY	BY

WARNING
Not meeting comments and / or approval within these deadlines, the drawing is considered as "APPROVED" under full responsibility of the client (customer) and / or agencies.

CERTIFIED DATE YYYY-MM-DD

C					
B					
A					
Index	Modification		Date	Name	
Status		Date	Name	Size	Scale
Project leader		04.08.2021	M.Titcombe	A2	1:500 1:10000
Drawn		04.08.2021	A.Hilditch	origin	Norm
Checked		04.08.2021	M.Titcombe		ISO
Project number		Project name			
Description		East Warehouse Elevations			
Drawing number		7000_673		Index	Sheet/Number
					1/1
Process Subprocess					