



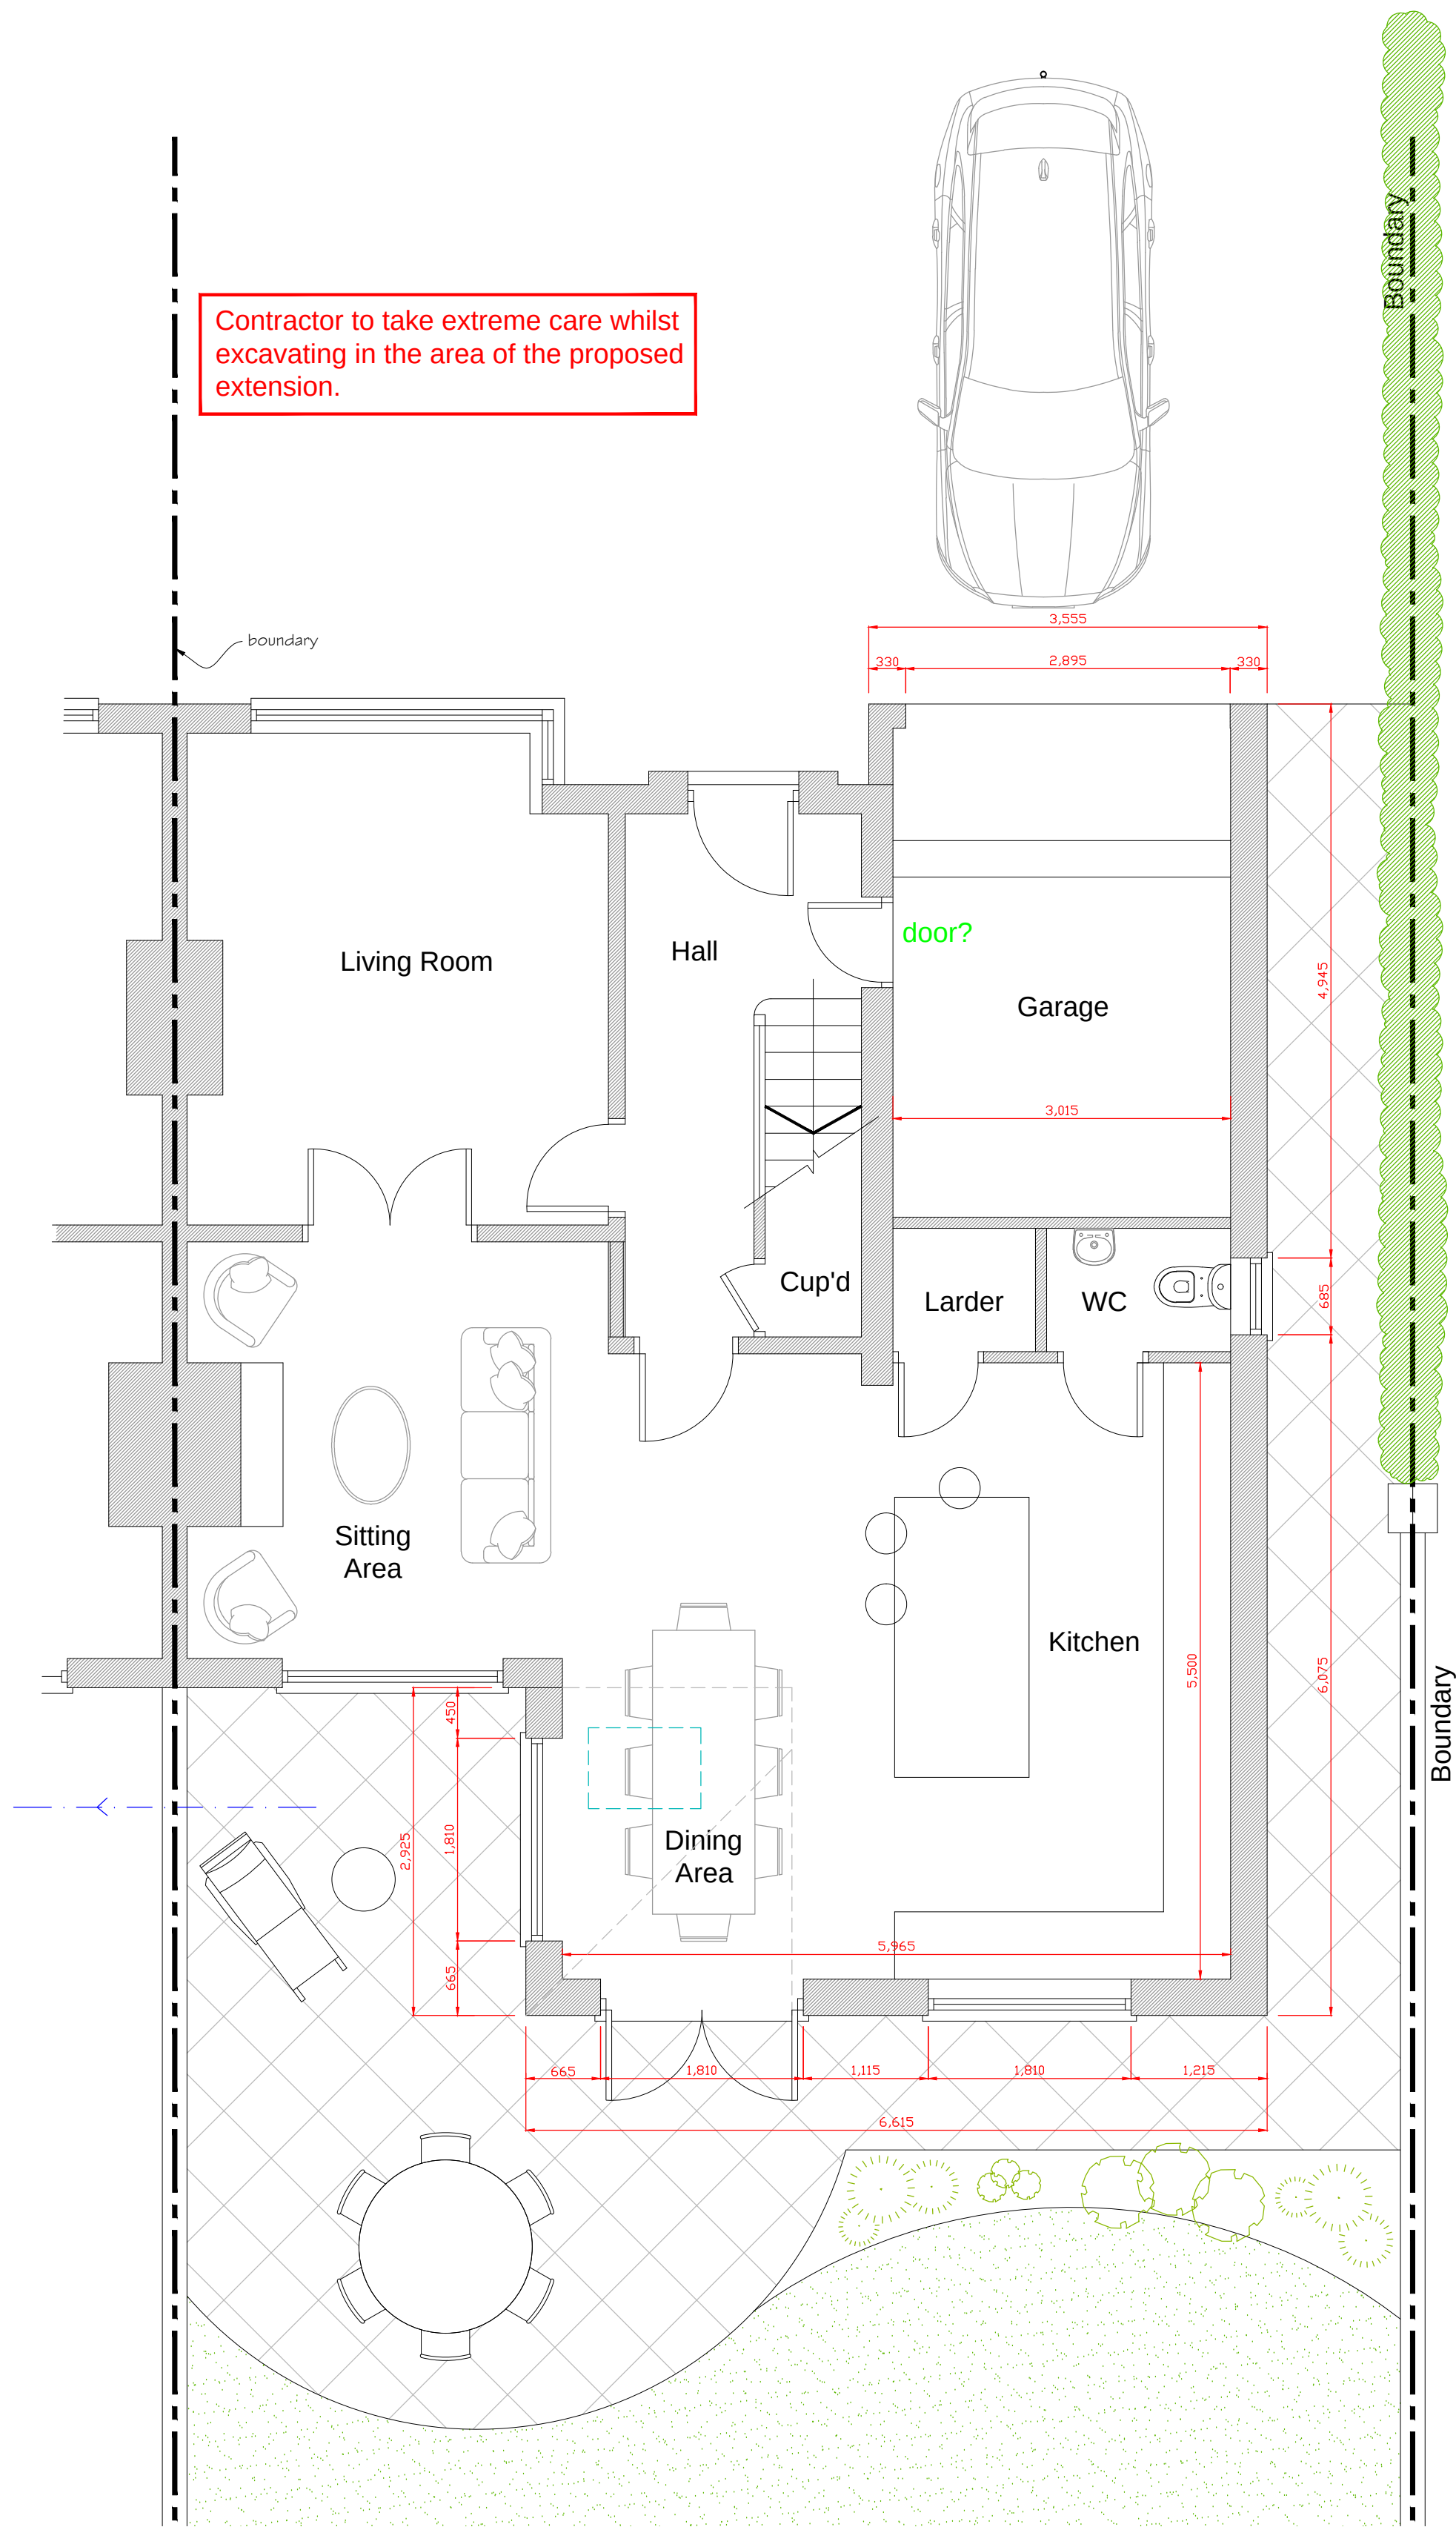


Existing Ground
Floor Plan

1:50

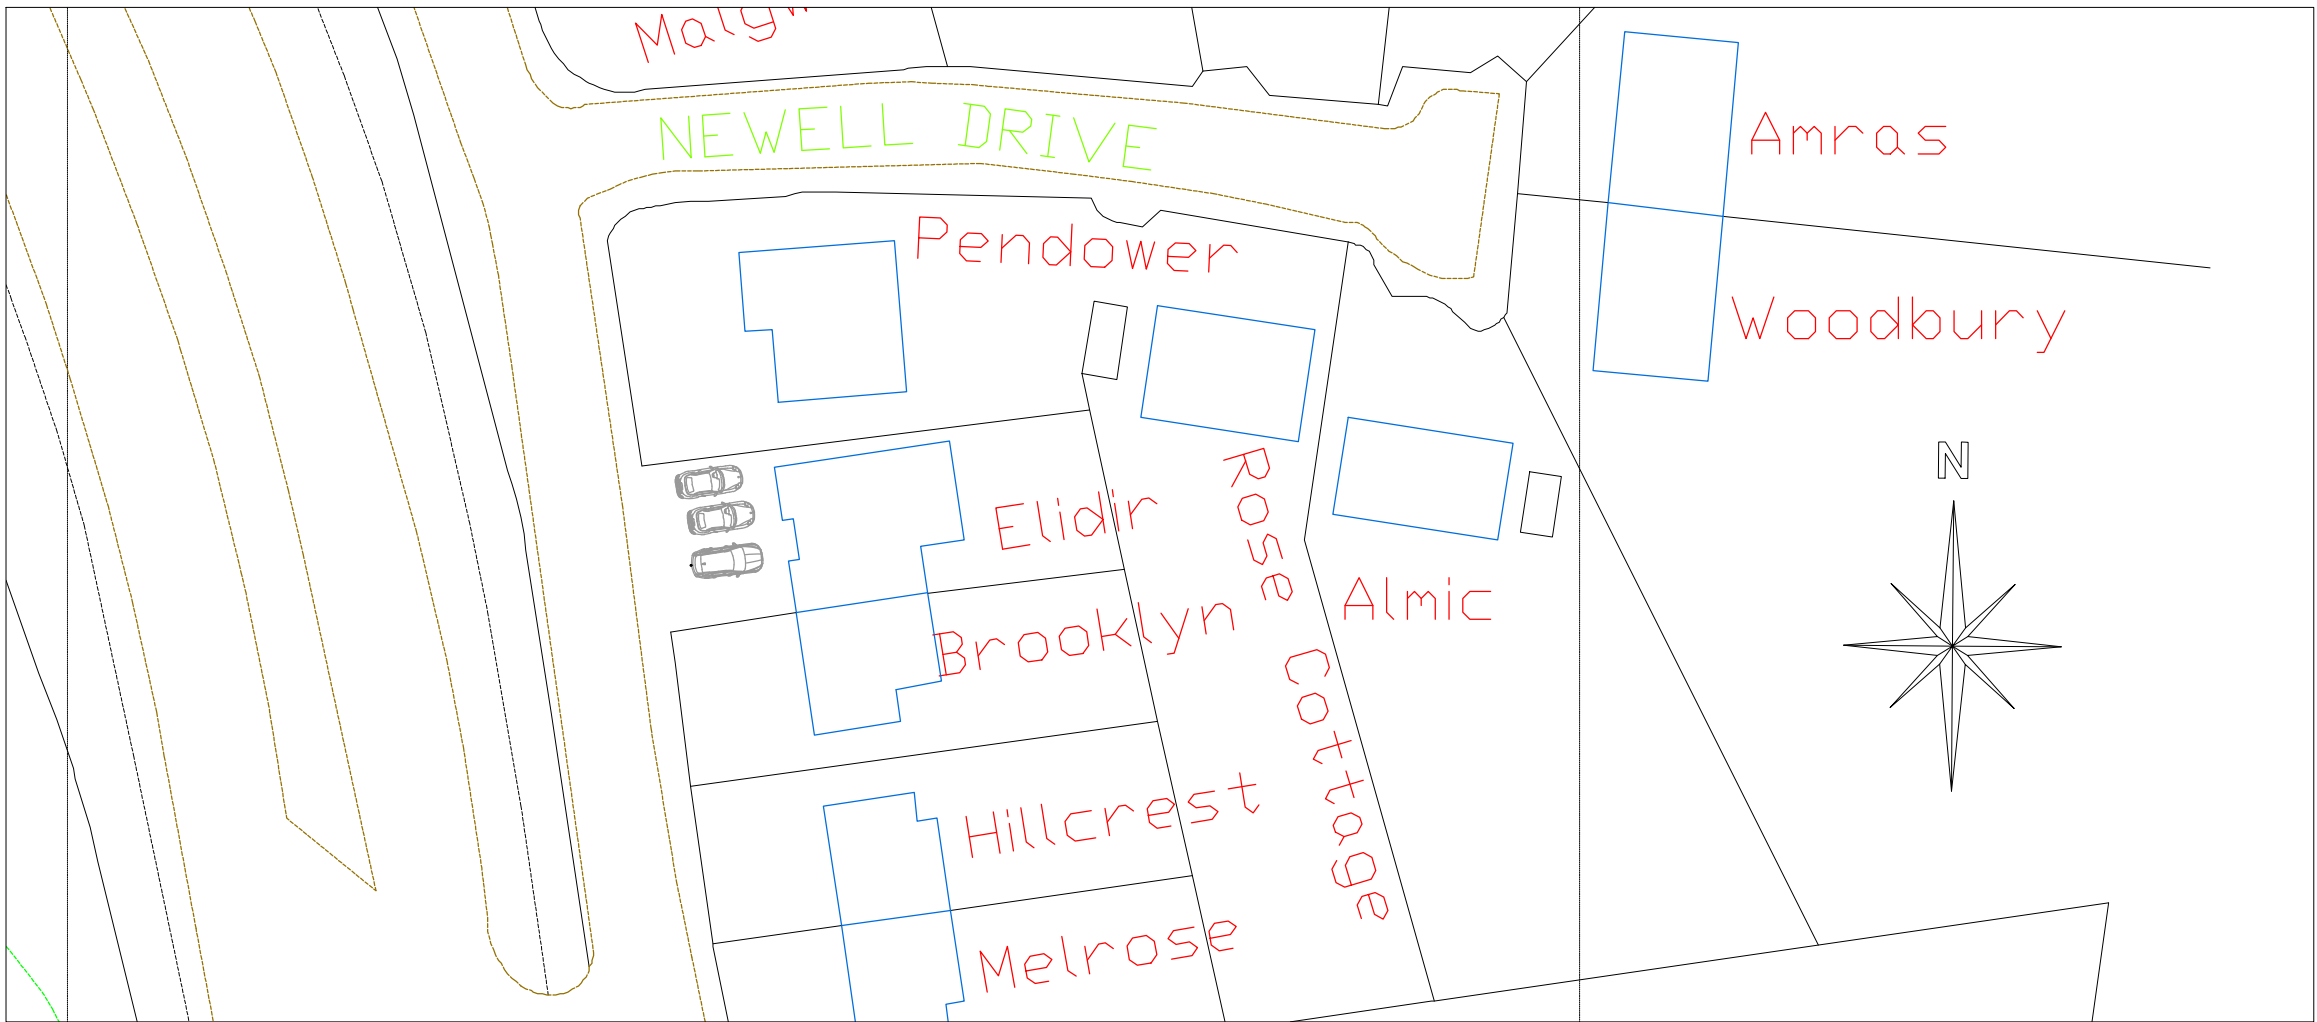

Proposed Site Plan.

1:500

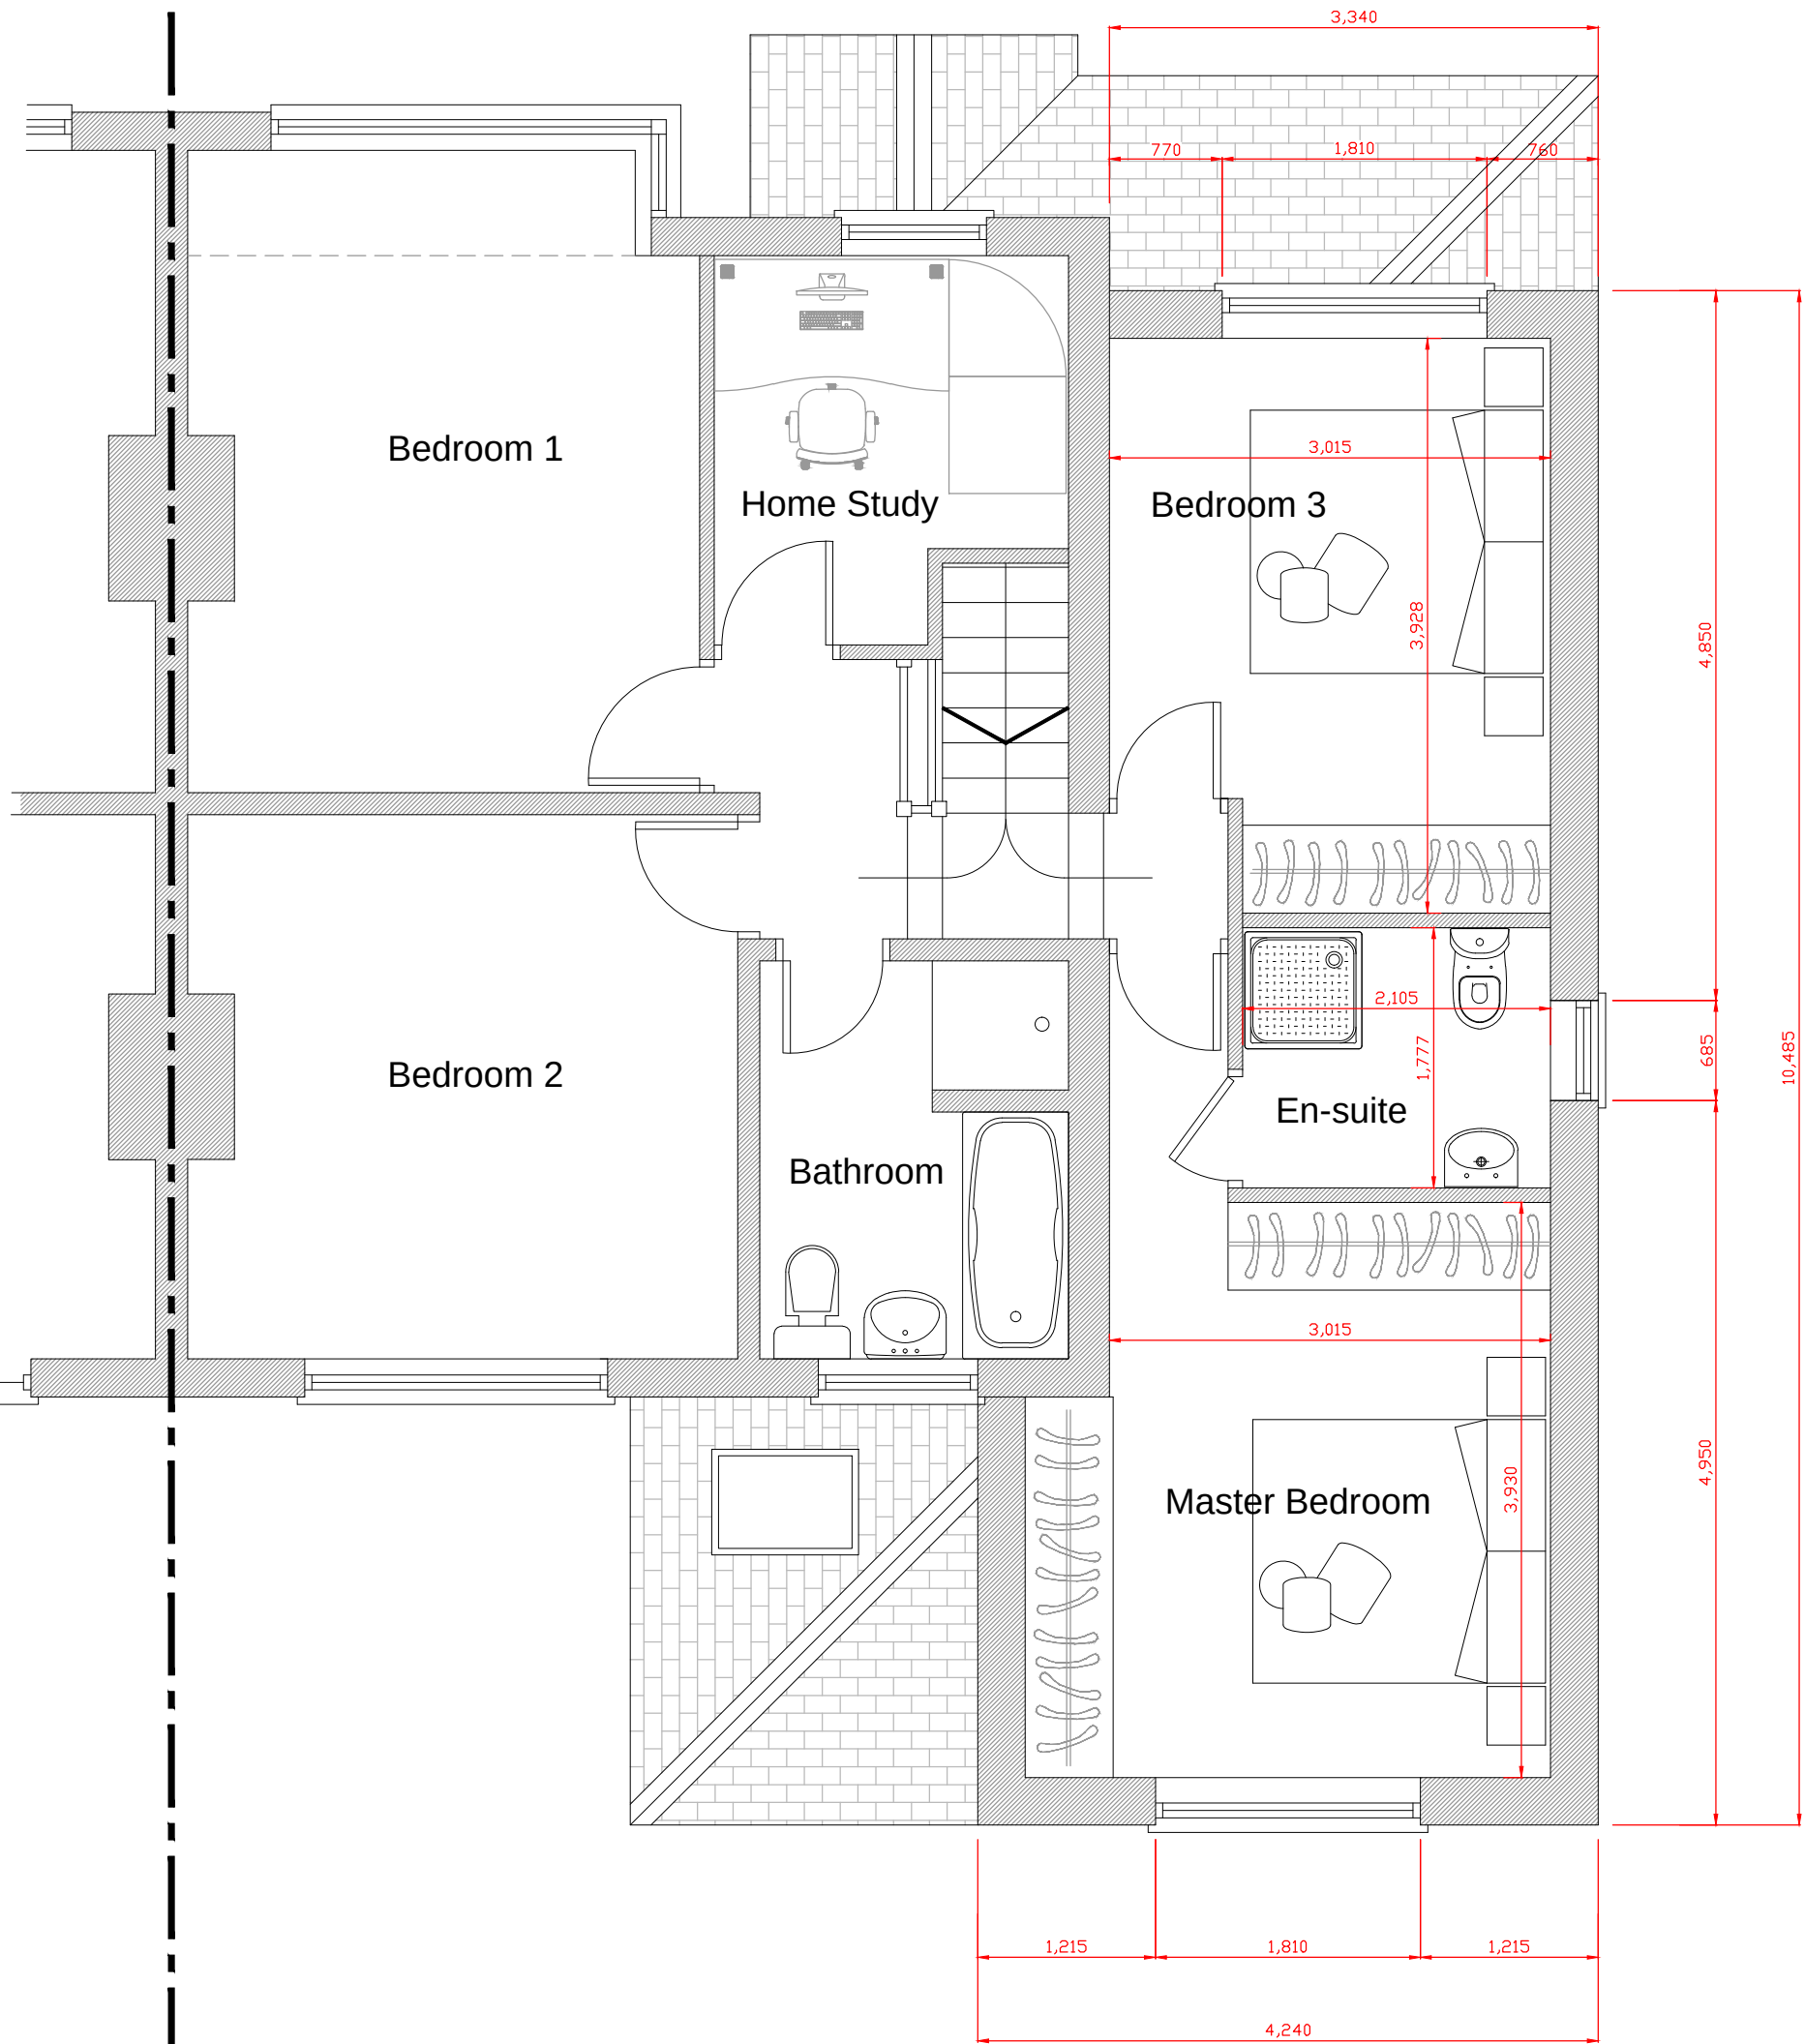

Existing First
Floor Plan

1:50

 CELLS-ARCHITECTURAL-DESIGN 25 Sunningdale Close Wrexham North Wales LL13 9QU T 01978 264376 M 07791 480768 E ajones540@btinternet.com		Client:	Mr & Mrs. Richardson.		
		Drawing Title:	Proposed Floor Plans.		
		Job Title:	Proposed Extension to Elidir, Garden Rd, Ruabon.		
		Date:	Scale:	Rev:	Dep. No:
Nov 2021.		1:50 at A1		PD223 / 02.	