




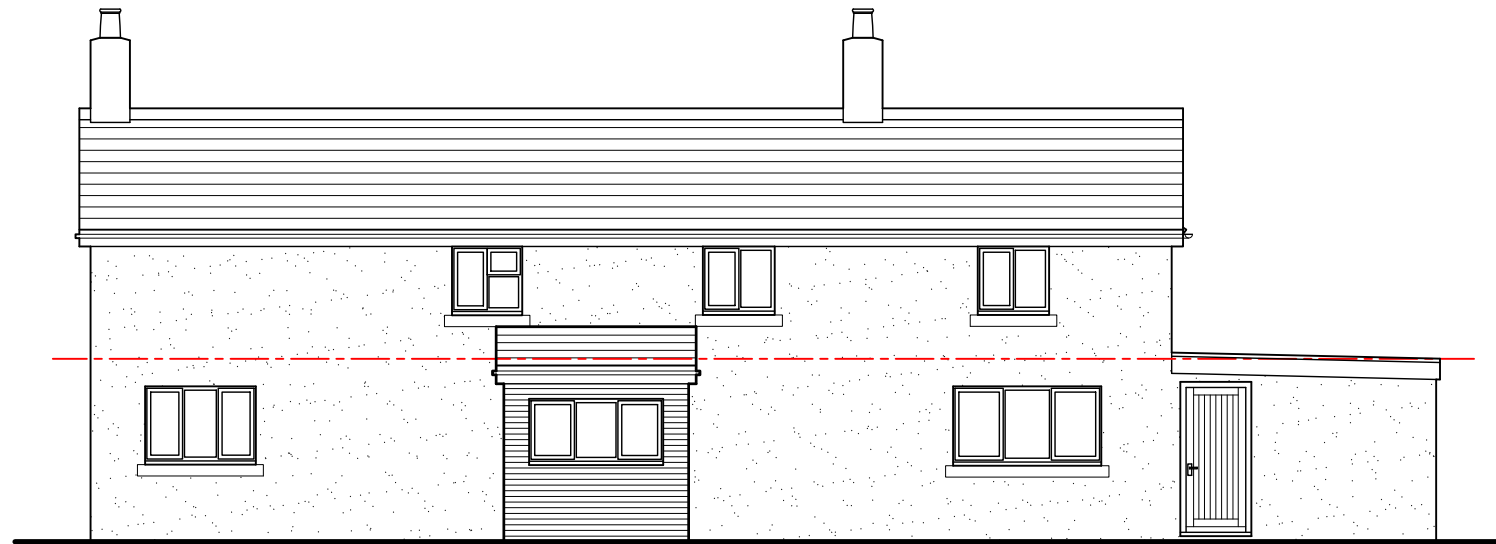


Front elevation 1:100

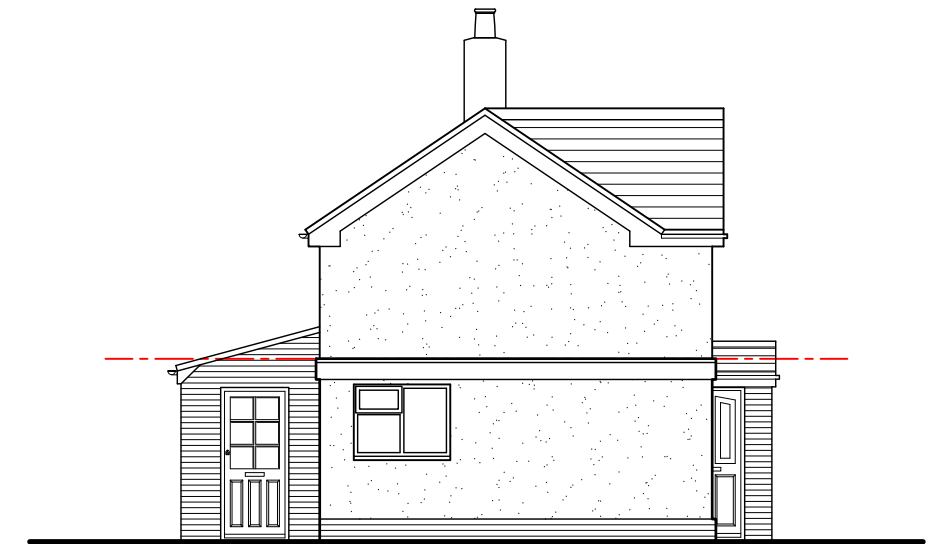

Side-01 elevation 1:100

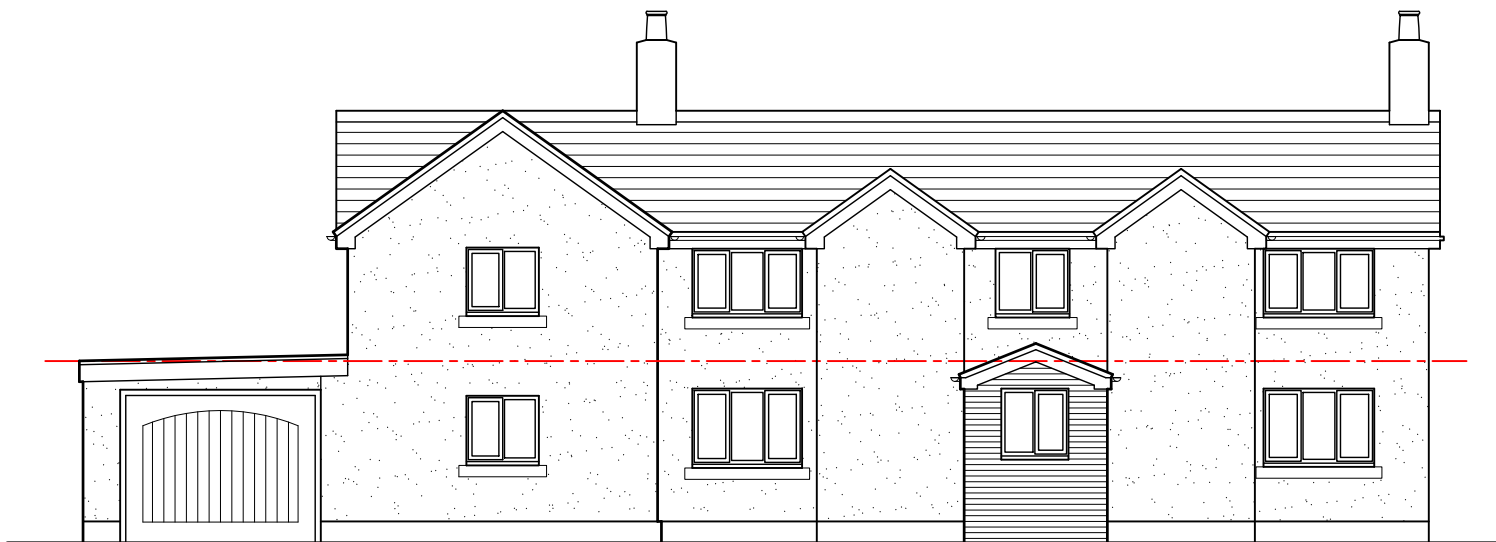

Rear elevation 1:100

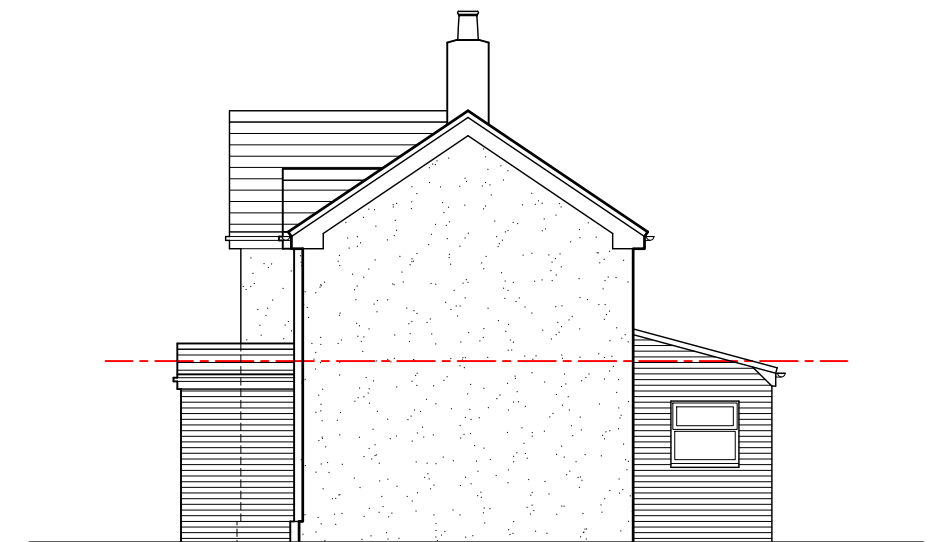

Side-02 elevation 1:100

As Existing

 HDS Architectural Services, The Foundry, 15 Yorke Street, Wrexham LL13 8LW Tel (01978) 345250 www.hdsarchitectural.co.uk	Project; Lilac Cottage, Stringers lane, Rossett , Wrexham, LL12 0AP		Dwg No; LC/PD/03	Date; 15.10.21
	Title; Existing Elevations	Scale (A3); 1:100	Revision;	