




NORTH ELEVATION

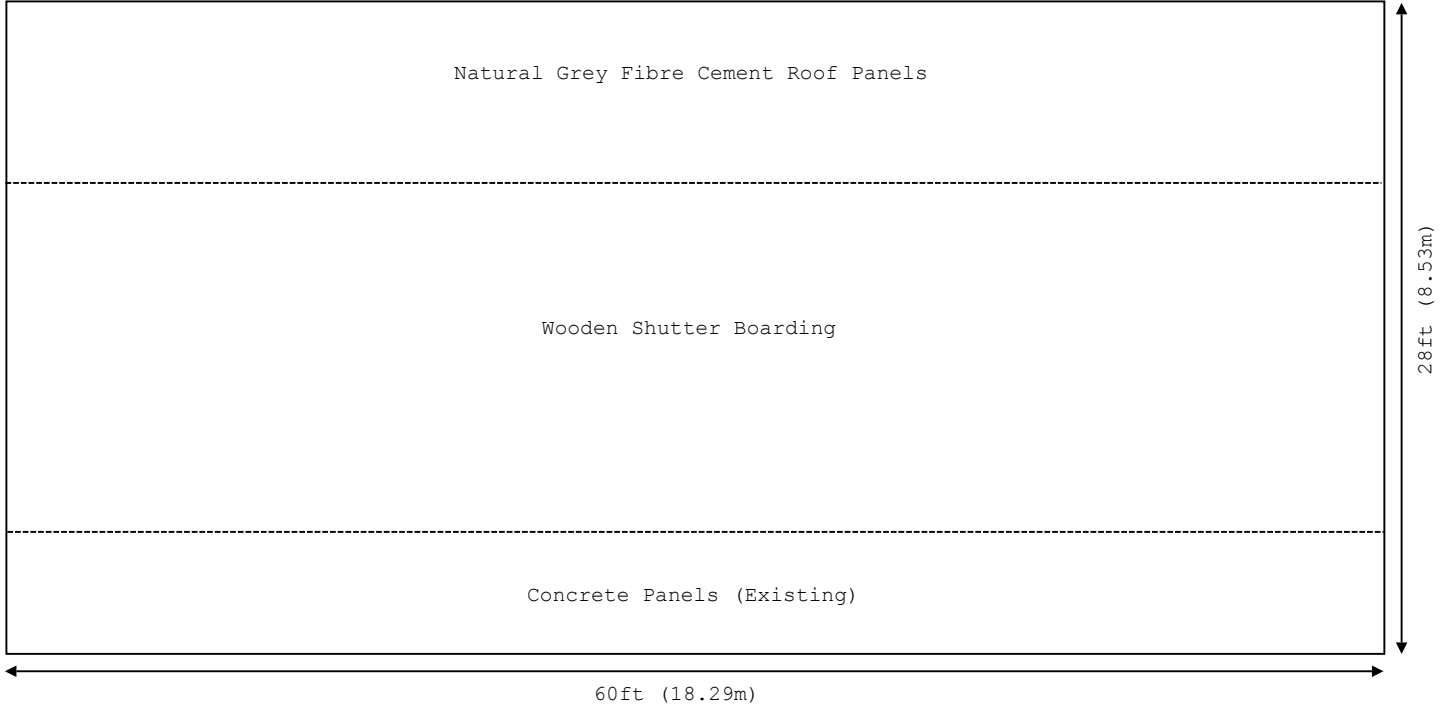



WEST ELEVATION

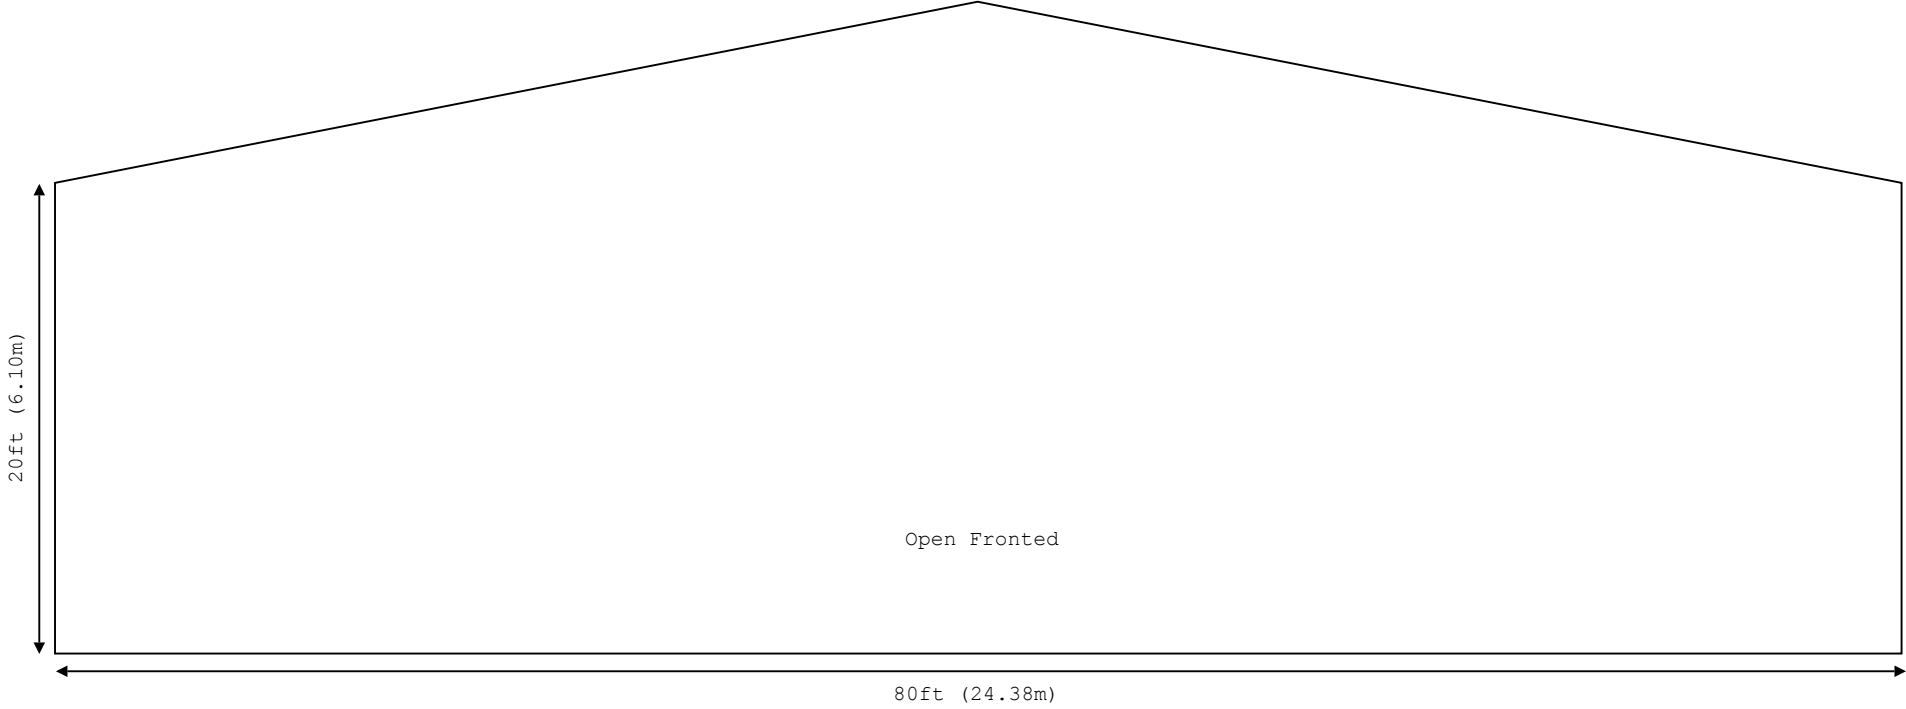

SOUTH ELEVATION

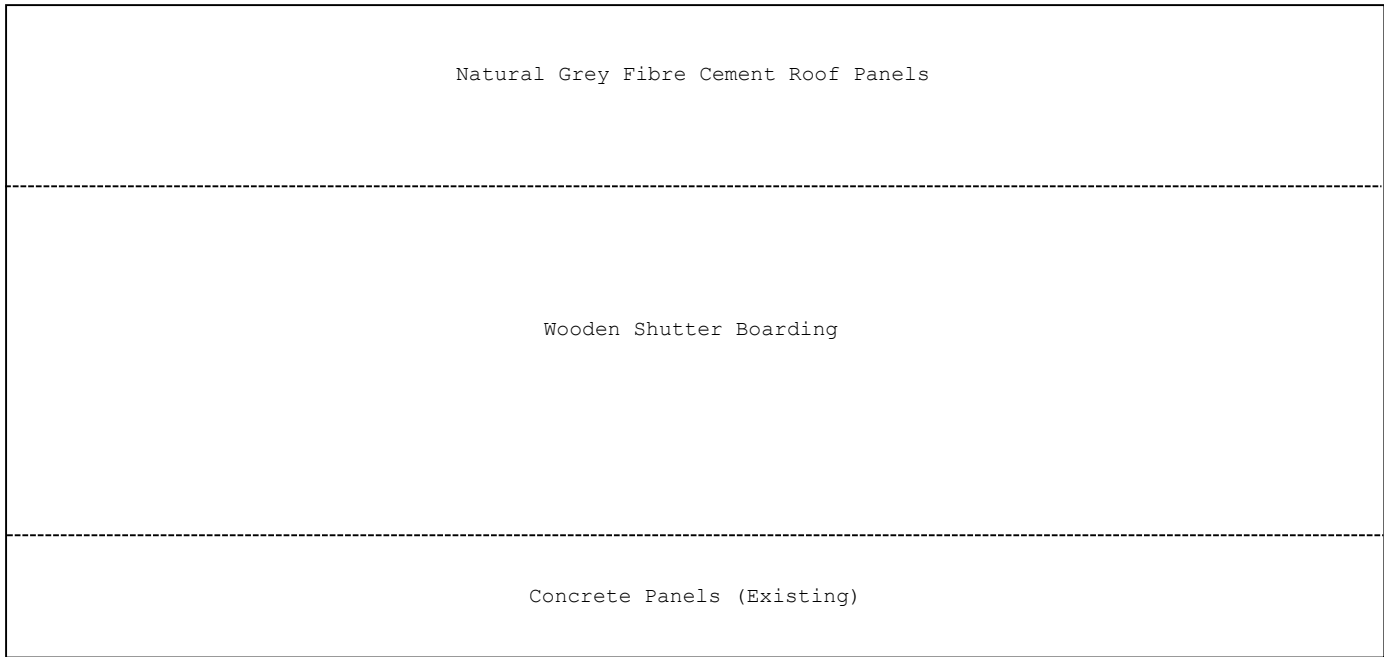

EAST ELEVATION

 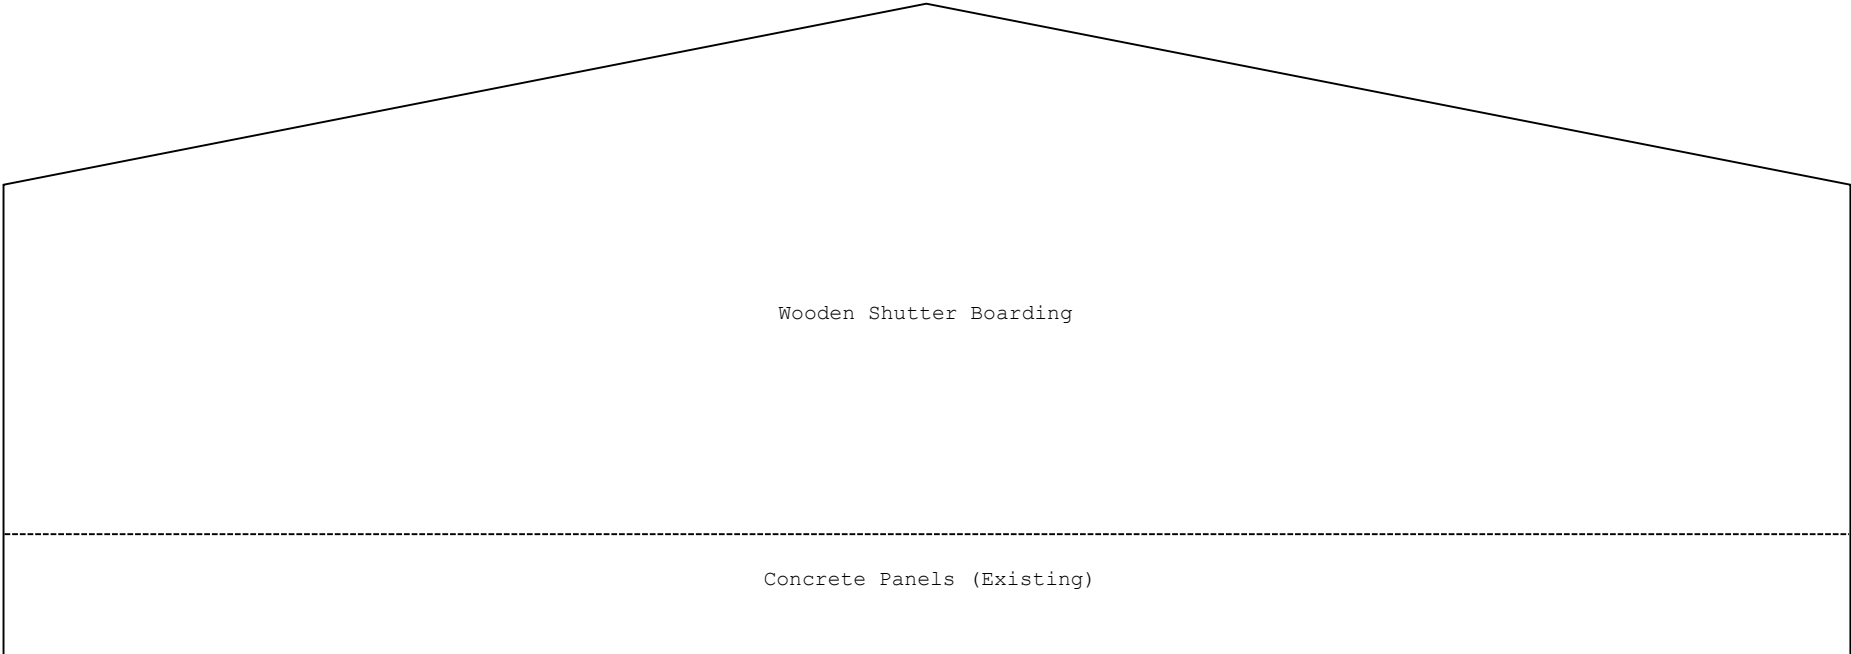

Site:	Adrefelyn Farm, Penley, Wrexham	Drawing:	00001	Project:	11878	Drawn:	DMB	Notes:	barbersRURAL rural surveyors & property agents
Title:	Roofing over FYM store	Scale:	1:100 @ A2	Date:	24/11/2021	Rev:	A		