
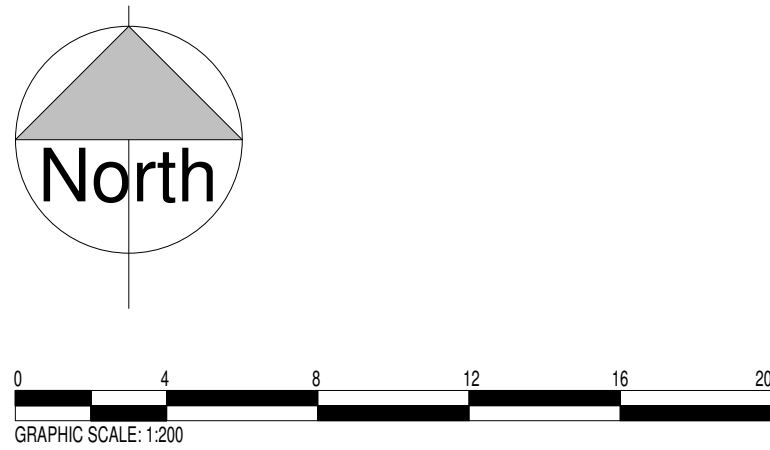


1

UNIT 1 - GF

1 : 200

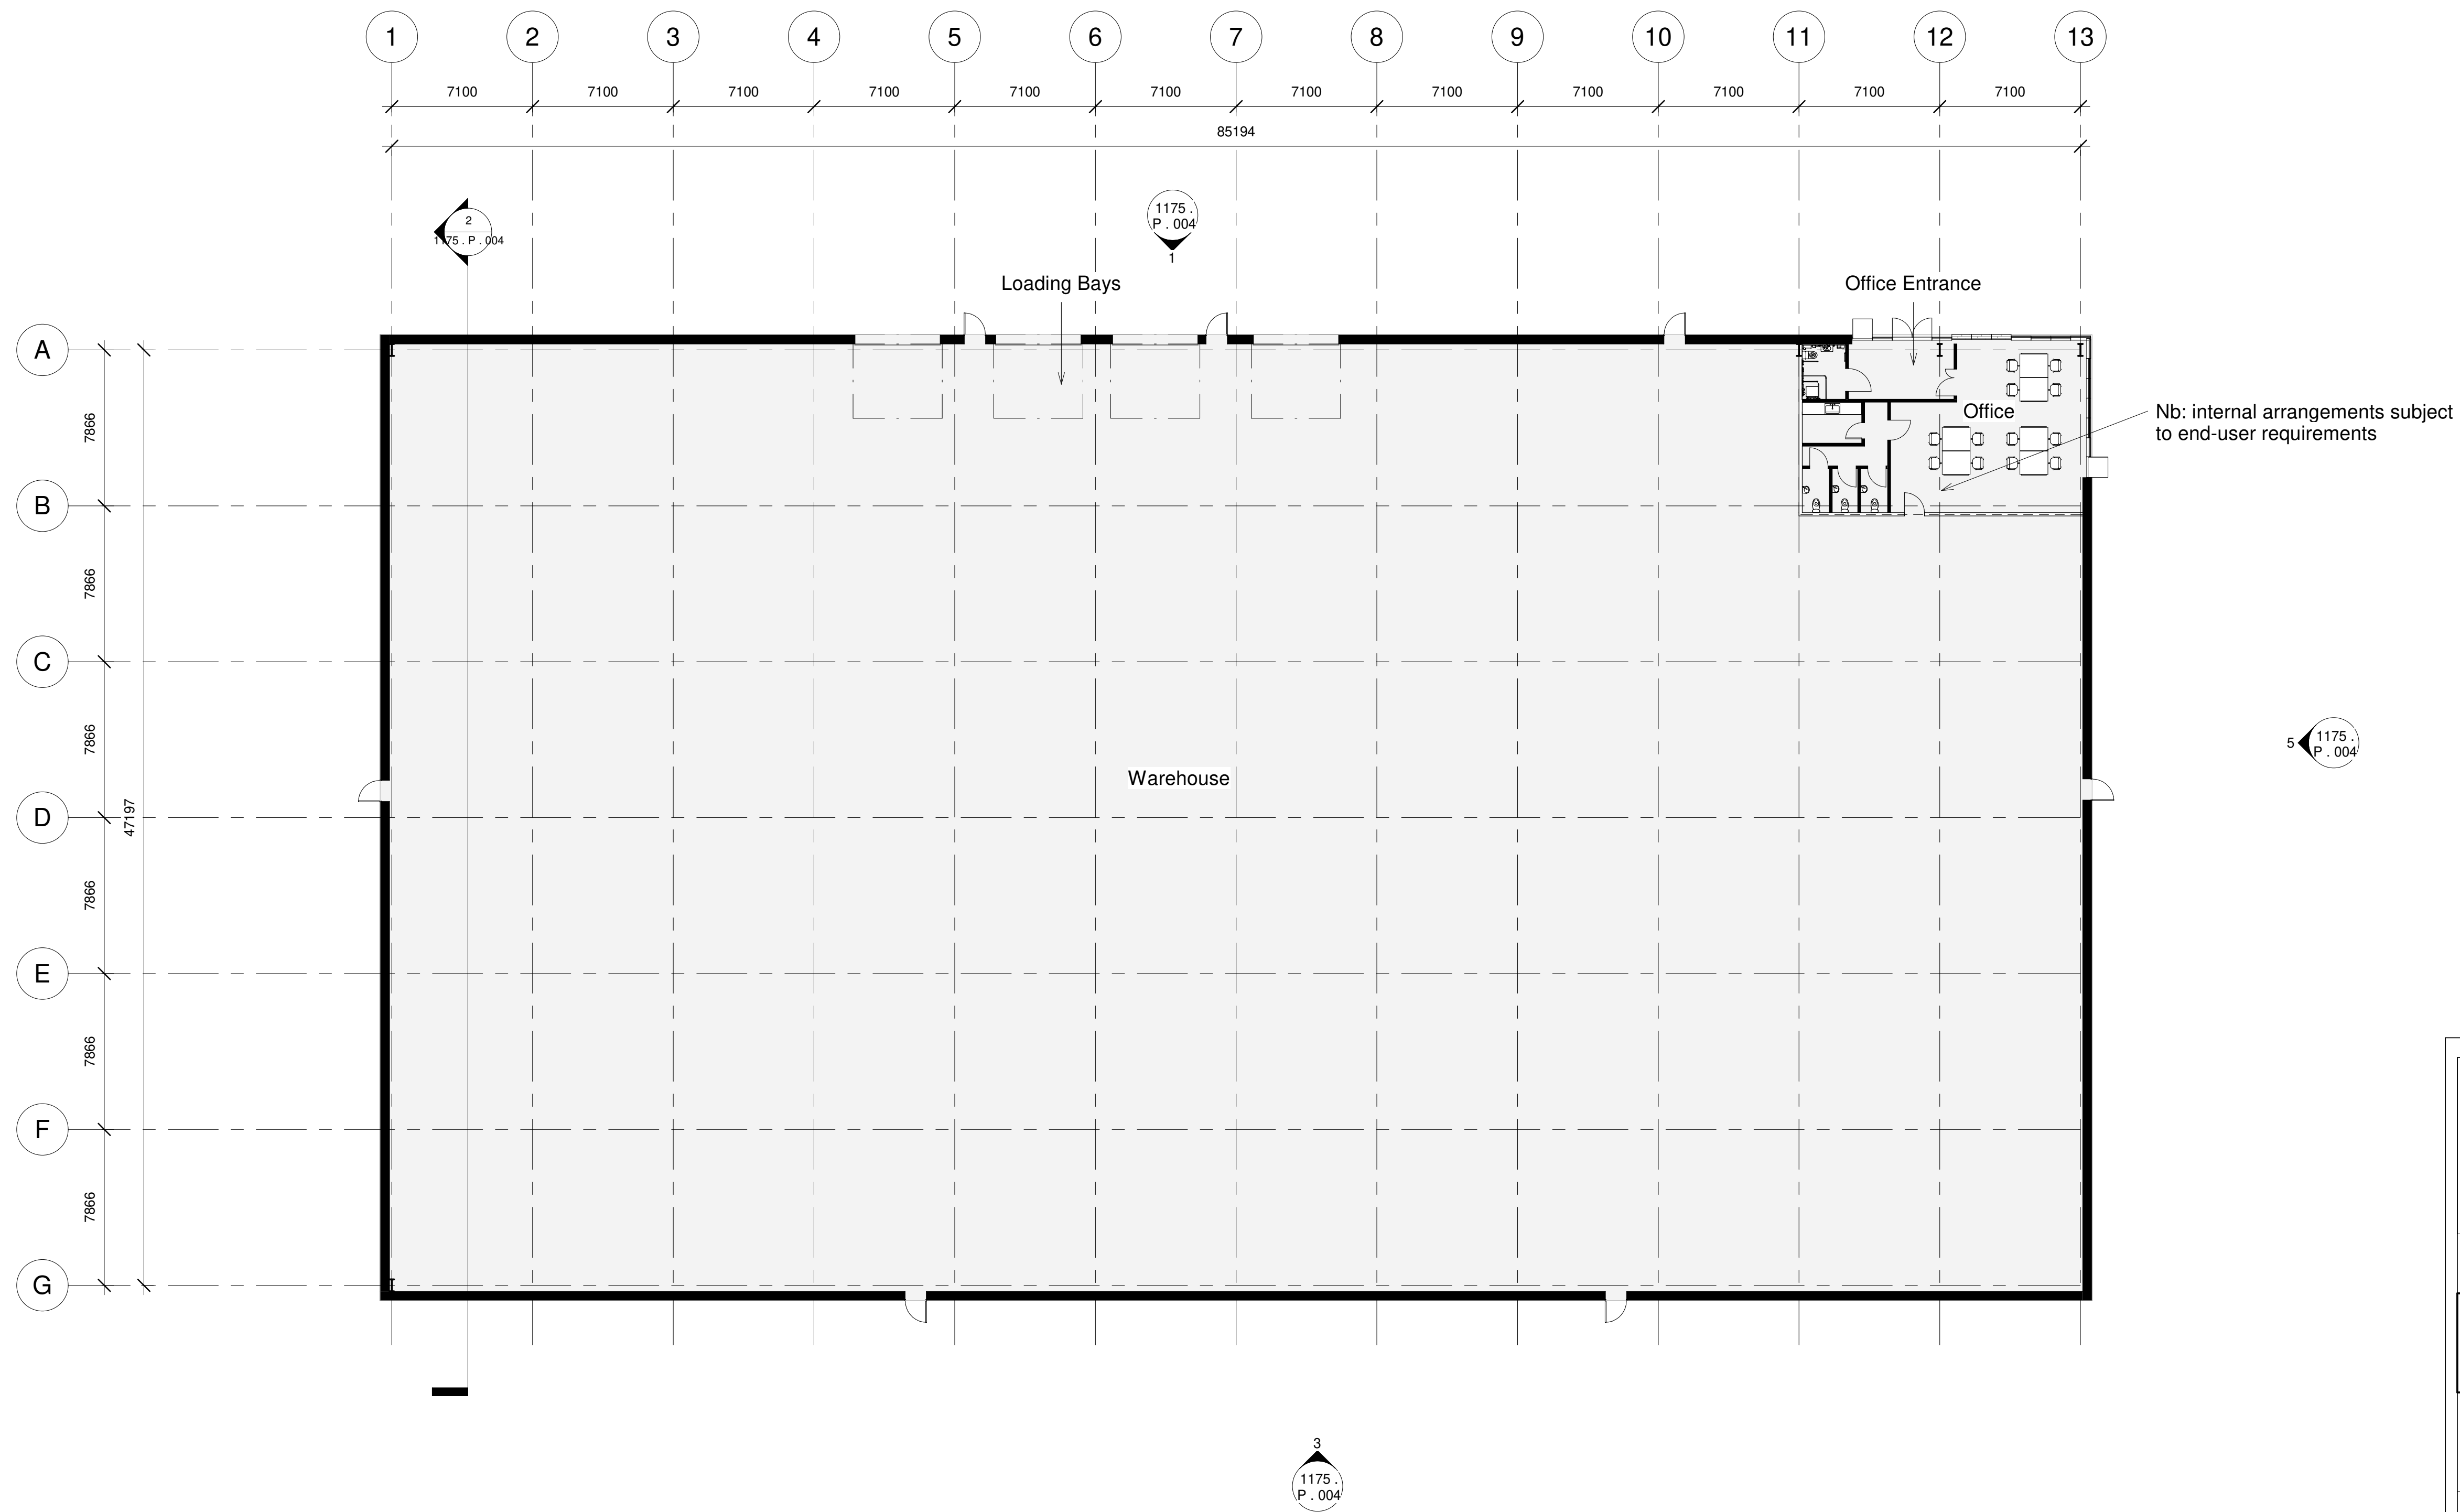

PURPOSE OF ISSUE Project Status		
PACE ARCHITECTURE www.pace-architecture.co.uk		
PROJECT BRYN LANE		
ADDRESS Bryn Lane, Wrexham Ind. Estate, LL13 9UT		
TITLE UNIT 1 - PROPOSED FLOOR PLAN		
CLIENT Portal Construction NW Ltd		
DRAWN BY Author	CHECKED BY Checker	DATE 08/08/21
SCALE (@ A1) 1 : 200		PROJECT NUMBER 1175
DRAWING NUMBER 1175 . P . 005		REV