



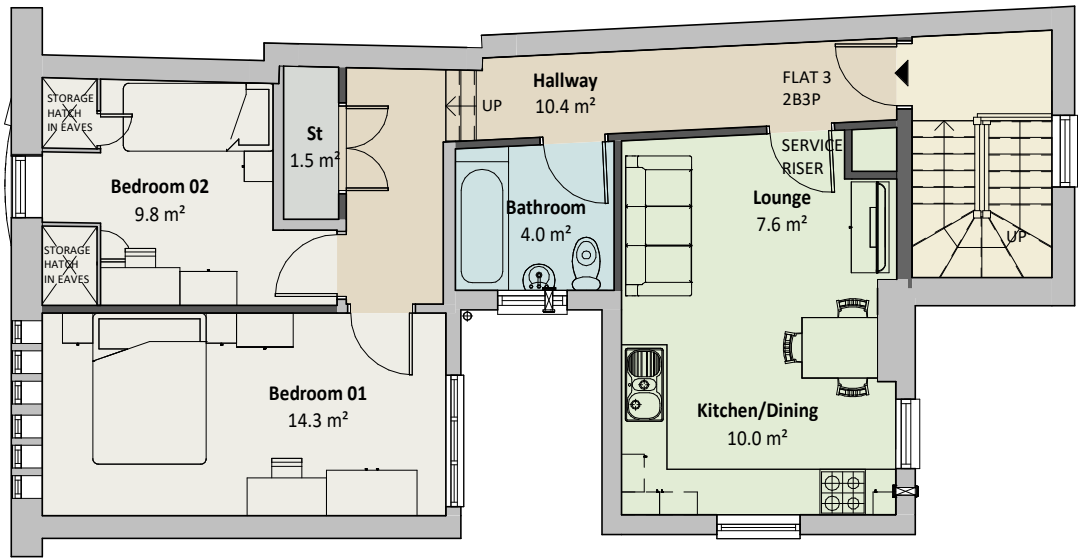


03 - THIRD FLOOR - PLANNING

SCALE: 1 : 100

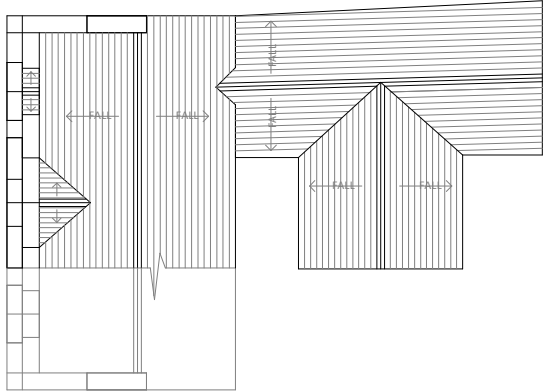


04 - ROOF PLAN - PLANNING

SCALE: 1 : 200

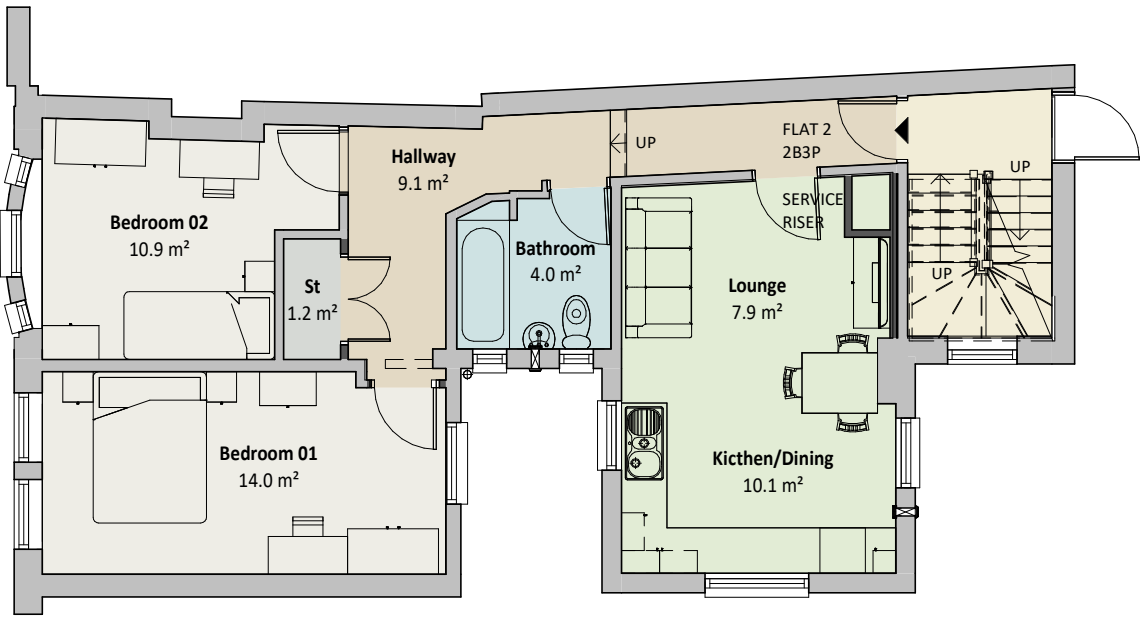


02 - SECOND FLOOR - PLANNING

SCALE: 1 : 100

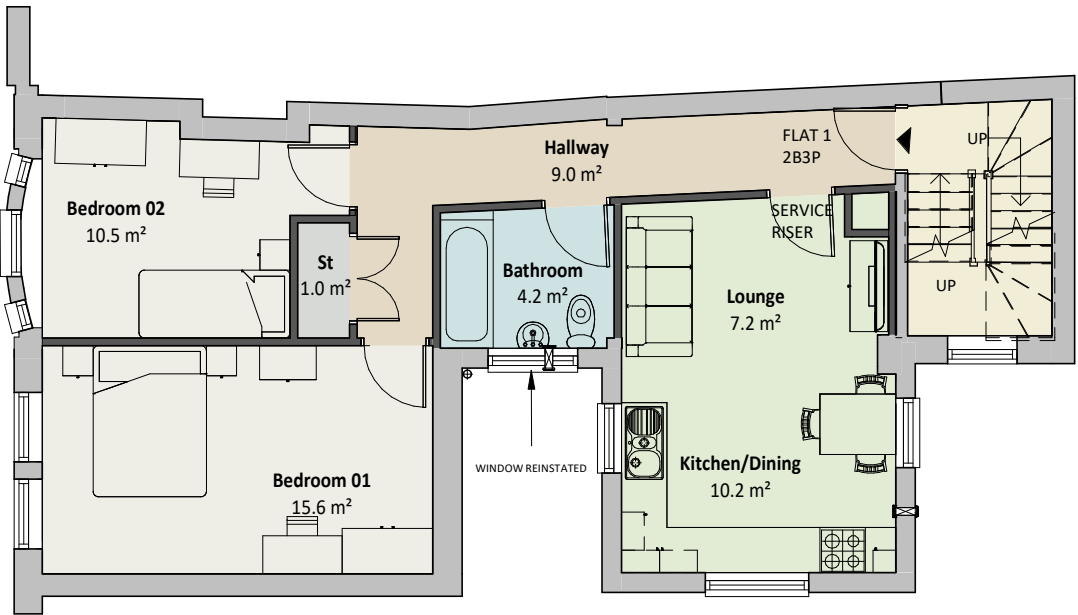


01 - FIRST FLOOR - PLANNING

SCALE: 1 : 100

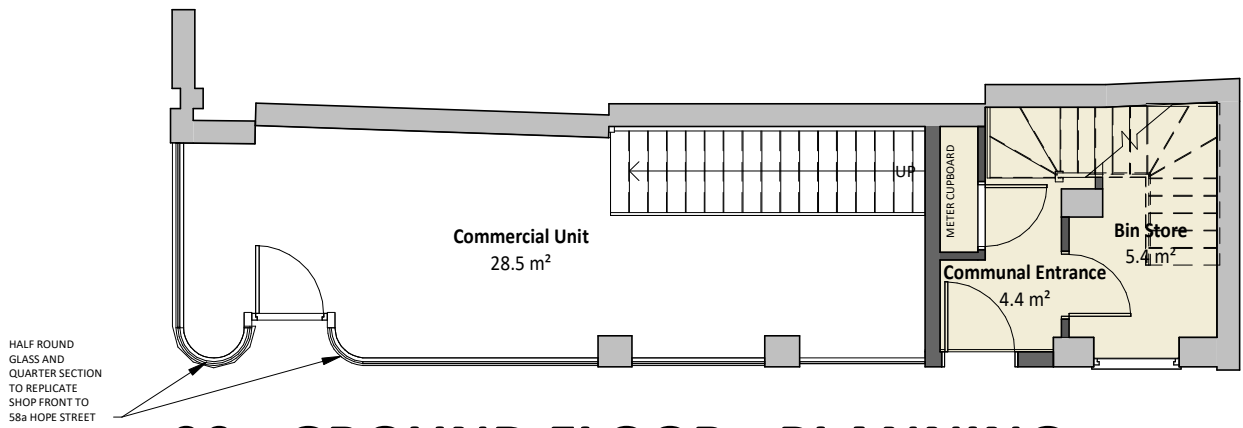

00 - GROUND FLOOR - PLANNING

SCALE: 1 : 100

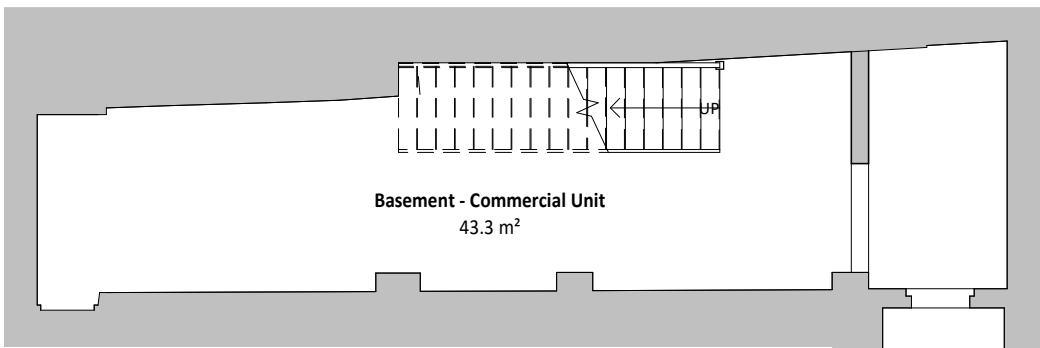

-01 - BASEMENT - PLANNING

SCALE: 1 : 100

SCHEDULE OF ACCOMODATION

COMMERCIAL UNIT - BASEMENT	43m2
COMMERCIAL UNIT - GROUND	29m2
COMMUNAL SPACE	30m2
FLAT 1	60m2
FLAT 2	60m2
FLAT 3	60m2

KEY

- WALLS RETAINED
- NEW WALLS

REV	DESCRIPTION	DATE	BY
E	Reconfiguration of communal entrance/ bin store following discovery of brick pier within communal space	07.12.21	NM
D	Roof Plan added	08.11.21	NM
C	Update to show curved glass to shop front to replicate original design	05.11.21	NM
B	Stair added to commercial unit	29.10.21	NM
A	Additional Detailing added for planning submission	27.10.21	NM

PROJECT
58 HOPE STREET, WREXHAM
for JULIE ROWLANDS AND DERI ROWLANDS

DRAWING TITLE
PROPOSED FLOOR PLANS - PLANNING

SCALE	DATE	DRAWN	CHECKED
As indicated @A2	OCT 21	TM	NM
DRAWING STATUS	PLANNING		
JOB No	DRAWING No	REVISION	
2142	101	E	

AG

A

AINSLEY GOMMON ARCHITECTS

1 PRICE STREET, HAMILTON SQUARE, BIRKENHEAD, MERSEYSIDE, CH41 6JN
Tel: 0151 647 5511 | birkenhead@agarchitects.co.uk | www.agarchitects.co.uk