


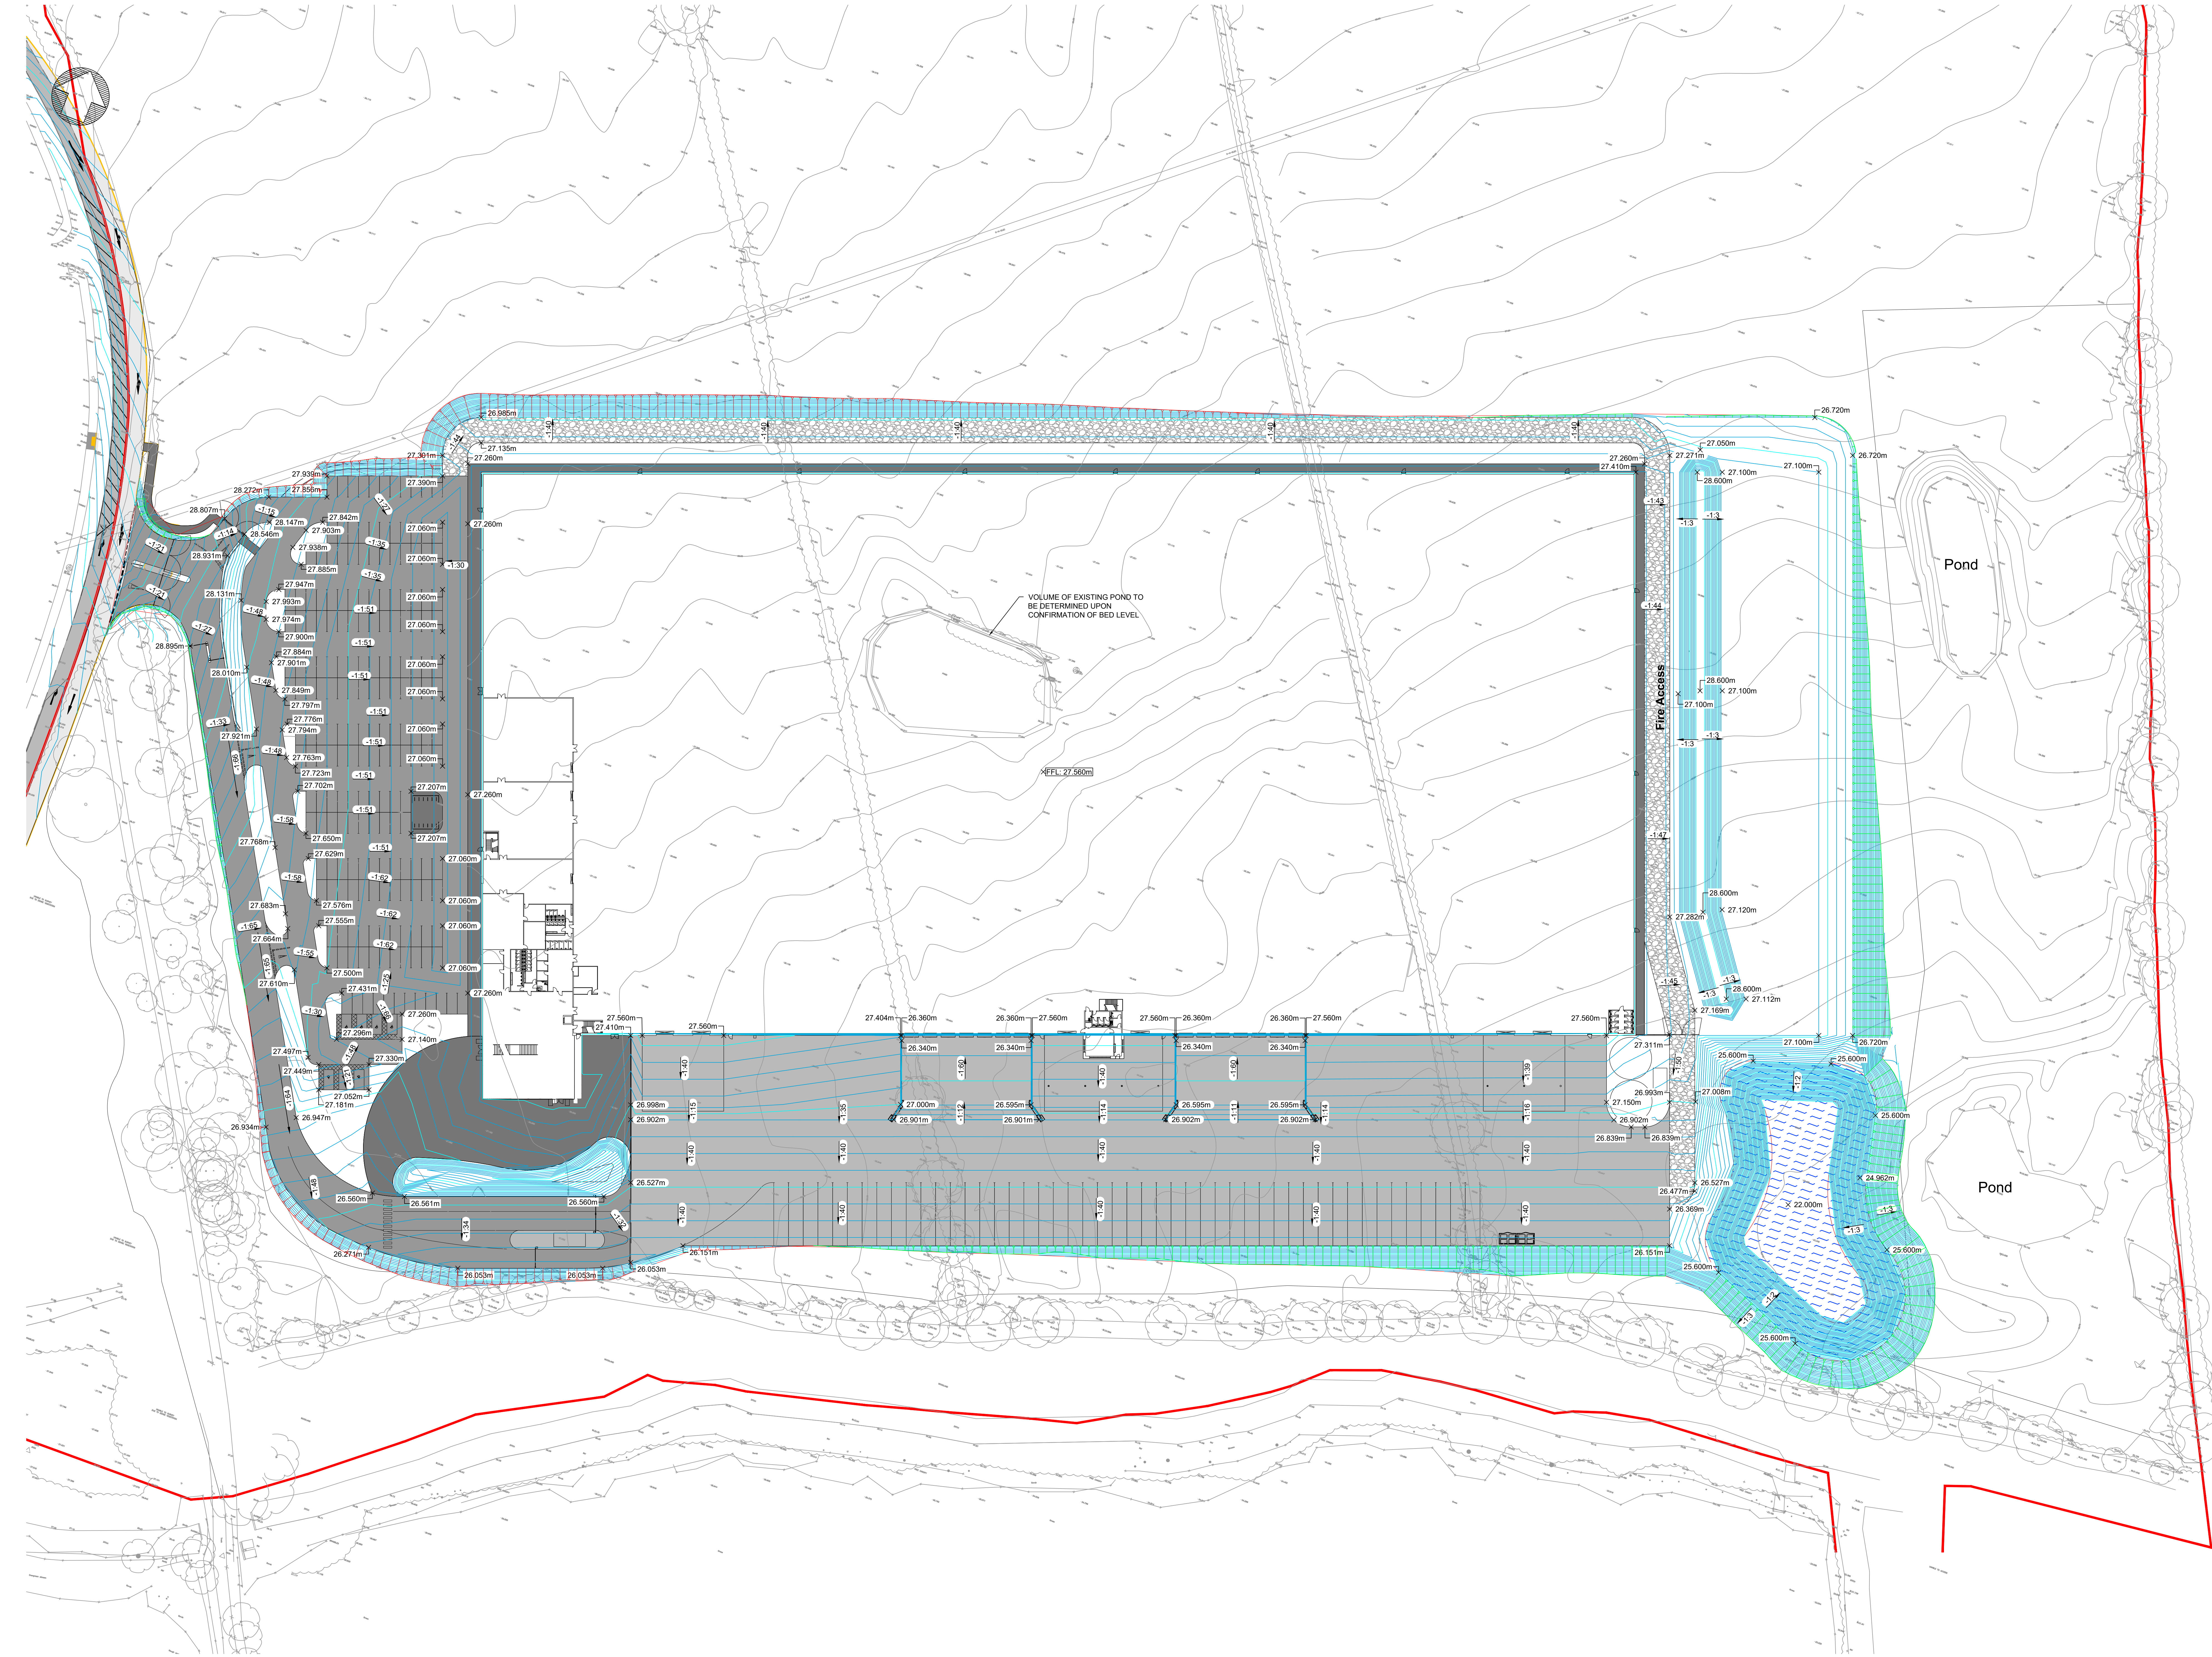

PLEASE NOTE:
DETAILED BACKGROUND MAP INFORMATION IS A TOPOGRAPHICAL SURVEY PROVIDED BY JLP SURVEYING.

Notes

- THIS DRAWING IS TO BE READ IN CONJUNCTION WITH ALL OTHER RELEVANT ARCHITECTS, ENGINEERS AND SPECIALISTS DRAWINGS TOGETHER WITH THE APPROPRIATE SPECIFICATIONS.
- IT IS THE CONTRACTORS RESPONSIBILITY TO CHECK ALL DIMENSIONS ON SITE. DIMENSIONS MUST NOT BE SCALED FROM THIS DRAWING. ANY DISCREPANCIES TO BE BROUGHT TO THE IMMEDIATE ATTENTION OF THE ARCHITECT IN WRITING.
- ALL DIMENSIONS ARE IN MILLIMETRES UNLESS NOTED OTHERWISE.
- ALL LEVELS ARE IN METRES, UNLESS NOTED OTHERWISE.

Earthworks Notes

- Levels shown on this drawing are based upon topographical survey 520-639 Topographical Survey 30' undertaken by Co-Surveys, received 02.06.2021.
- Levels shown on this drawing are based upon Architects Layout 19153-CP-AD-22-08-A-0010_P4_Site Plan as Proposed' undertaken by C4, received on 19.05.2021.
- Where 3D topographical survey information is not available, Environmental Agency LiDAR survey has been used, which has an accuracy of $\pm 150mm$.
- Level and earthworks shown on this drawing are indicative and for information only. Proposed finished levels are based on achieving an approximate cut and fill balance and will change following receipt of further information and detailed design.

Legend

- Minor Contour (0.100m)
- Major Contour (0.500m)
- X 777m Proposed Spot Level
- X 777m (Ex) Existing Spot Level

P3	04.11.2021	WNL	LANDSCAPE BUND ADDED TO EAST	JH	PJB
P2	17.09.2021	WNL	POTENTIAL EXTENSION ALLOWED FOR	JH	PJB
P1	16.08.2021	WNL	ISSUED FOR INFORMATION	JH	PJB
Rev	Date	To	Description	Drawn	Check

Status

PLANNING



TIER CONSULT.
Richmond House,
Sandpiper Court,
Chester Business Park,
Chester I CH4 9QZ
T: 01244 684 900

Client

NET WORLD SPORTS

Project
NET WORLD SPORTS.
NEW DISTRIBUTION FACILITY.
WREXHAM.

Title
PROPOSED LEVELS LAYOUT.

Scale: 1:500@A0	Drawn: W.LLOYD	Revision: P4
Date: 25.05.2021	Checked: J.HALE	
Drawing No:		

T_21_2412-60-01