


'Bettisfield Hall'

Bettisfield
Whitchurch
Shropshire
SY13 2LB


Mr. D. Butterworth

Footings, Brickwork,
Staddle Stones,
Lath Batters, Rooftiles,
Lead, DPC & Fixings
supplied by others


Roof Coverage: 161m²

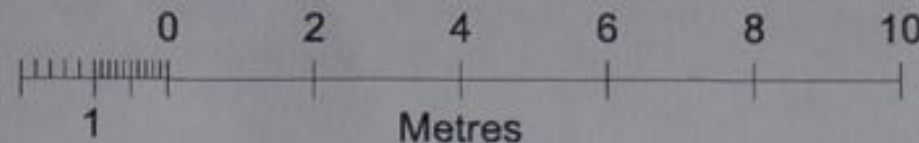


* If any elevation is to be located within 2m of site boundary the external wall may require resistance to surface spread of flame. Final solution subject to Building Inspectors approval.
Intumescent paint application (to Class 0) to weatherboards with 12mm Superlux (or similar approved) internal stud lining.

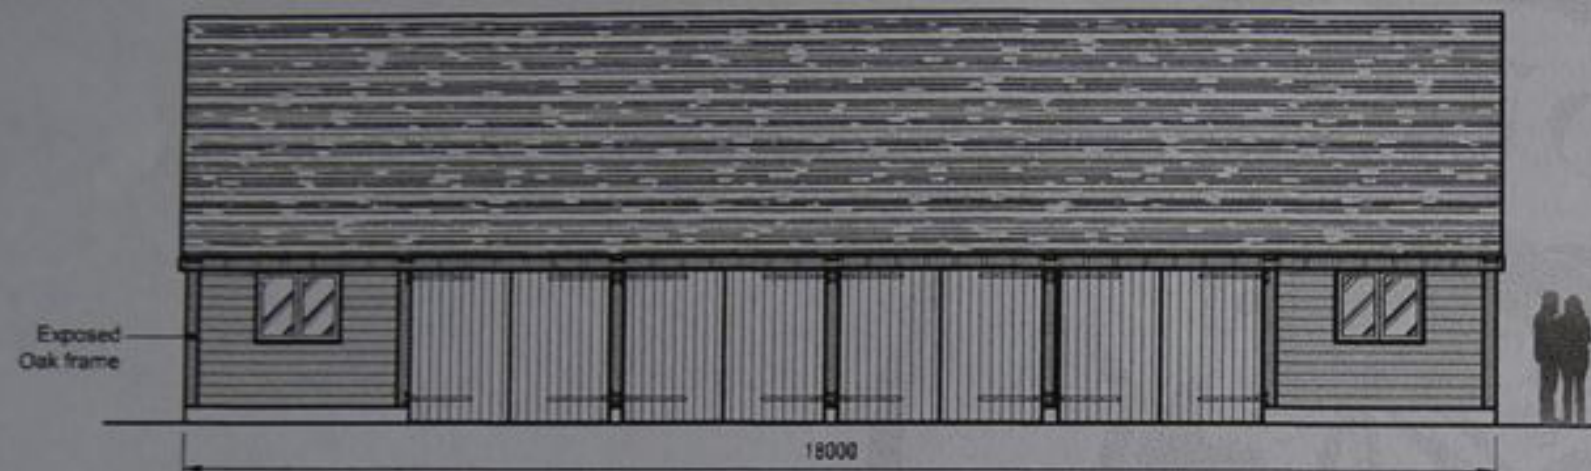


Front Elevation

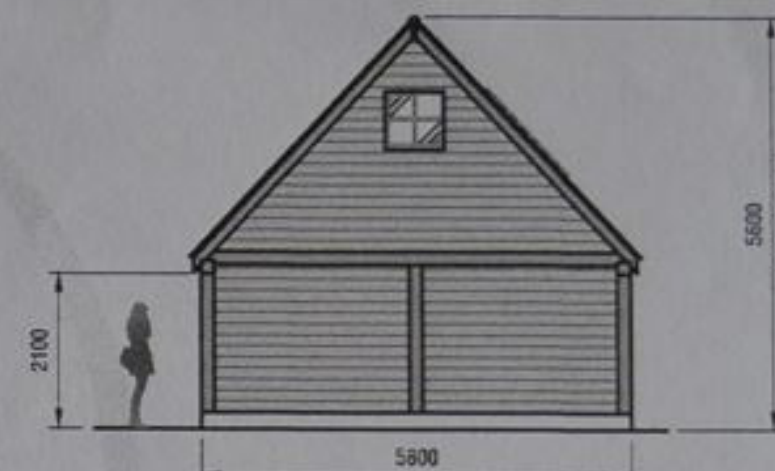

Side Elevation

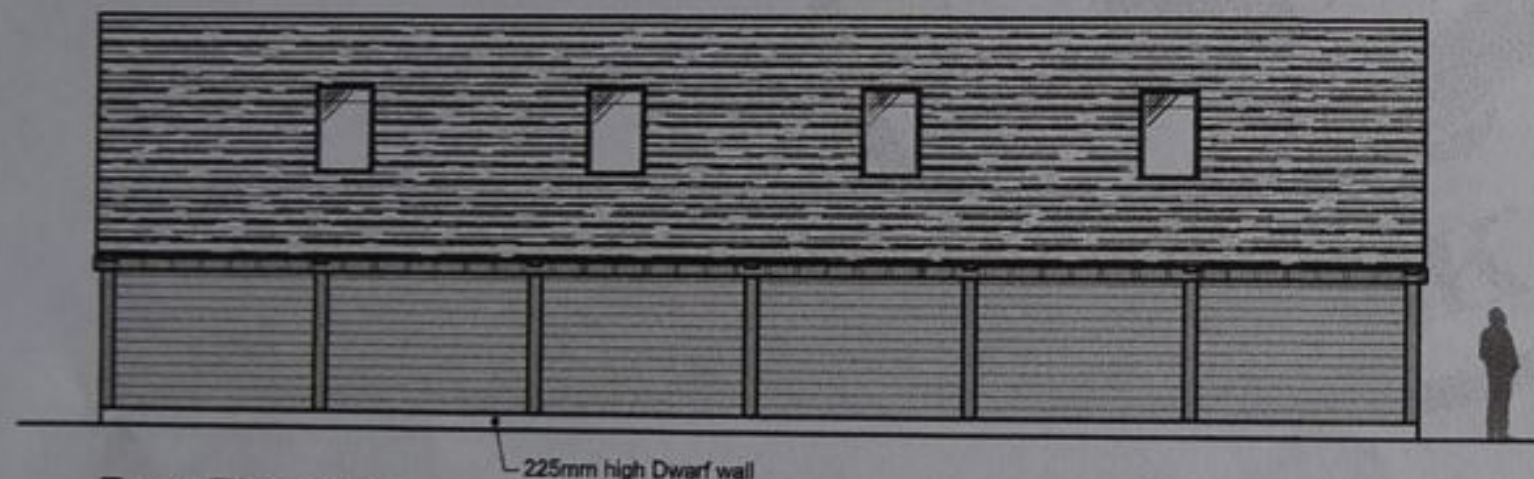

Rear Elevation

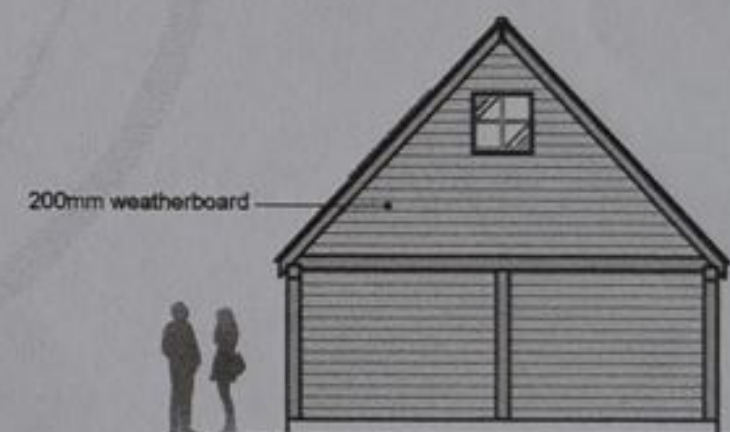

Side Elevation

Elevations 1:100 (A3)

Dwg BF312 Barn 1 Elevations

1

RADNOR OAK LTD
Unit 13, Broadaxe Business Park
Prestelgne, Powys, LD8 2UH
01544 260727
email: info@radnoroak.co.uk
web: www.radnoroak.co.uk

Client
D. BUTTERWORTH
Drawn By
E.B.

Project
BETTISFIELD HALL
BETTISFIELD, WHITCHURCH
SHROPSHIRE, SY13 2LB
Date
APR 2018

Title
ELEVATIONS
Drawing No.
1128-01
Scale
A3@1:100