



CLIENT
Wynne Construction

PROJECT
Yale College Refurbishment

DRAWING TITLE
Pile Cap and Ground Beam
General Arrangement - Sheet 2 of 2



DRAWN DRB	SCALE As Shown	DATE August '18	CHECKED JDH
PURPOSE OF ISSUE Preliminary			STATUS D2
DWG NO. YCR-HAL-XX-XX-DR-S-0005			REVISION P1
P1	16.08.18	DRB	JDH
REV	DATE	DRN	CHK
Tender Drawing Issue			
DETAILS			

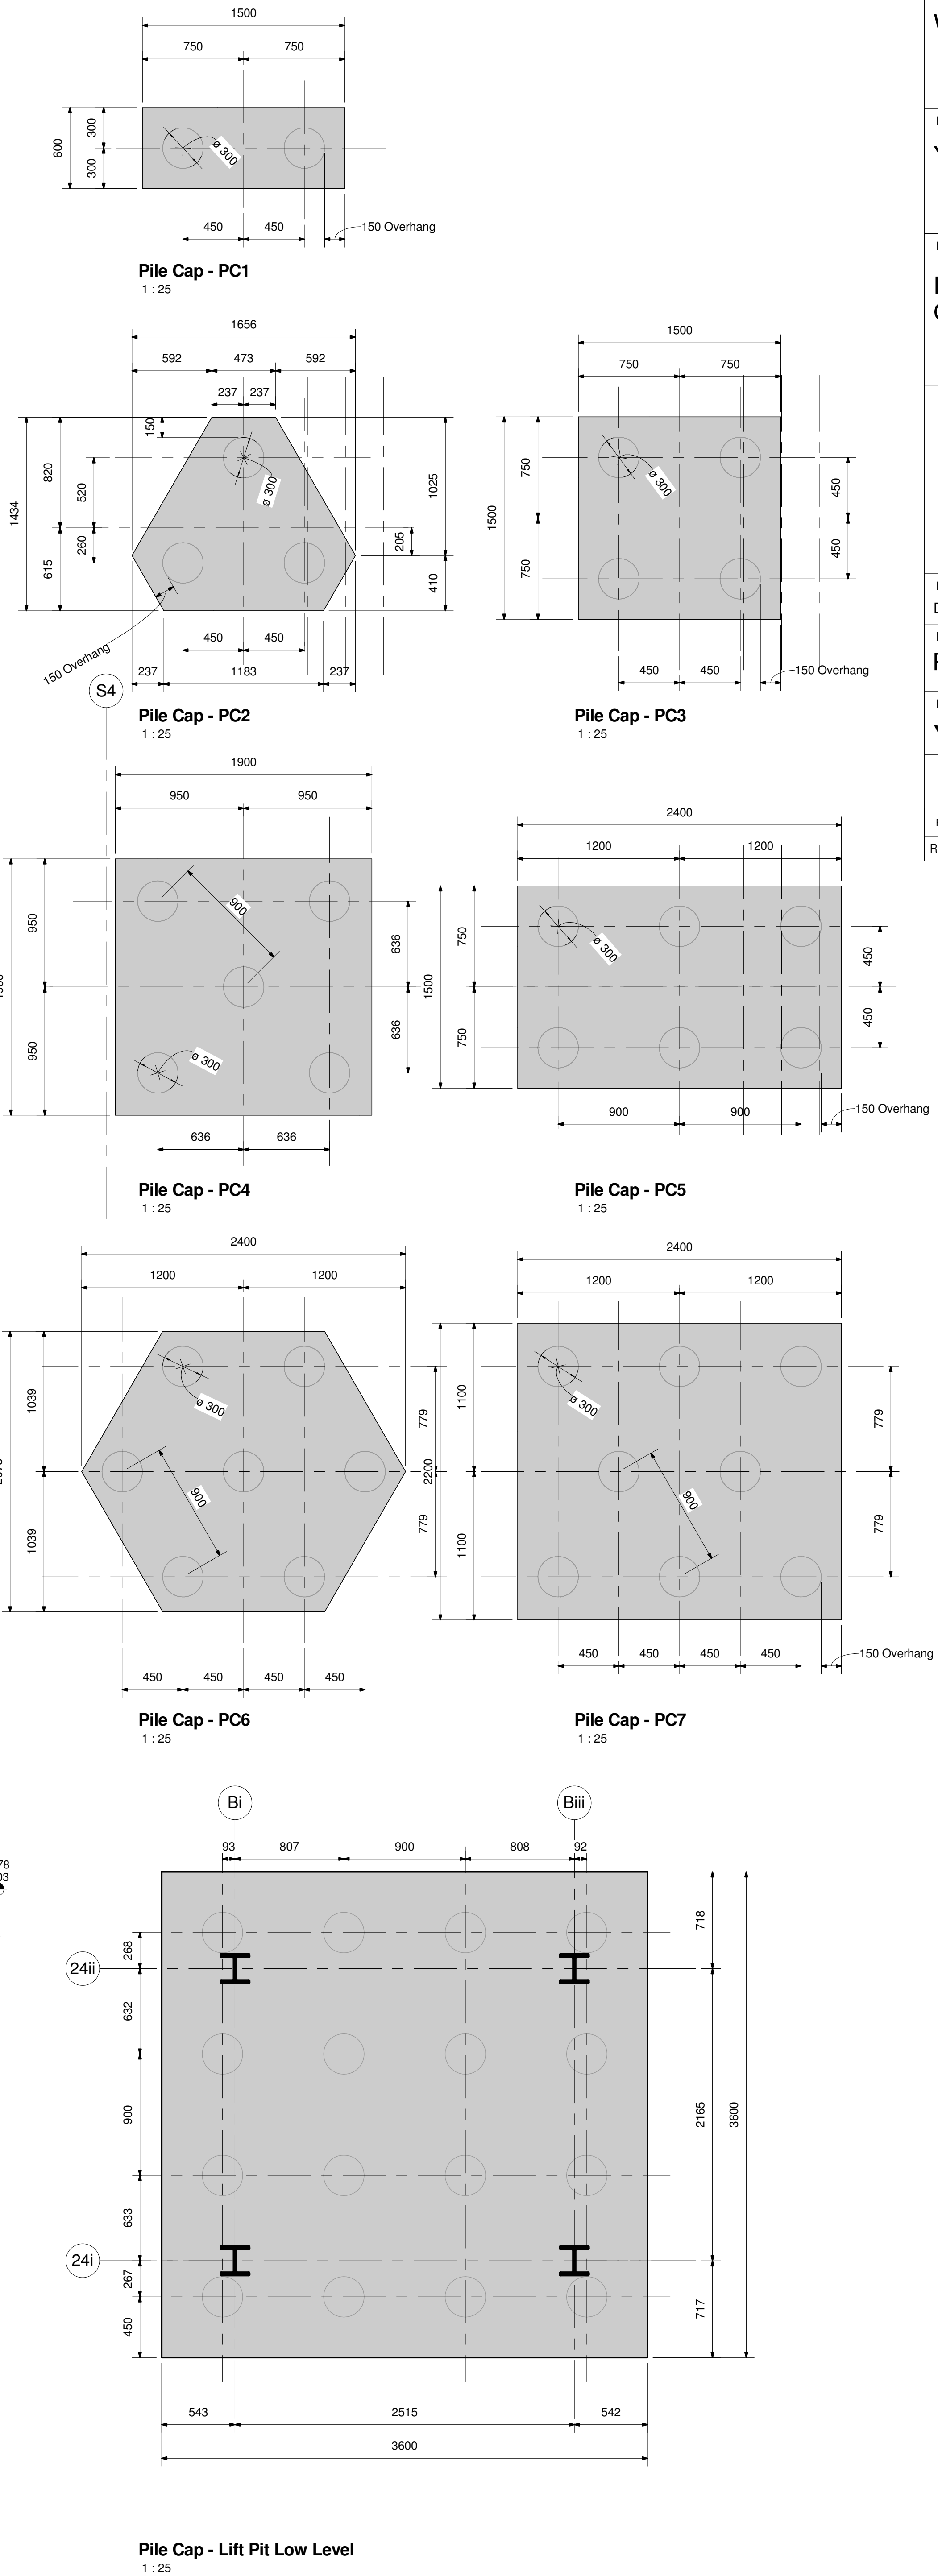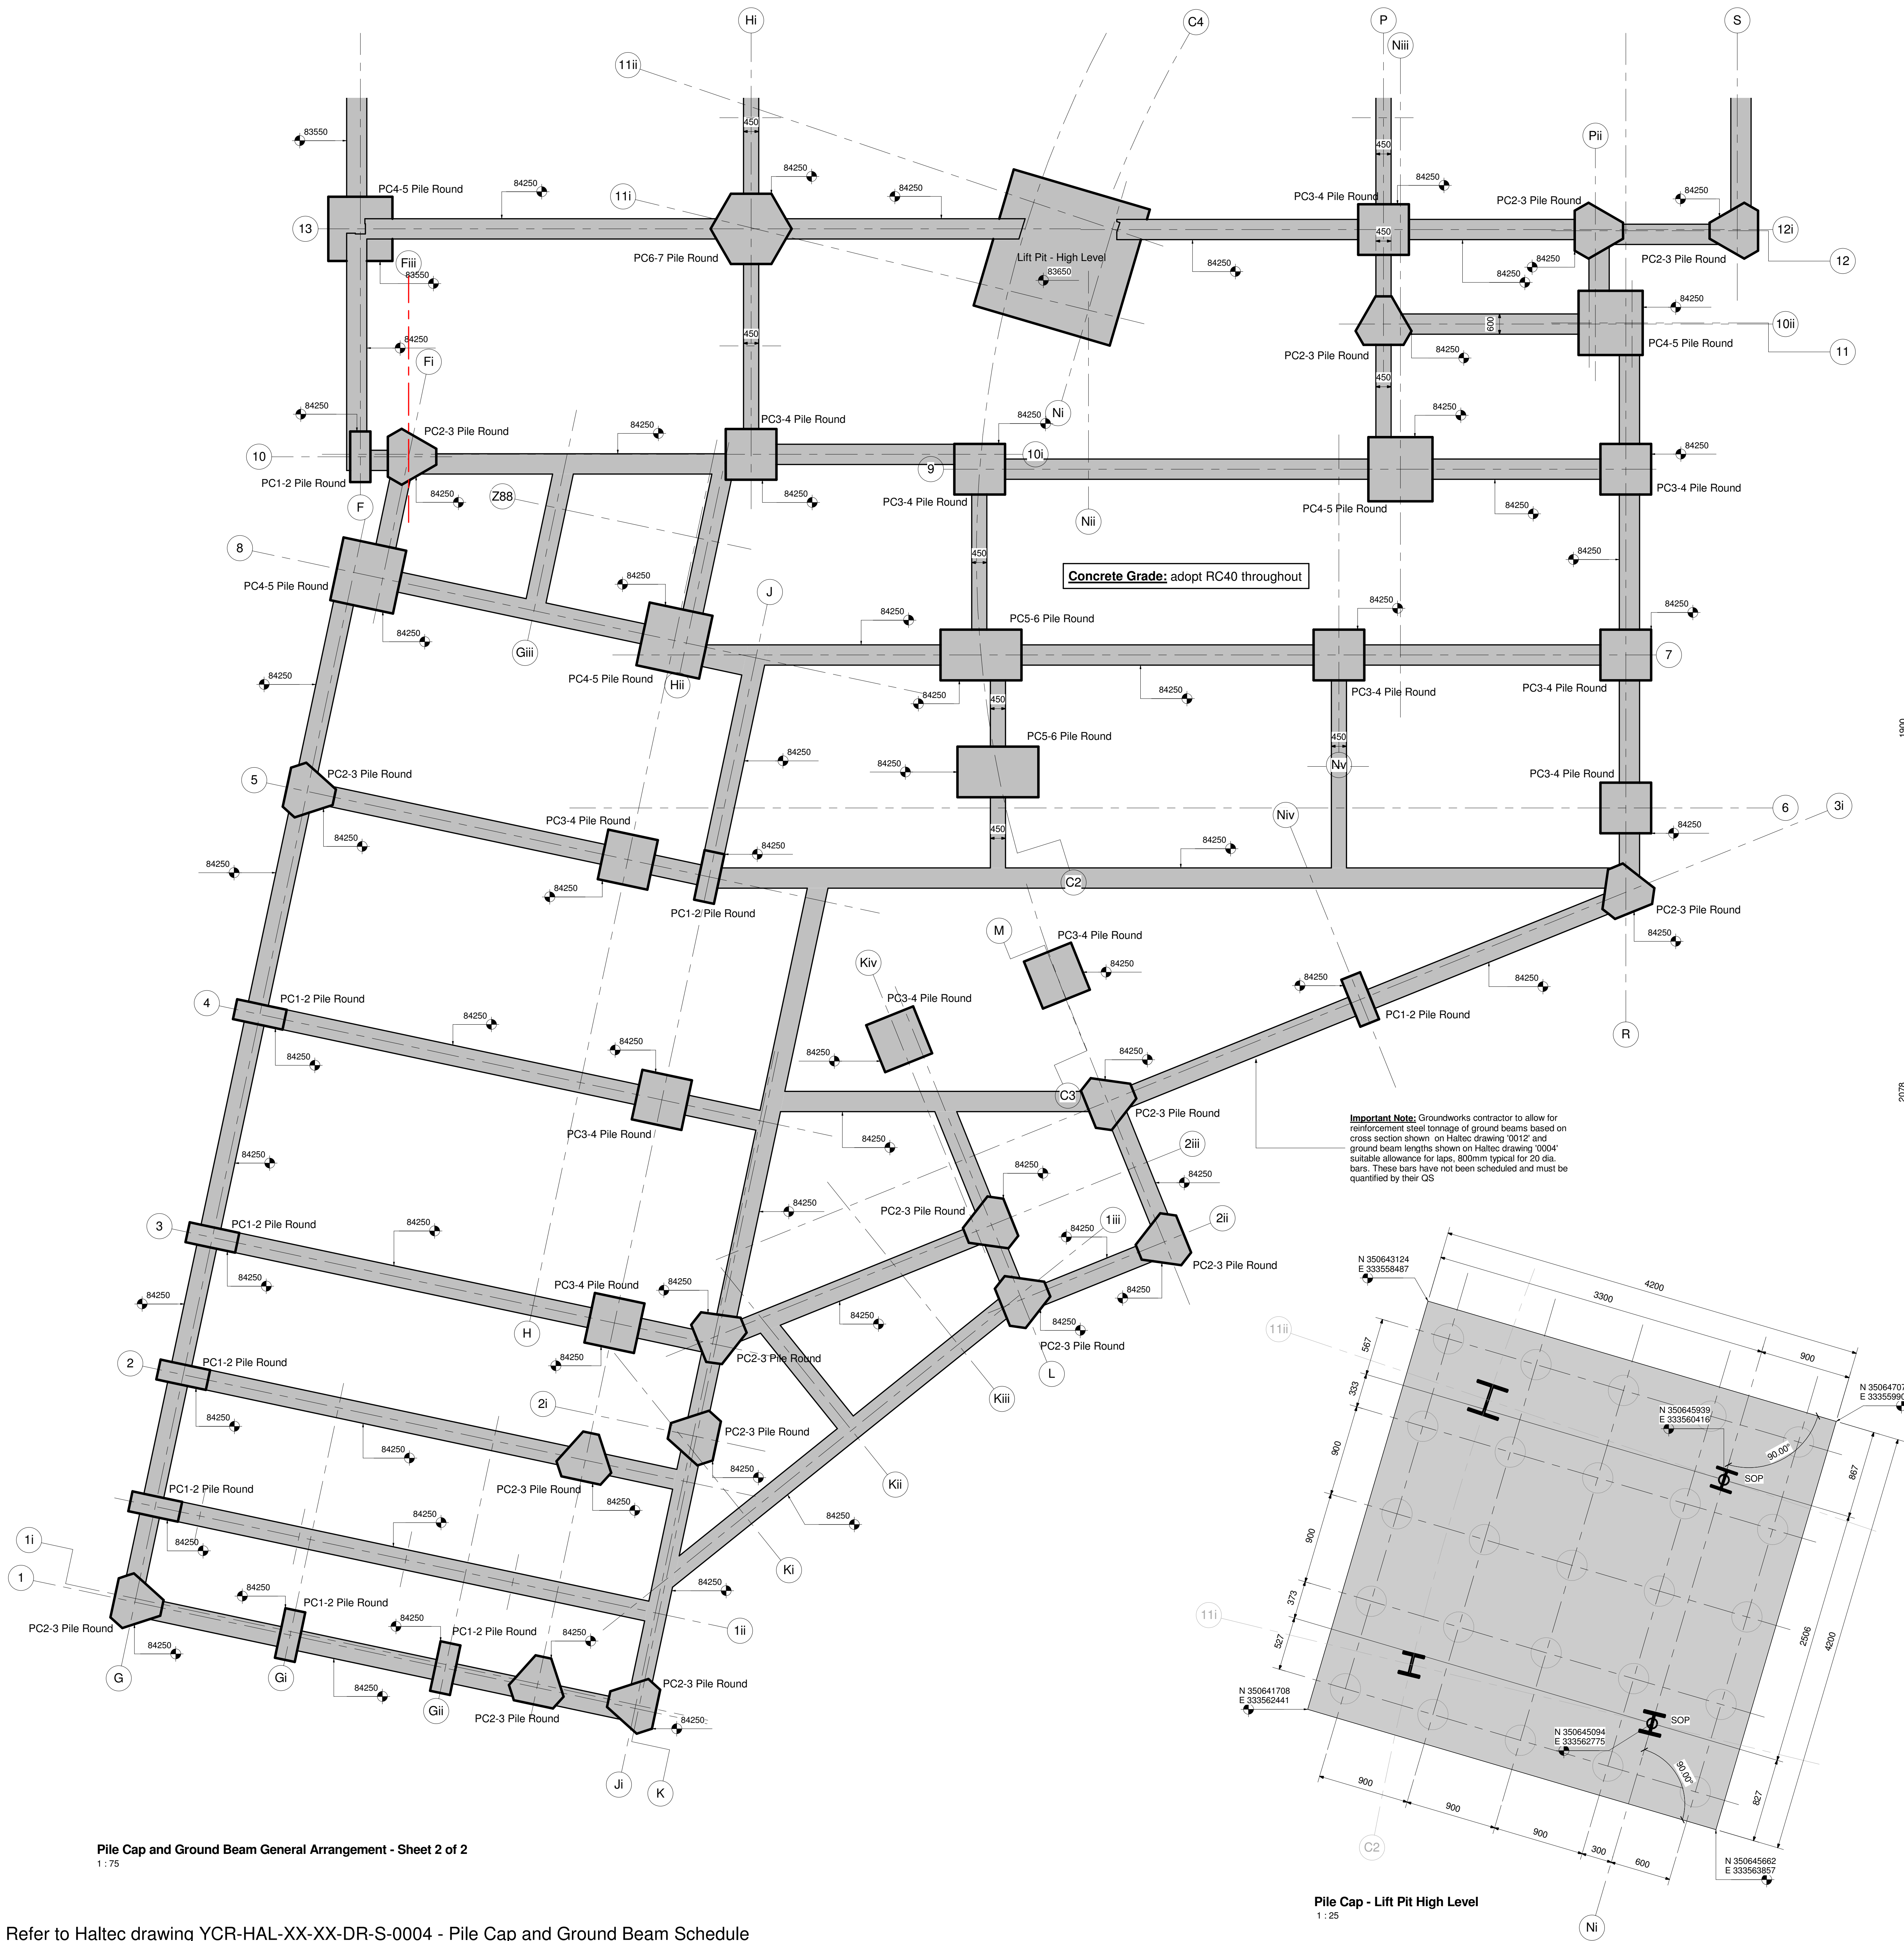

Refer to Haltec drawing YCR-HAL-XX-XX-DR-S-0004 - Pile Cap and Ground Beam Schedule
Refer to Haltec drawing YCR-HAL-XX-XX-DR-S-0012 - Pile Cap Reinforcement Schedule and Ground Beam Typical Cross Sections

Refer to Haltec drawing YCR-HAL-XX-XX-DR-S-0000 for CDM and Standard Construction