


GENERAL NOTES


1. This plan has been prepared for the submission and approval under Town and Country Planning only.

2. Fuel installation to be fully compliant with all relevant current Licensing and Environmental Standard and Regulations.


3. All advertisements outlined are subject to a separate Advertisement Application.

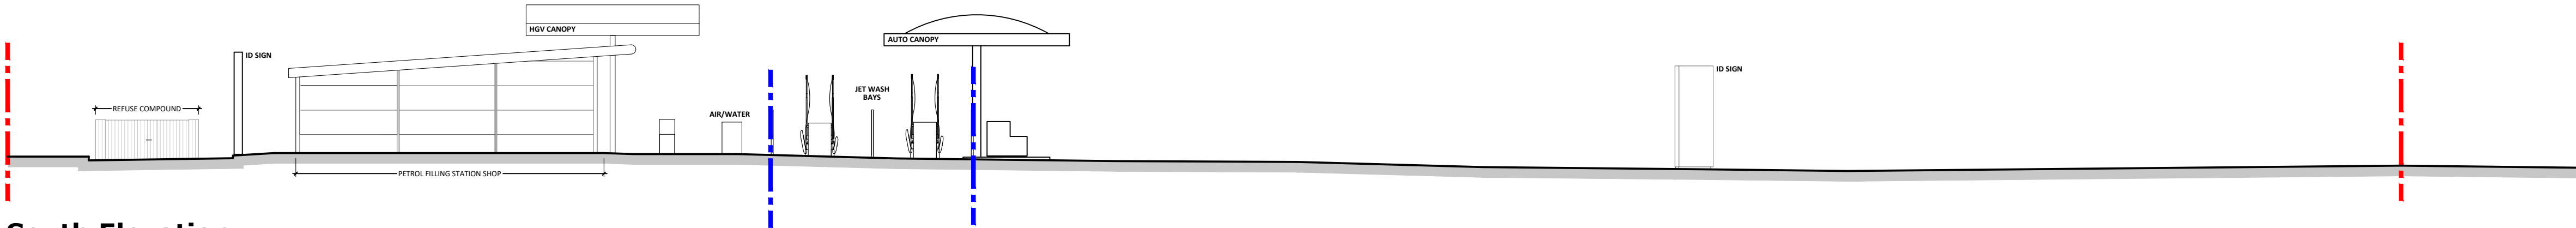

South Elevation

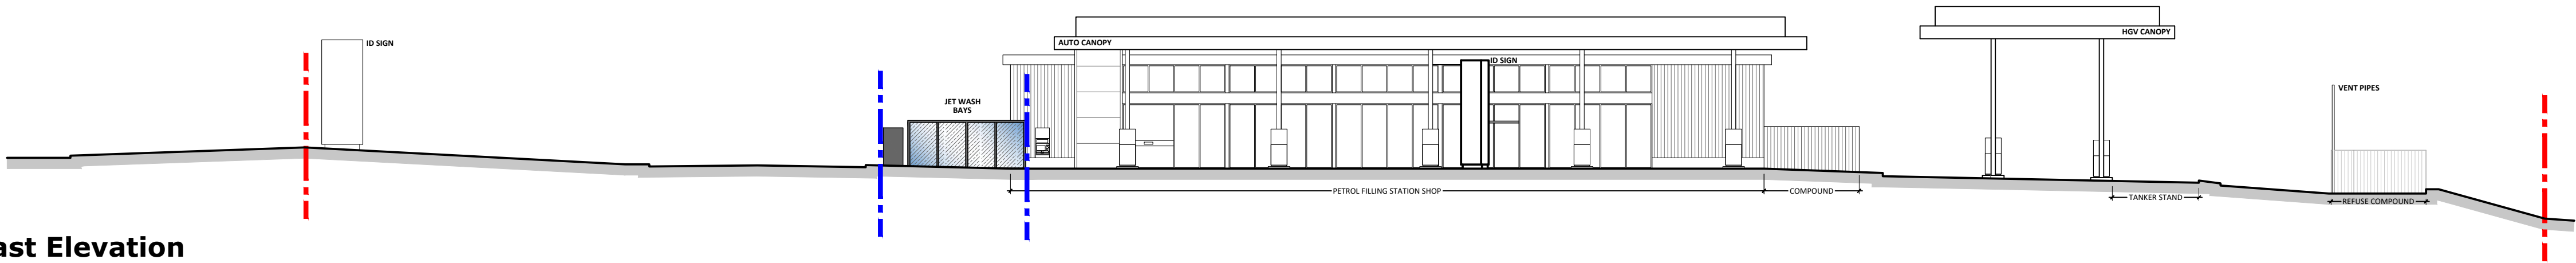

East Elevation

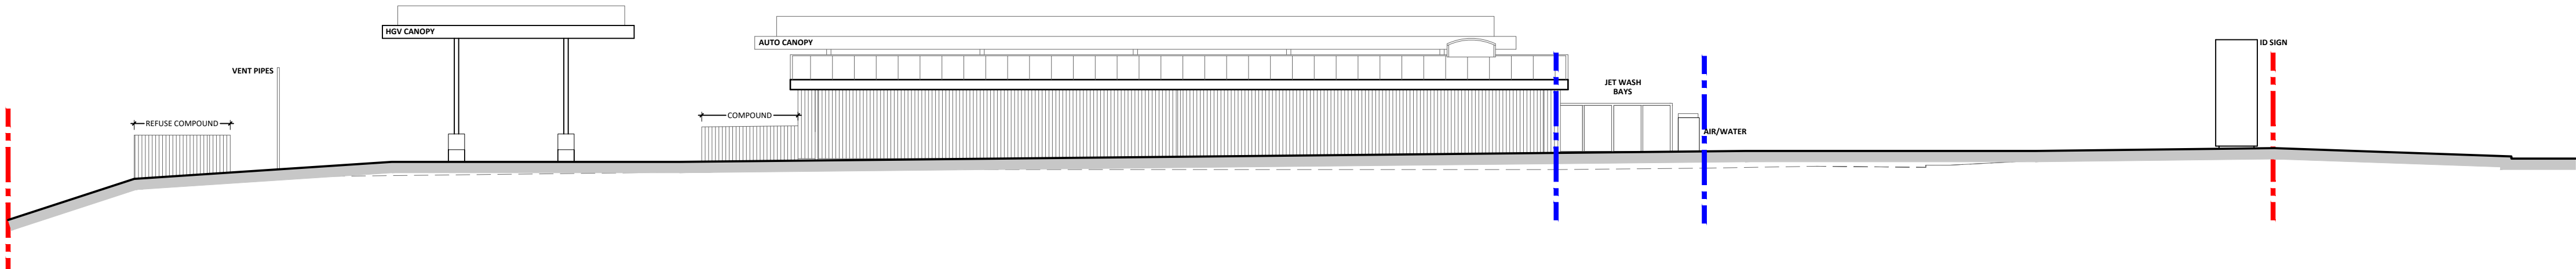

West Elevation



North Elevation

Rev	Date	Comments	By:
STATUS	Planning		
PROPOSAL	Proposed Jet Wash Installation		
SITE LOCATION	Site off A5156 (Holt Road) A5156/A534 Roundabout Wrexham LL13 9SB		
TITLE	PROPOSED SITE ELEVATIONS		
CLIENT	Euro Garages Limited		
EG Euro Garages JENNINGS DESIGN LIMITED Unit 8, Feast Field, Horsforth, Leeds, West Yorkshire, LS18 4TJ. TEL. No. 01274 395422 FAX. No. 01274 395427 E-mail office@jennings-design.com			
Drawn by: JS		Checked by: NIJ	
Date:	October 2021	Scales:	1:200 @ A1
PLAN NO.		181161-PL-203	
0 10 20 SCALE - METRES - 1:200			