



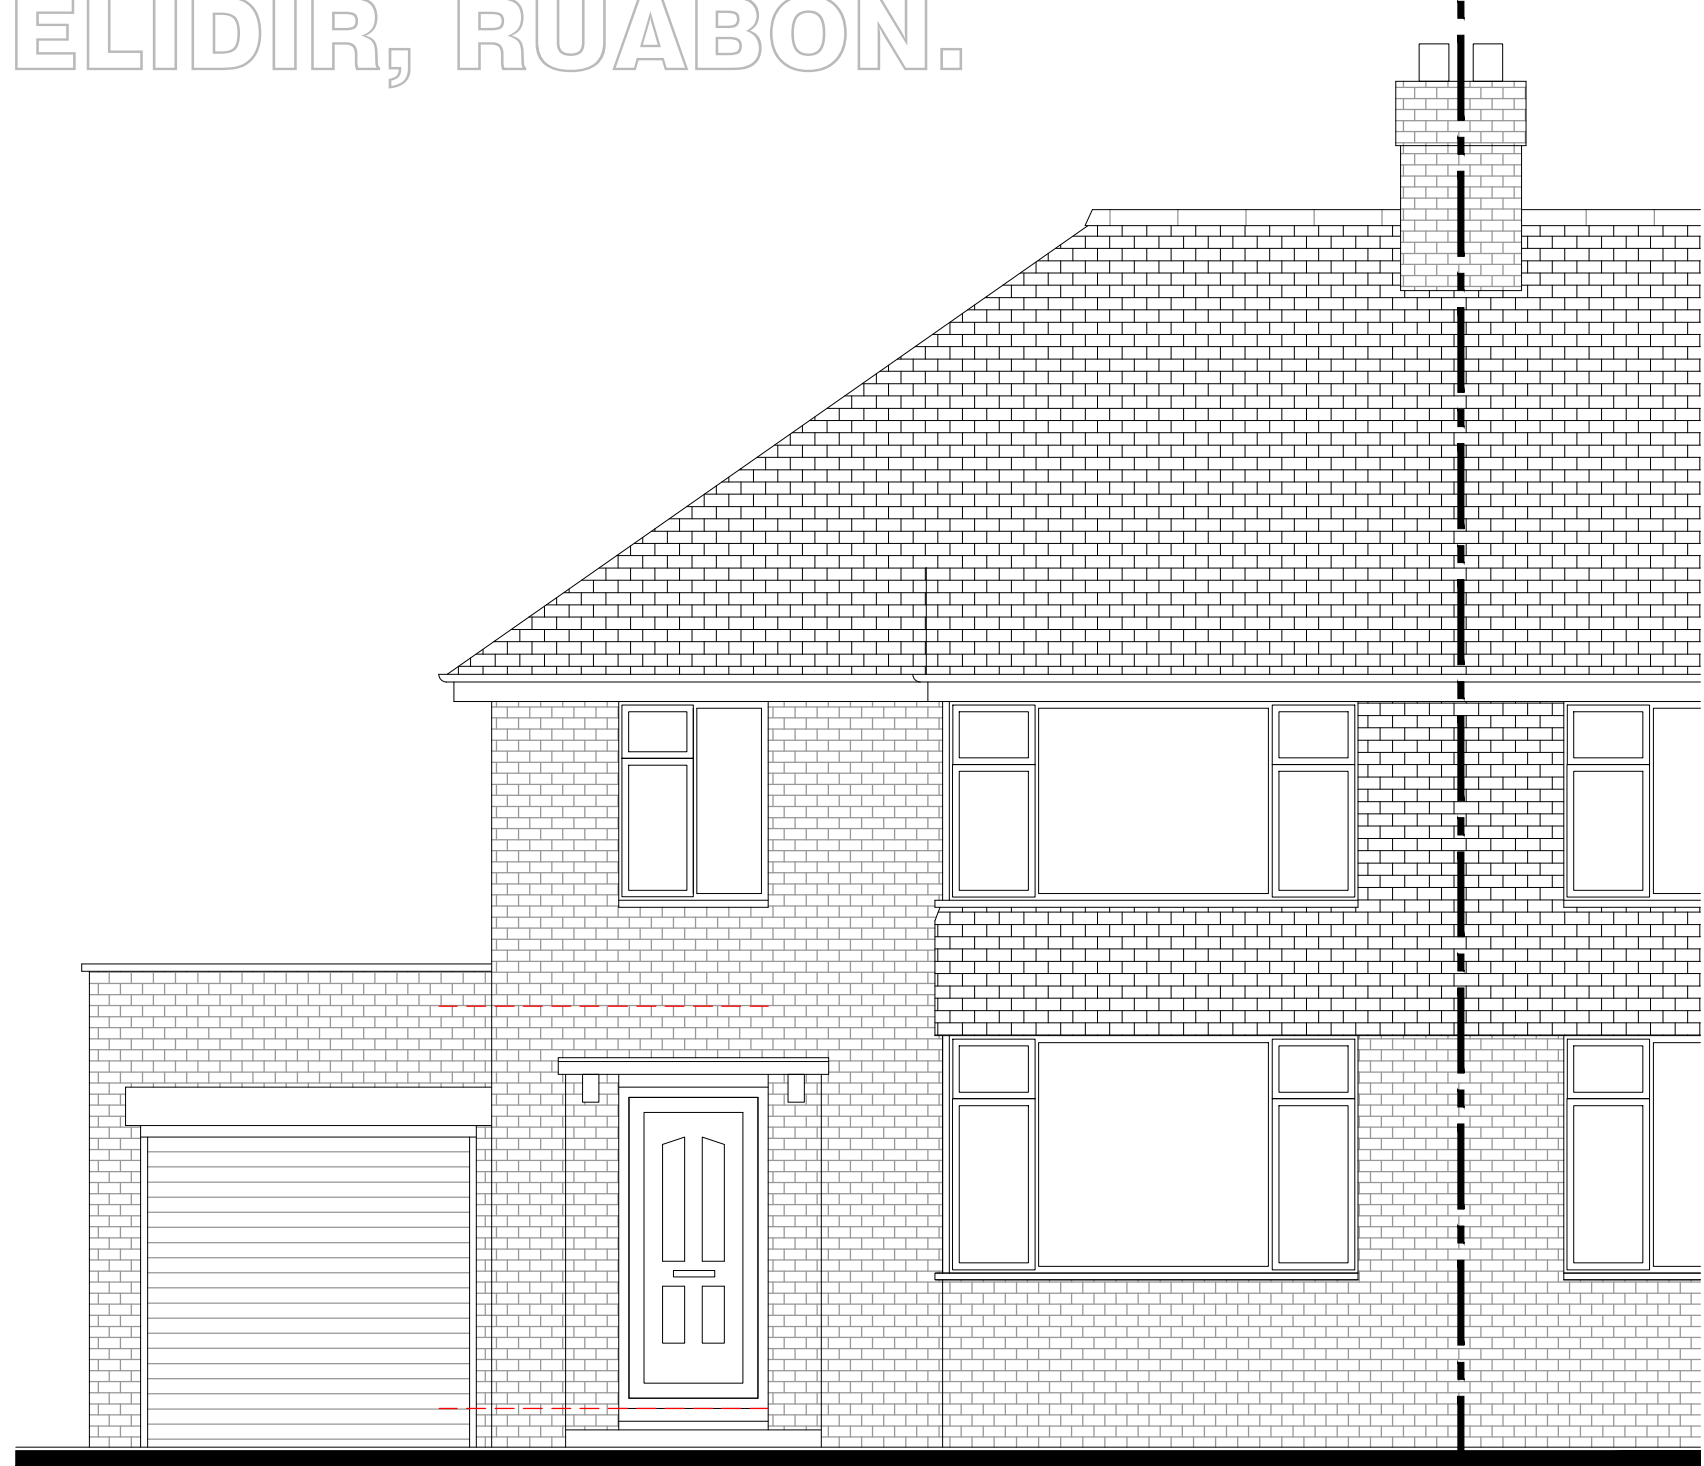


Existing Front Elevation
1:50




Existing Side Elevation
1:50

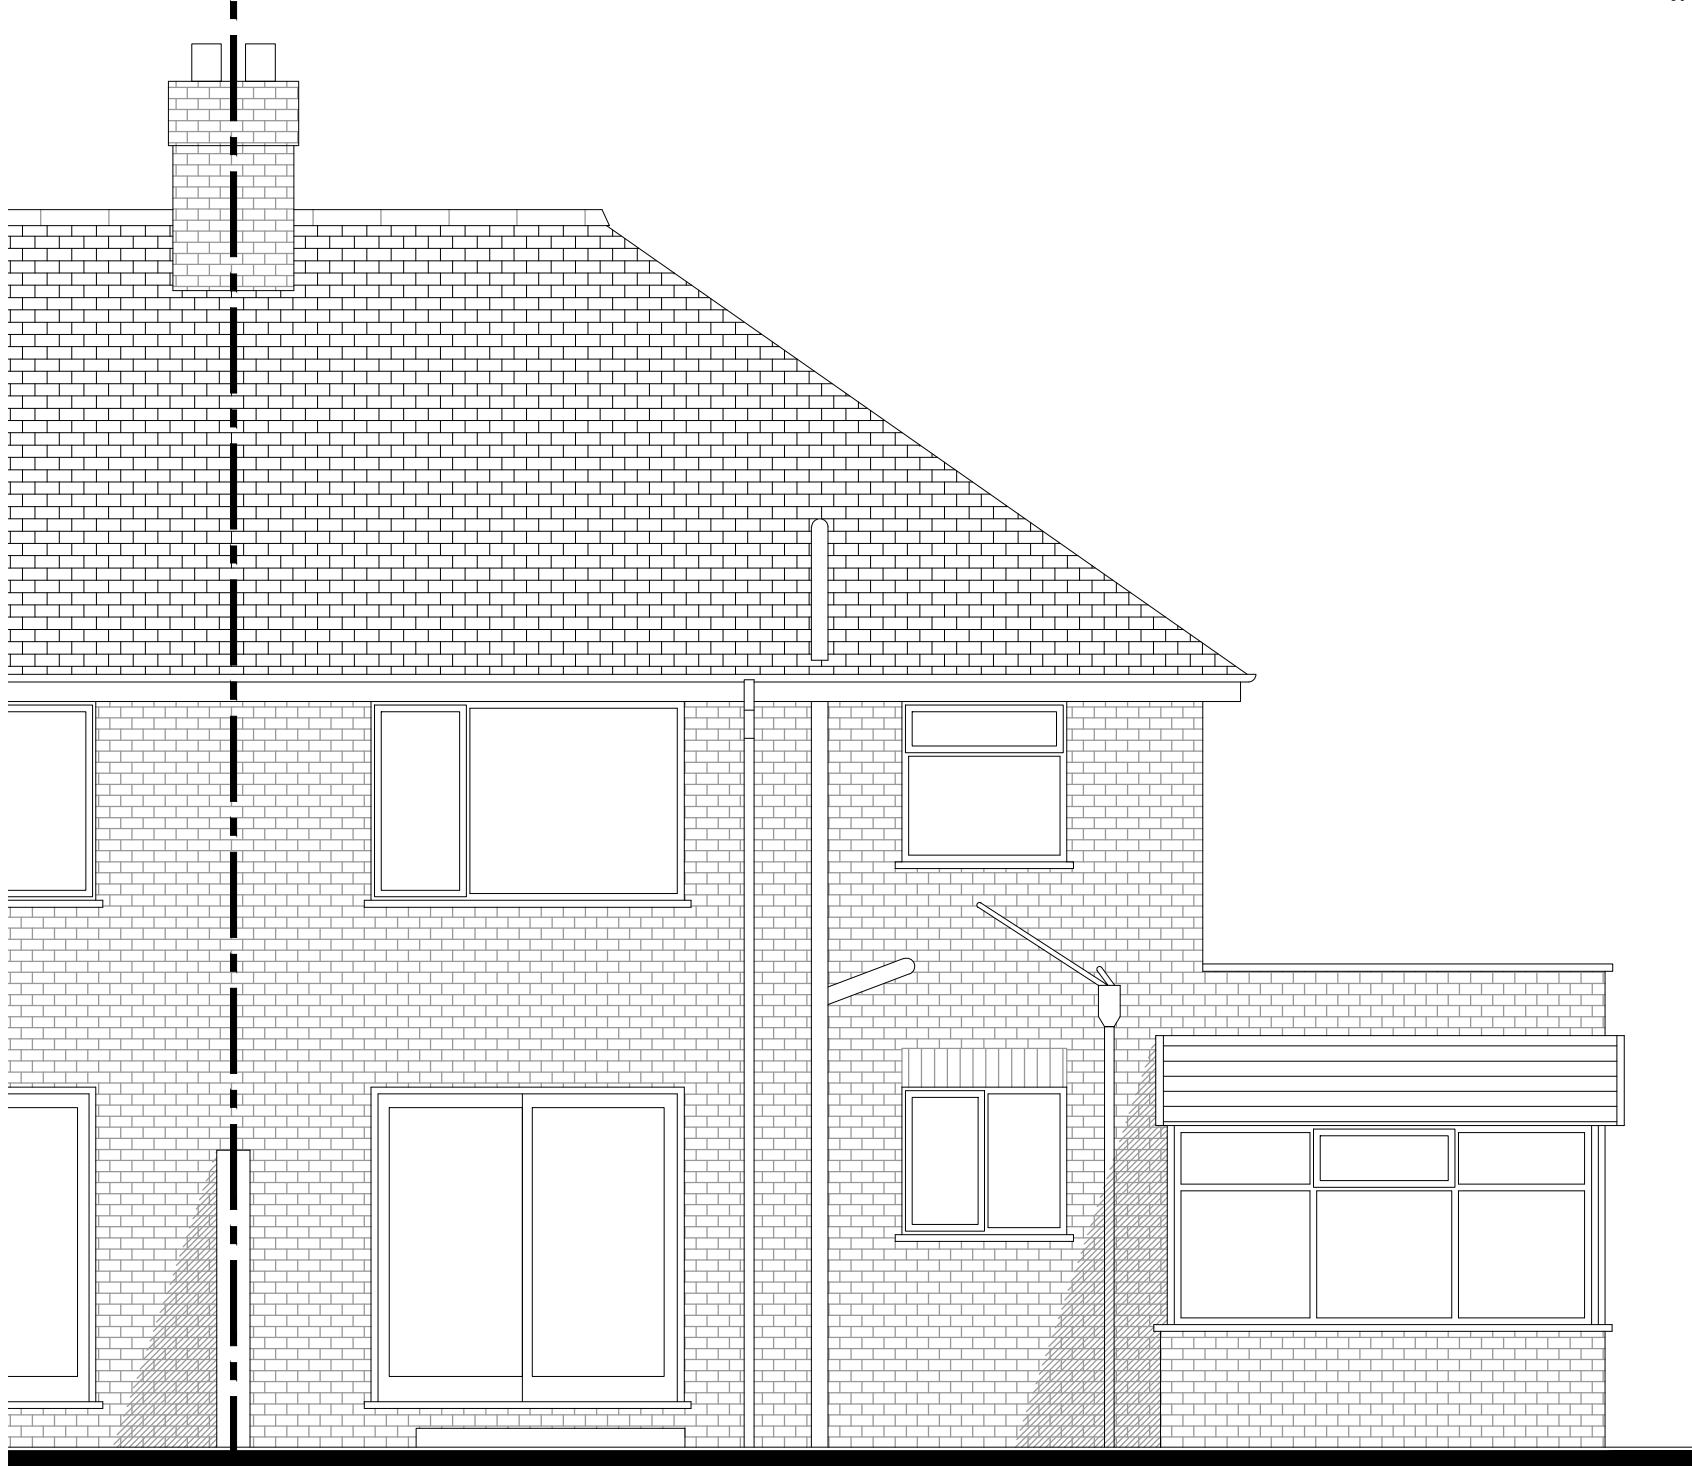


Existing Rear Elevation
1:50

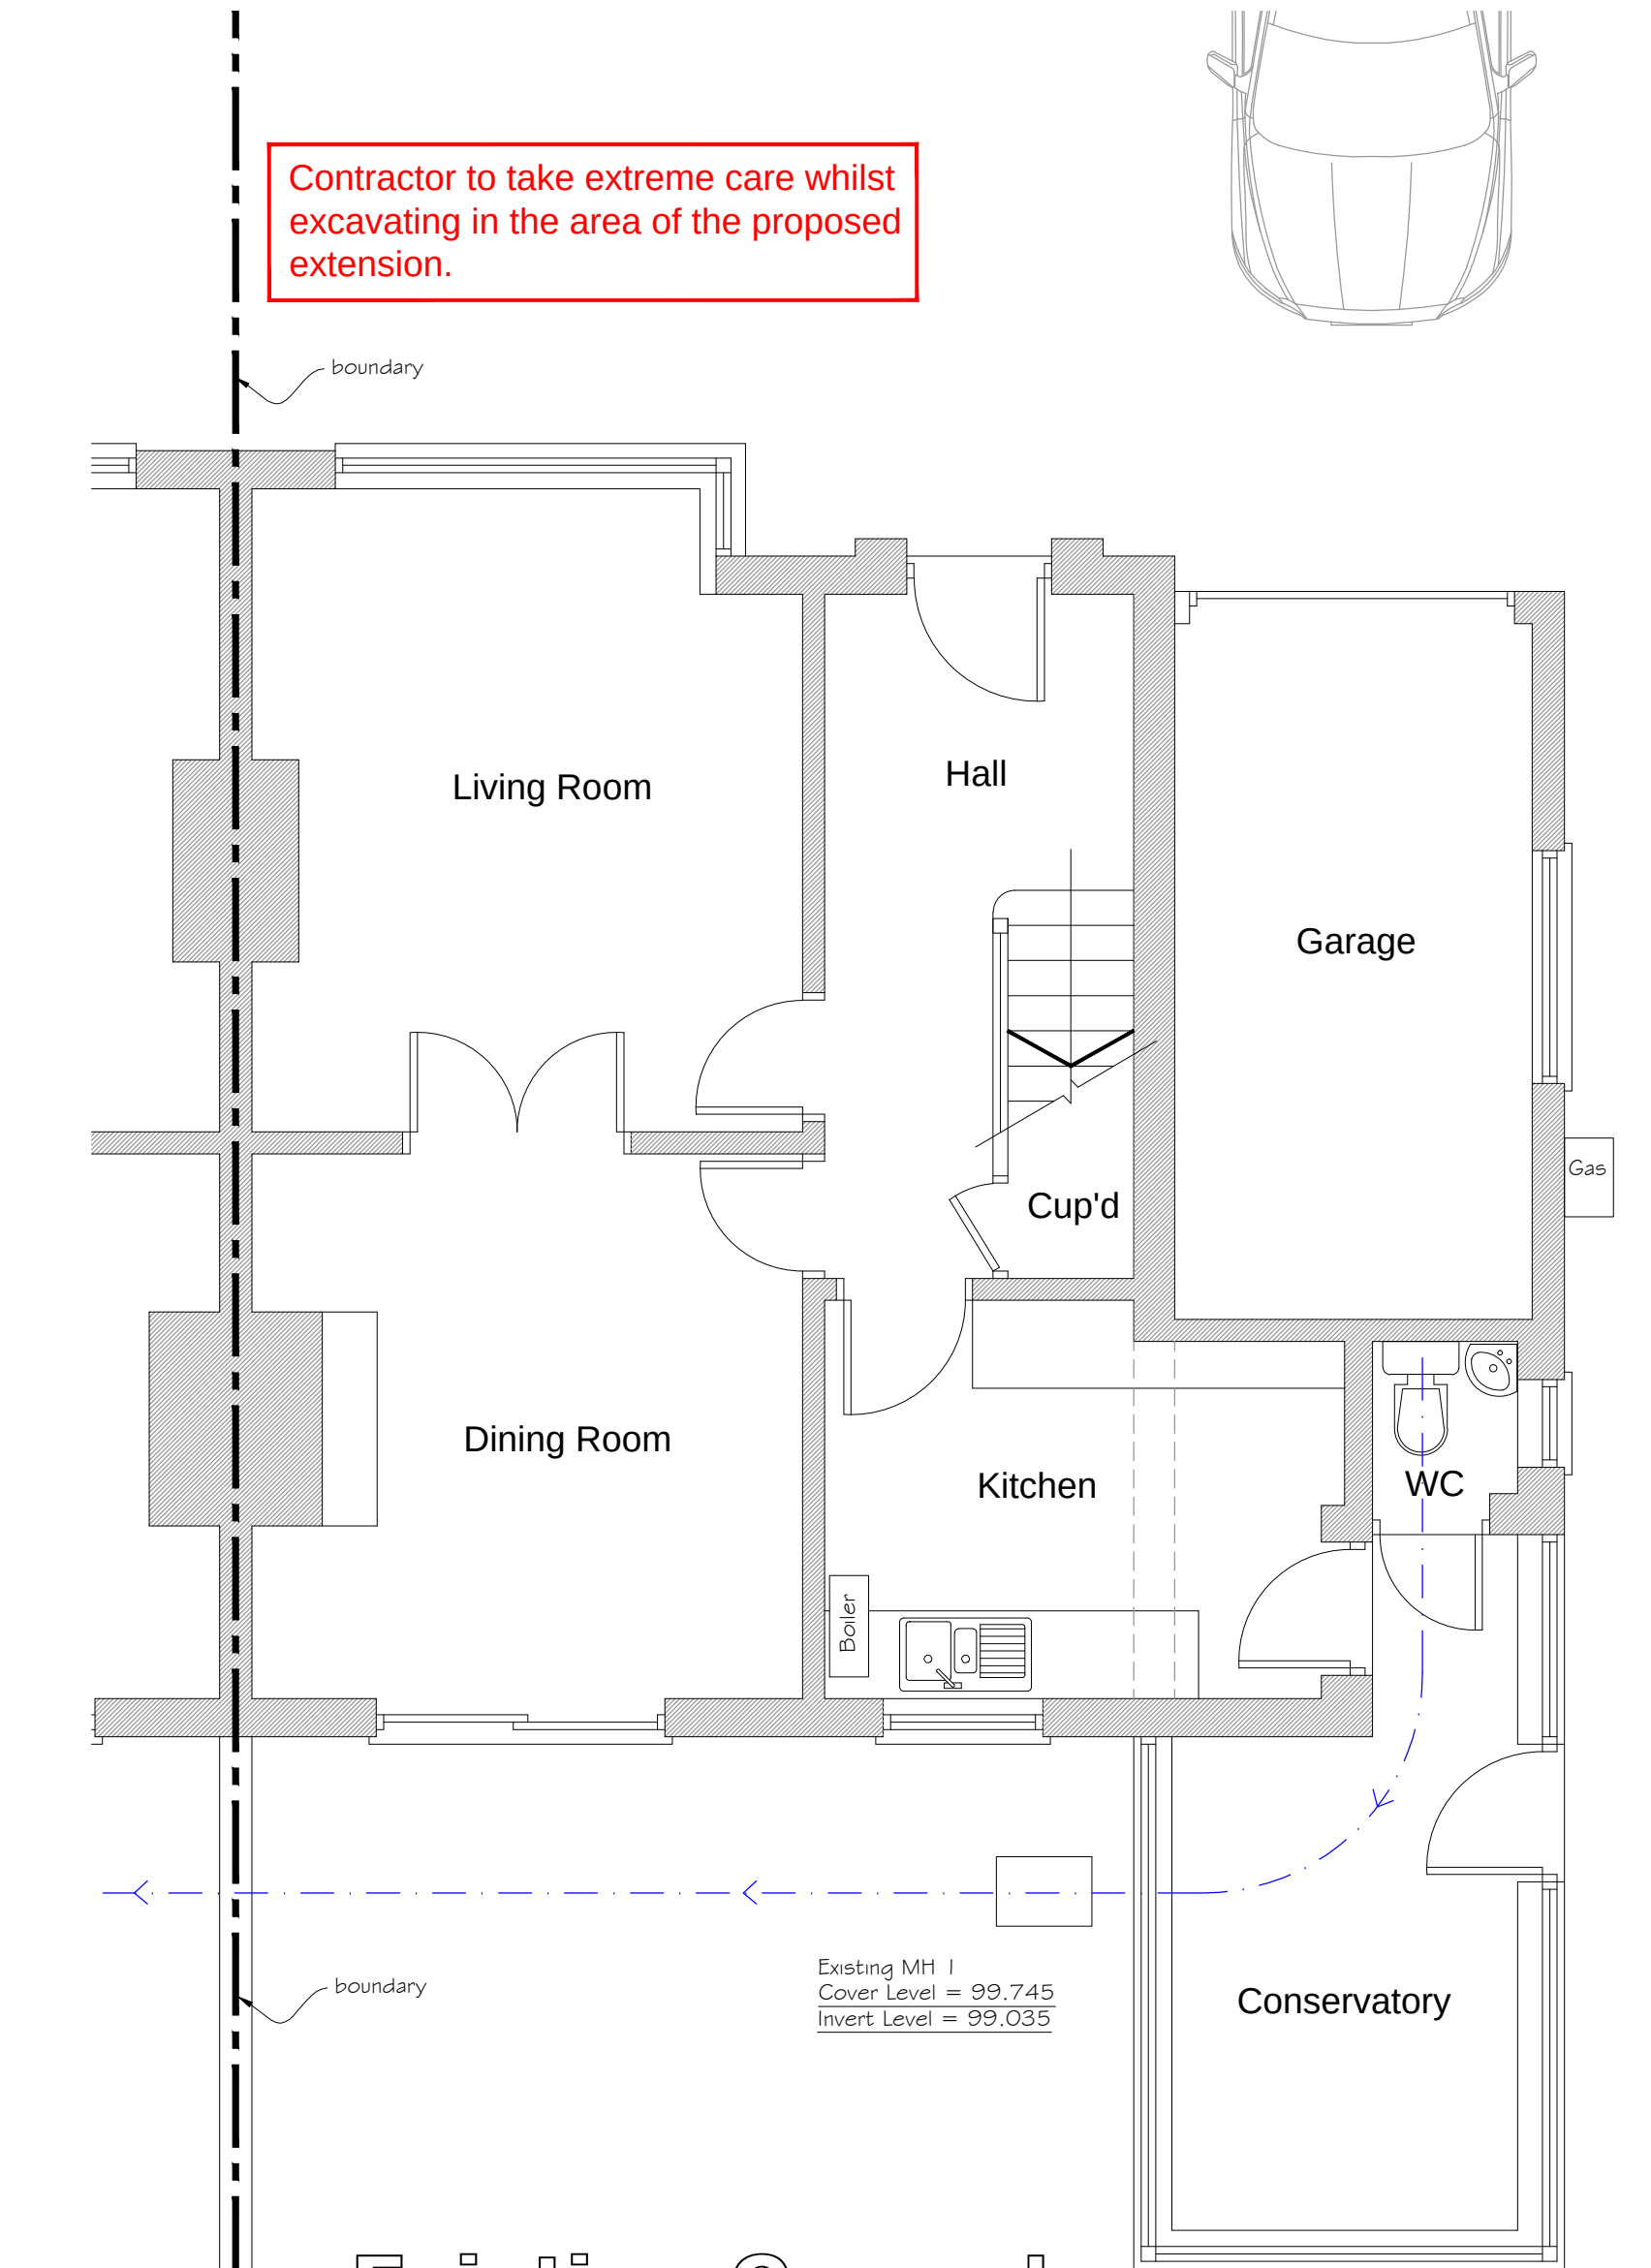


Existing Ground Floor Plan
1:50

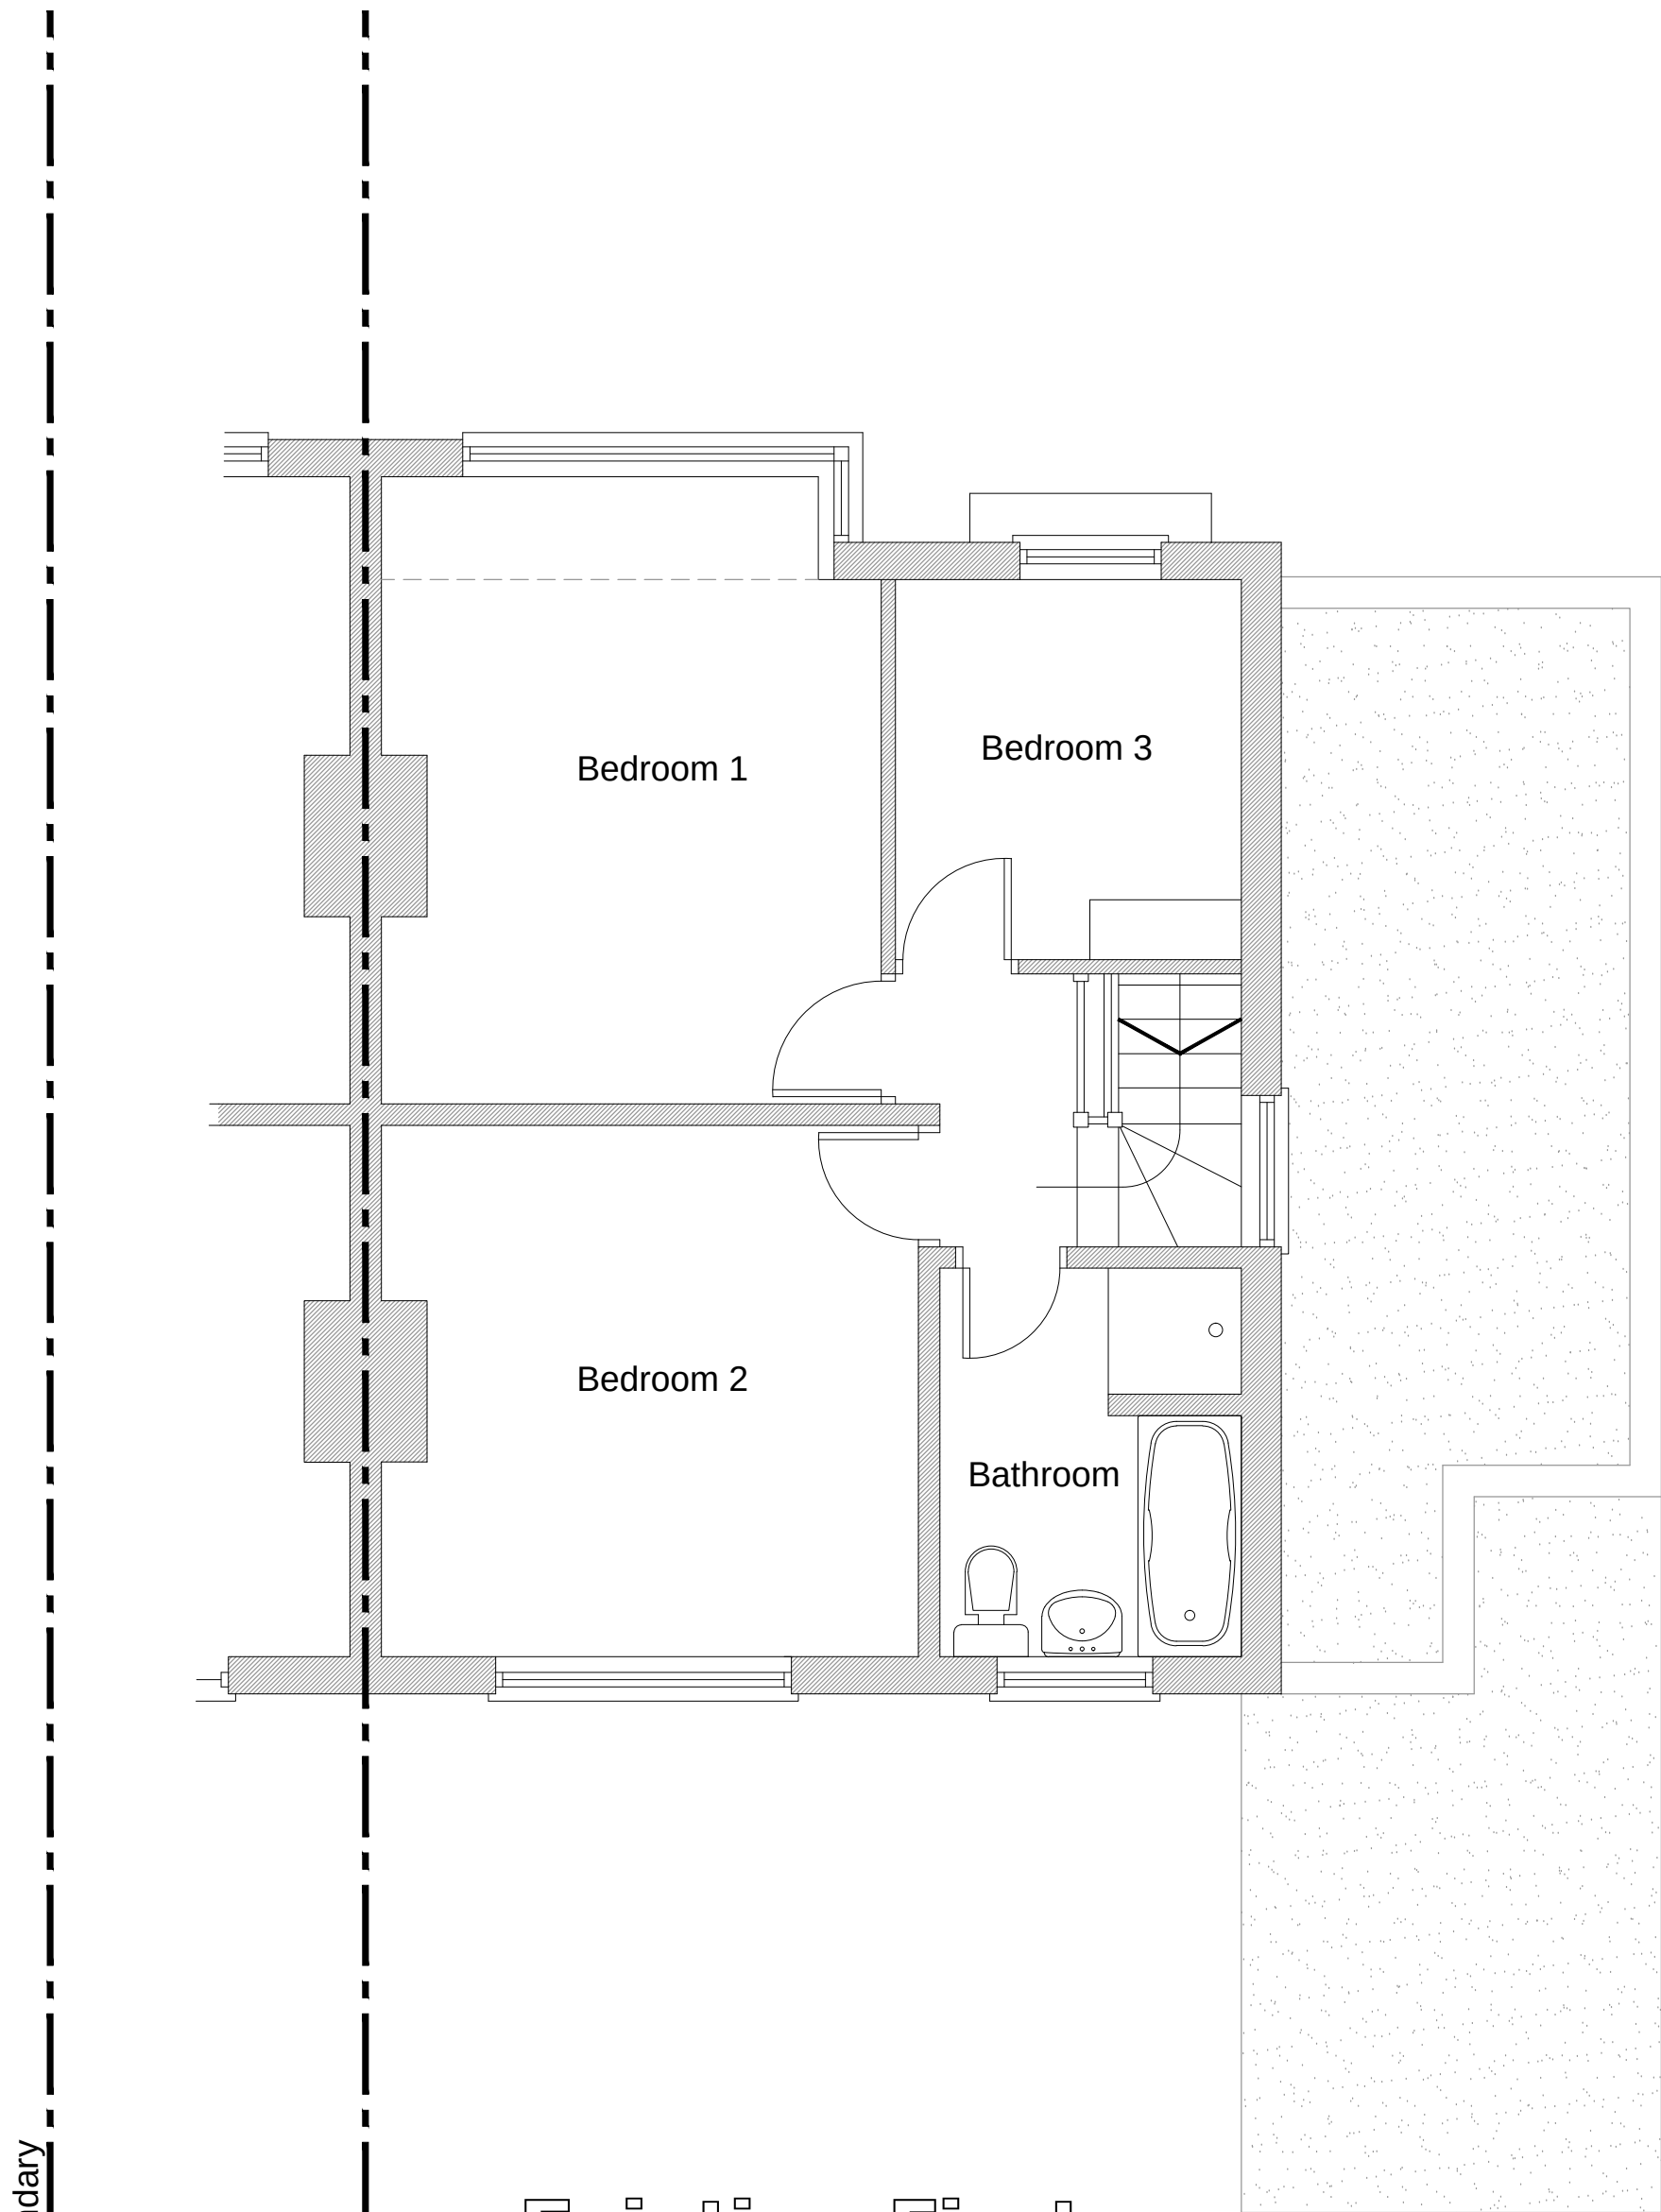

Existing First Floor Plan
1:50

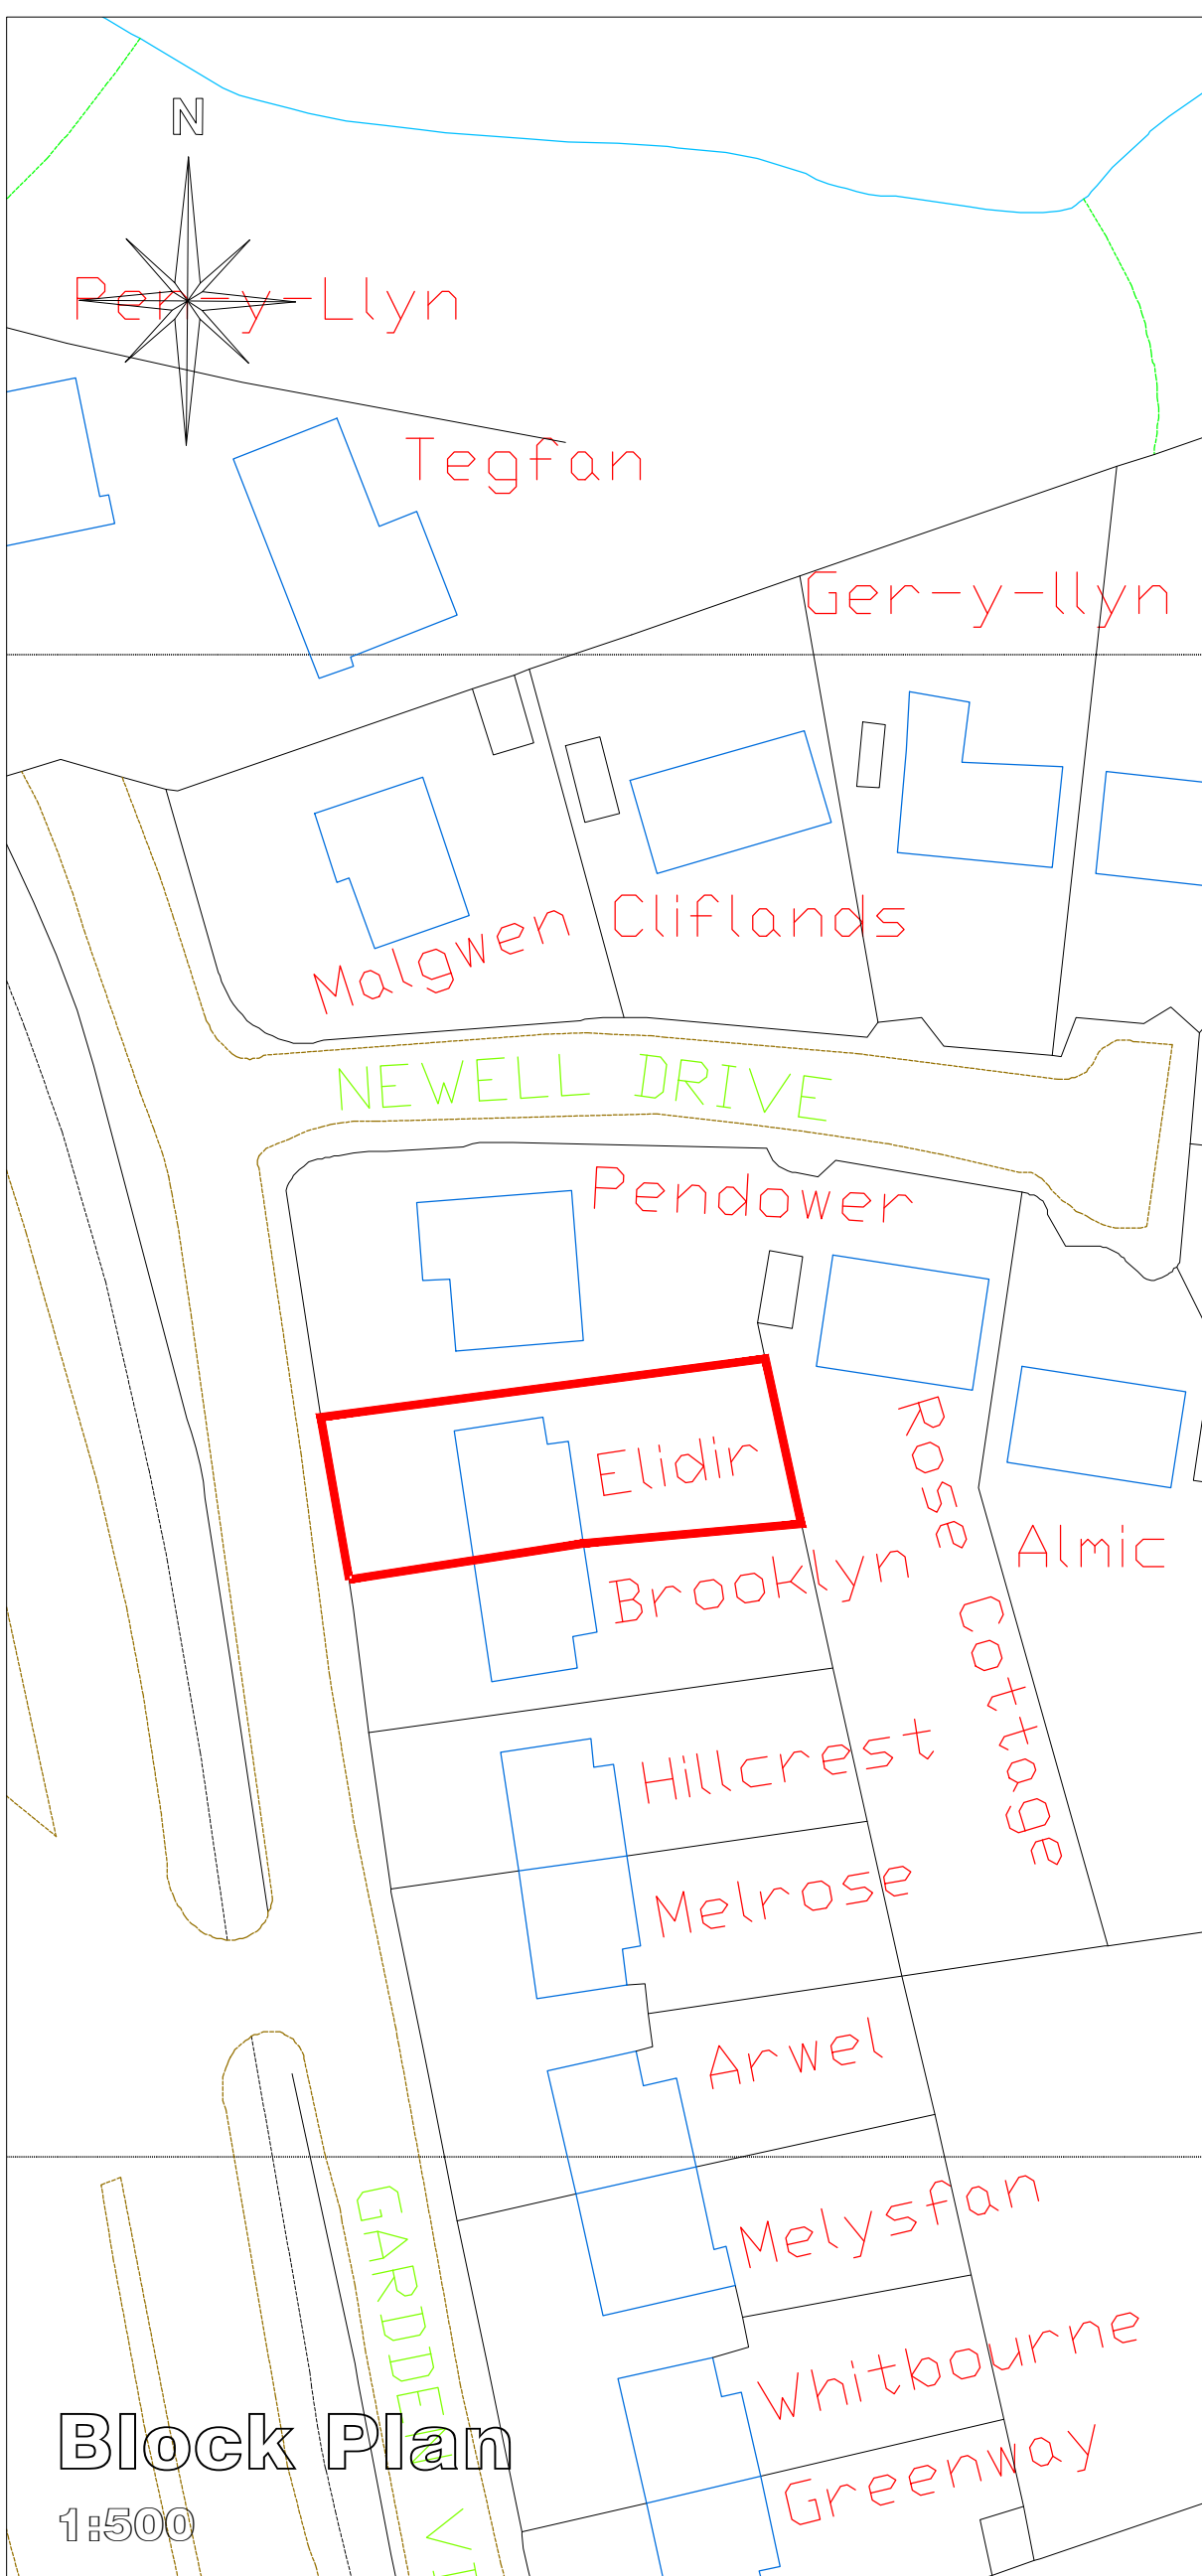

Block Plan
1:500

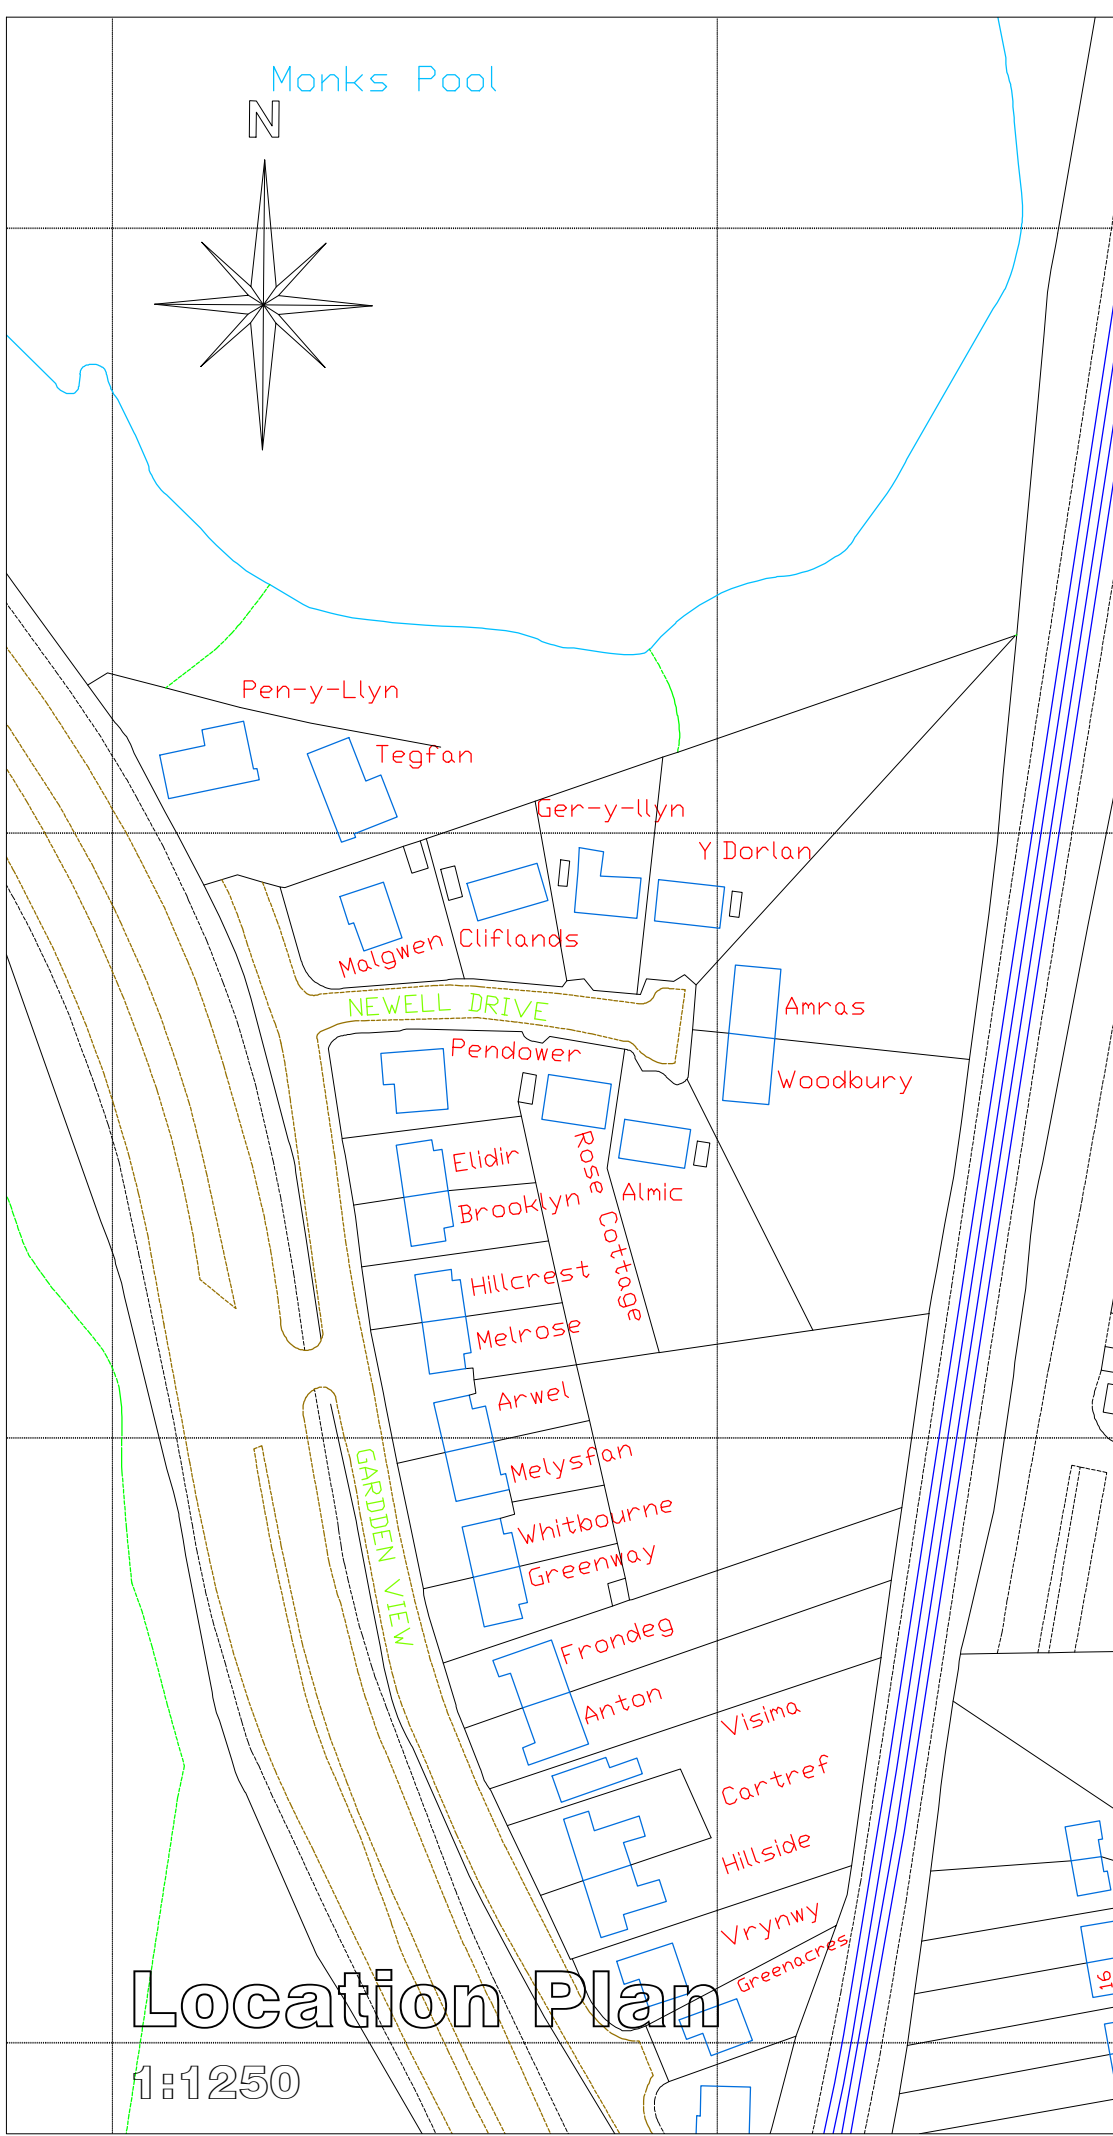

Location Plan
1:1250

 CELLS-ARCHITECTURAL-DESIGN 25 Sunningdale Close Wrexham North Wales LL13 9QU T 01978 264376 M 07791 480768 E ajones540@btinternet.com		Client: Mr & Mrs. Richardson.			
		Drawing Title: Existing Plans.			
		Job Title: Proposed Extension to Elidir, Garden Rd, Ruabon.			
		Date: Aug 2021.	Scale: 1:50, 1:200 & 1:1250 at A1	Rev:	Dep No: PD223/ 01.