


- Indicates extent of historic room which has previously been sub-divided to form toilets and corridor access to the external area. Proposals comprise removal of partitioning and reinstatement of historic plan form.
- Indicates extent of historic open yard area which has previously been in-filled with new walling and covered with flat roofing.
- Indicates remaining historic open yard which is to be in-filled and covered with flat roofing as part of the proposals.

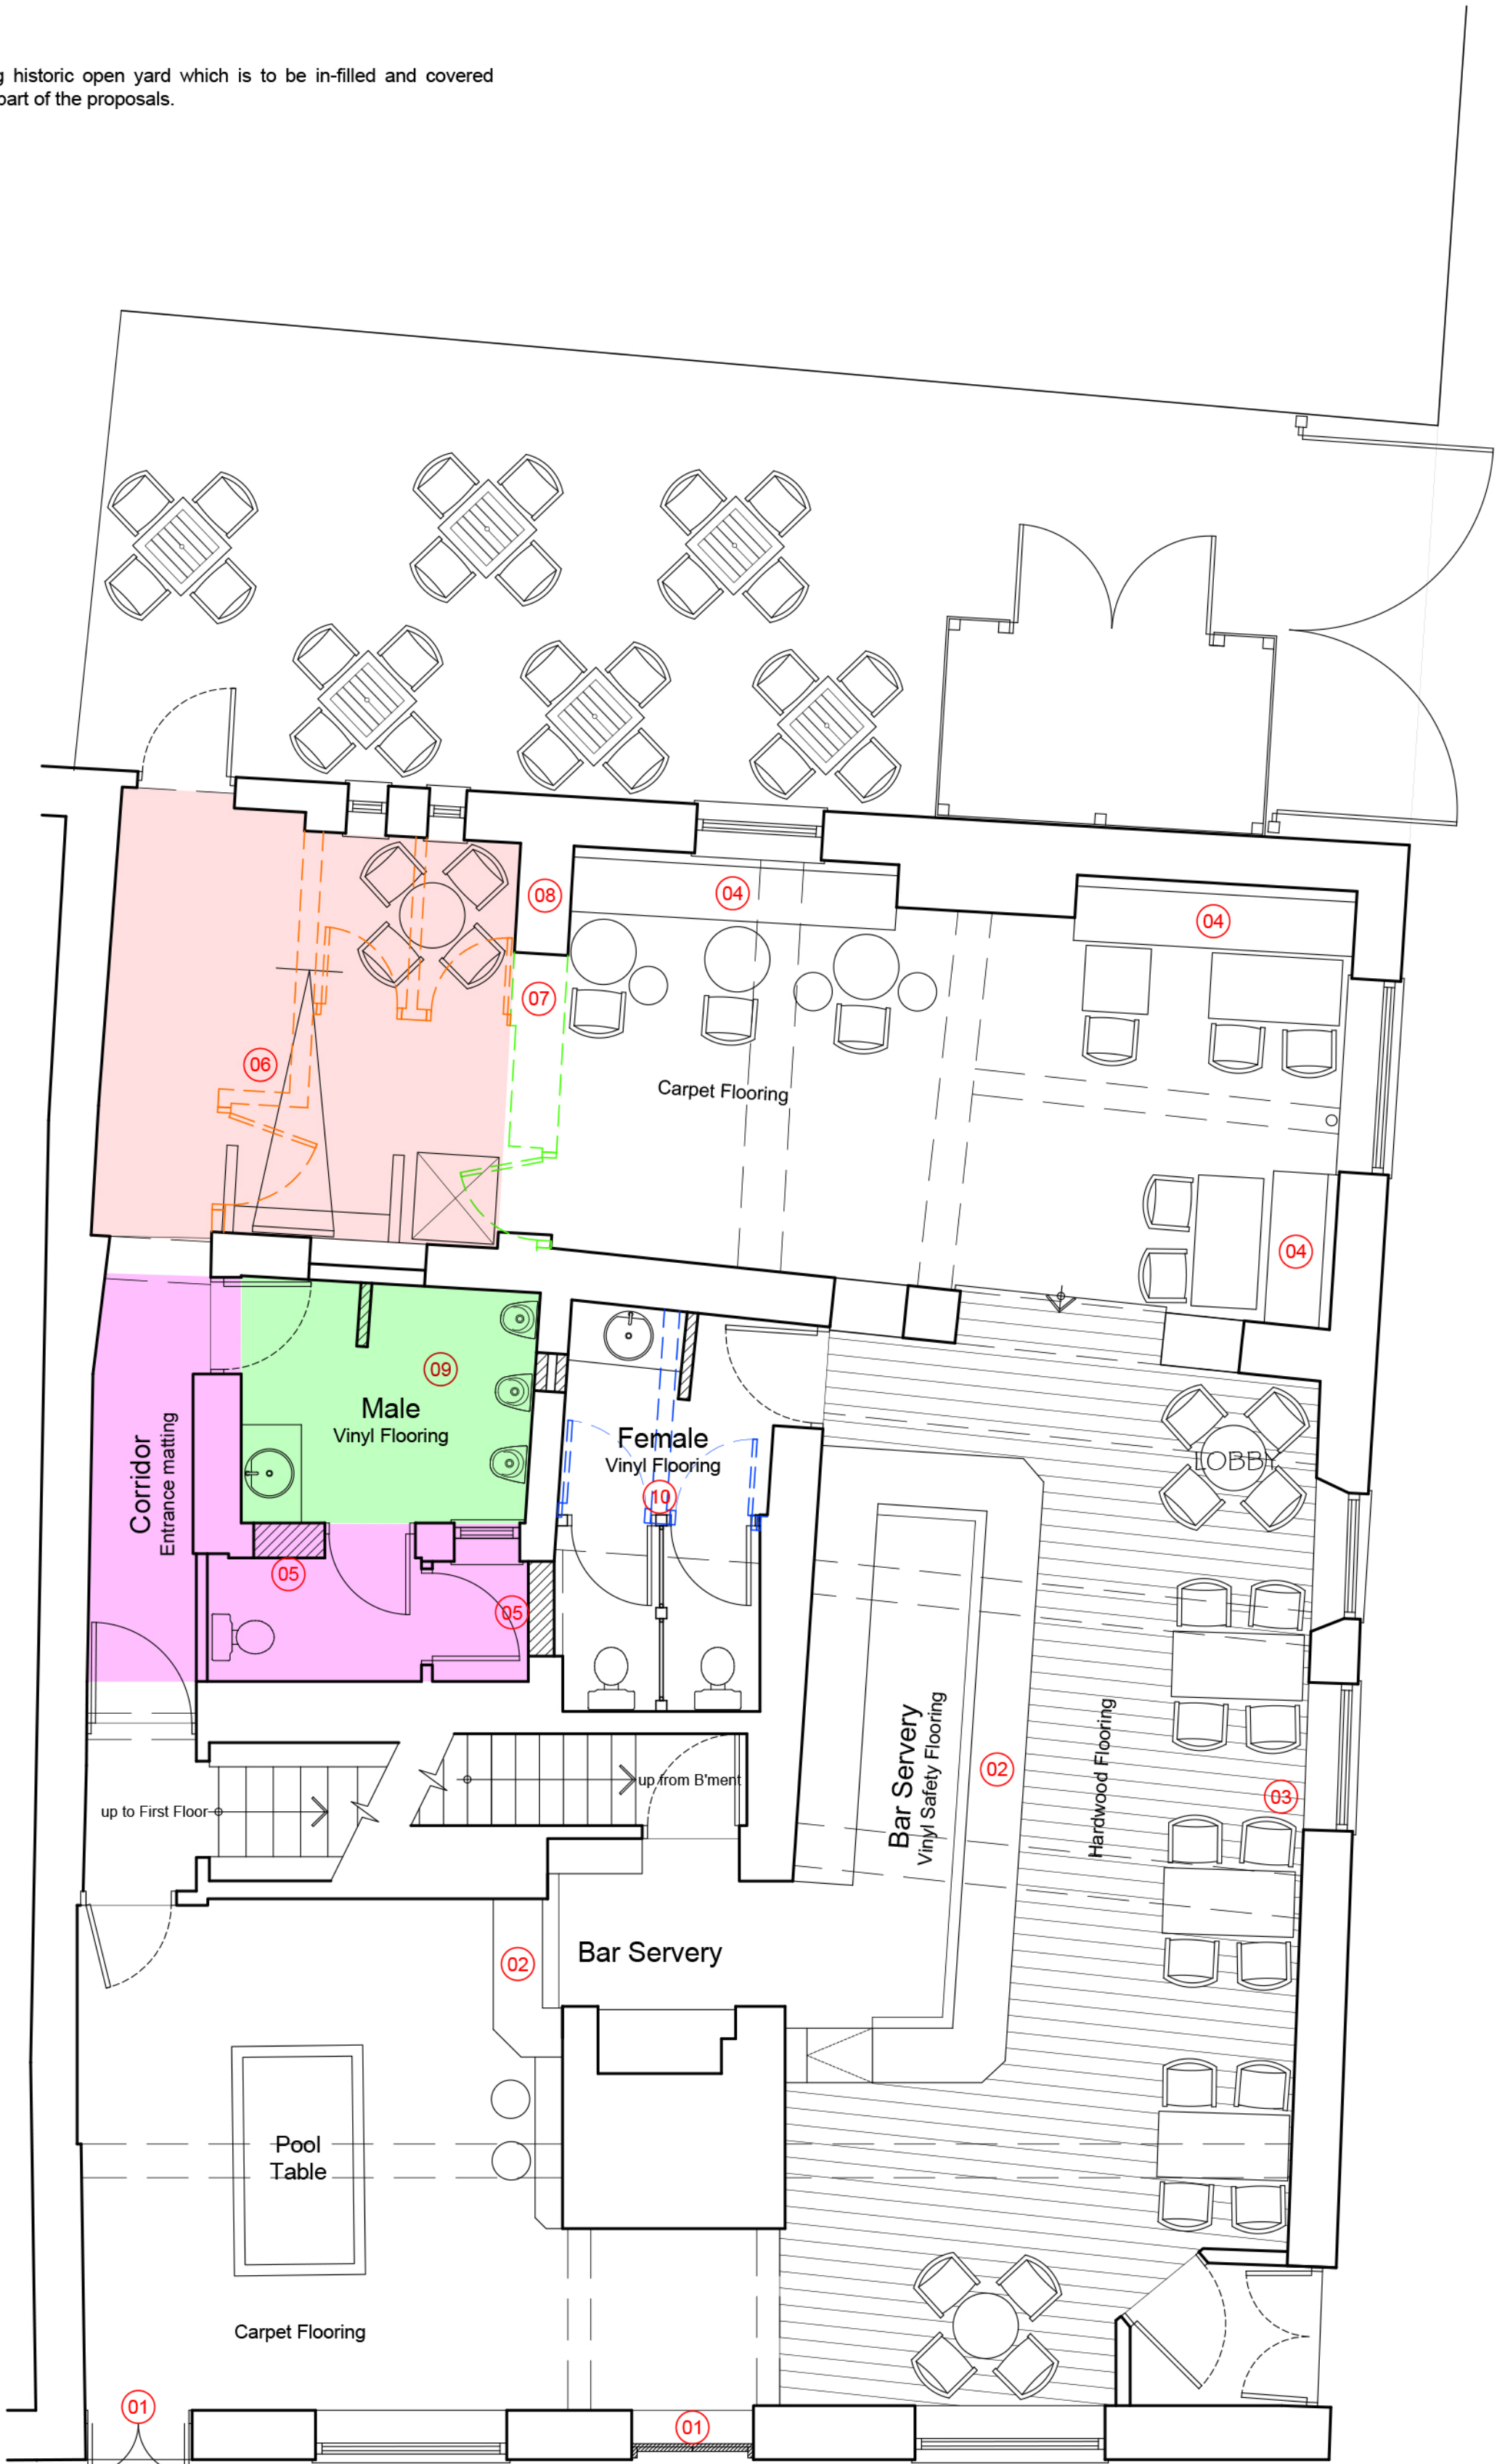

PROPOSED GROUND FLOOR PLAN

- 01 -

Existing external door to be replaced with double door to match existing central door which has been previously closed off.
- 02 -

Existing Bar Servery and backfitting to be carefully removed and replaced with a new unit.
- 03 -

Existing fixed seating to be carefully removed.
- 04 -

New fixed seating.
- 05 -

Existing window and door opening to modern walling within historic yard to be closed off with new masonry.
- 06 -


Indicates extent of demolitions of modern partitioning in order to access garden and reinstate historic room.
- 07 -

Indicates extent of partial demolitions of historic wall (original chimney breast appears to have previously been removed).
- 08 -


Approximately 1m of existing wall to remain as evidence of historic plan form.
- 09 -

Existing open Yard to be enclosed with new flat roof to match existing.
- 10 -


Indicates extent of demolitions of modern partitioning.

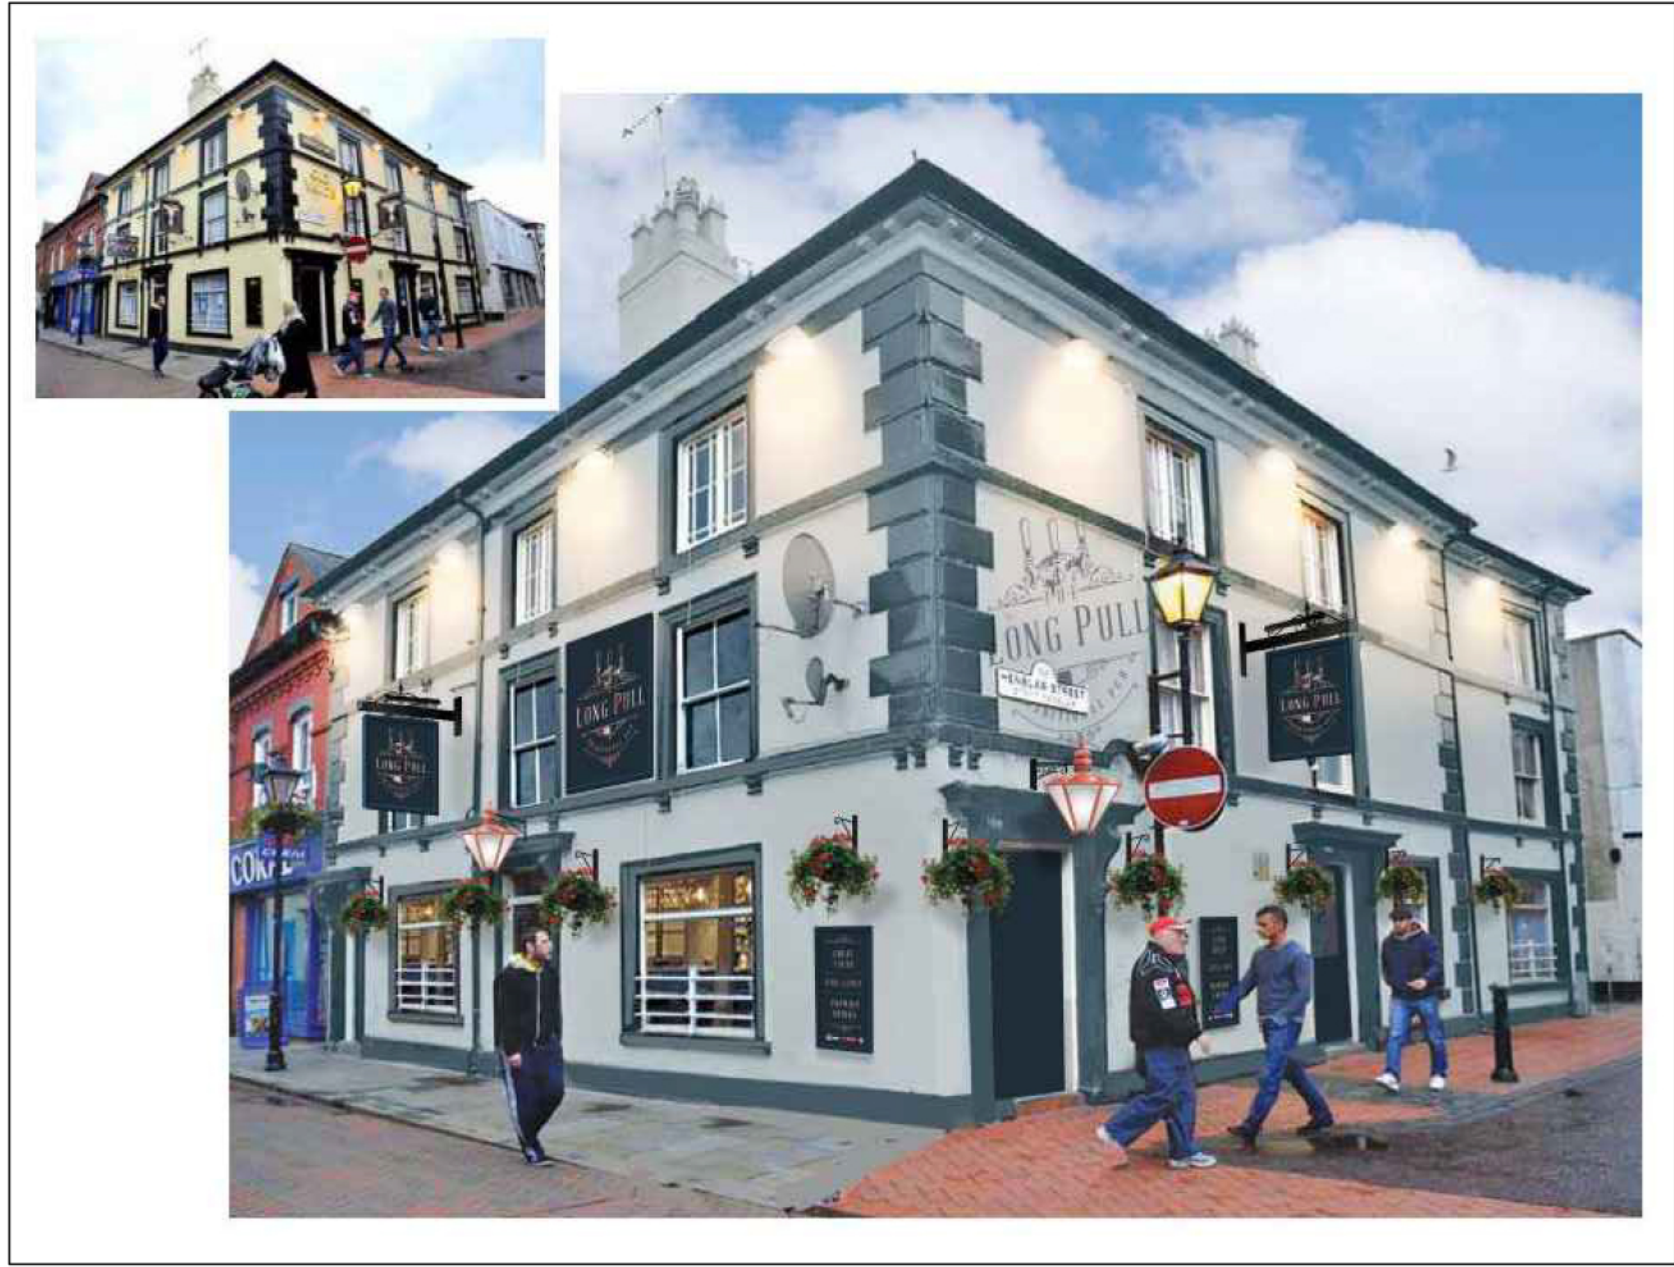

PROPOSED EXTERNAL DECORATIONS (Signage subject to separate application)

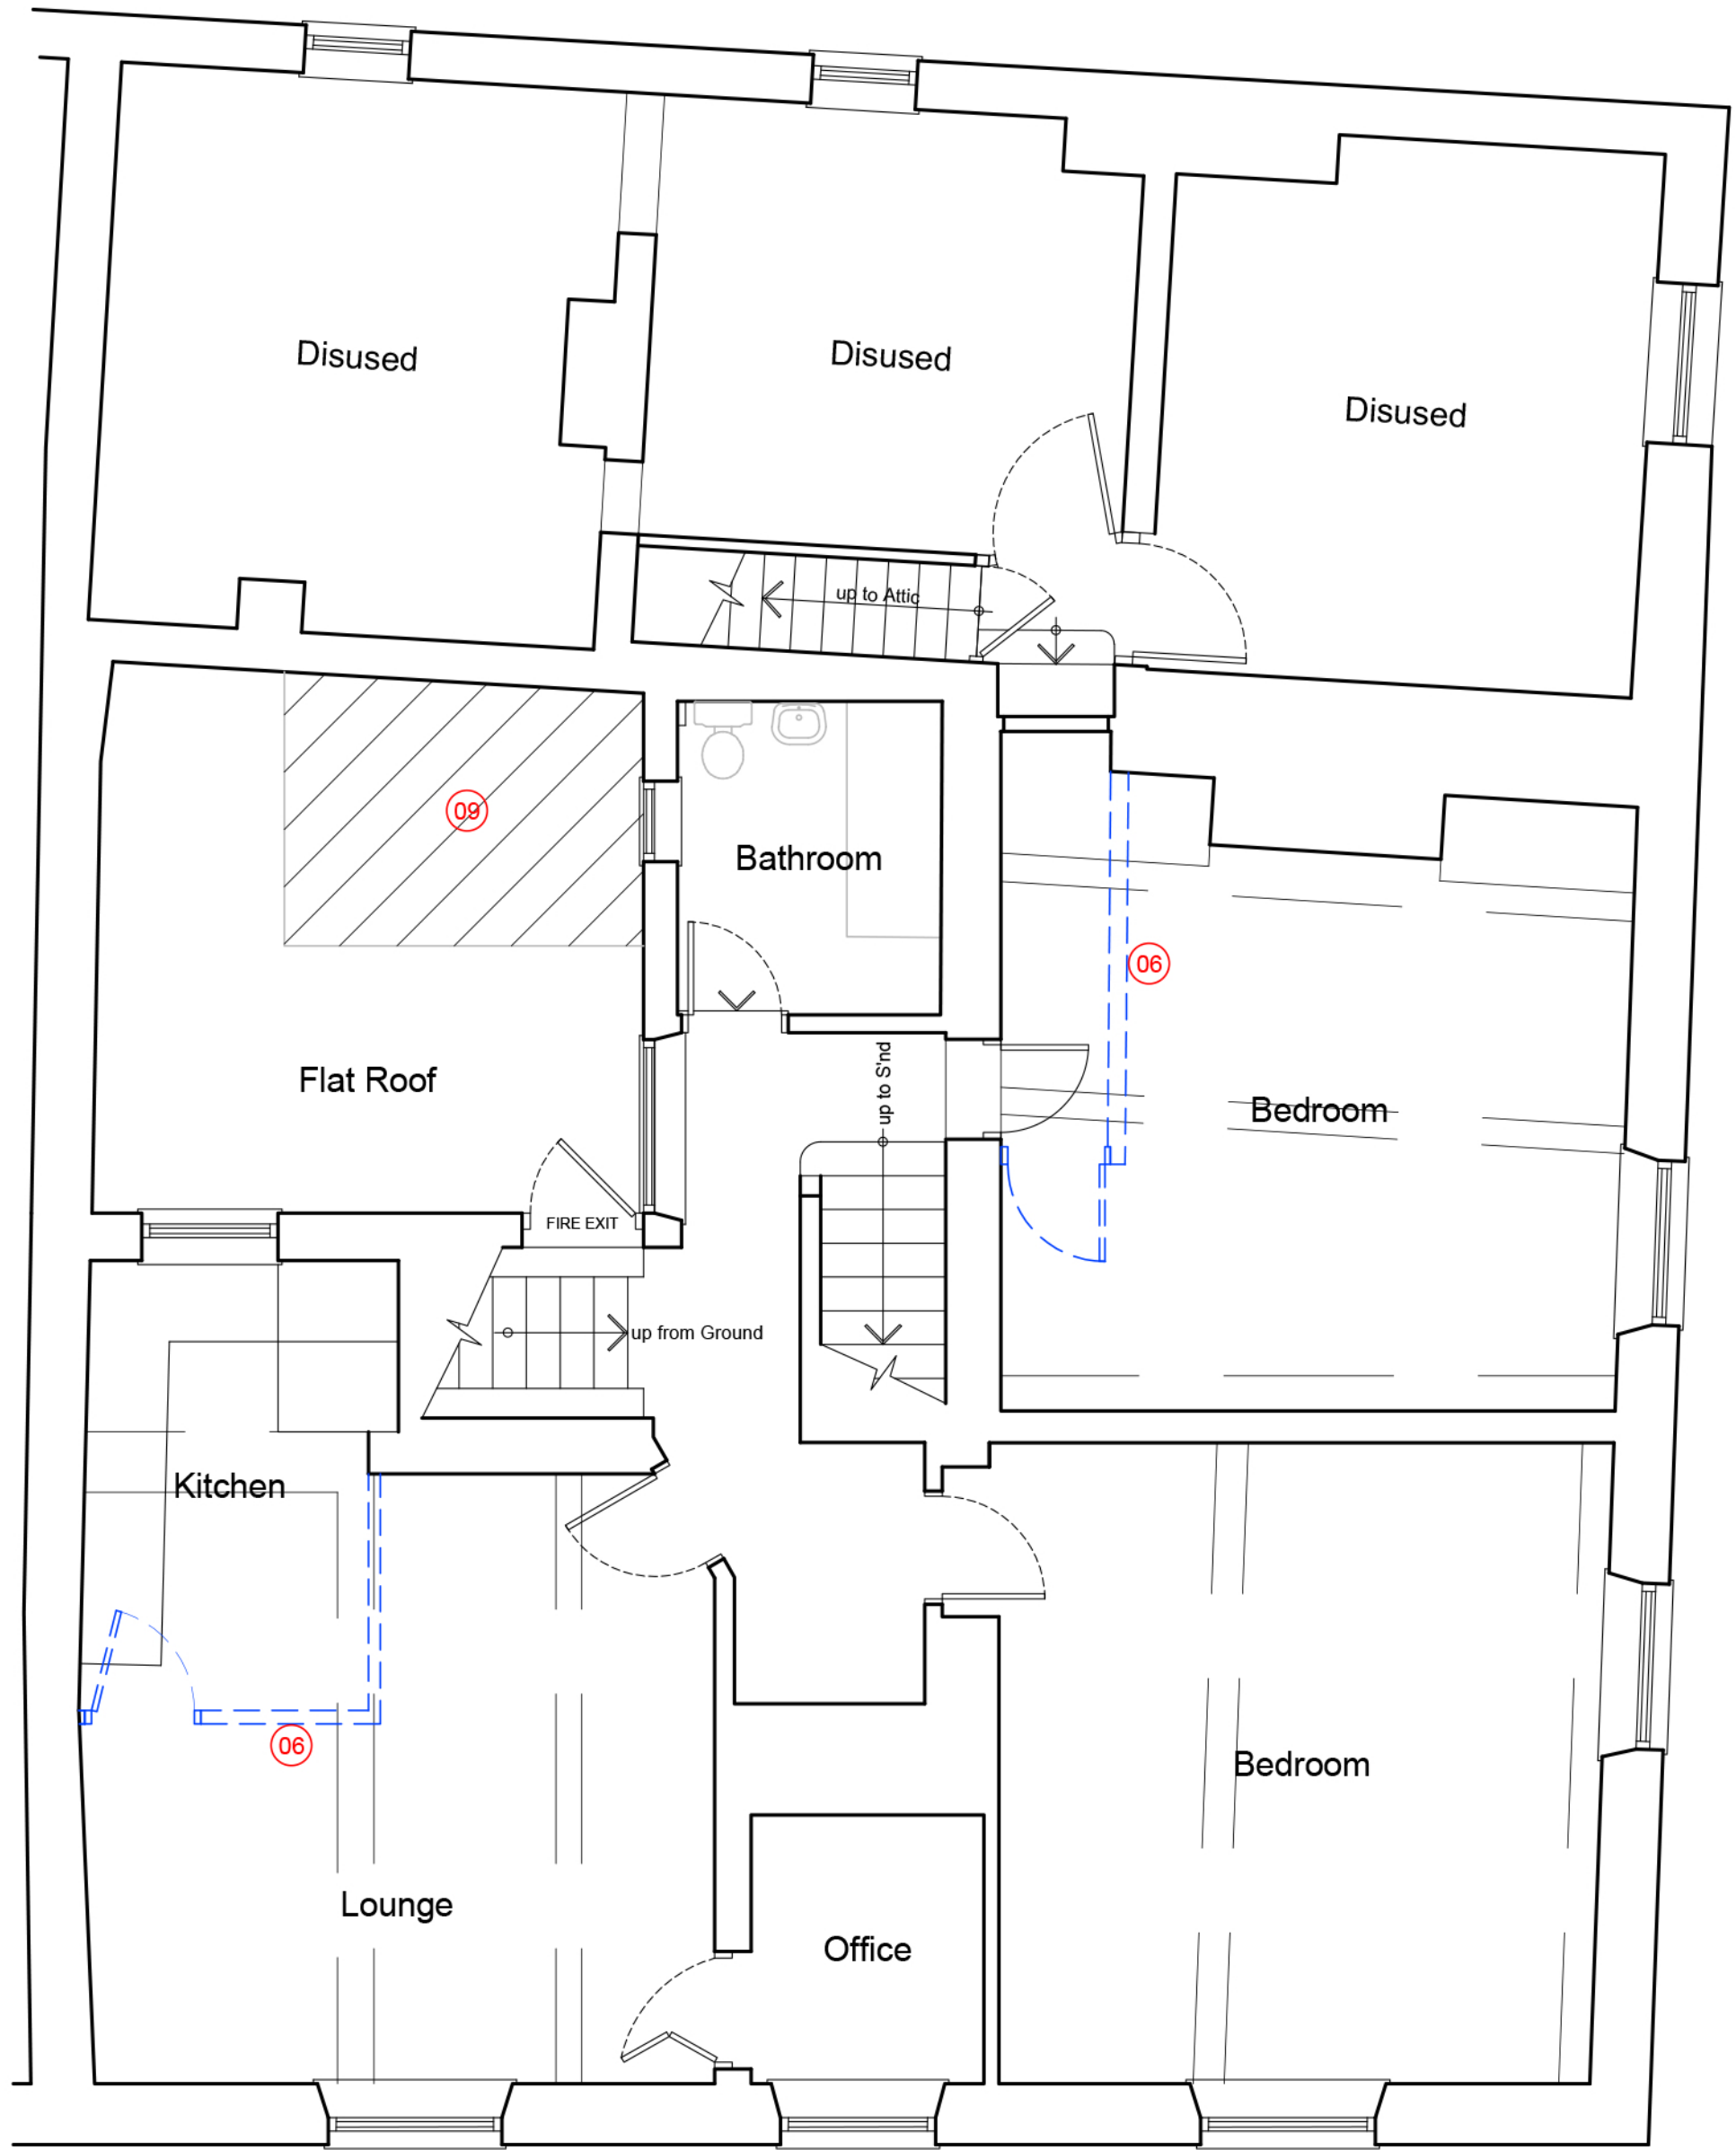

PROPOSED FIRST FLOOR PLAN

 

creative . interiors . design

REVISIONS

A - Notes and shading added to clarify proposals.

12-01-2022

CLIENT

ADMIRAL TAVERNSHSL

JOB

THE LONG PULL
5 CHESTER STREET - WREXHAM
CLWYD - LL13 8BD

TITLE

PROPOSED GROUND AND FIRST FLOOR
PLANS

JOB NO.

1526

DRAWING NO.

P04 A

SCALE

1:50 @ A1

DATE

NOVEMBER 2021

RCA Interiors

Design Studio Unit 2A Parkway Trading Estate
Barton Dock Road Manchester M32 0TL
tel: 0161 864 2921
fax: 0161 864 4049. www.rcainteriors.co.uk

RCA Interiors is a trading style of Richard Chadwick Associates Ltd