


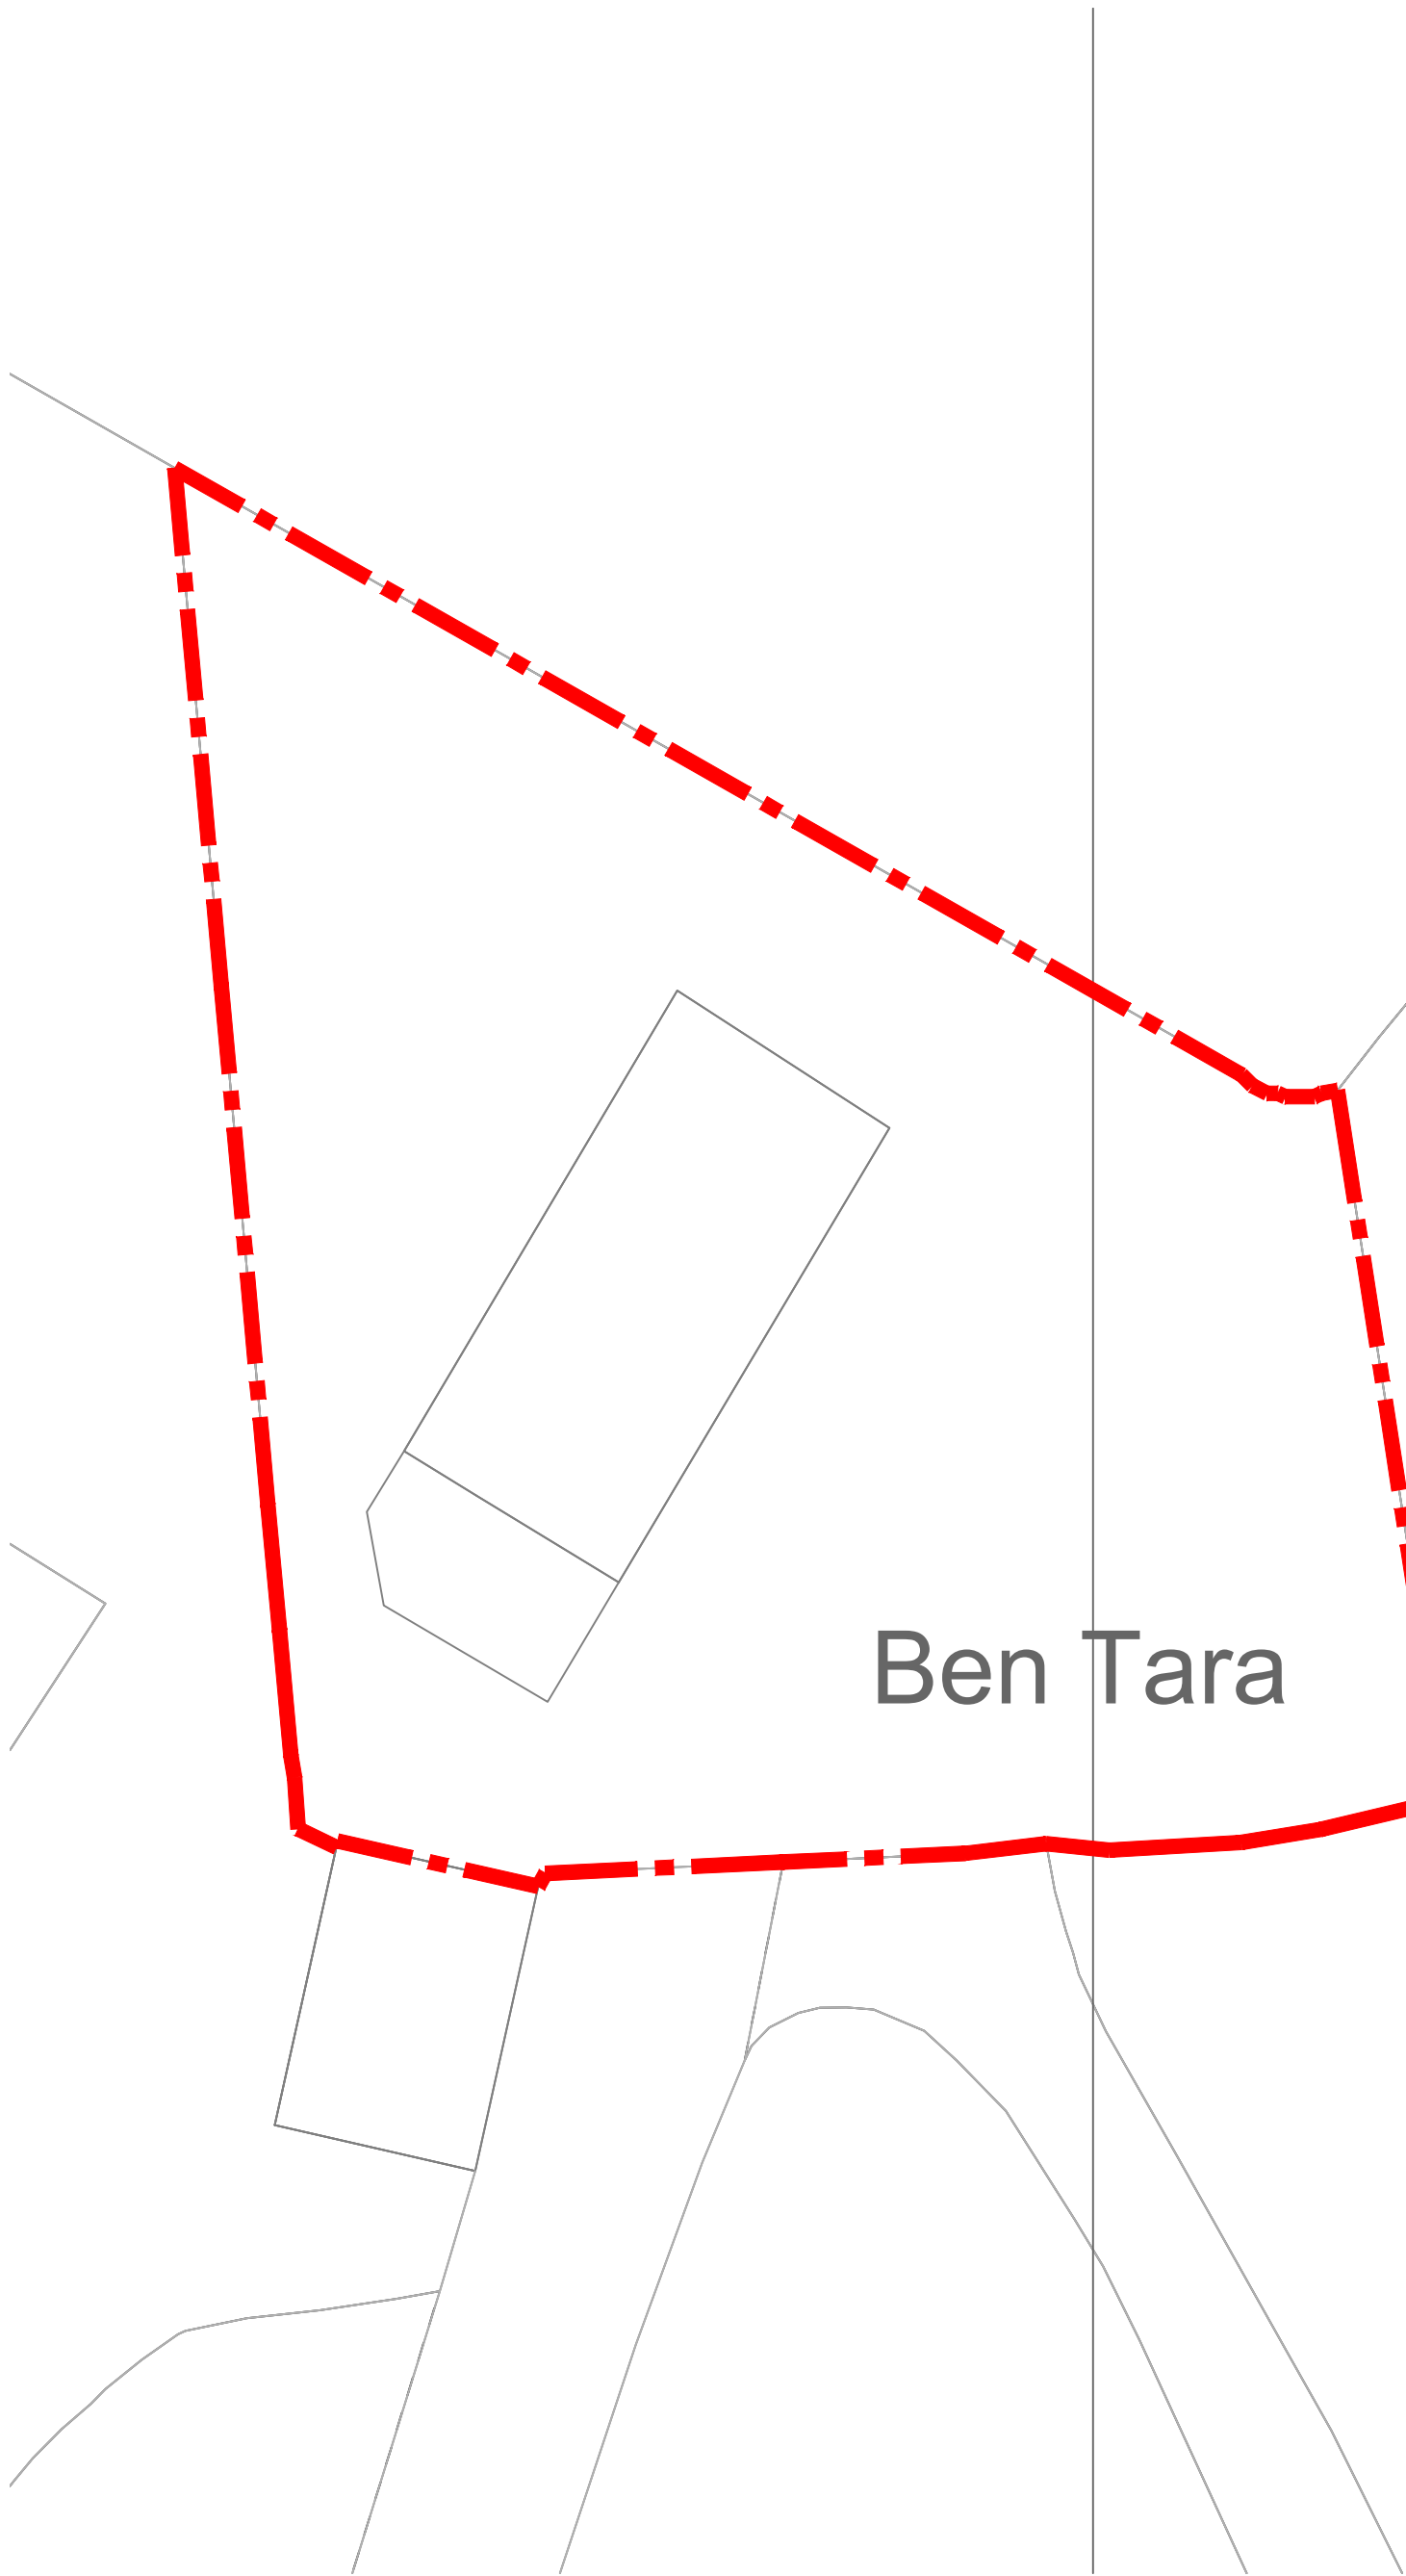
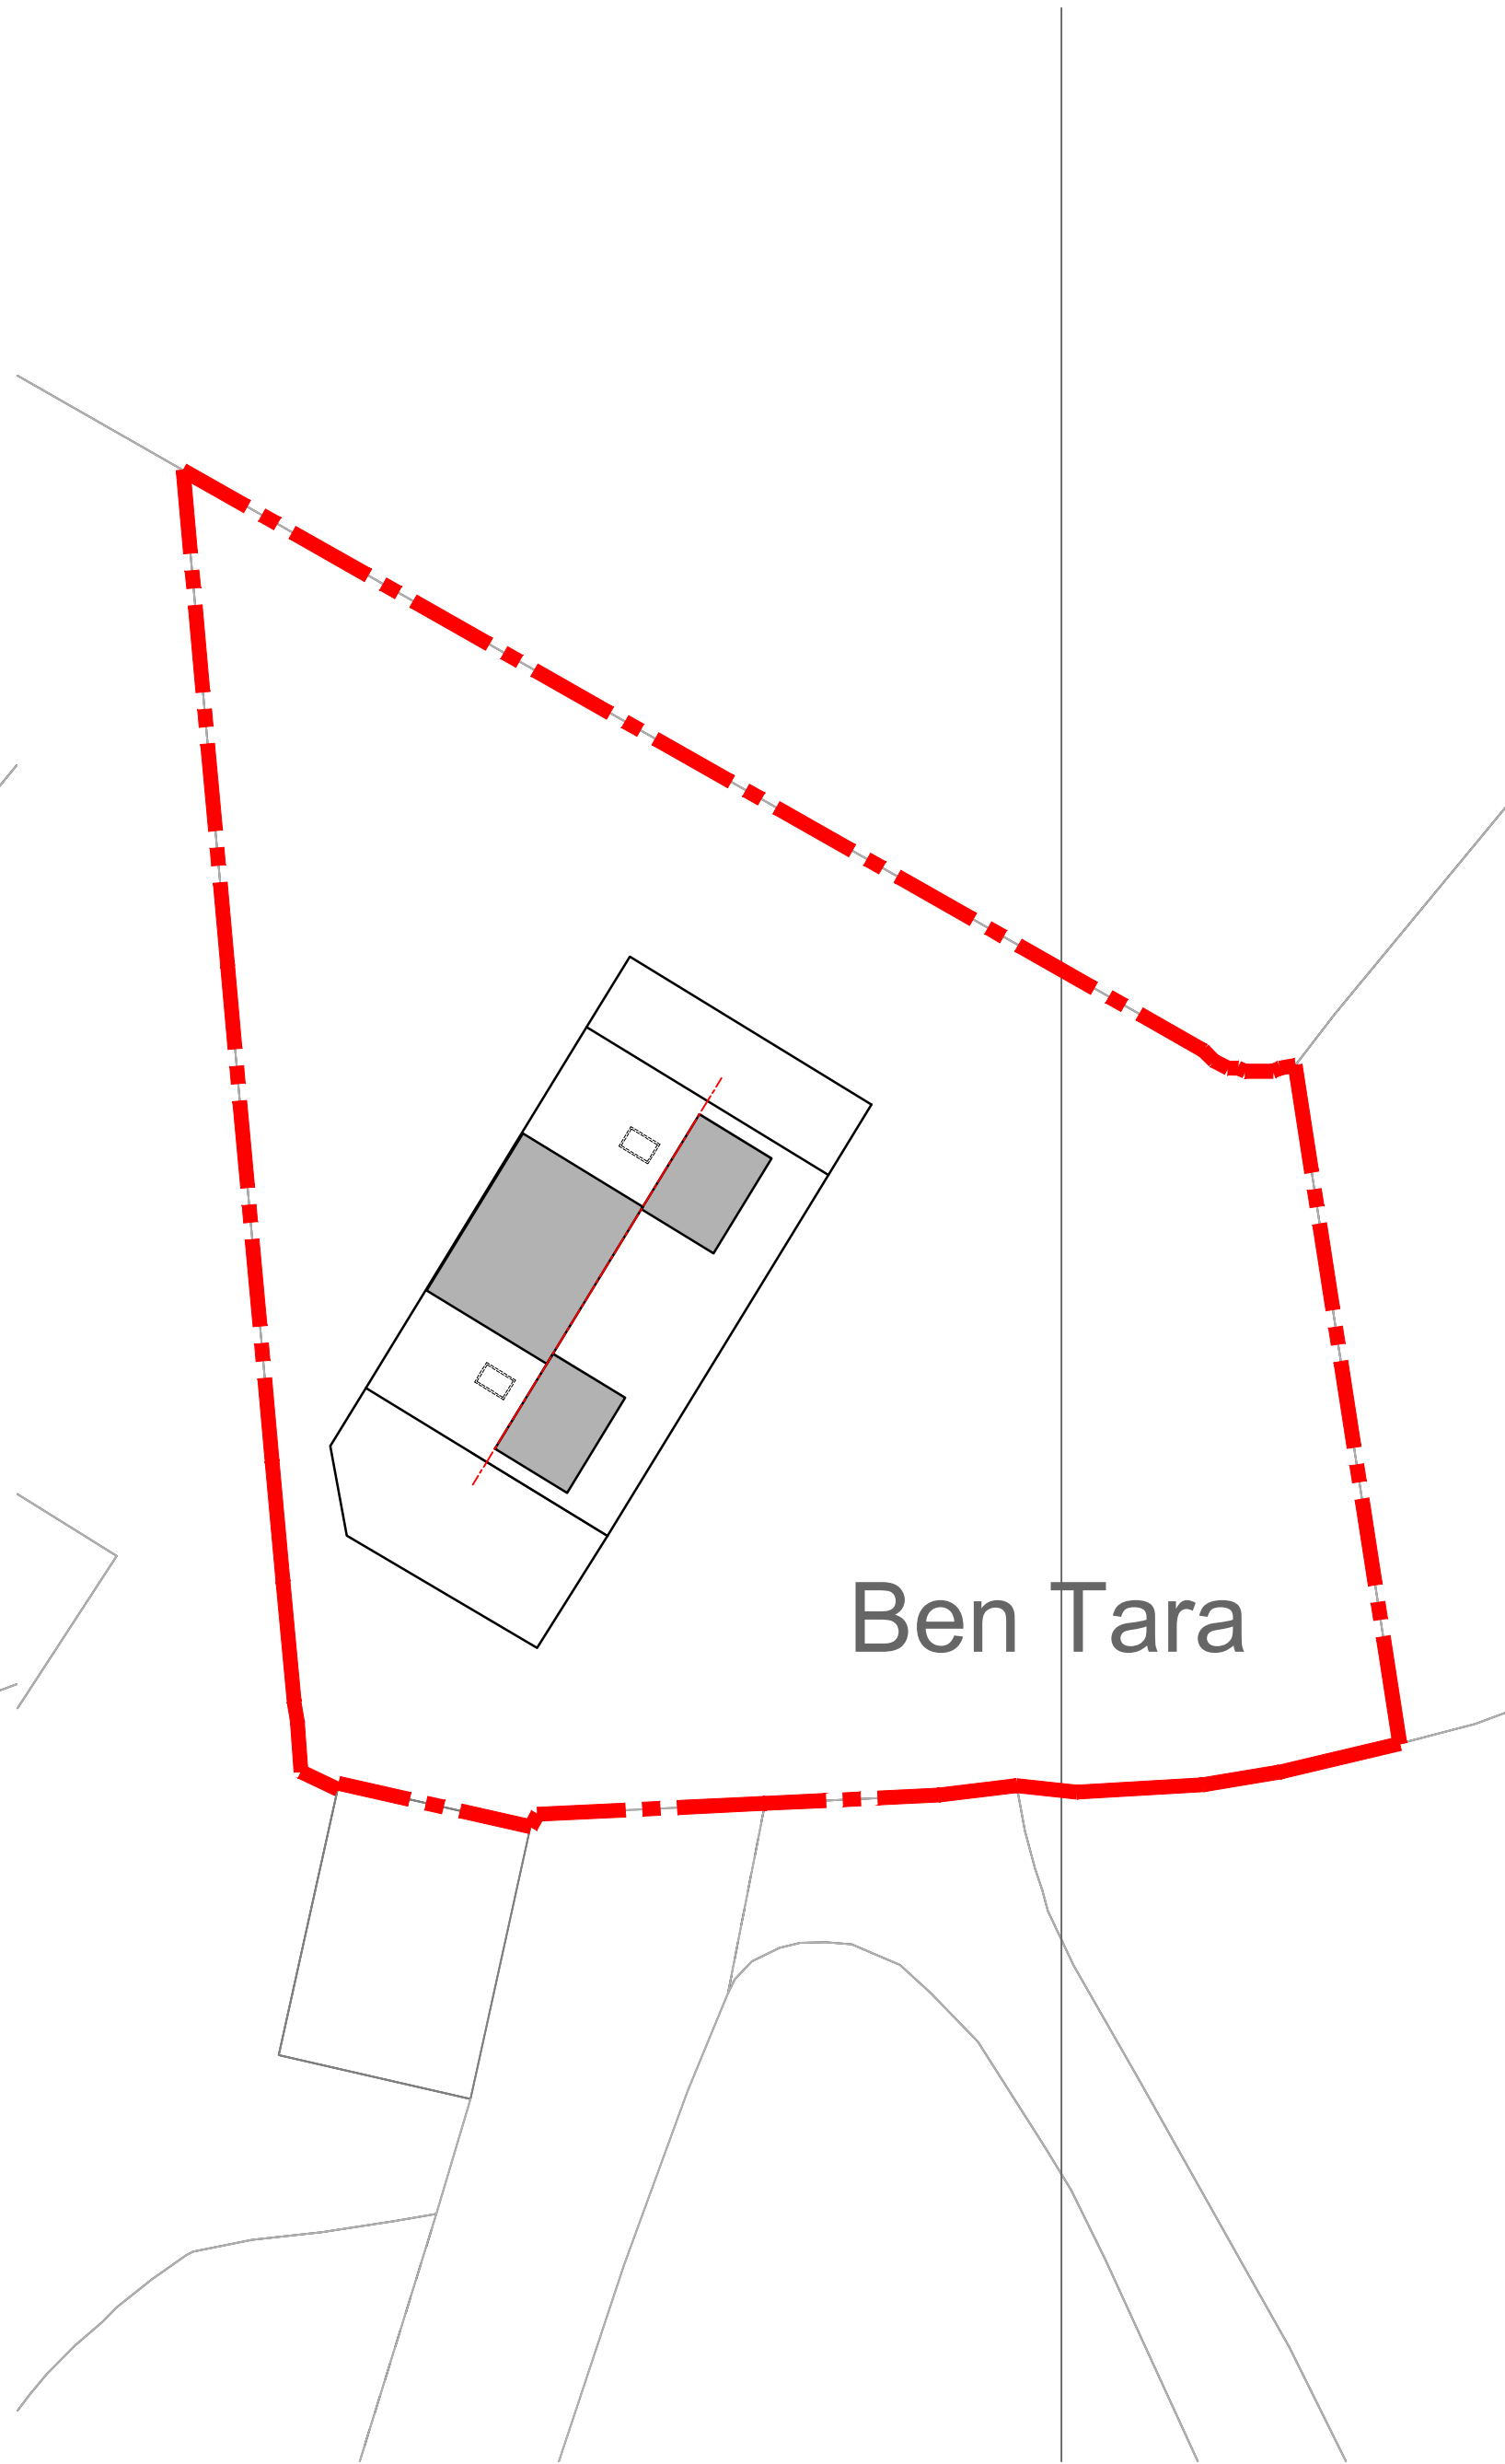


 

As Existing Site plan 1:200

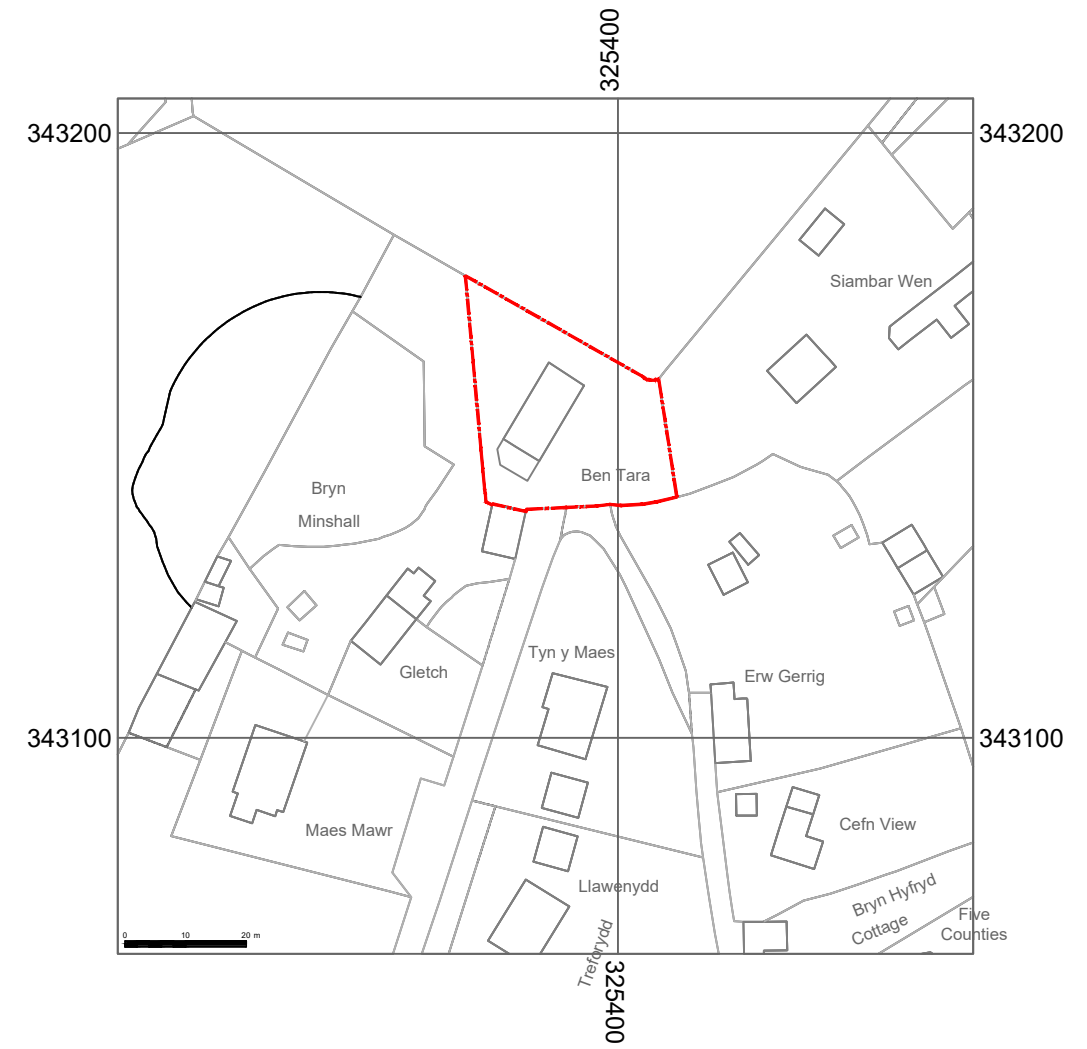


As Proposed Site plan 1:200

 

Site location plan 1:1250



©Crown Copyright and database rights
2019 OS 100047474

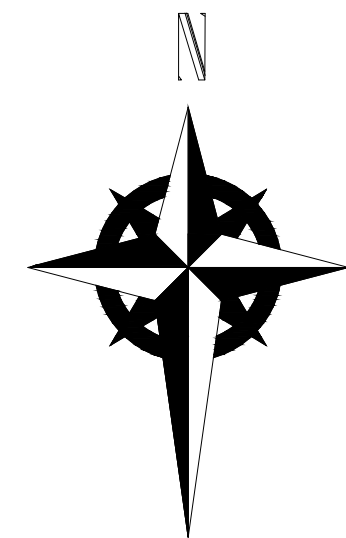

Project; Ben Tara, Maes Mawr Road, Garth, Llangollen, LL20 7YW	
Title; Site Location & Site plans	Scale (A2); 1:200 & 1:1250
Dwg No; BT/PI/05	Date; July 2021
Revision;	