


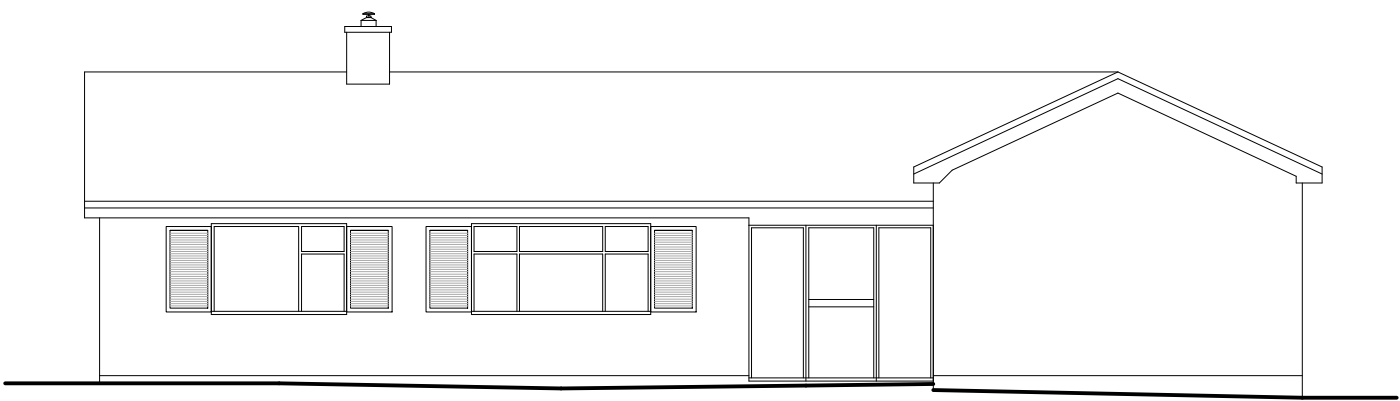


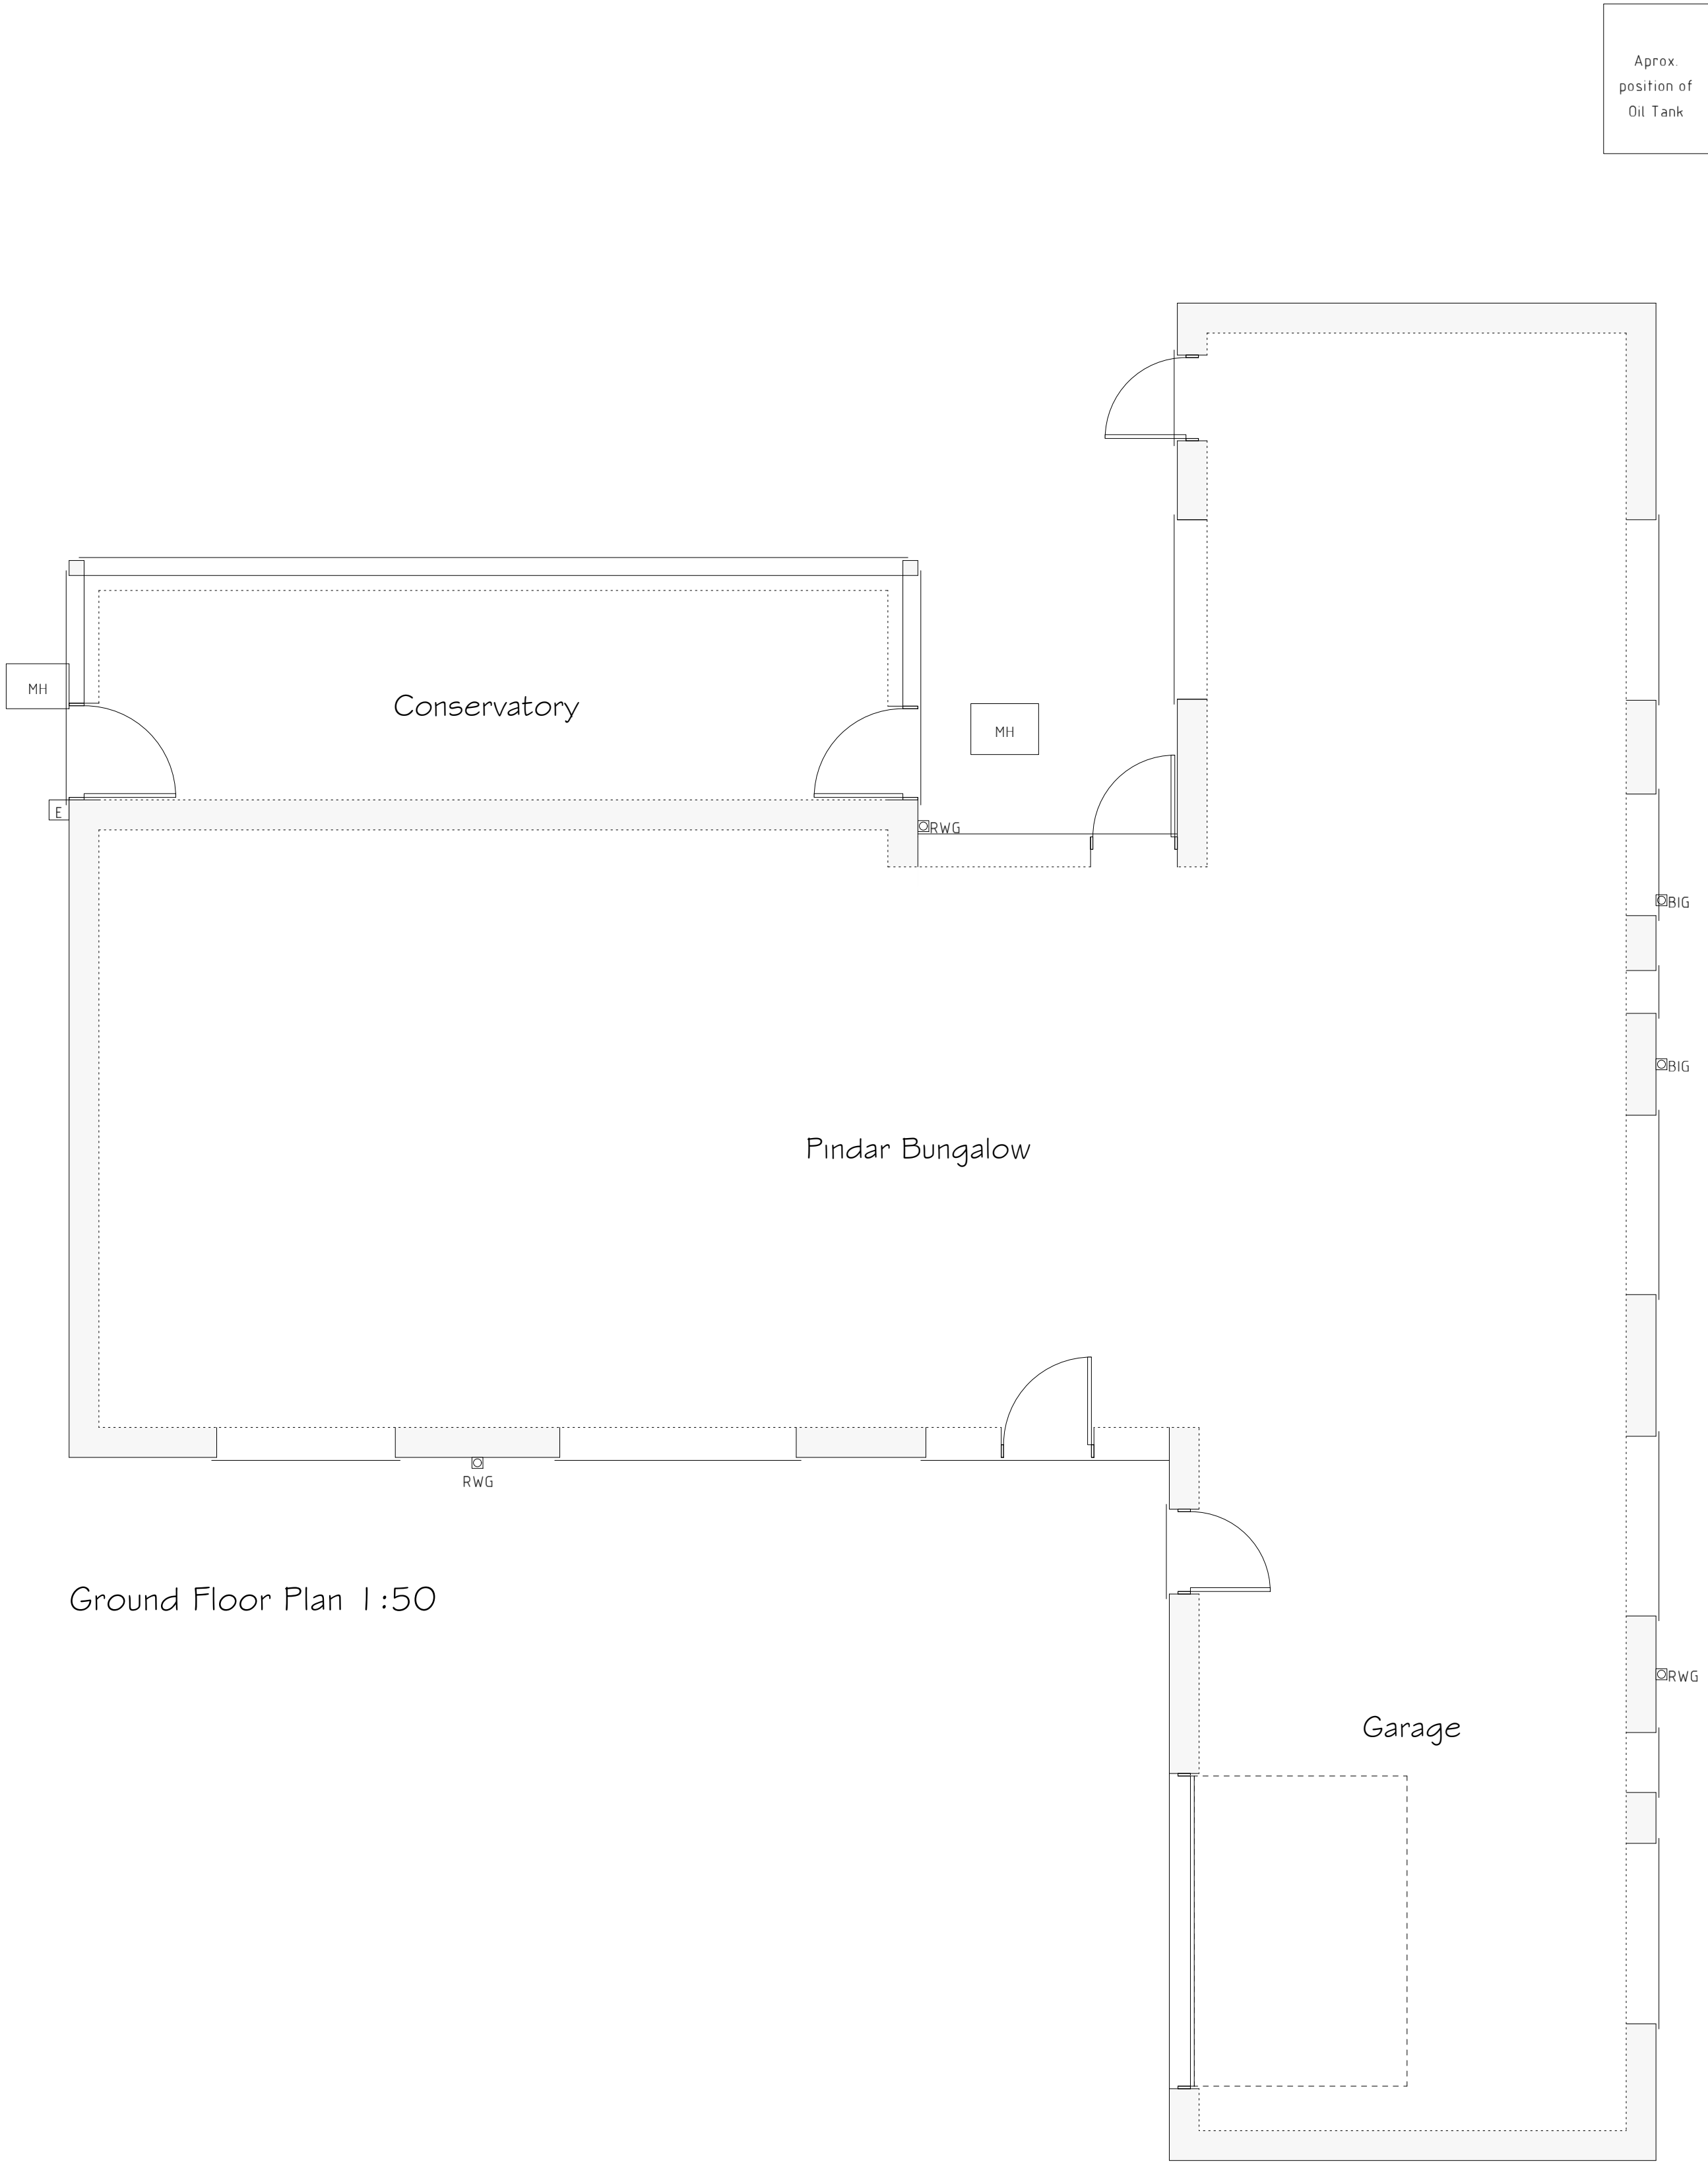


Front Elevation 1:100

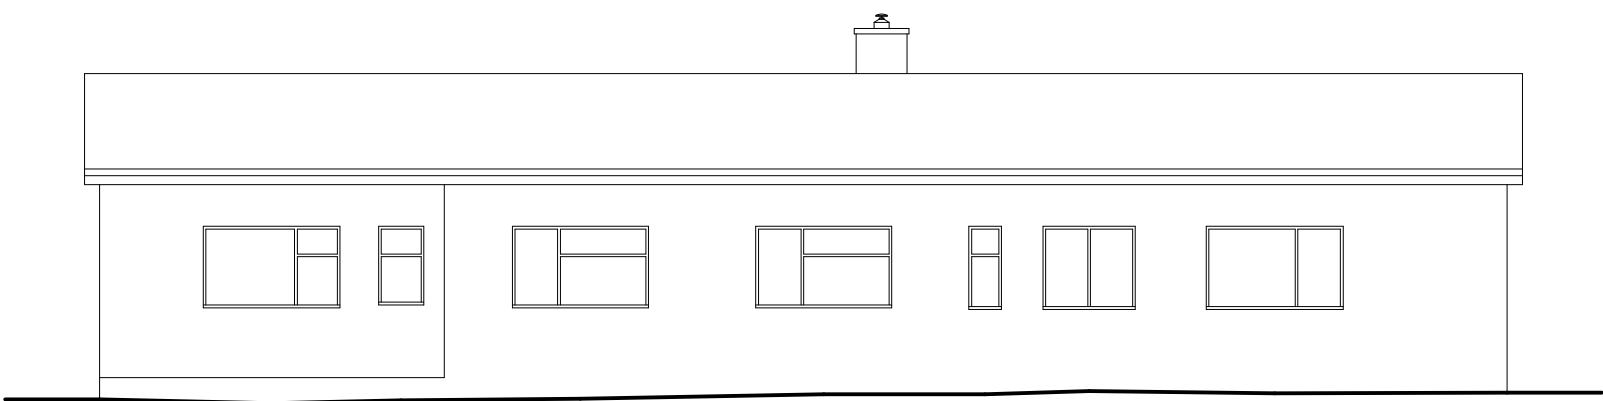

Side Elevation 1:100

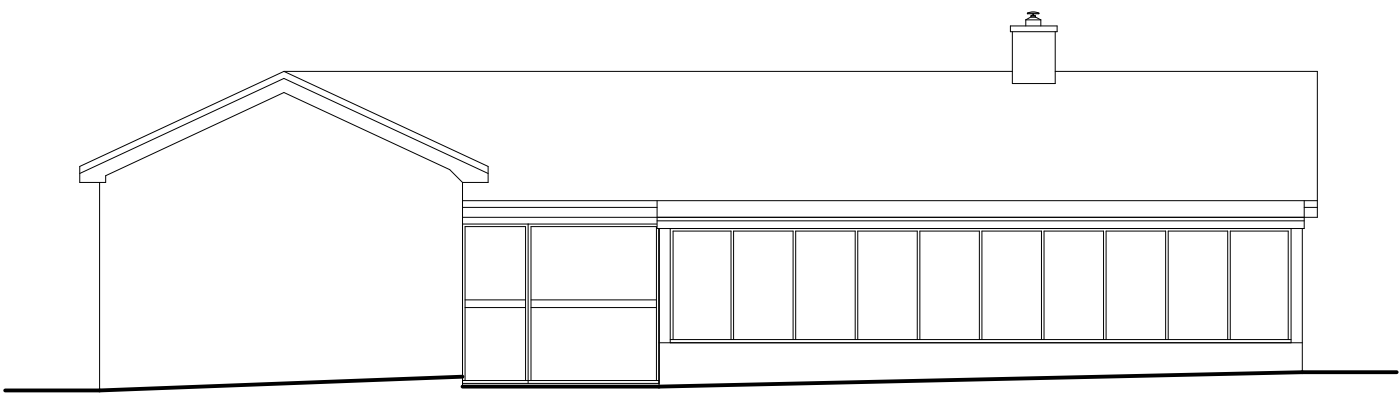

Rear Elevation 1:100

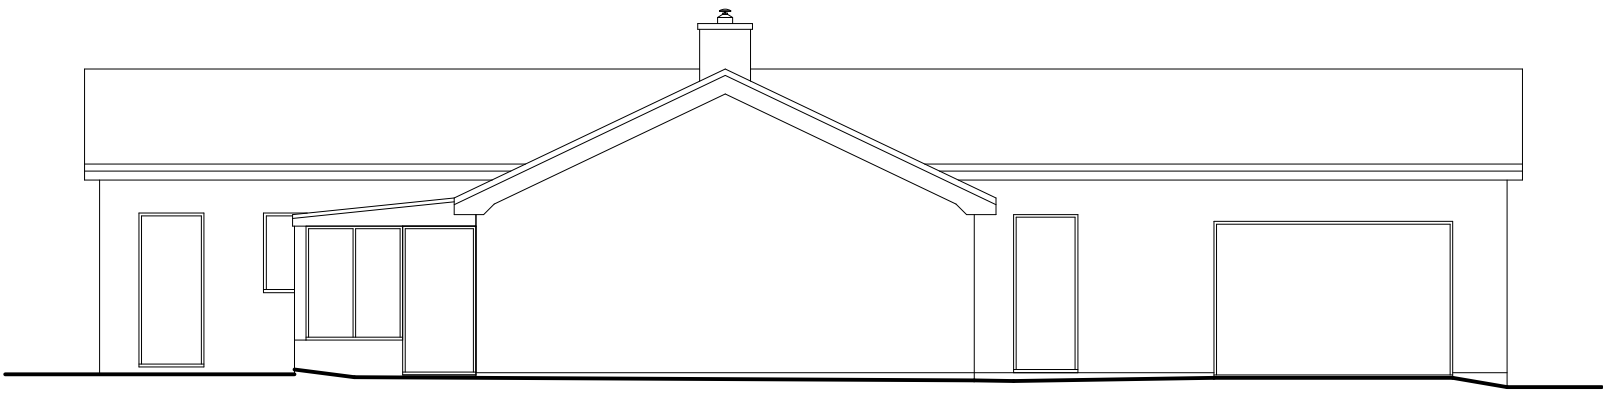

Side Elevation 1:100

Services Key

- ☐ Existing Electric Meter Position
- MH Existing Man Hole Position
- ☒ Existing Rain Water Gully (RWG) Position
- ☒ Existing Back Inlet (BIG) Gully Position

Rev	Date	Detail	Initial

Project:
Proposed Alterations at,
Pindar Bungalow,
Kiln Lane, Cross Lanes,
Wrexham

Title: Existing	Scale: (A1) 1:50 & 1:100
--------------------	--------------------------------

Drawn By: E.M.Jackson	Date: July 2021
--------------------------	--------------------

Drawing No: S095/007	Sheet: 1 of 1
-------------------------	------------------

blueprint
architectural services

LABC partner

Office 3K4,
Redwither Business Tower,
Wrexham. LL13 9XT
Tel: 01978 356500
www.blueprintarchitectural.com
© copyright all rights reserved