



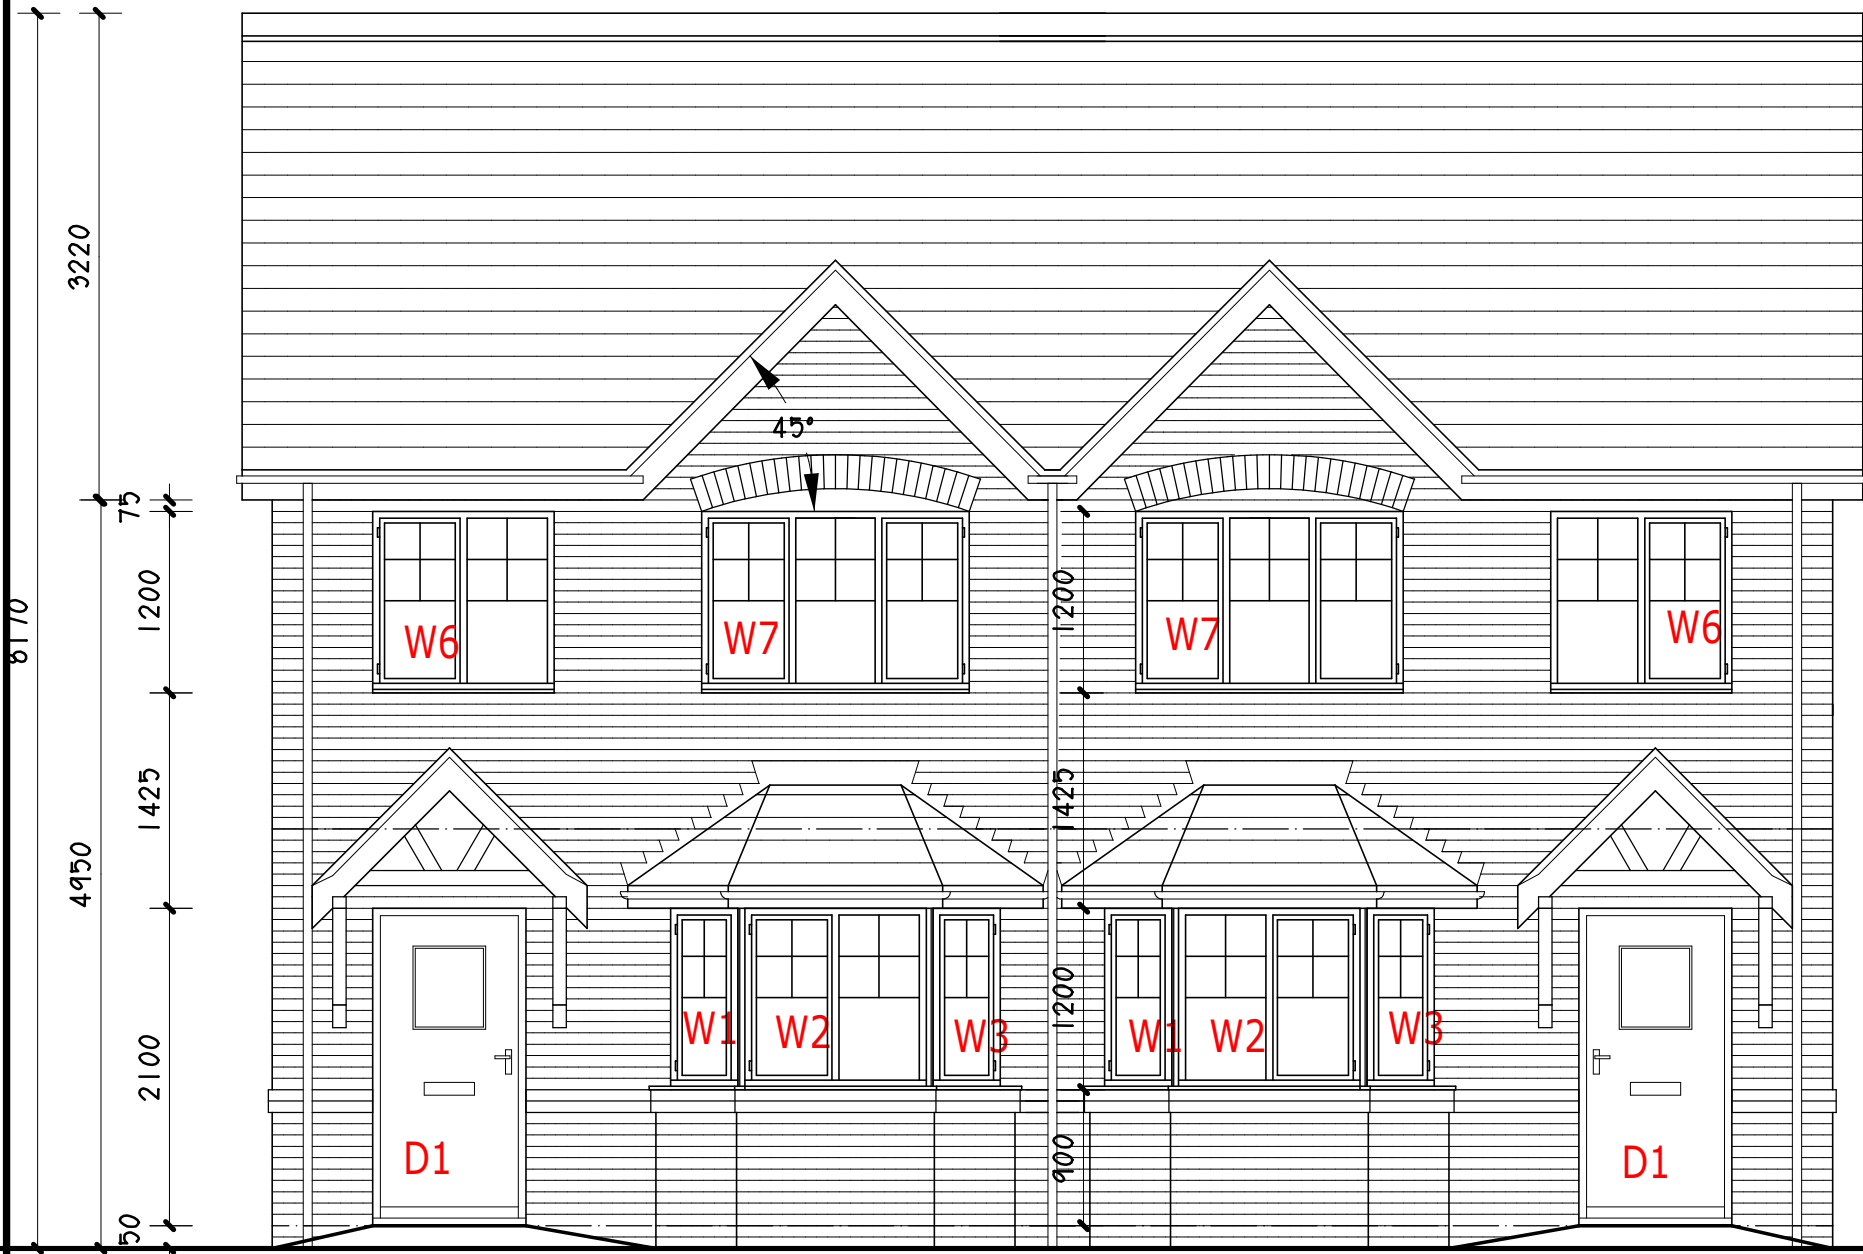


PROPOSED FRONT ELEVATION.

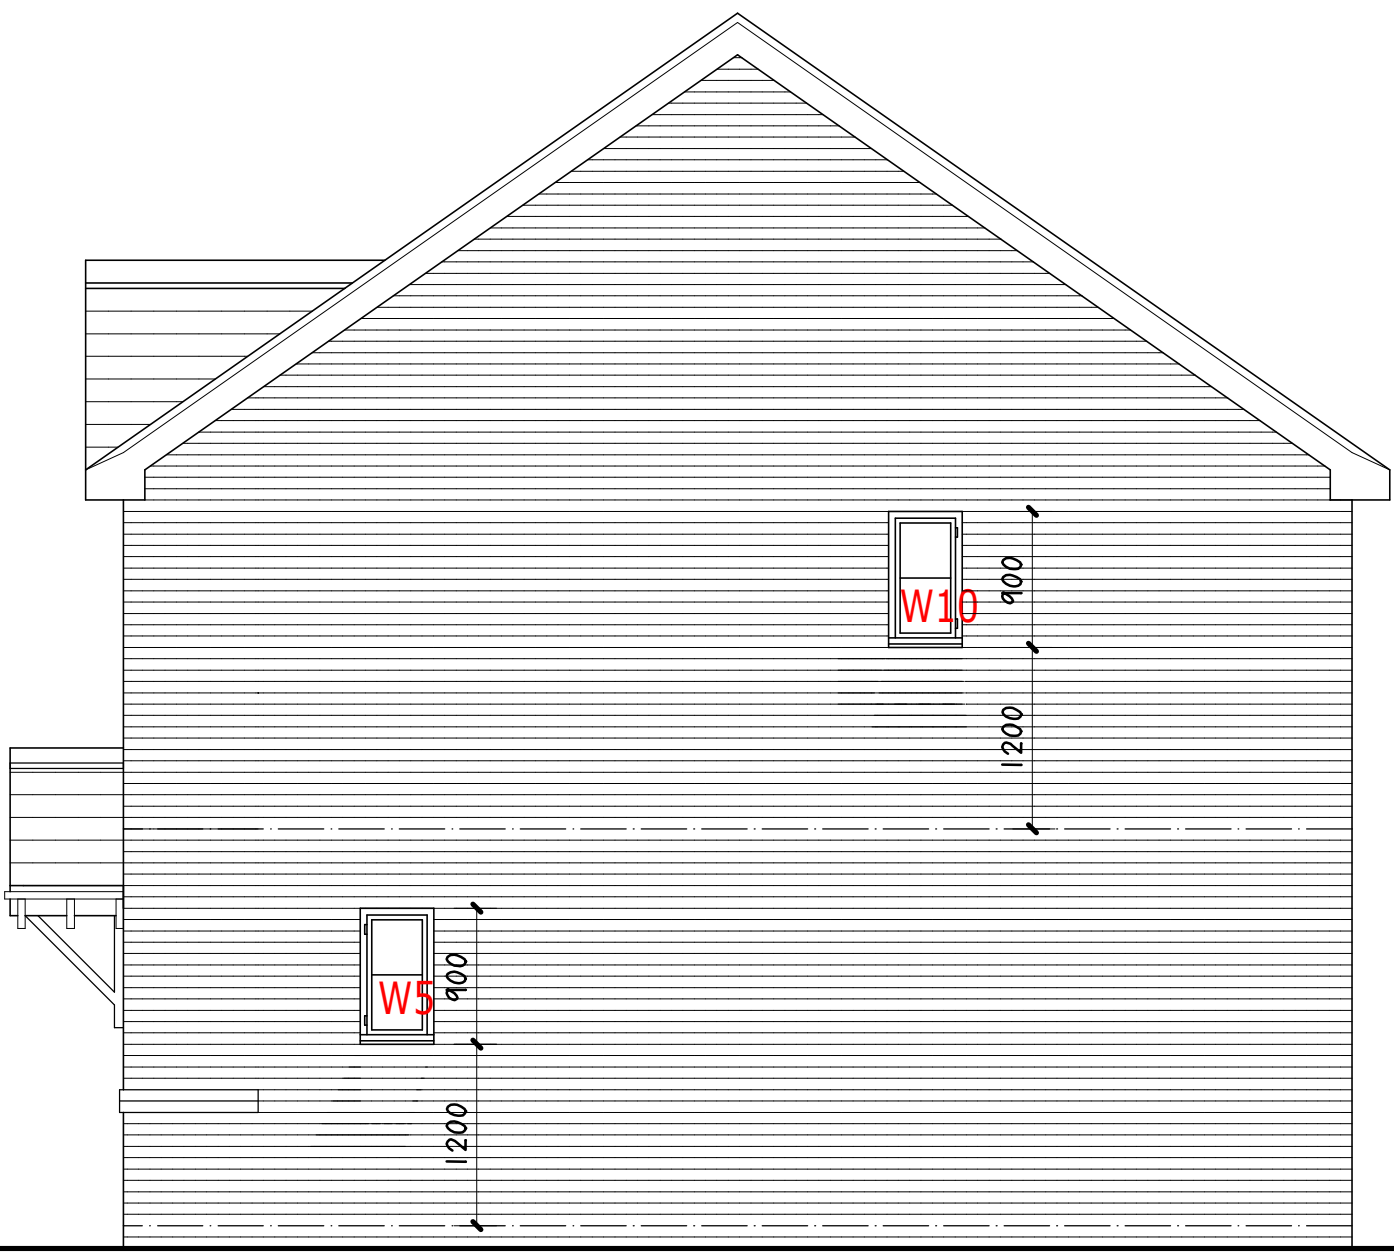


PROPOSED SIDE ELEVATION.



PROPOSED REAR ELEVATION.

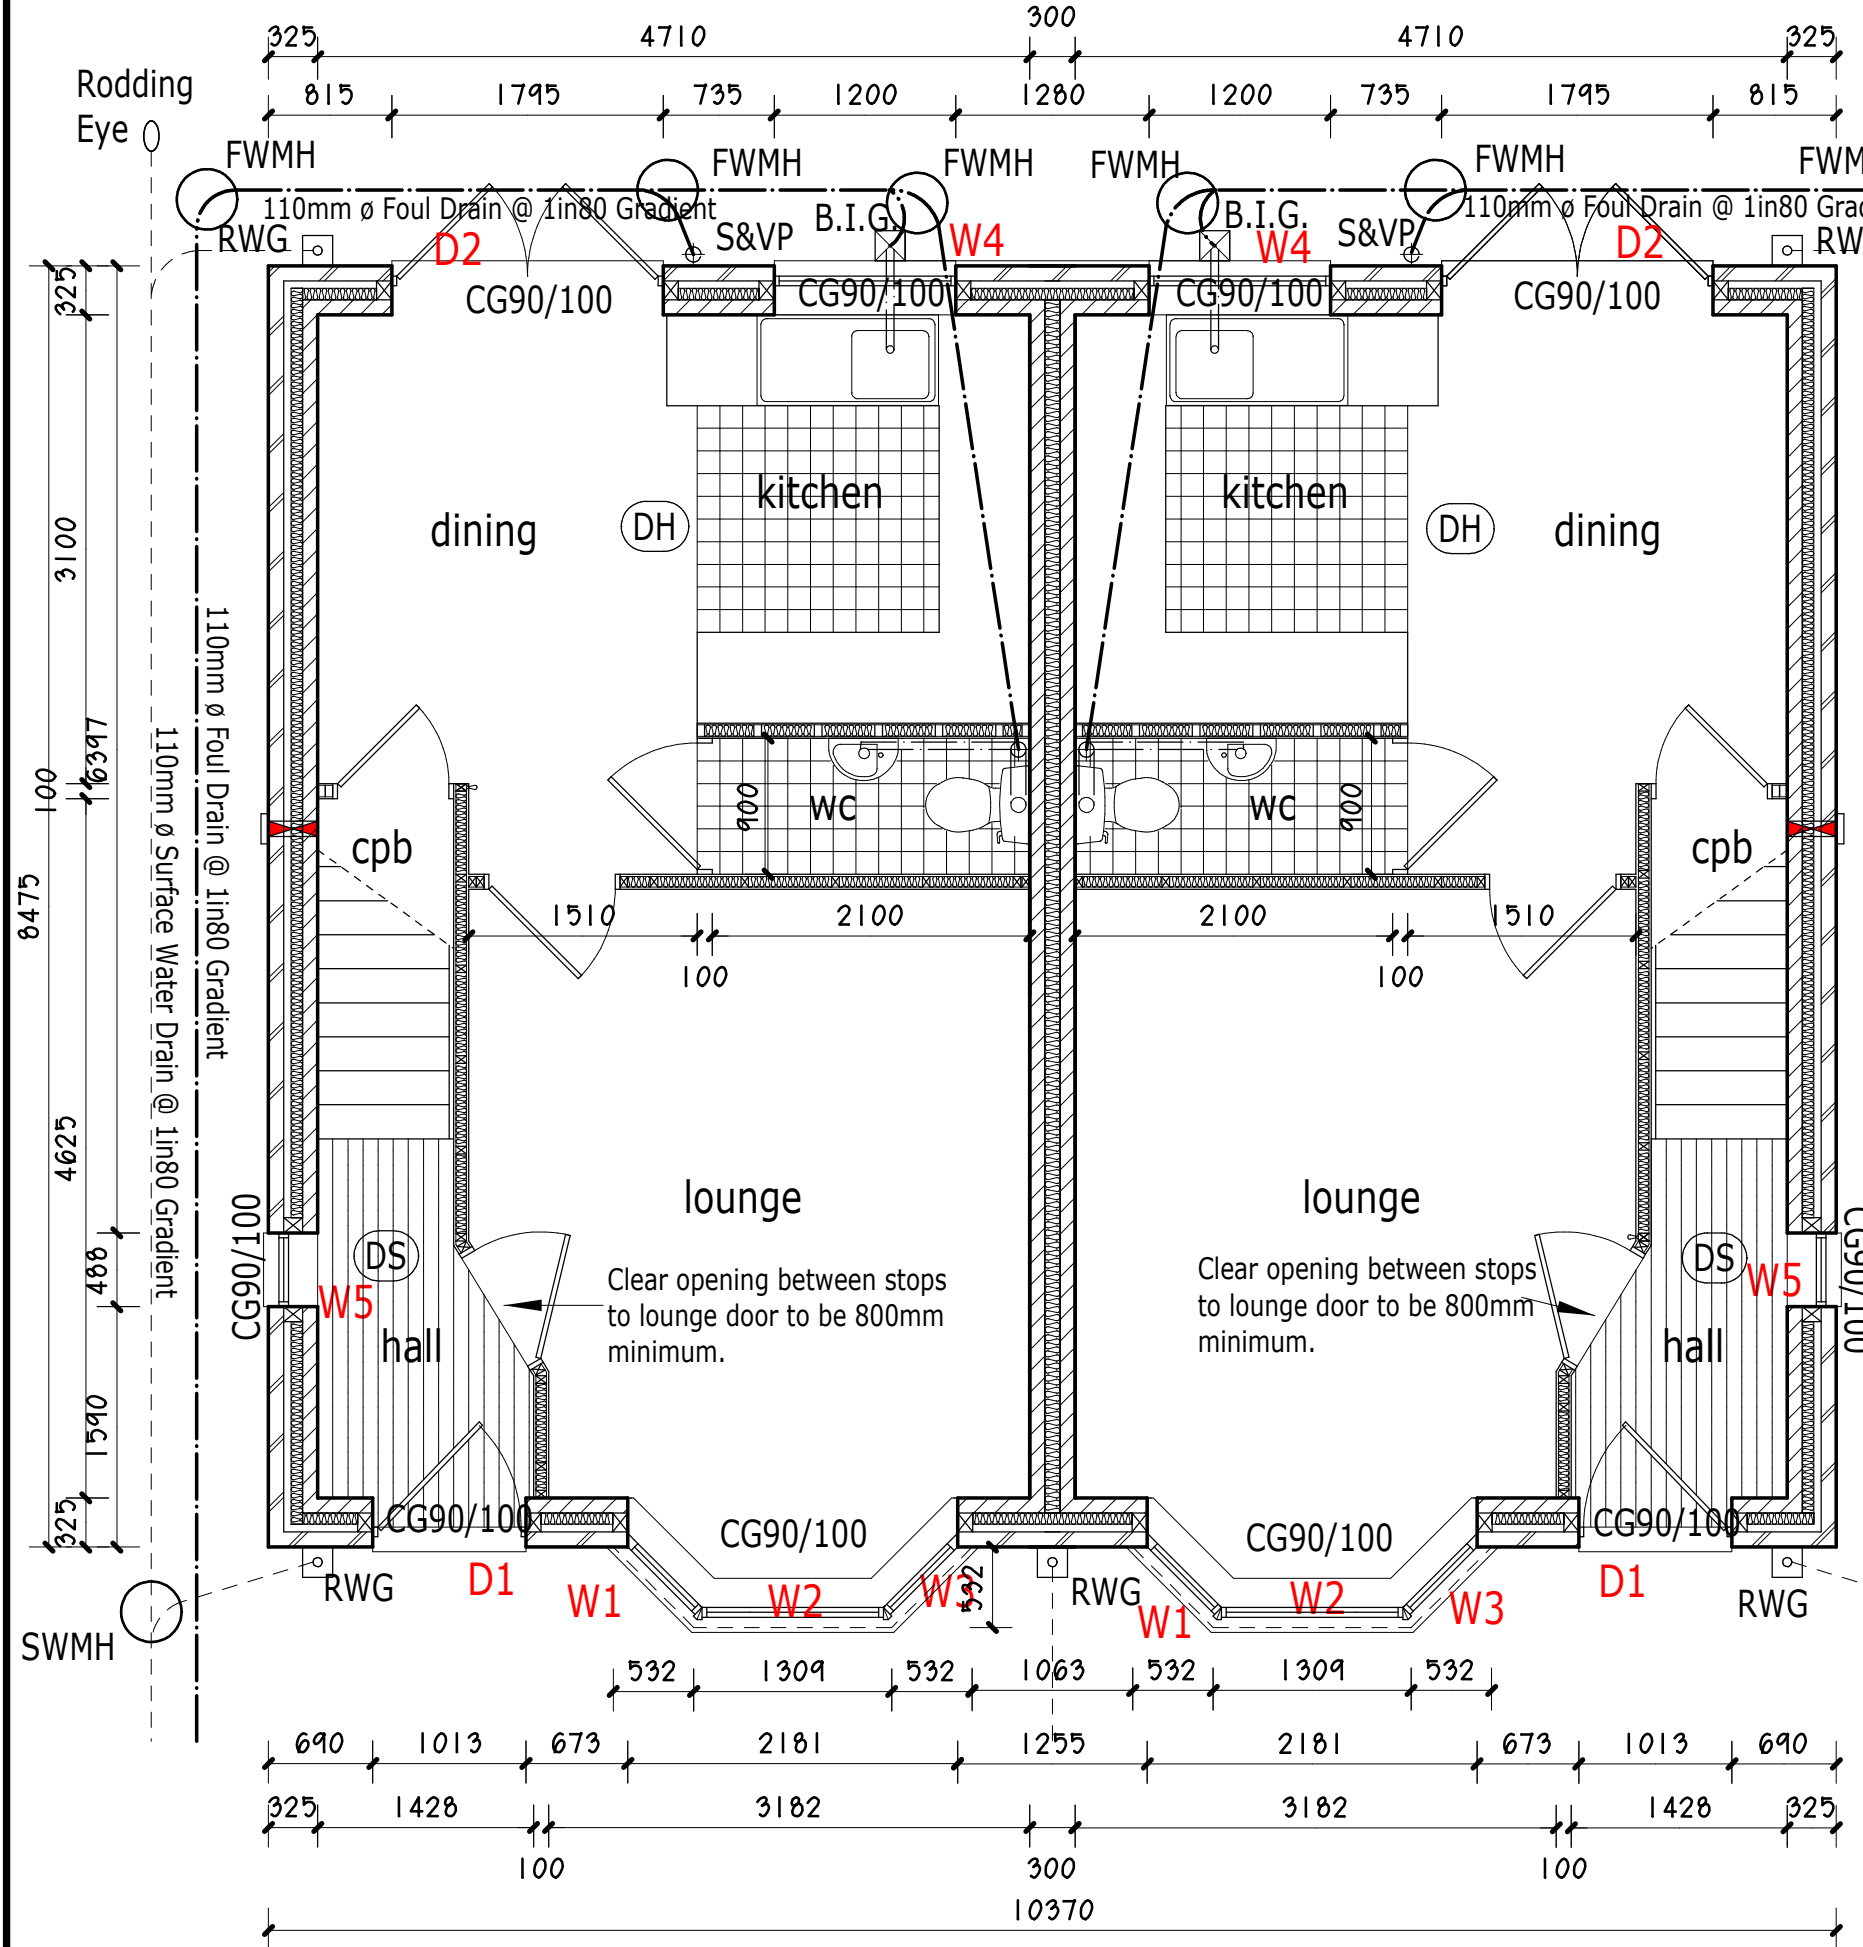


PROPOSED GROUND FLOOR PLAN.

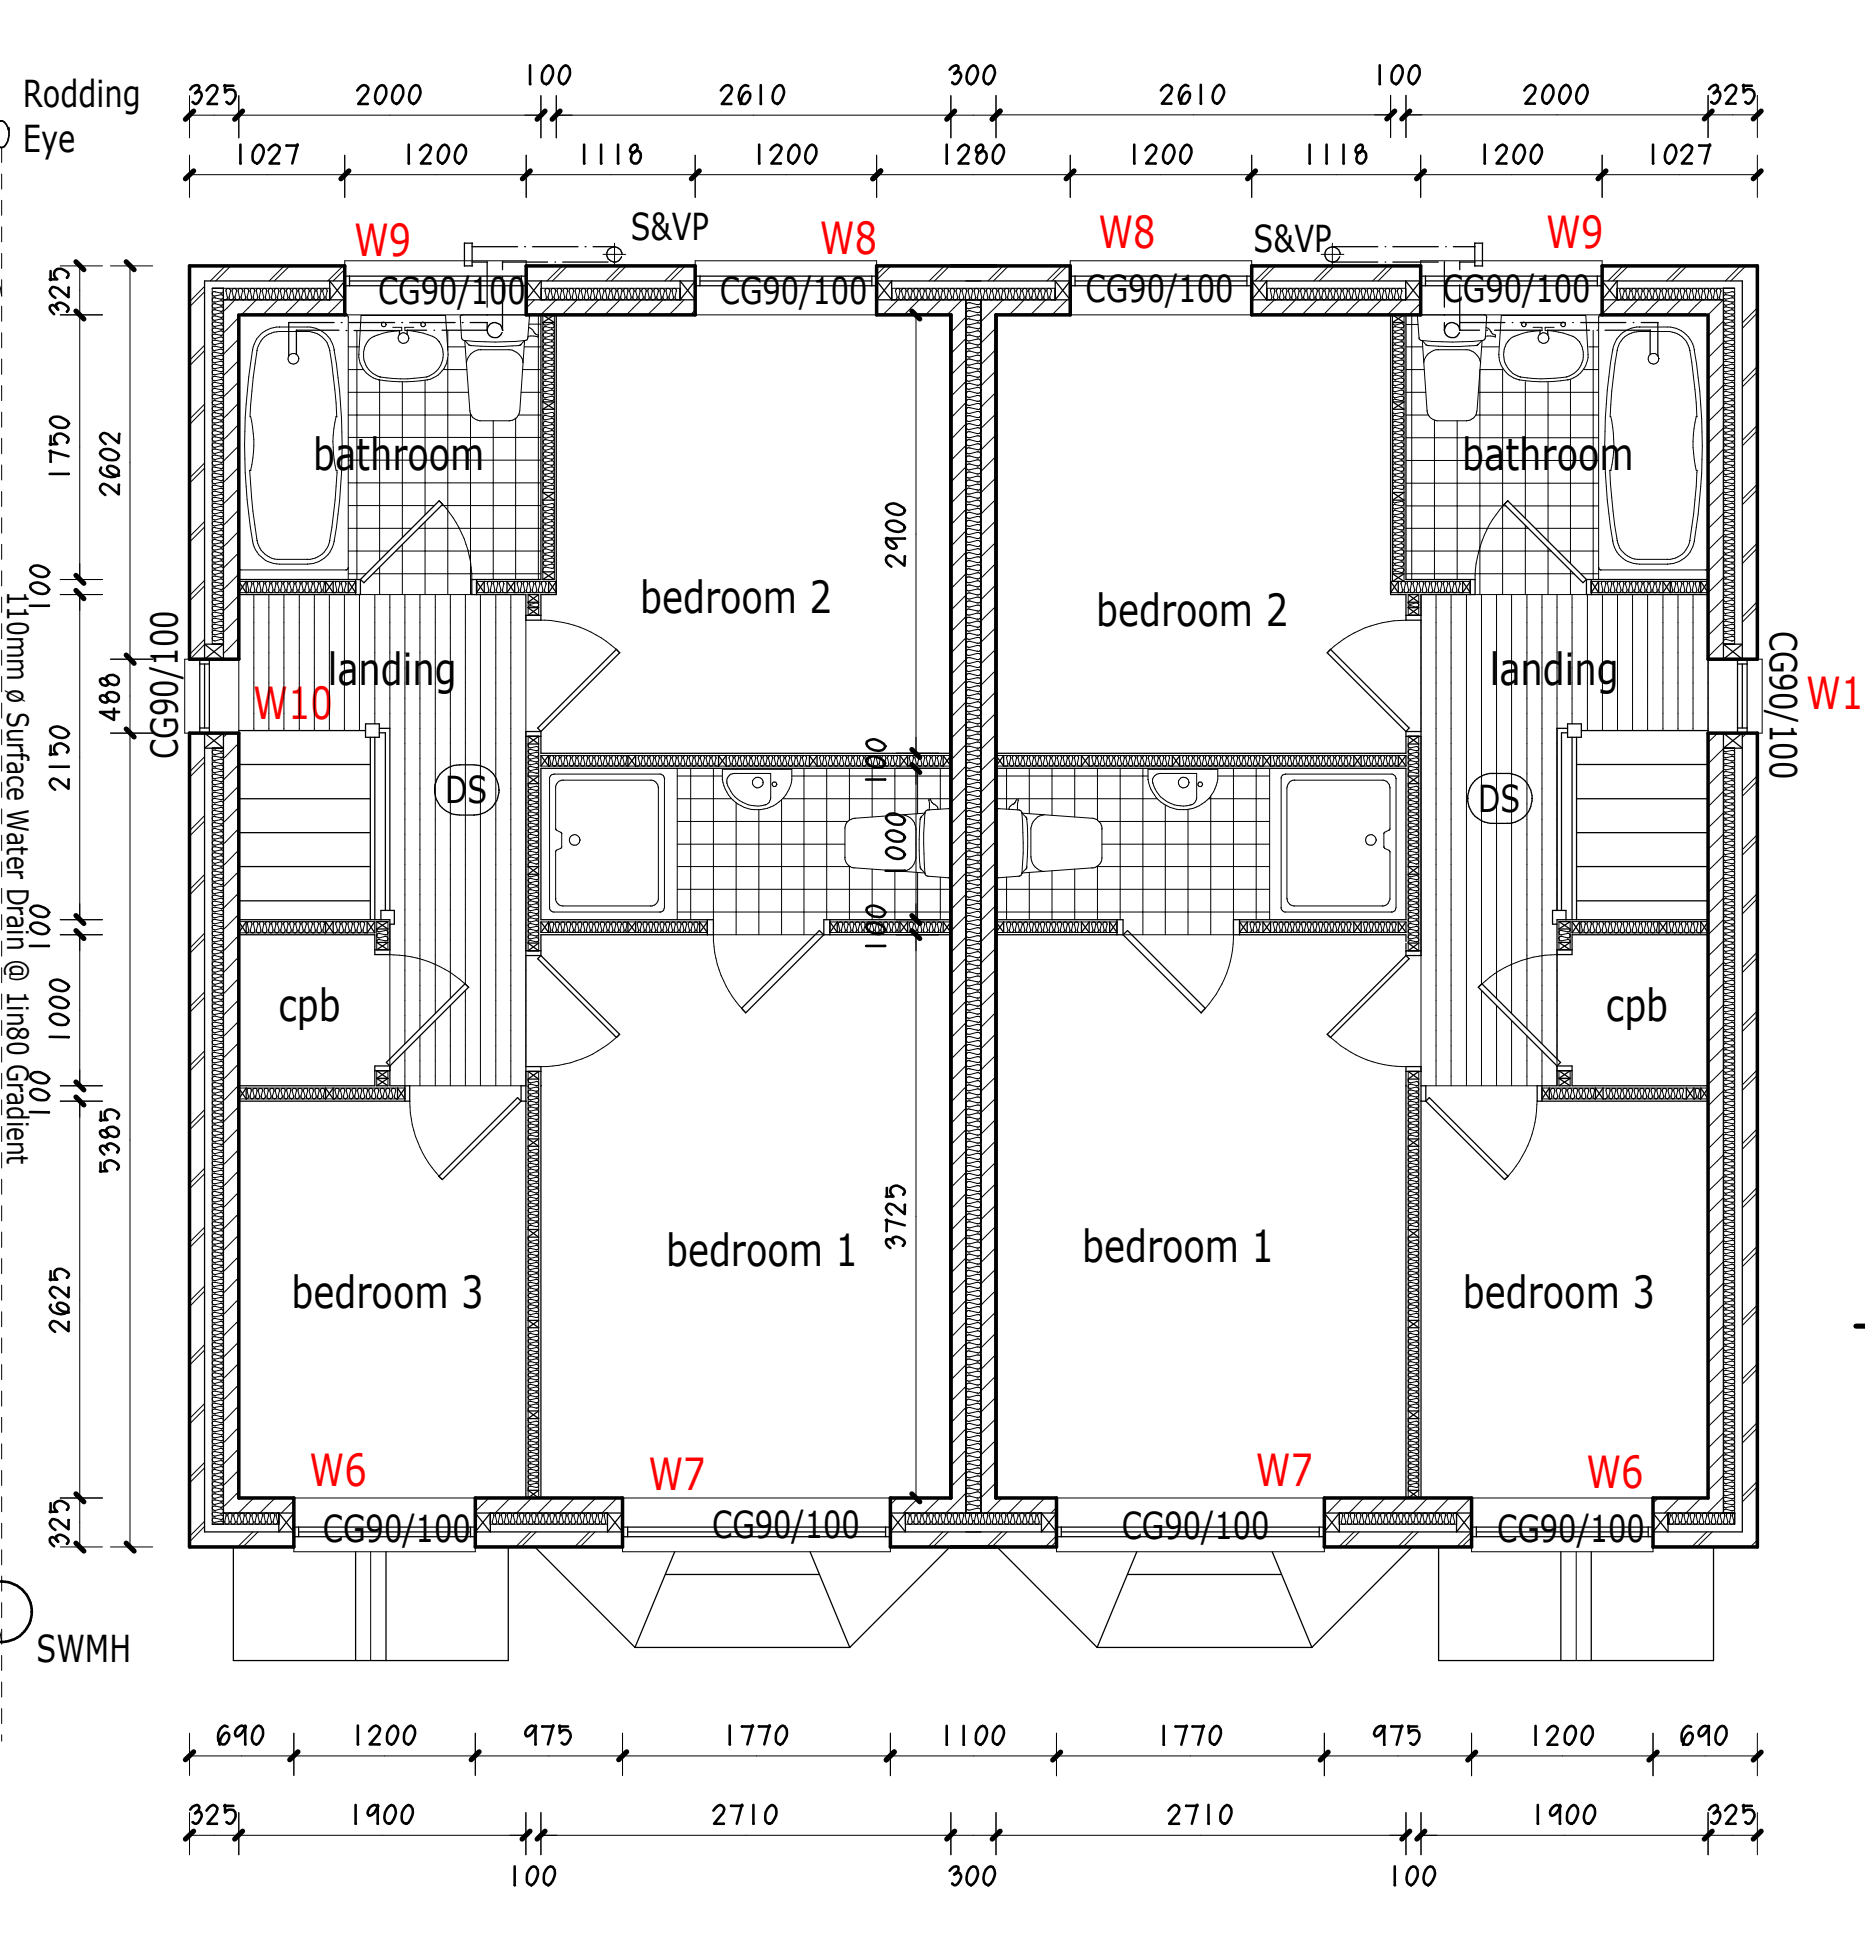

PROPOSED FIRST FLOOR PLAN.



SIDE ELEVATION.

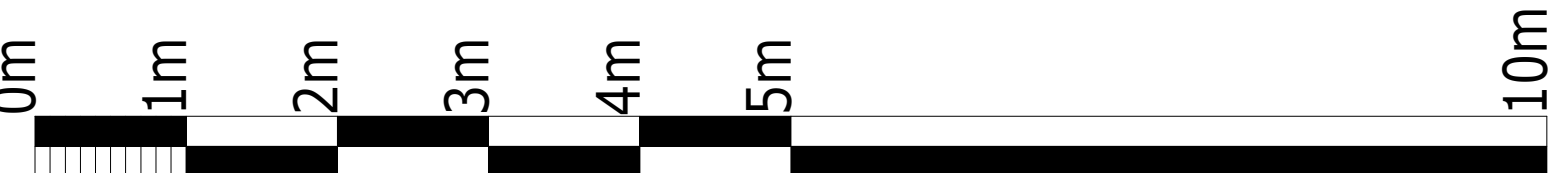

Internal Floor Area =
74.4m² (800sq ft).



Project.
PROPOSED RESIDENTIAL
DEVELOPMENT on land at
THE NORTHERN QUARTER,
GLYNDWR UNIVERSITY,
PLAS COCH ROAD,
WREXHAM, LL11 2BZ.

Title. THE LINGFIELD B -
PLANS & ELEVATIONS.

Drawing No. 10408.Lin.03.dsj

Date. Jan 2021. Scale. 1:50@A1.

D.S. Jones & Co.

Architectural & Planning
Consultants.
The Studio,
26, Prospect Drive,
Coedpoeth, Wrexham, LL11 3PE.
Tel : 01978 750195 / 07880 874522.
E : dsjonesandco@live.co.uk