
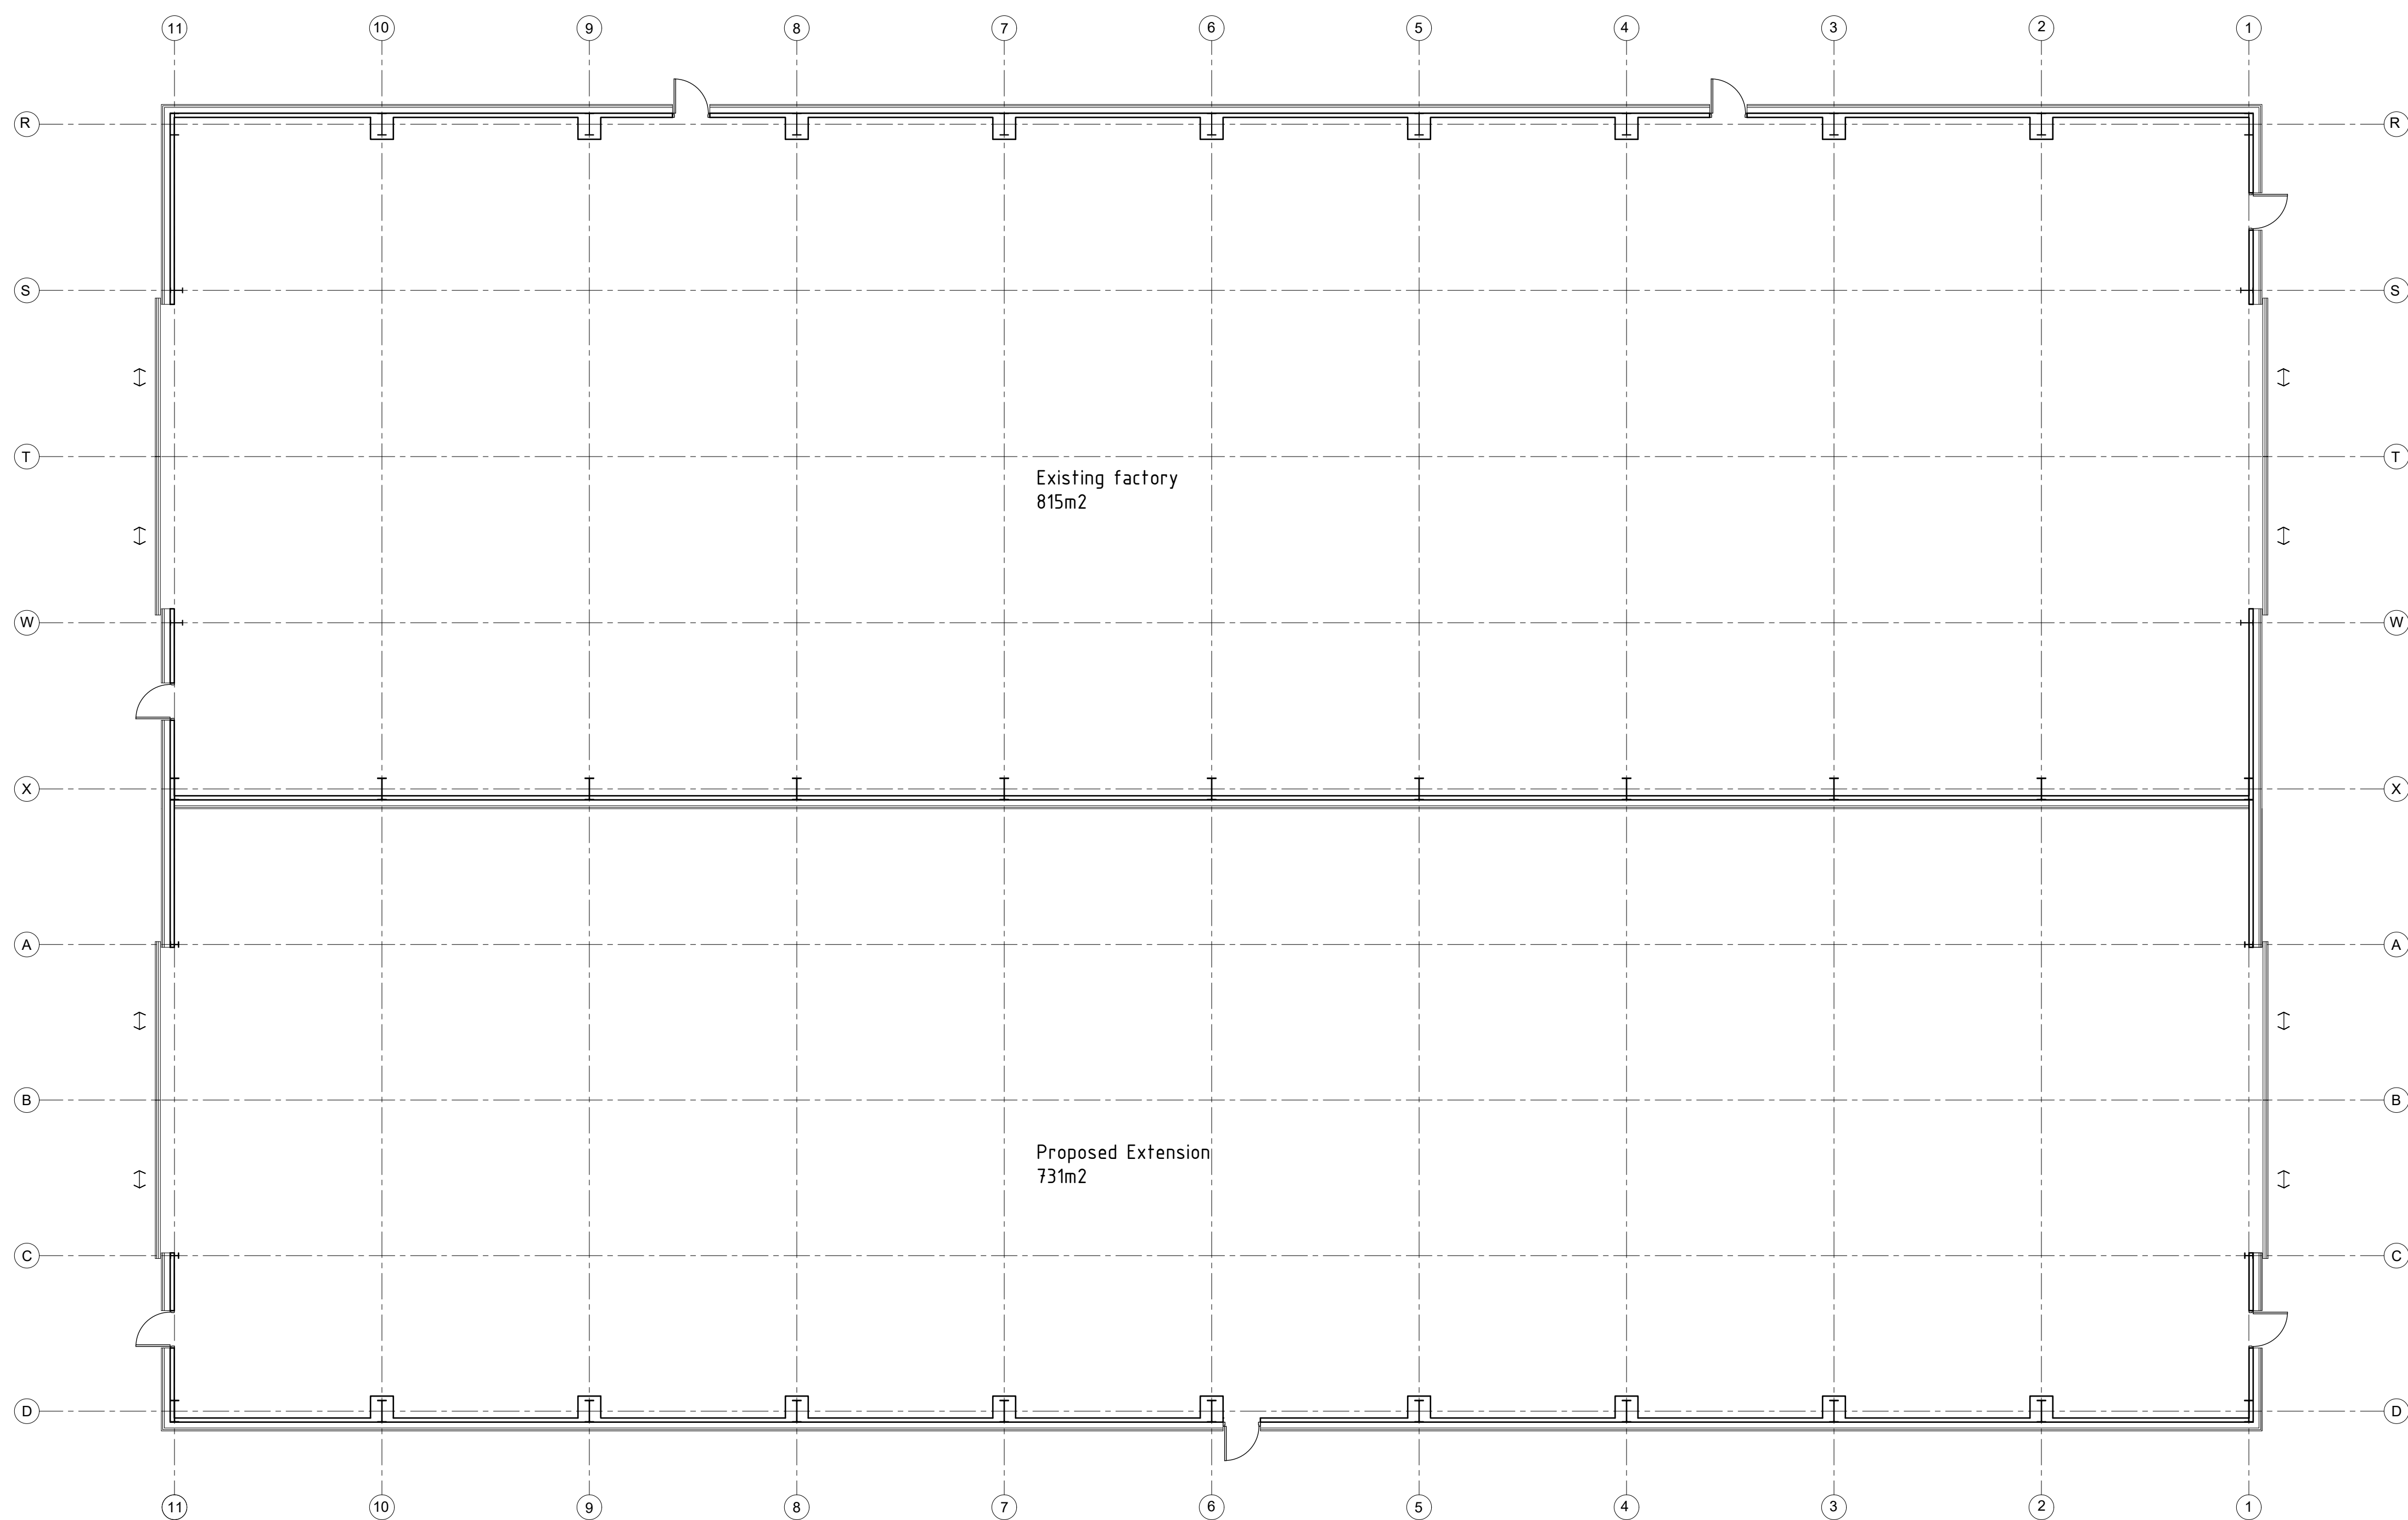


Ground floor plan 1:100

Proposed

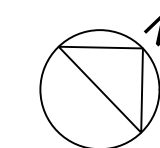

The Foundry, 15 York Street,
Wrexham, LL13 8LW
Tel (01978) 345250
www.hdsarchitectural.co.uk

Project; JB Fabrication (Wrexham) Ltd, Bryn Lane, Wrexham Industrial Estate, Wrexham, LL13 9UT	
Title; Proposed Floor plan	Scale (A1); 1:100
Dwg No; JD/PD/02	Date; 19.02.2021
Revision; Rev-A Personnel door centralized 05.03.21	