


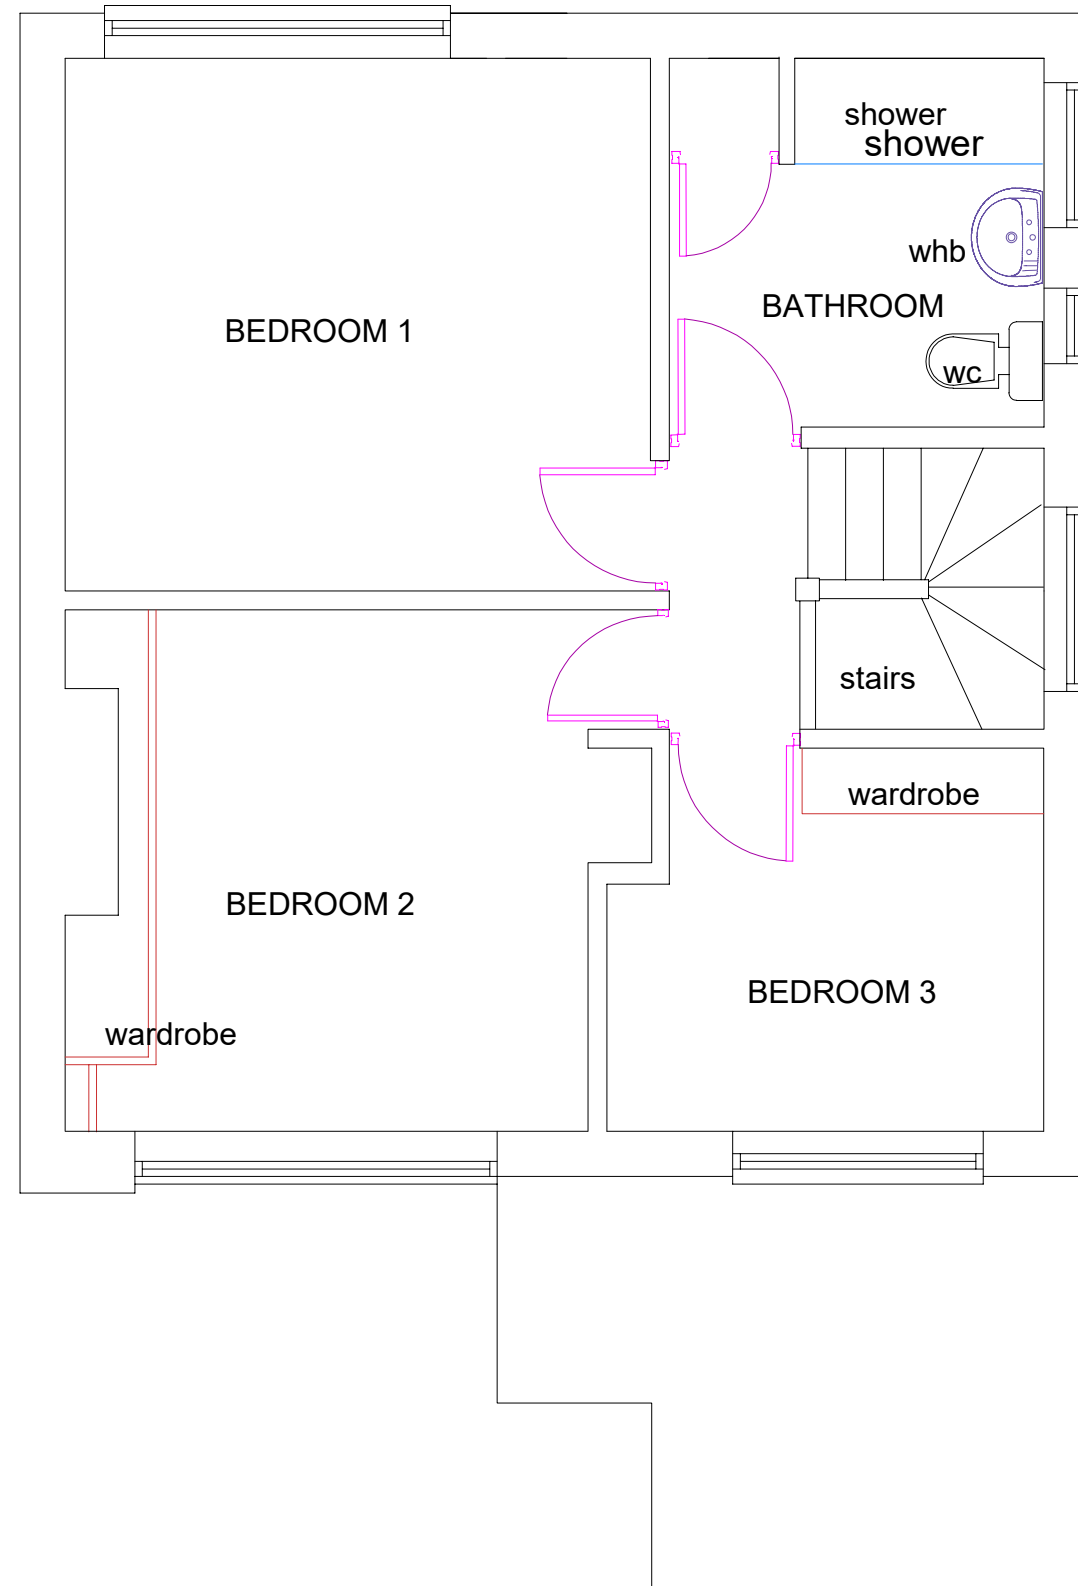

PROPOSED TWO STOREY EXTENSION
AT 20 YARWOOD DRIVE WREXHAM LL139UJ

FOR MR S JONES

FIRST FLOOR FLOOR PLAN EXISTING

Scale 1:50 Date Sept 21 Dwg No SJ02a

Rev A Planning submission Oct 21