


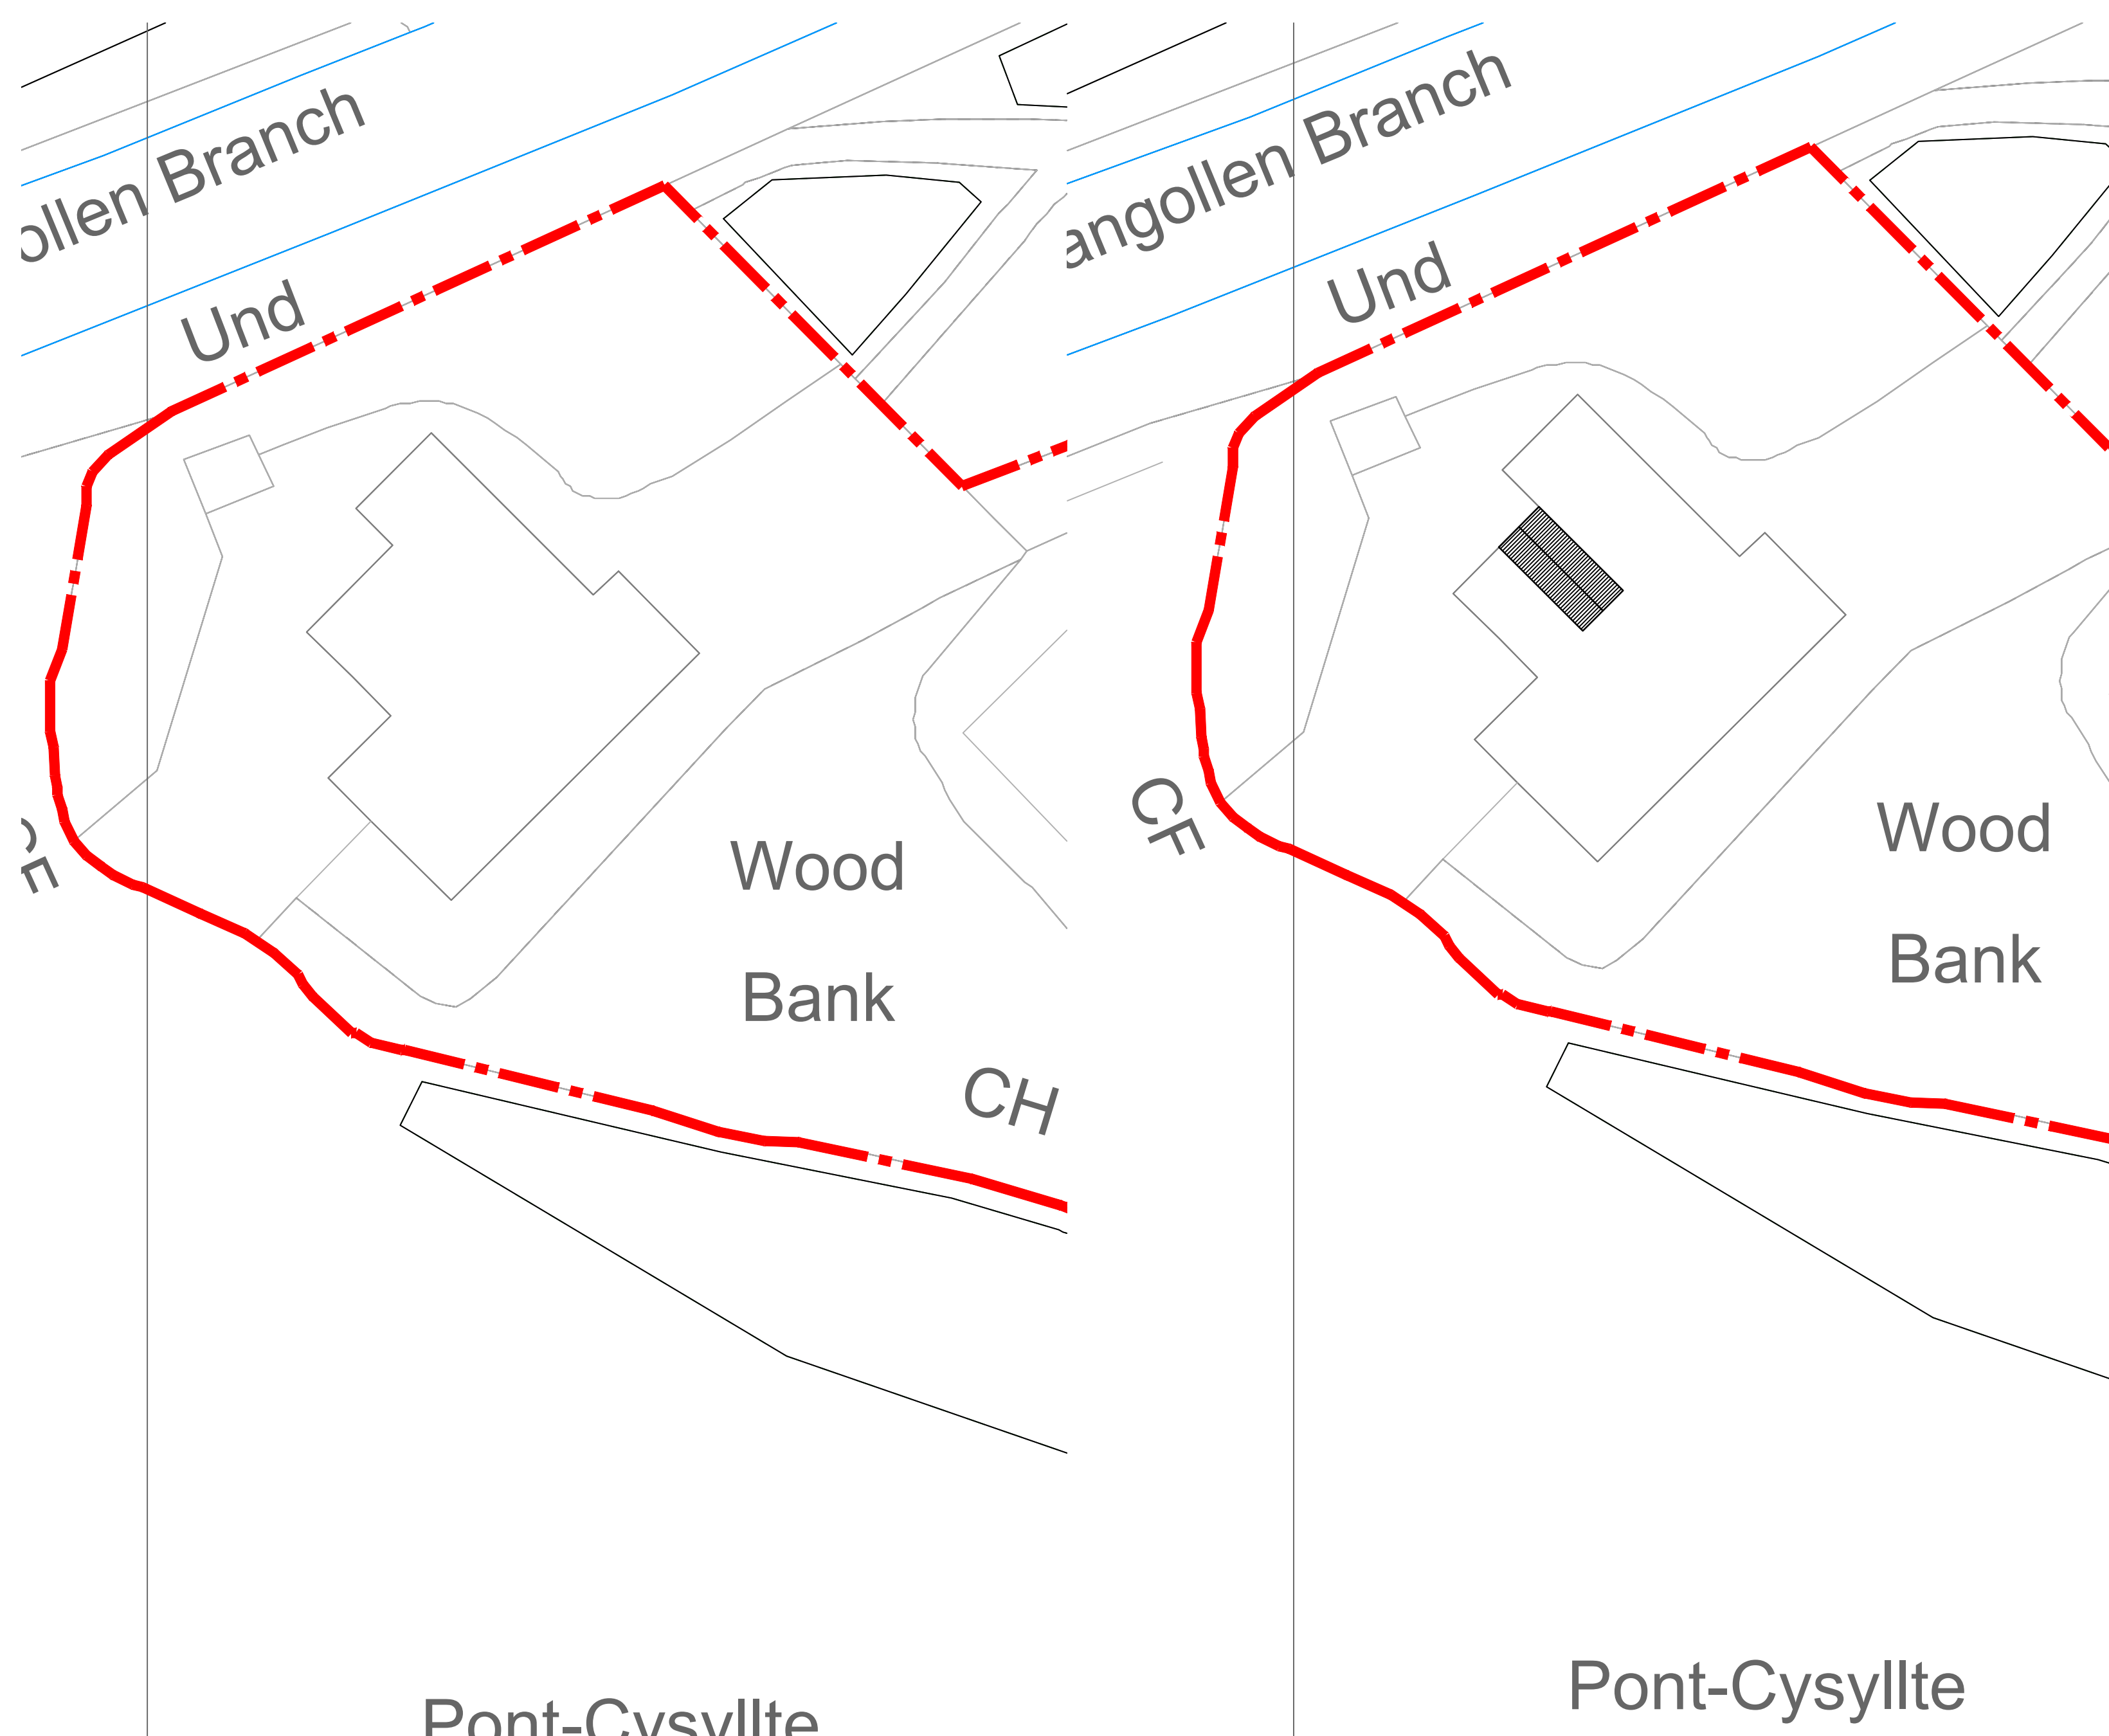


As Existing Site plan 1:200

1:200

As Proposed Site plan 1:200


1:200

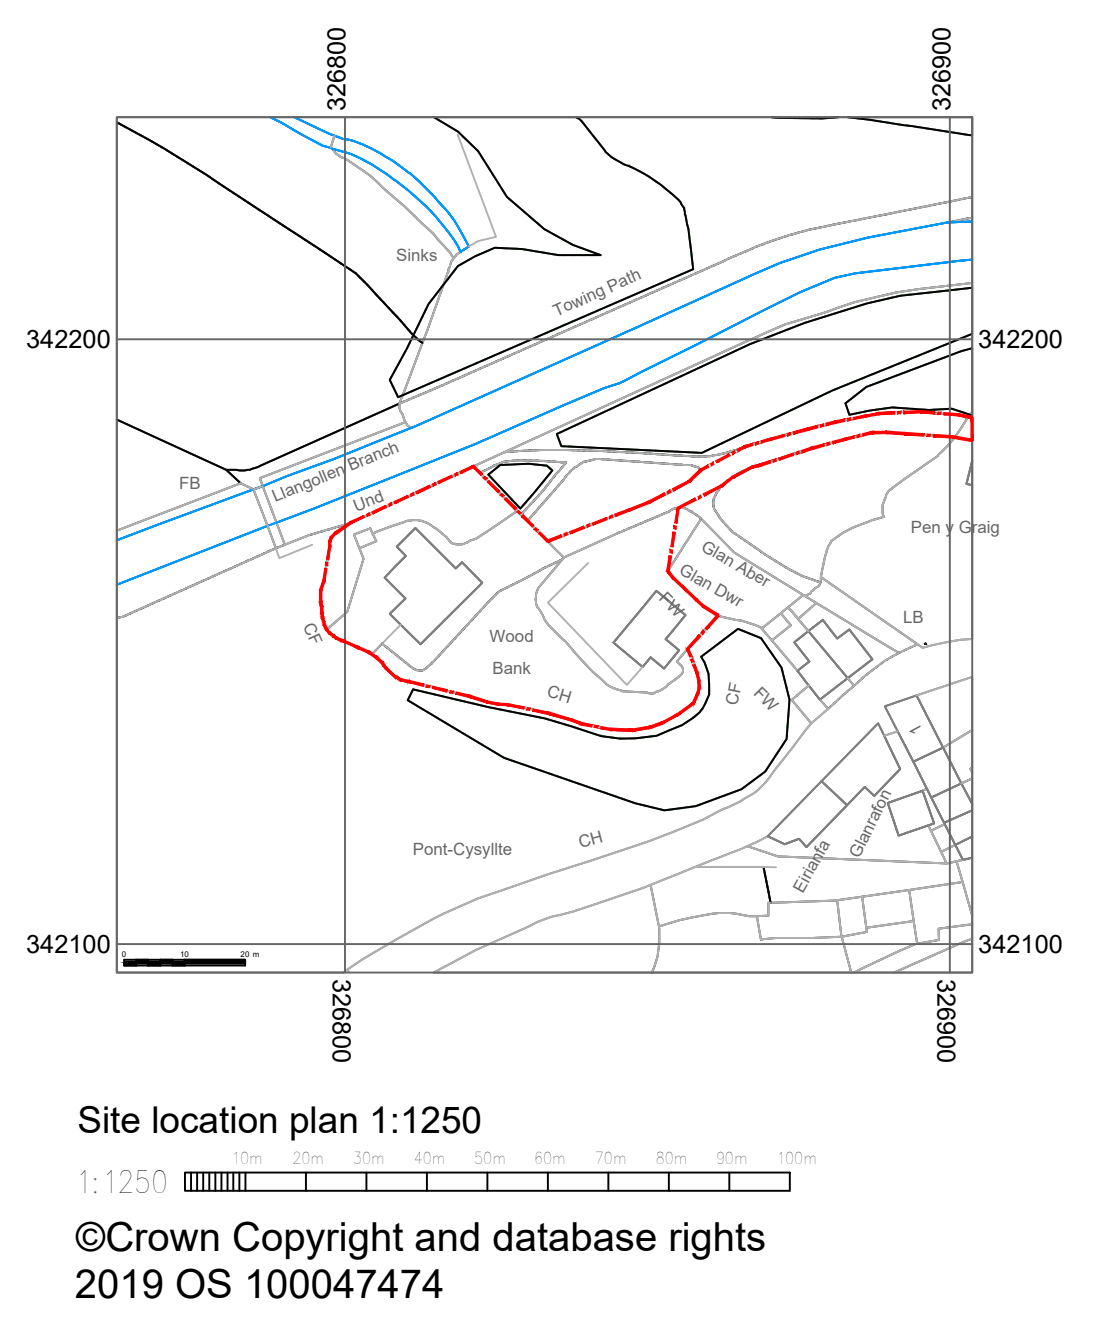

Site location plan 1:1250

1:1250

©Crown Copyright and database rights  
2019 OS 100047474

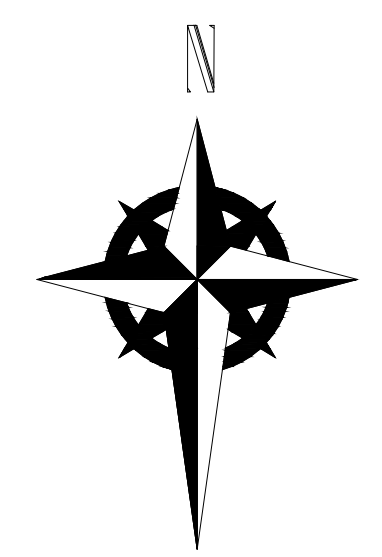



HDS Architectural Services, The Foundry,  
15 Yorke Street, Wrexham  
LL13 8LW  
Tel (01978) 345250  
www.hdsarchitectural.co.uk

|                                                                            |                                      |
|----------------------------------------------------------------------------|--------------------------------------|
| <b>Project;</b><br>Woodbank Cottage, Pontcysyllte, Llangollen,<br>LL20 7YR |                                      |
| <b>Title;</b><br>Site Location & Site<br>plans                             | <b>Scale (A2);</b><br>1:200 & 1:1250 |
| <b>Dwg No;</b><br>WC/PD/05                                                 | <b>Date;</b><br>March 2021           |
| <b>Revision;</b>                                                           |                                      |