
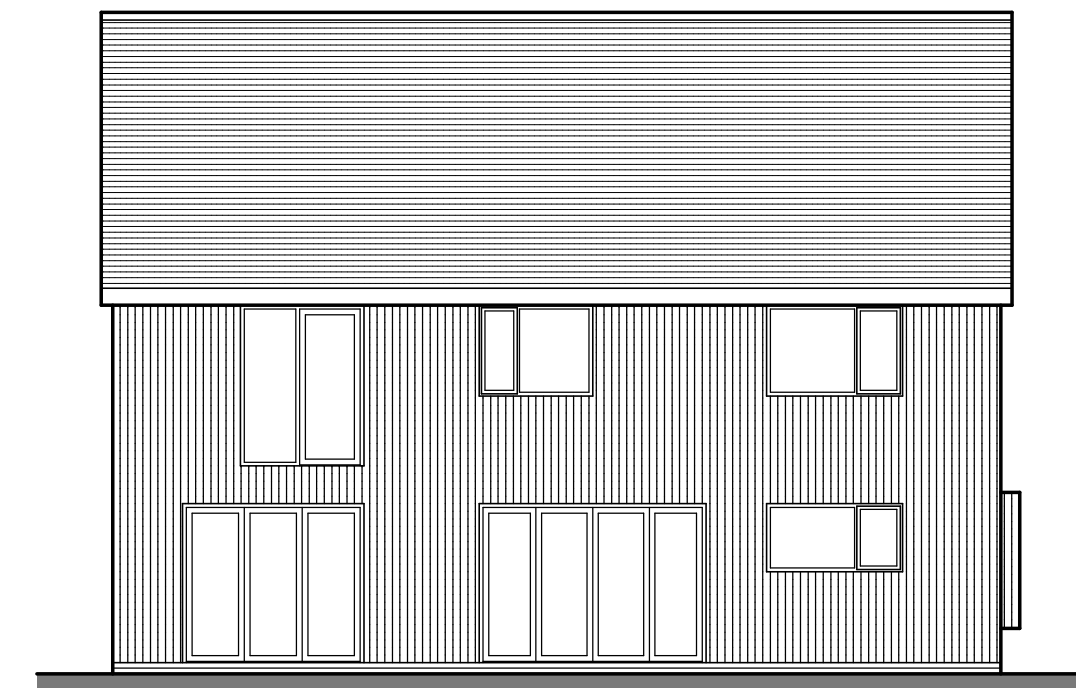
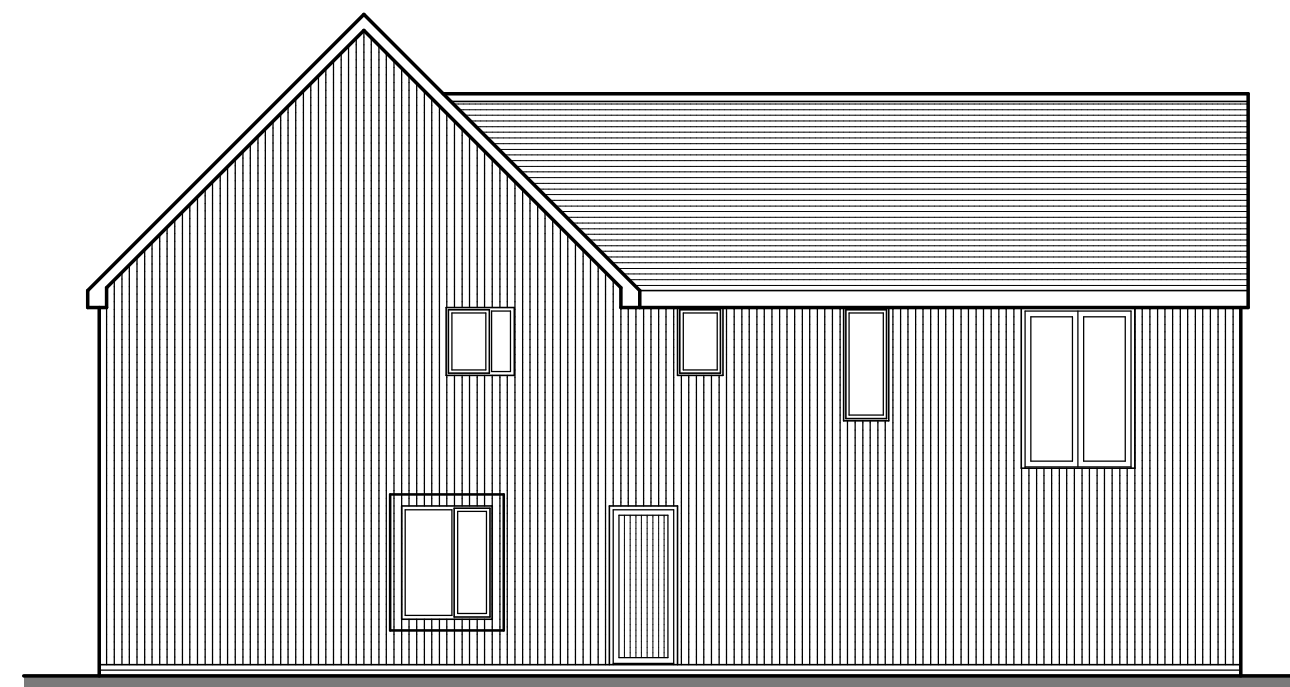
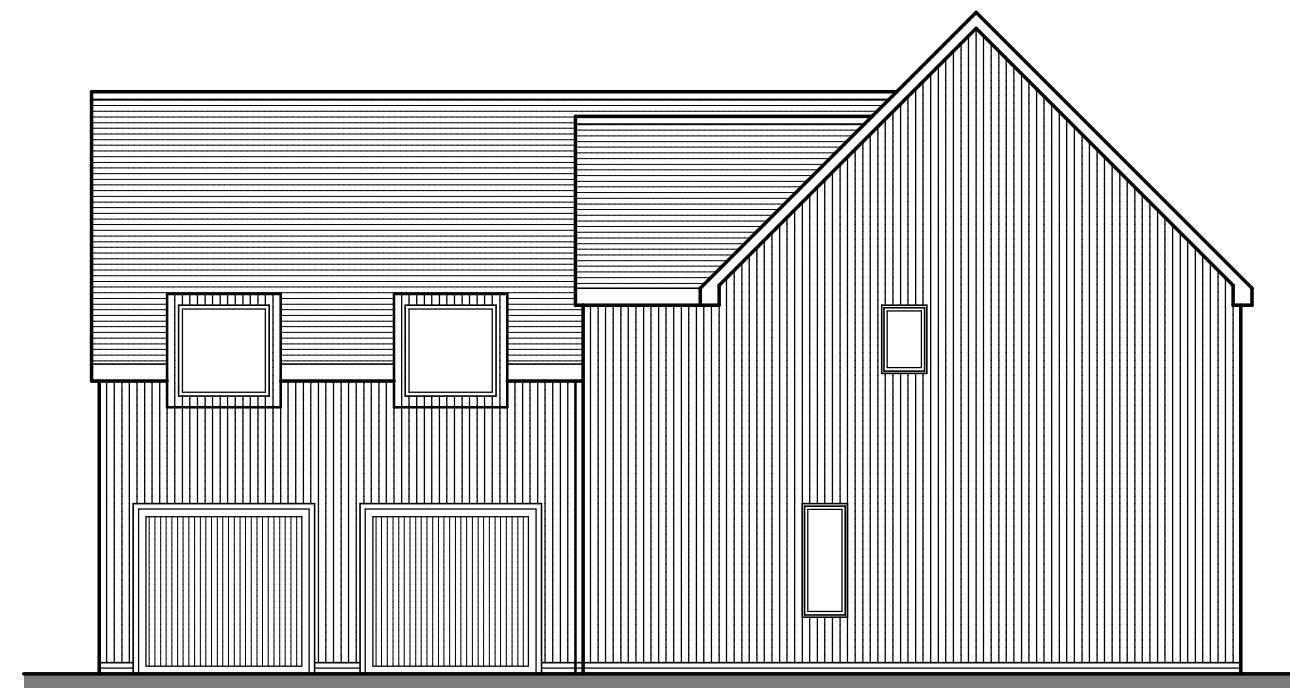


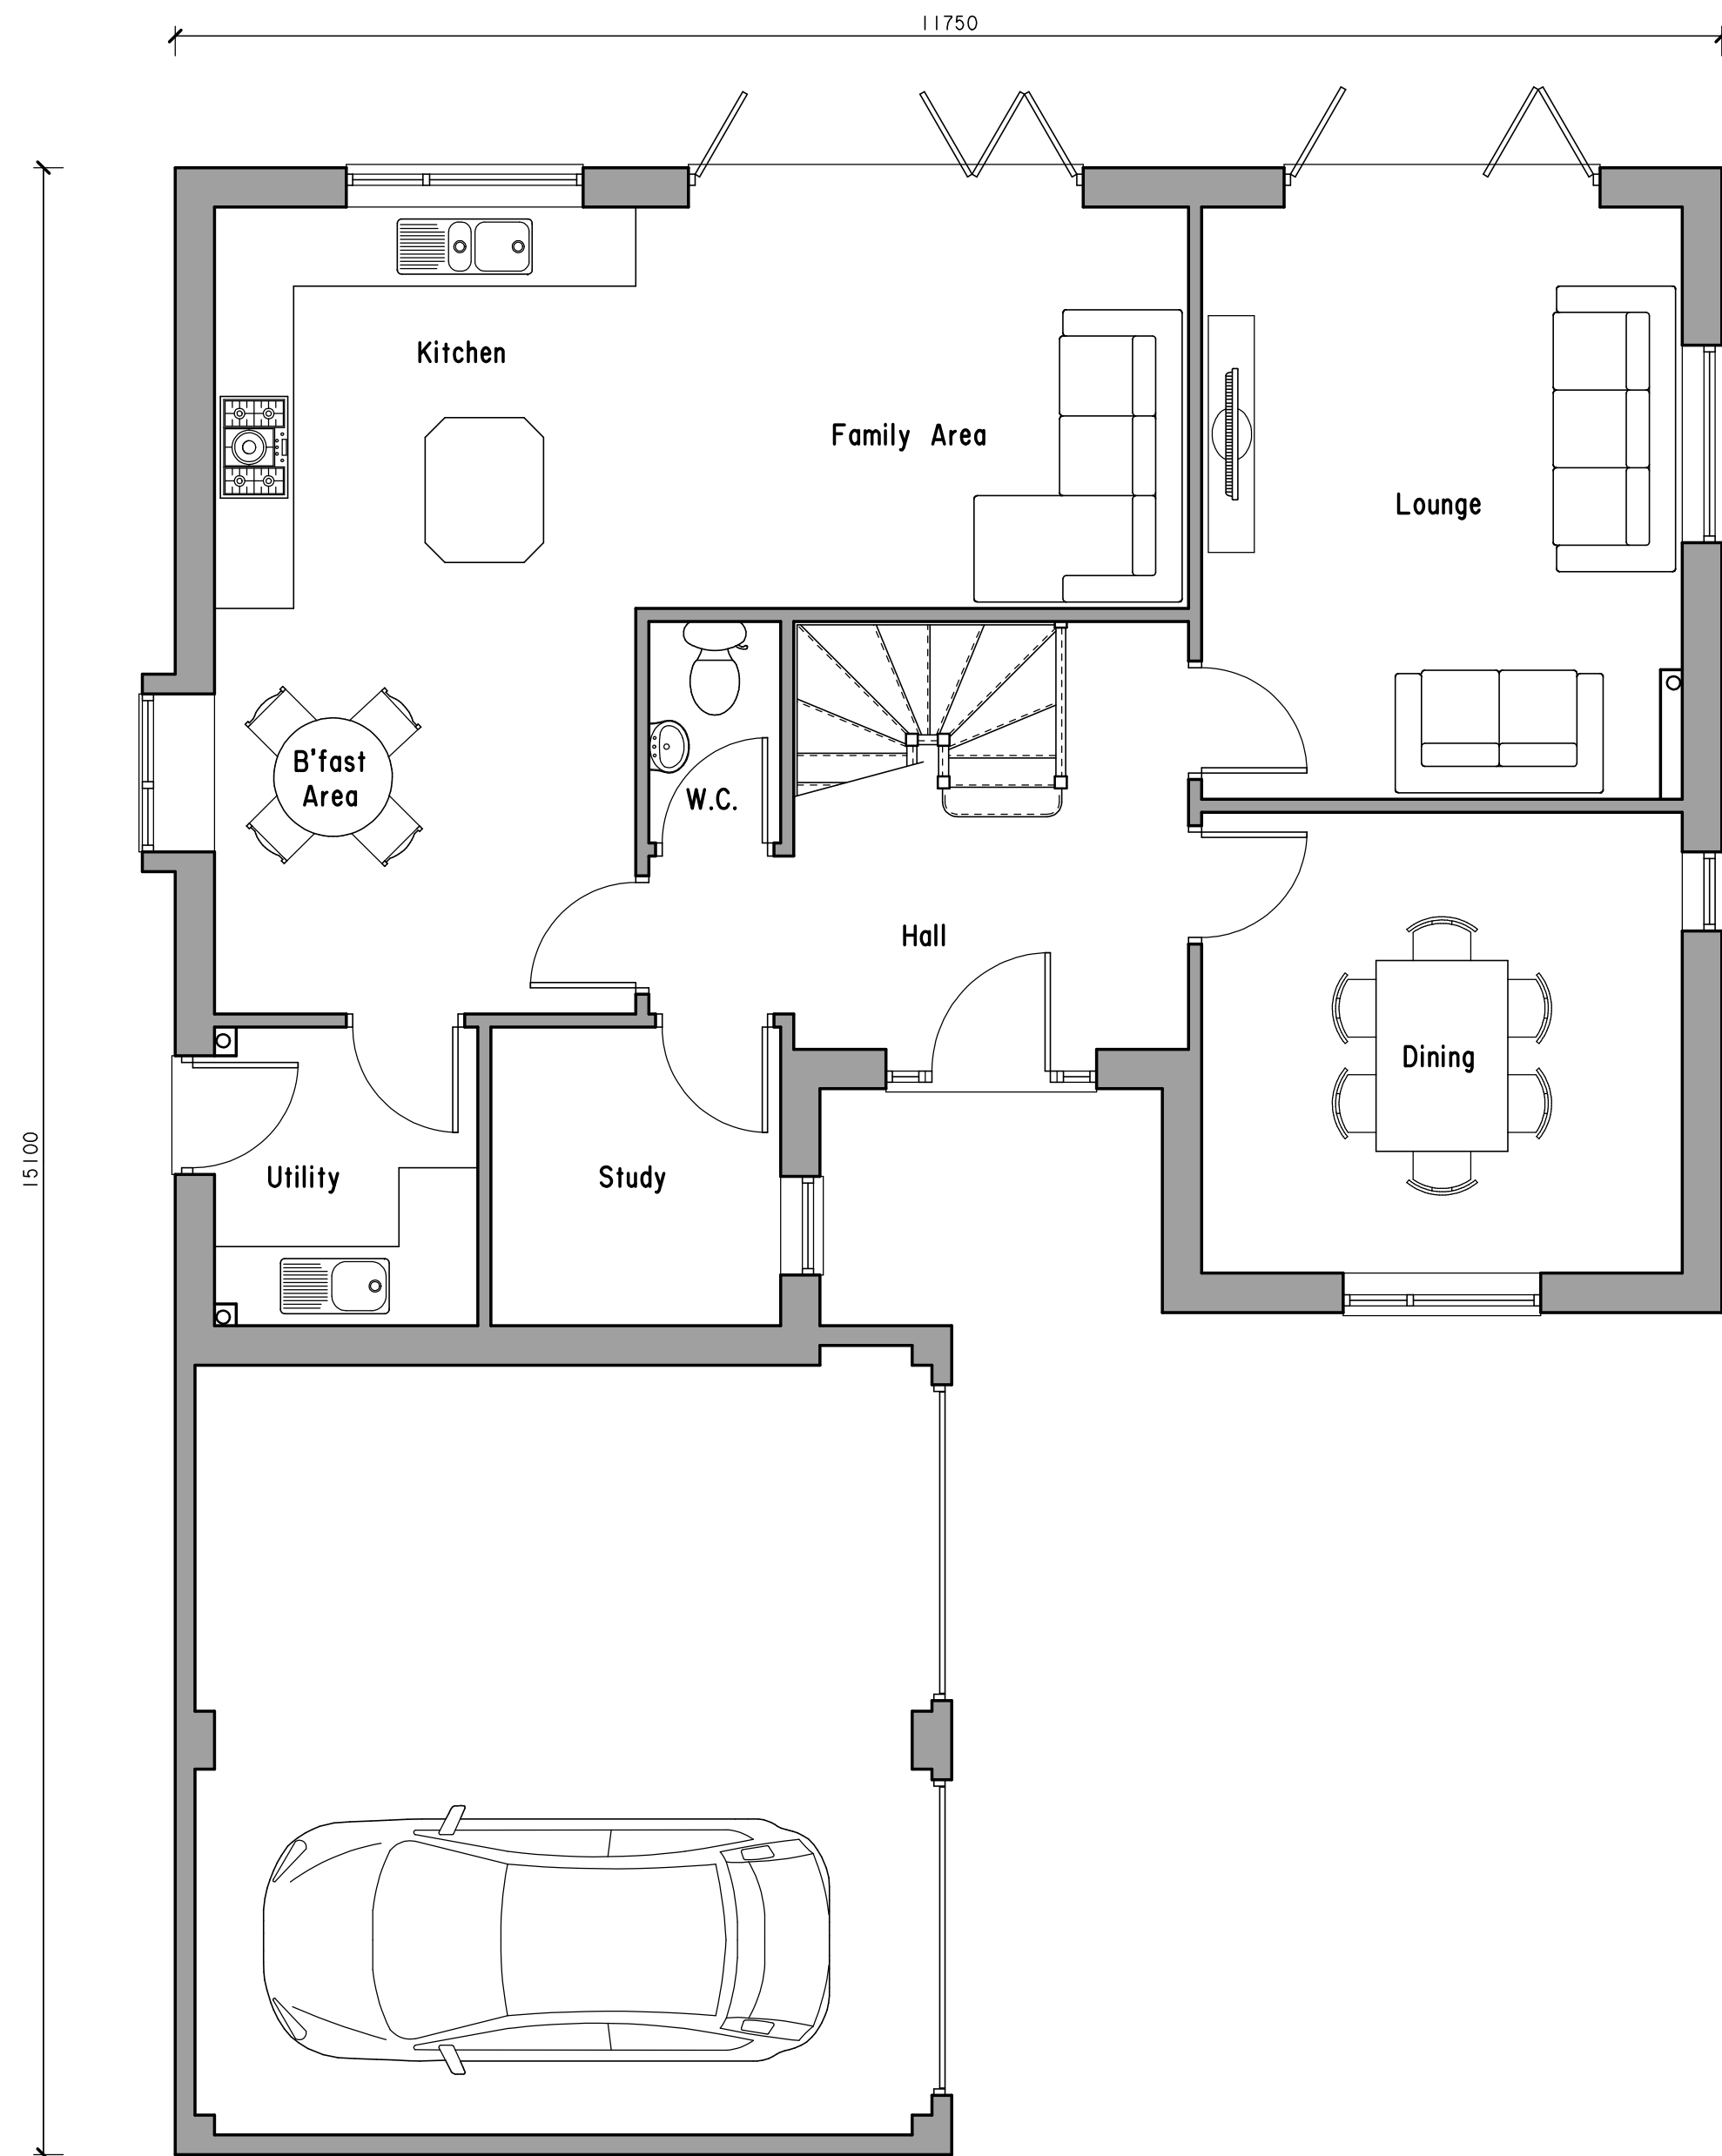



PROPOSED MATERIALS:-

WALLS: CEDAR VERTICAL TIMBER CLADDING

ROOFS: MARLEY 'MODERN SMOOTH GREY' CONCRETE ROOF
TILES TO PITCHED ROOFS

WINDOWS & DOORS: HARDWOOD

RAINWATER GOODS: UPVC

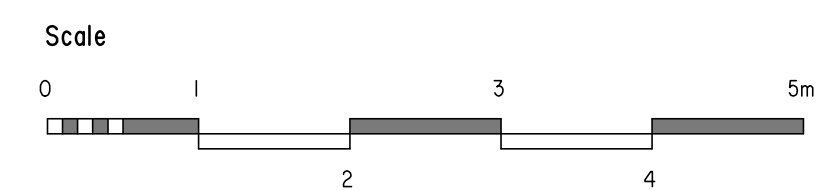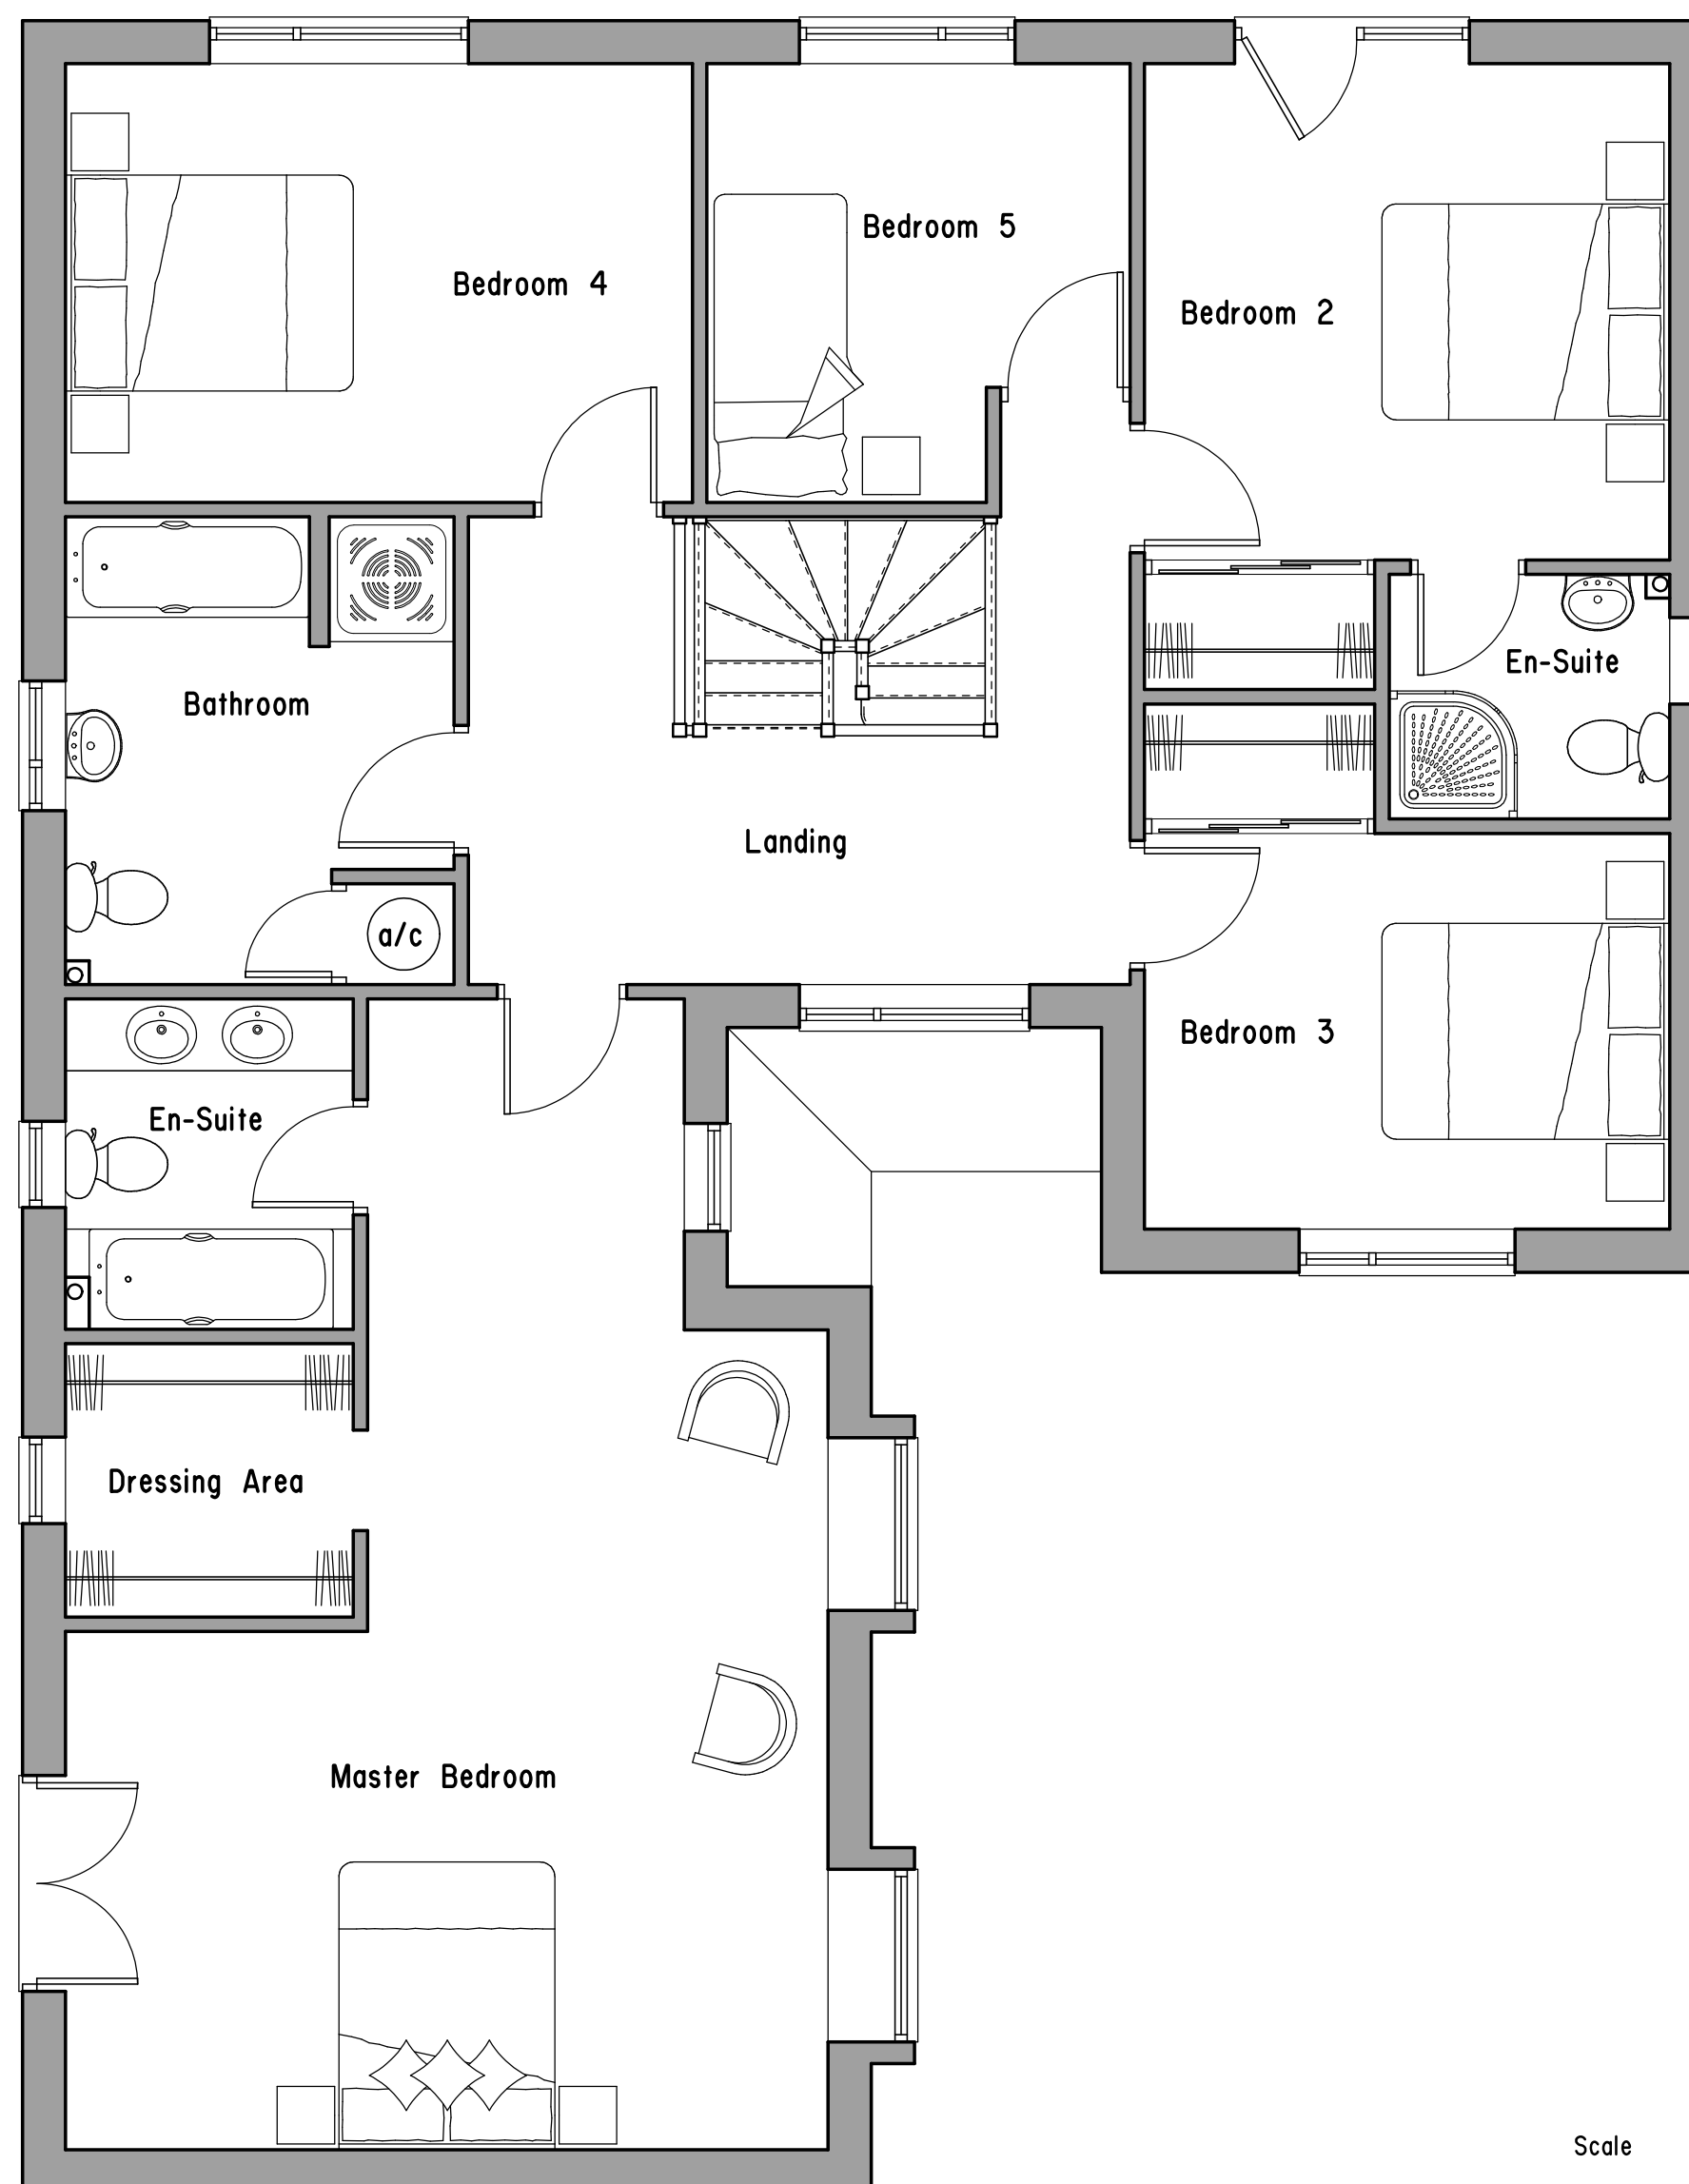

Figured dimensions only to be taken from this drawing.		
REVISIONS		
	Date	Description



Chartered Architects

The Old School, St. Johns Road, Dudley, DY2 7JT
Tel. 01384 252622

CLIENT
TAYLOR REED HOMES LTD
OLDBURY
WEST MIDLANDS

JOB
PROPOSED DEVELOPMENT AT
LAND OFF MAIN STREET
BETTISFIELD

TITLE

**5 BED HOUSE: PLOT 1 -
FLOOR PLANS & ELEVATIONS**

NUMBER 2441/D05	REVISION
Scale 1:50/100 @ A1	Date APR 21
CAD 2441-202 Rev 1	GROUP A

NUMBER 2441/D05	REVISION
Scale 1:50/100 @ A1	Date APR 21
CAD 2441-202 Rev 1	GROUP A