



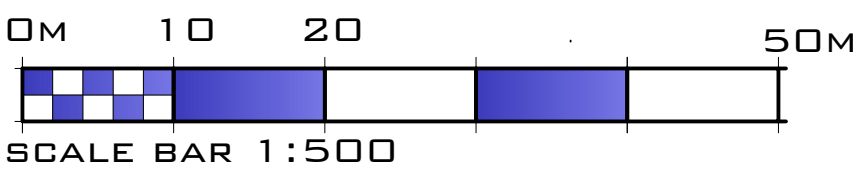

SITE PLAN

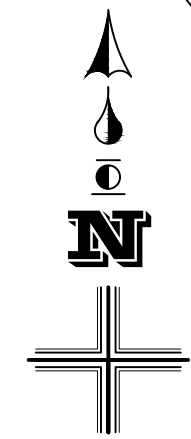

EDGE ARCHITECTS

RIBA Chartered Practice
EDGE Architects NW Ltd.
Studio 55:20
North Wales Business Park, Abergelle
Conwy, LL22 8LJ

CLIENT:
Gower Homes Ltd

ADDRESS:
Former Air Products site, Llangollen Road,
Acrefair LL14 3HW

PROJECT:
Proposed residential development

DRAWING No: 21-DES-001-02
DATE: 27/07/2021
SCALE: 1:500 @ A3