


Notes | Sketch schemes may be based on plan information of unknown origin and is subject to verification and survey. Contractors must verify all dimensions on site before commencing any work or shop drawings. This drawing is not to be scaled. Use figured dimensions only. Ensure digital versions are plotted at 'Actual Size'. Building areas are liable to adjustment over the course of the design process due to ongoing construction detailing developments. Subject to statutory approvals and survey. The bar above is to check that the drawing has been printed to scale.

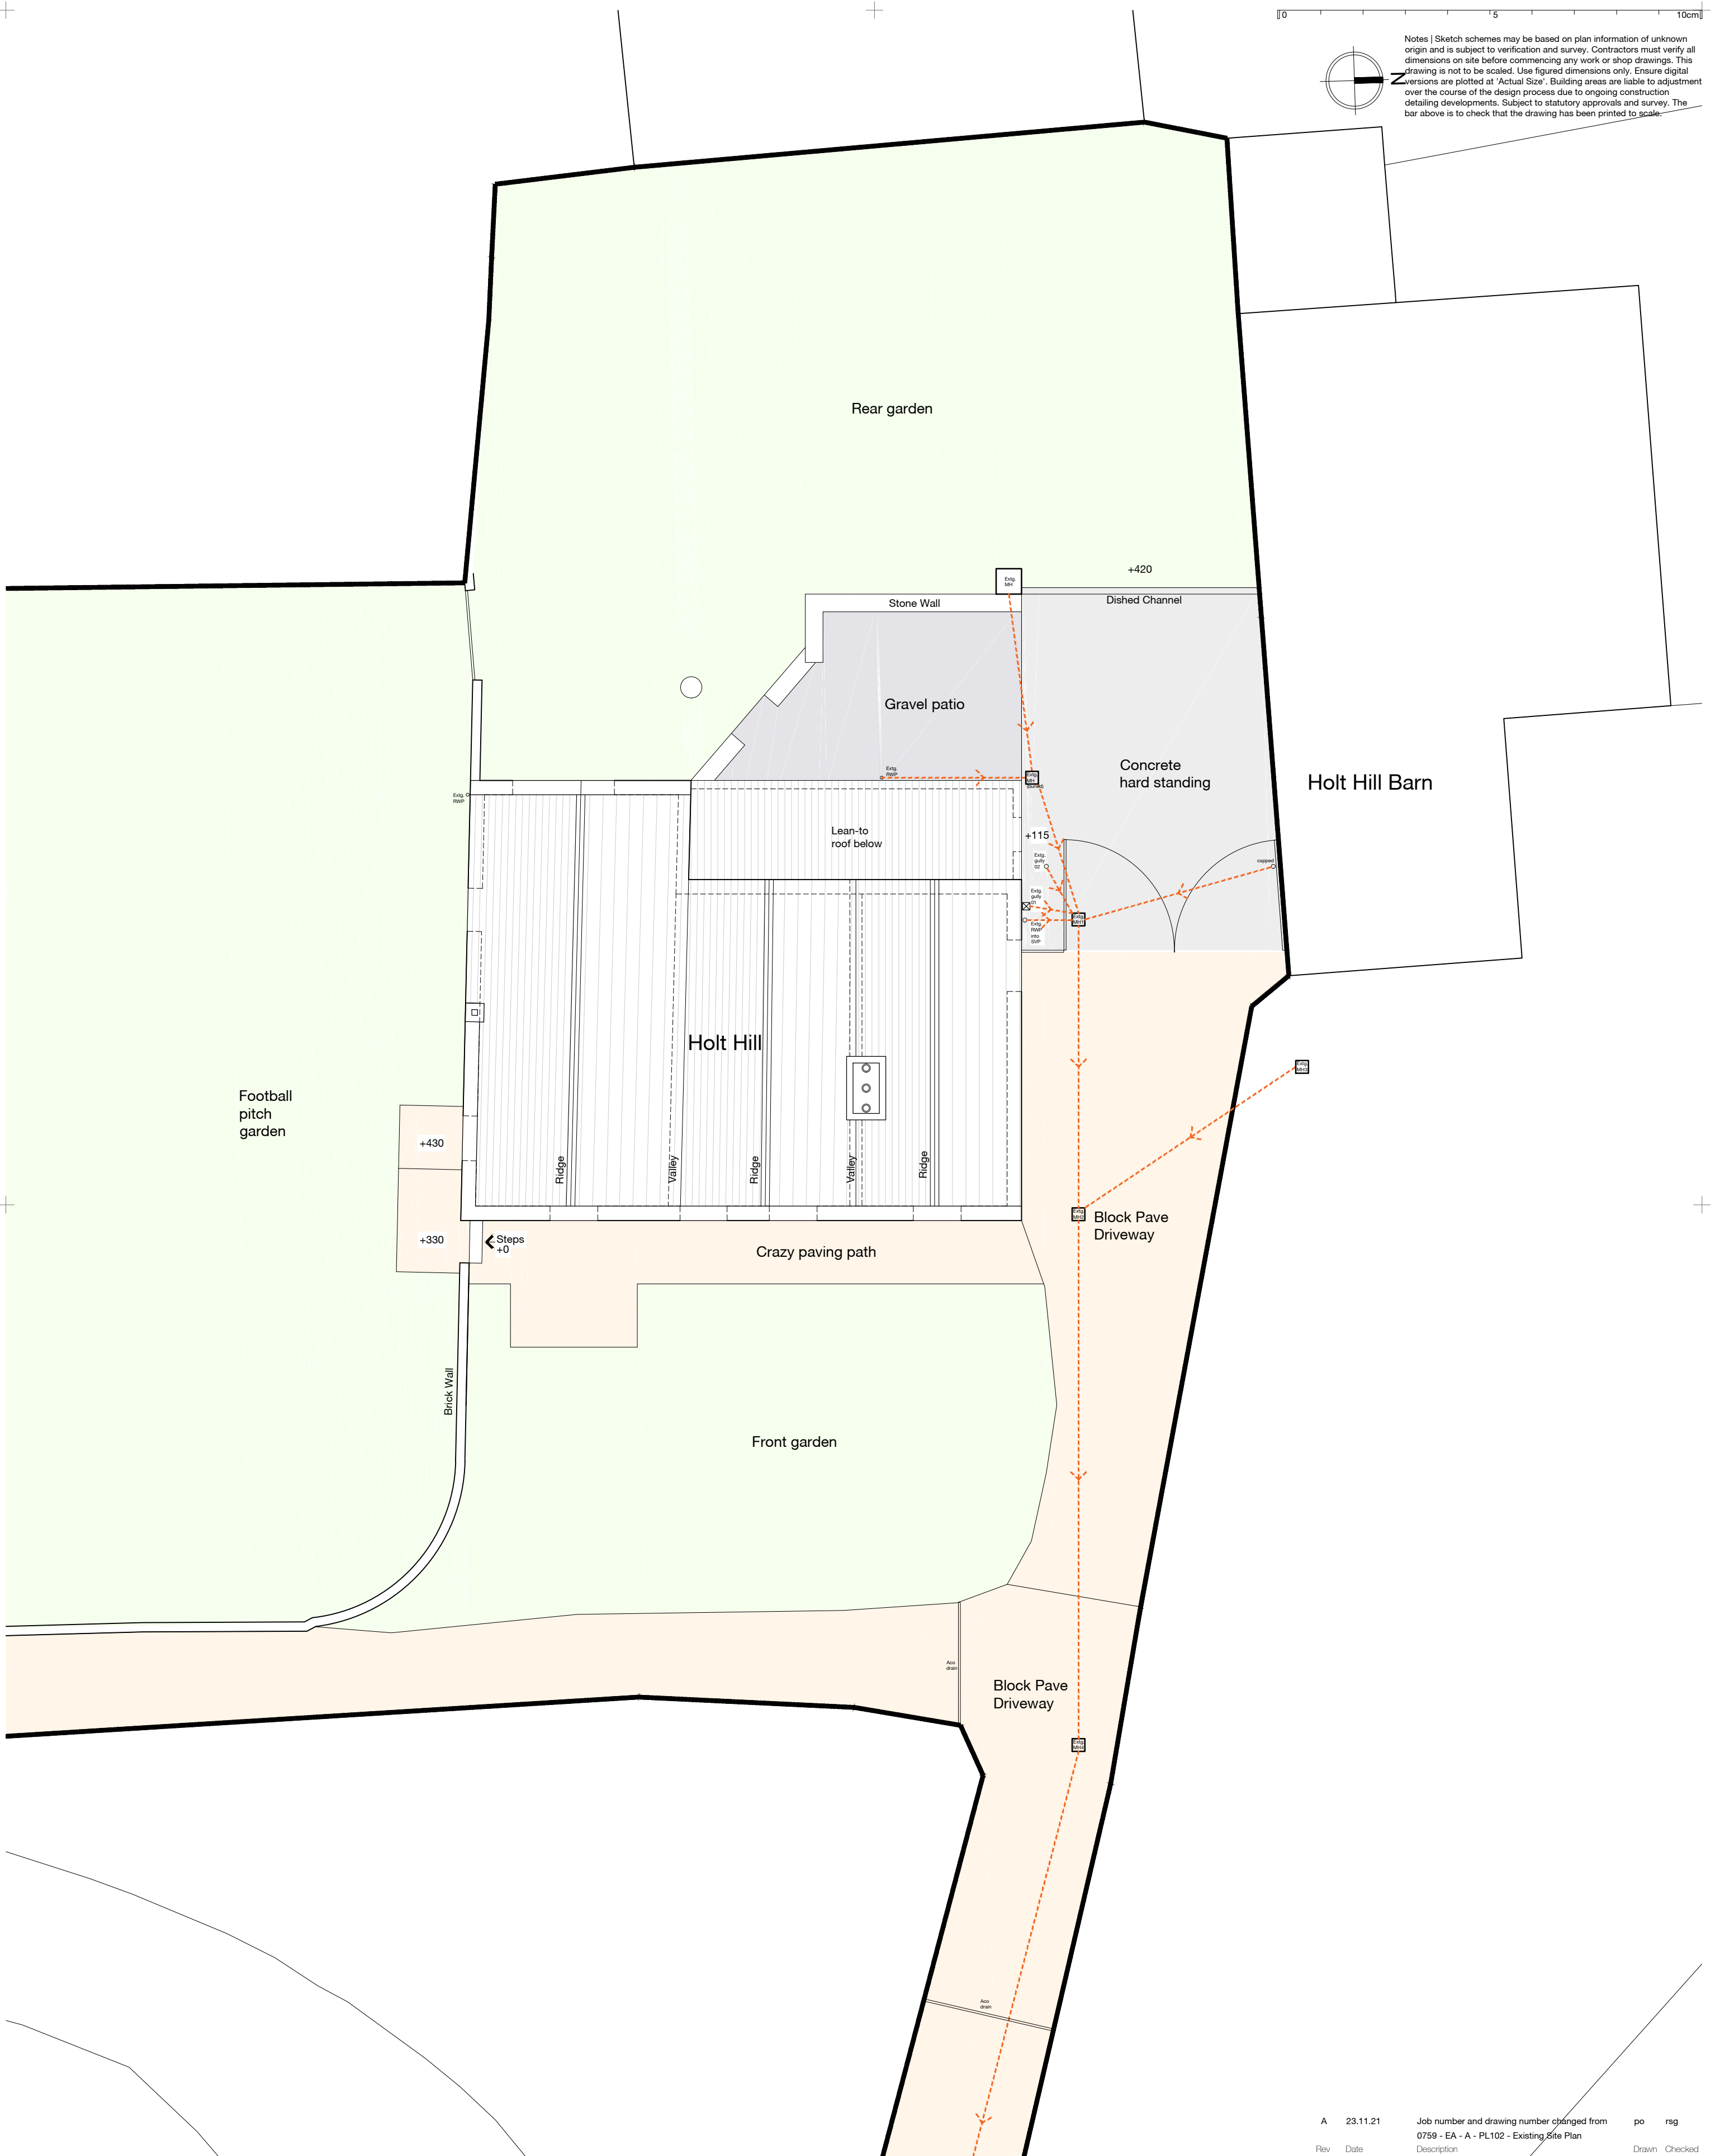

 Existing Drainage System.

A	23.11.21	Job number and drawing number changed from 0759 - EA - A - PL102 - Existing Site Plan				po	rsg
Rev	Date	Description				Drawn	Checked
Project	For & on behalf of Irwin Mitchell Holt Hill, Green Street, Holt, Wrexham						
Drawing	Existing Site Plan						
Client	CE						
BIM Suitability Description		SUITABLE FOR INFORMATION				BIM Suitability Code S2	
Status	planning		2 Riverside Way Whitehall Waterfront		320 City Road Angel		
Date	Nov '21		LEEDS ■		LONDON □		
Drawn	po		LS1 4EH t 0113 419 8941		EC1V 2NZ t 0203 863 8602		
Checked	rsg		w.edward@edwardarchitecture.co.uk e.info@edwardarchitecture.co.uk				
Scale (A2)	1:100						
Project	Originator	Discipline	Drawing No		Rev		
0961	- EA -	A -	PL102-		A		
							

EXISTING SITE PLAN

edward
architecture