


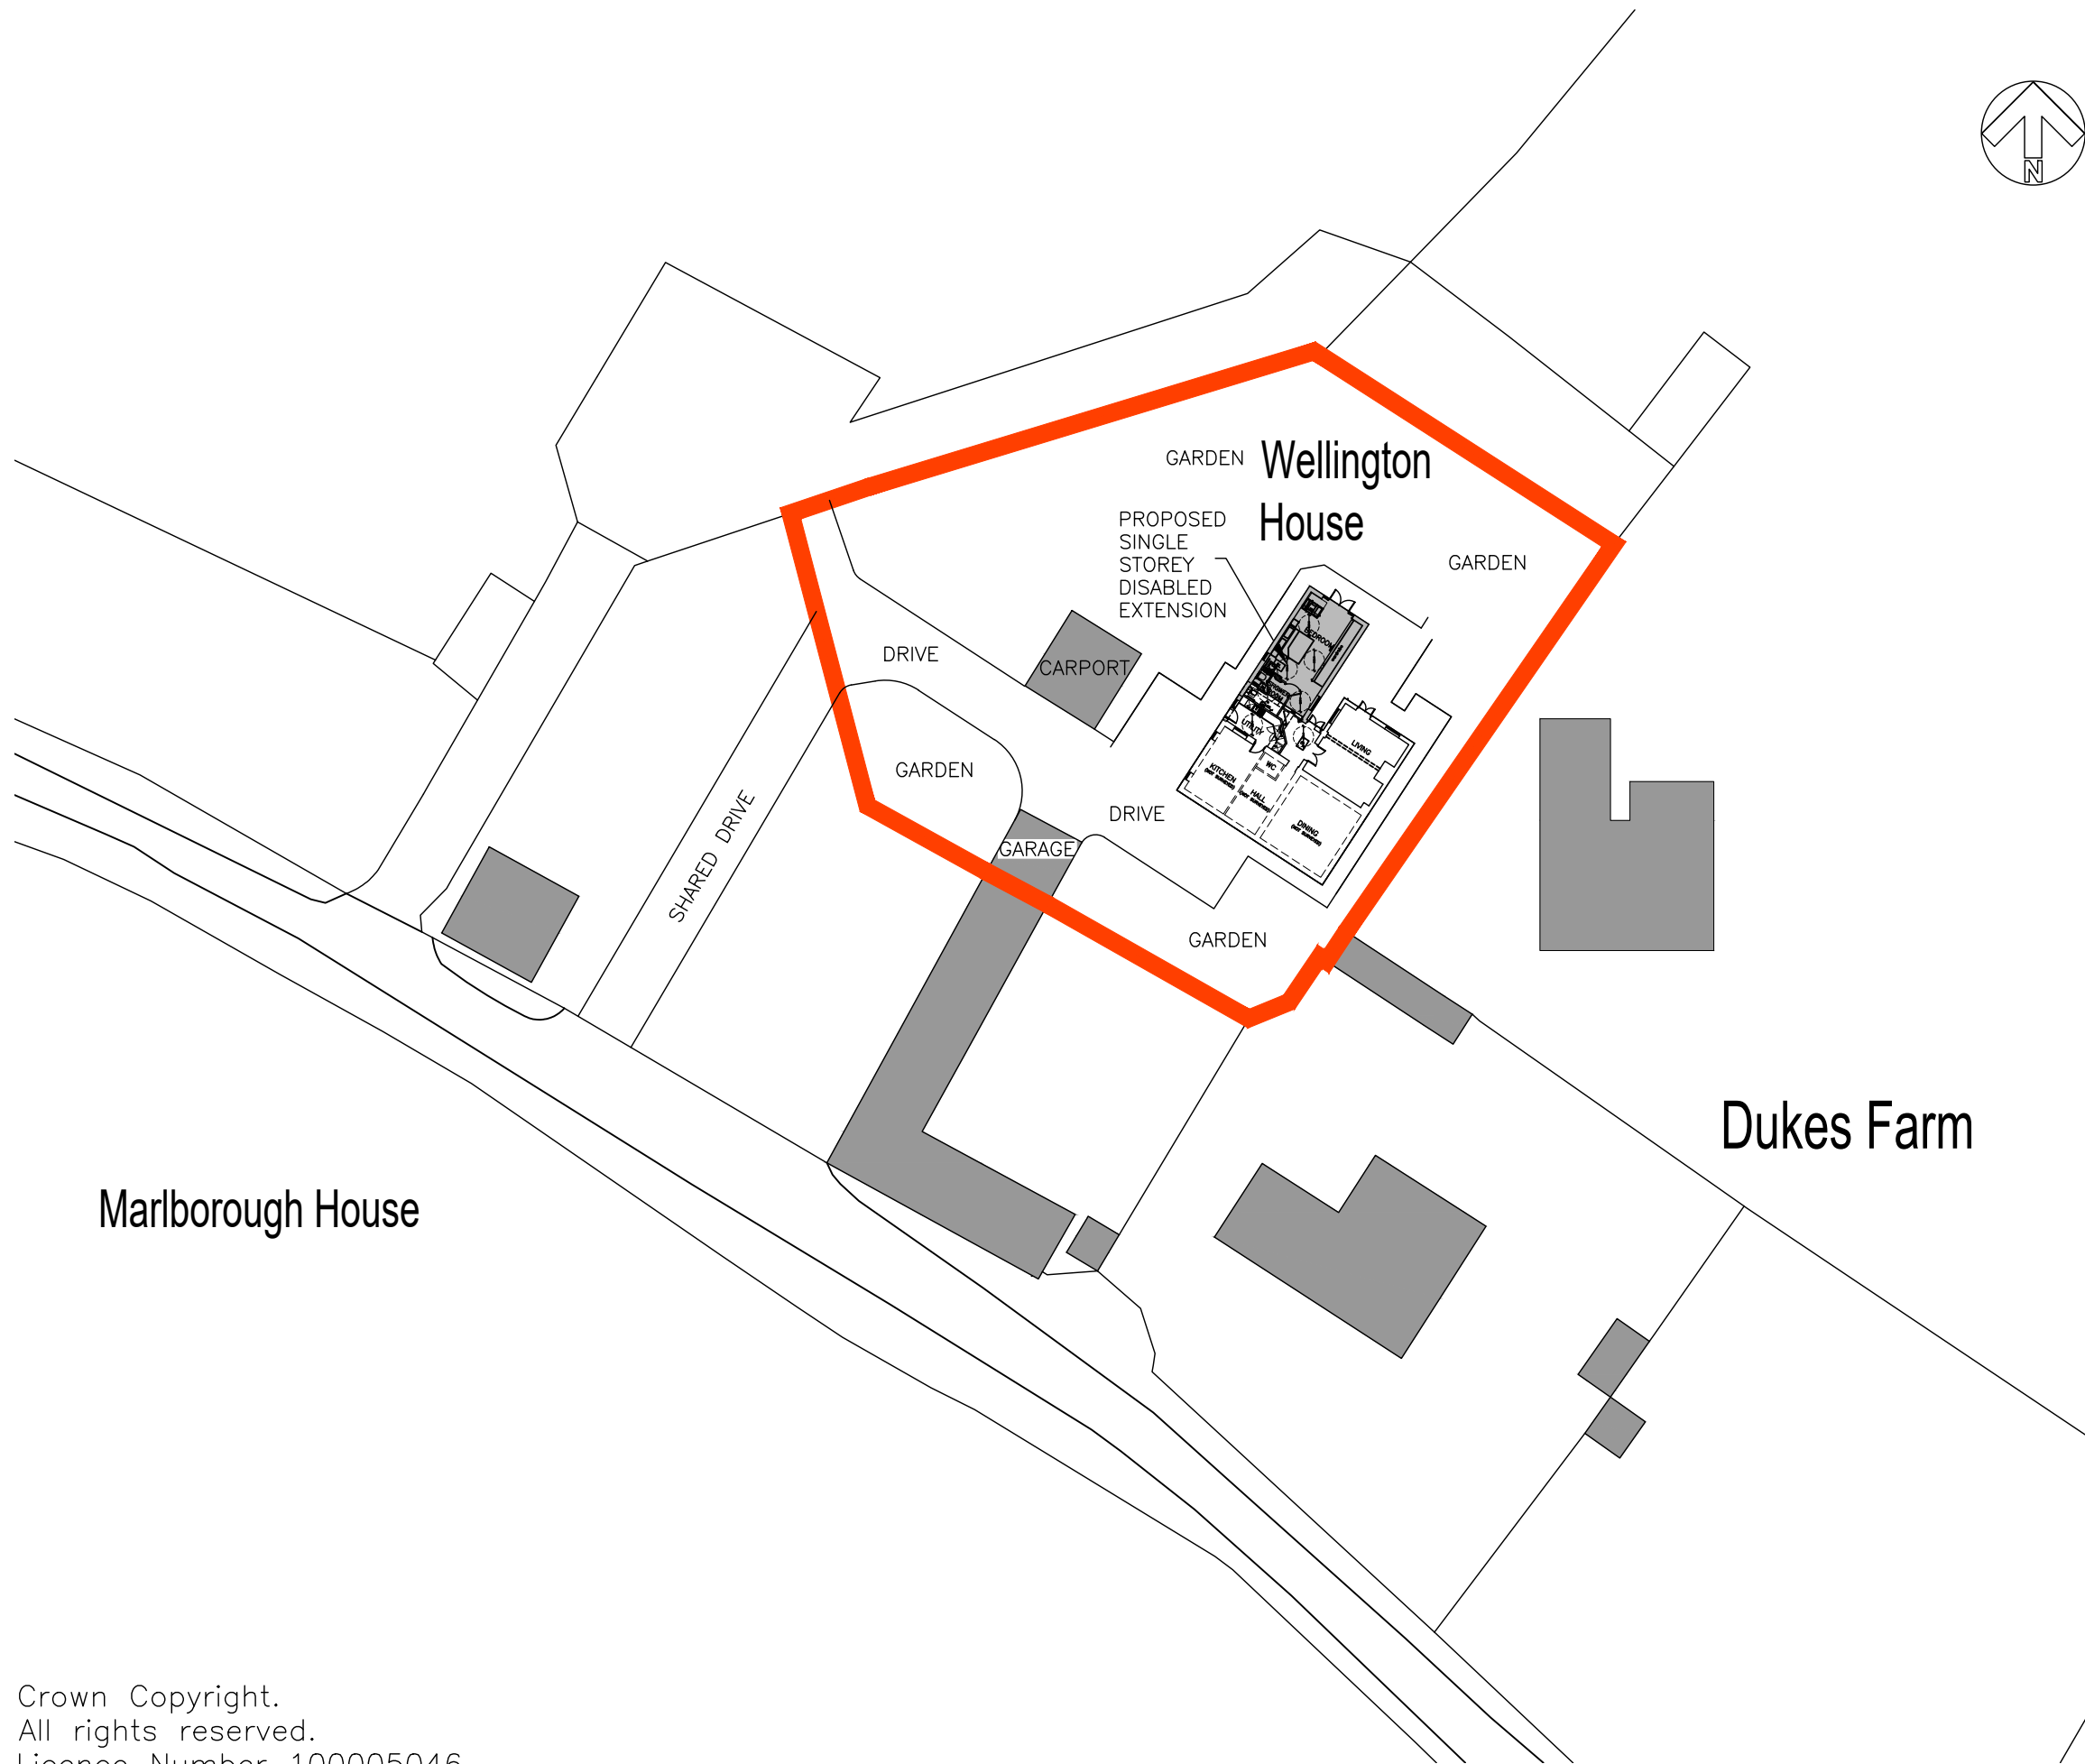

NOTES:

THIS DRAWING IS THE PROPERTY OF McCORMICK ARCHITECTURE LTD AND COPYRIGHT IS RESERVED BY THEM. THE DRAWING IS NOT TO BE COPIED OR DISCLOSED BY OR TO ANY UNAUTHORISED PERSONS WITHOUT THE WRITTEN CONSENT OF McCORMICK ARCHITECTURE LTD. DO NOT SCALE FROM THIS DRAWING. CONTRACTORS TO CHECK ALL DIMENSIONS ON SITE AND TO REPORT ANY DISCREPANCIES. ELECTRONIC ISSUE VERSIONS OF THIS DRAWING ARE NOT TO BE CHANGED BY RECIPIENTS OR 3rd PARTIES.

NOTE:

THIS DRAWING IS FOR PLANNING APPLICATION PURPOSES ONLY

Marlborough House

Dukes Farm

**McCORMICK**  
**ARCHITECTURE**  
THE MOORINGS, ROWTON BRIDGE ROAD,  
CHRISTLETON, CHESTER. CH3 7AE  
TEL: 01244 332020  
email: info@mccormick-architecture.co.uk  
web: www.mccormick-architecture.co.uk

Client:

**MRS C. JONES**

Project:

**EXTENSION TO WELLINGTON HOUSE,  
PEARTREE LANE, HALGHTON HANMER**

Detail:

**PLANNING DRAWING  
PROPOSED SITE PLAN**

Status:

**FOR APPROVAL/ COMMENT**

|           |          |            |
|-----------|----------|------------|
| Drawn By: | Date:    | Scale:     |
| DCI       | 16/11/21 | 1:500 @ A3 |

|             |          |            |
|-------------|----------|------------|
| Checked By: | Date:    | Signature: |
| MR          | 16/11/21 | M. ROBERTS |

|               |                 |           |
|---------------|-----------------|-----------|
| Job No:       | Drg No:         | Revision: |
| <b>4225/1</b> | <b>A(200)01</b> |           |