

Existing component constructed
late C16 / early C17



Existing component constructed
1700 - 1730

Existing component constructed
C20


Existing component constructed
1680 - 1700

Existing component constructed
1710 - 1730

Existing Drainage System.

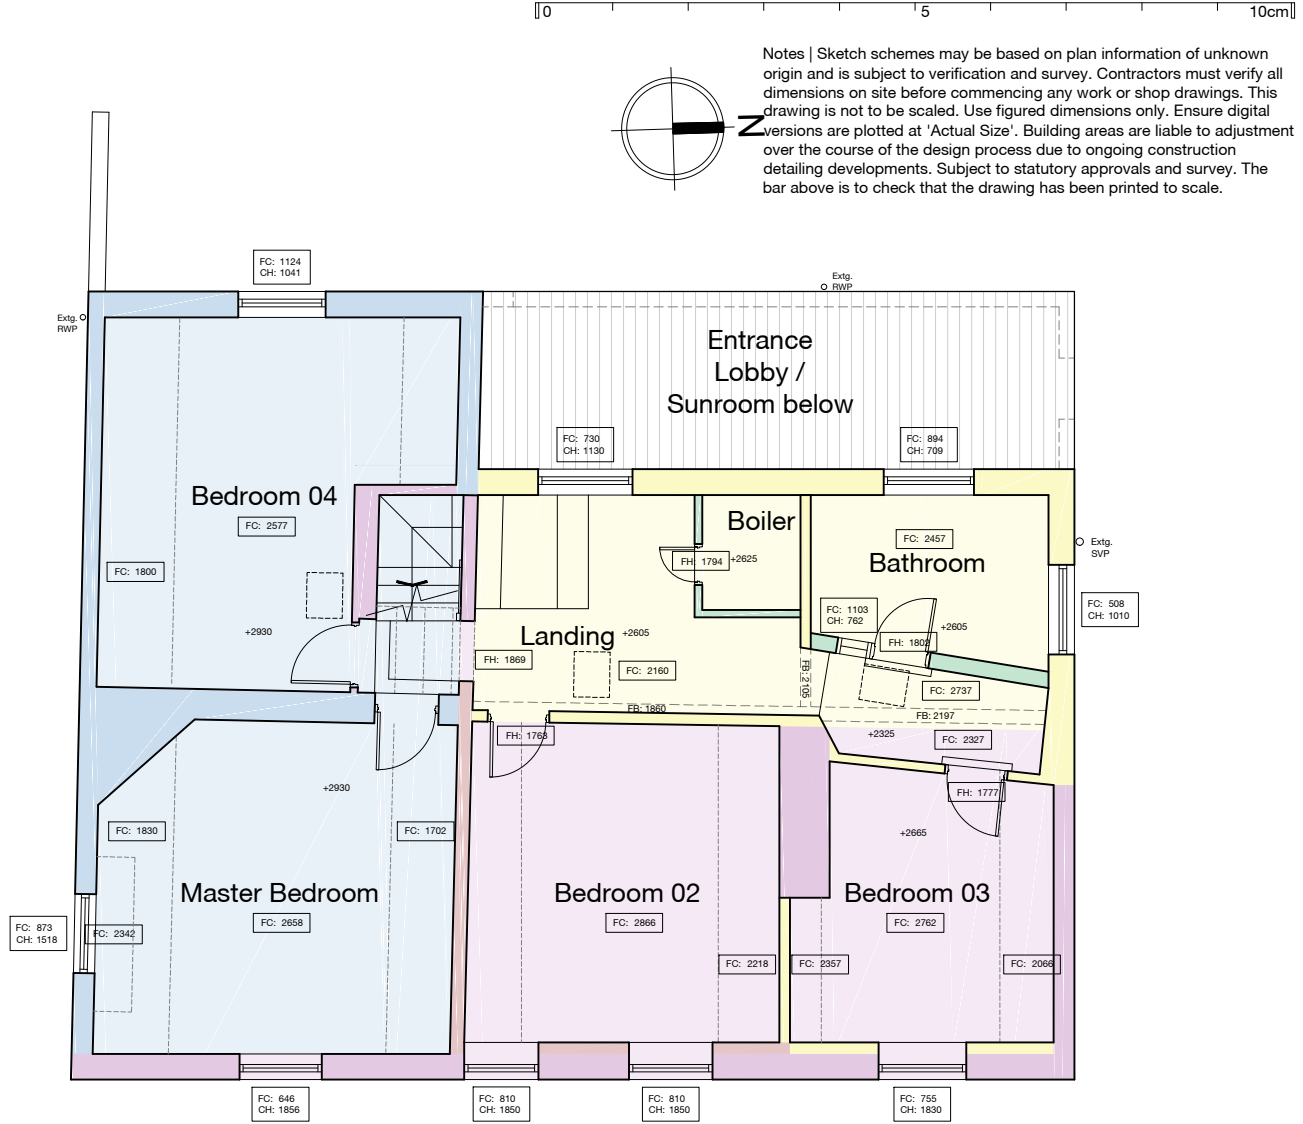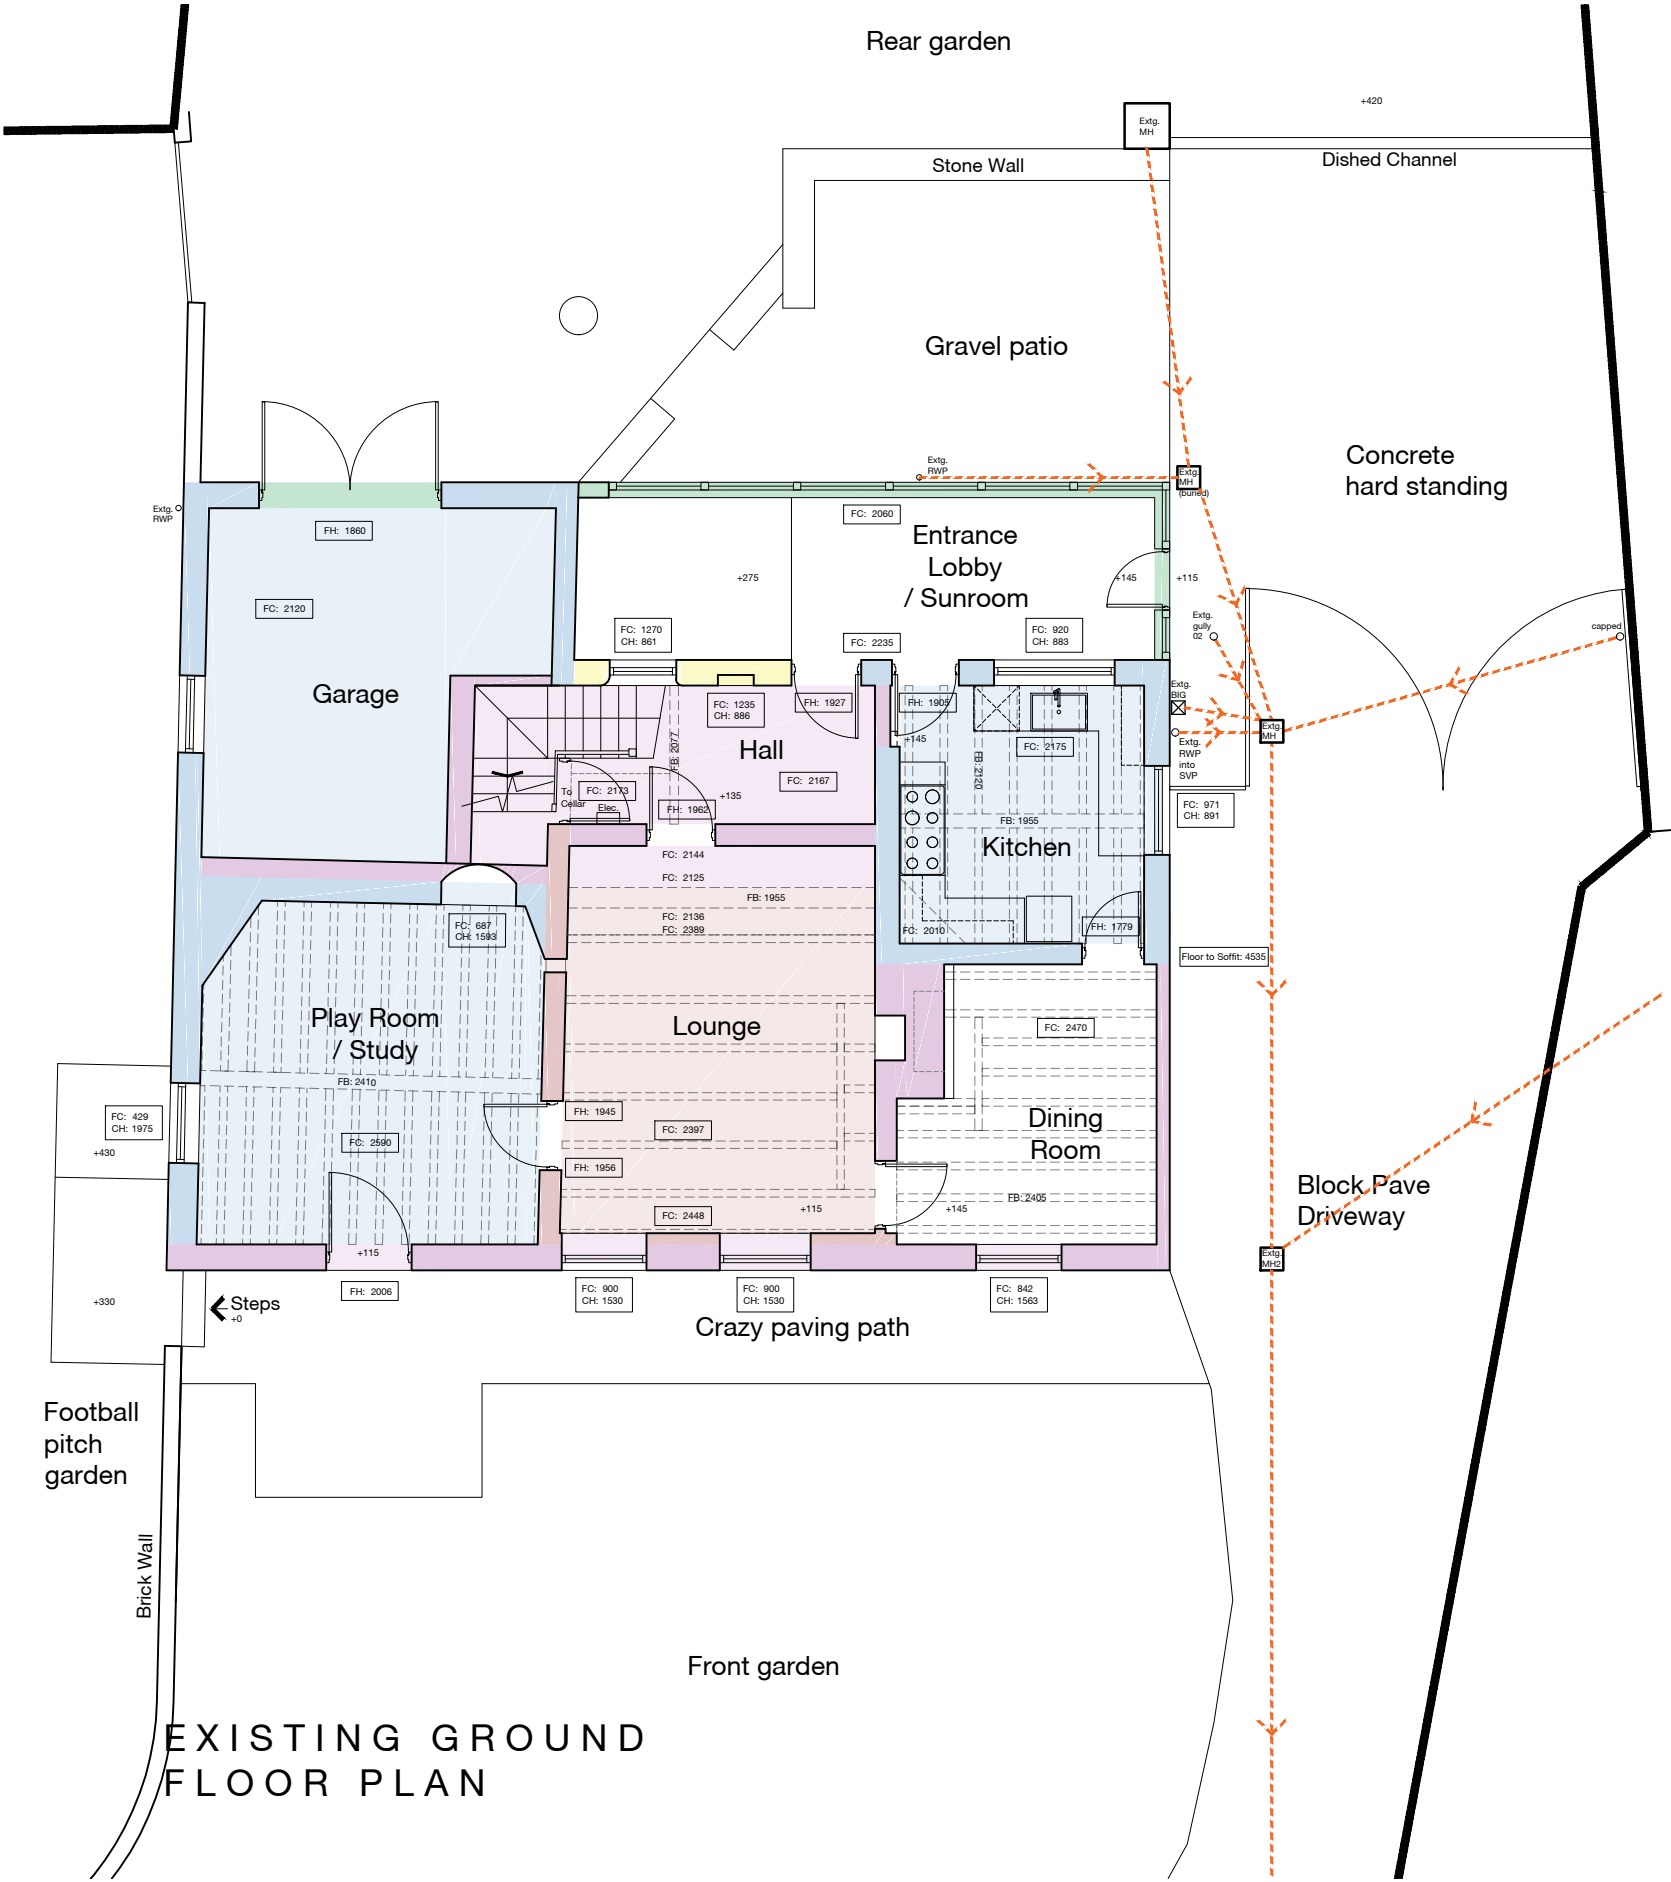

EXISTING FIRST FLOOR PLAN

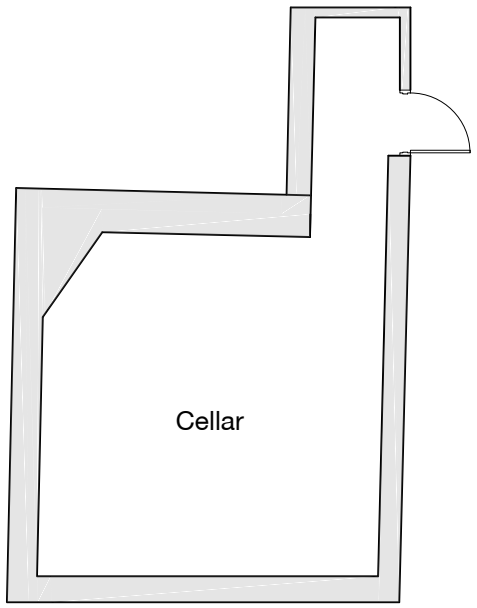

EXISTING CELLAR PLAN

Notes | Sketch schemes may be based on plan information of unknown origin and is subject to verification and survey. Contractors must verify all dimensions on site before commencing any work or shop drawings. This drawing is not to be scaled. Use figured dimensions only. Ensure digital versions are plotted at 'Actual Size'. Building areas are liable to adjustment over the course of the design process due to ongoing construction detailing developments. Subject to statutory approvals and survey. The bar above is to check that the drawing has been printed to scale.

Rev	Date	Description	Drawn	Checked
Project For & on behalf of Irwin Mitchell Holt Hill, Green Street, Holt, Wrexham				
Drawing Existing Floor Plans				
Client CE				
BIM Suitability Description SUITABLE FOR INFORMATION			BIM Suitability Code S2	
Status	planning	2 Riverside Way Whitehall Waterfront LEEDS	320 City Road Angel LONDON	
Date	Aug '21	LS1 4EH t 0113 819 8041	EC1V 2NZ t 0203 883 8602	
Drawn	wcc	w edwardarchitecture.co.uk		
Checked	rsg	e info@edwardarchitecture.co.uk		
Scale (A3)	1:100			
Project	0759	Originator	EA	Discipline
			A	PL103

edward
architecture