



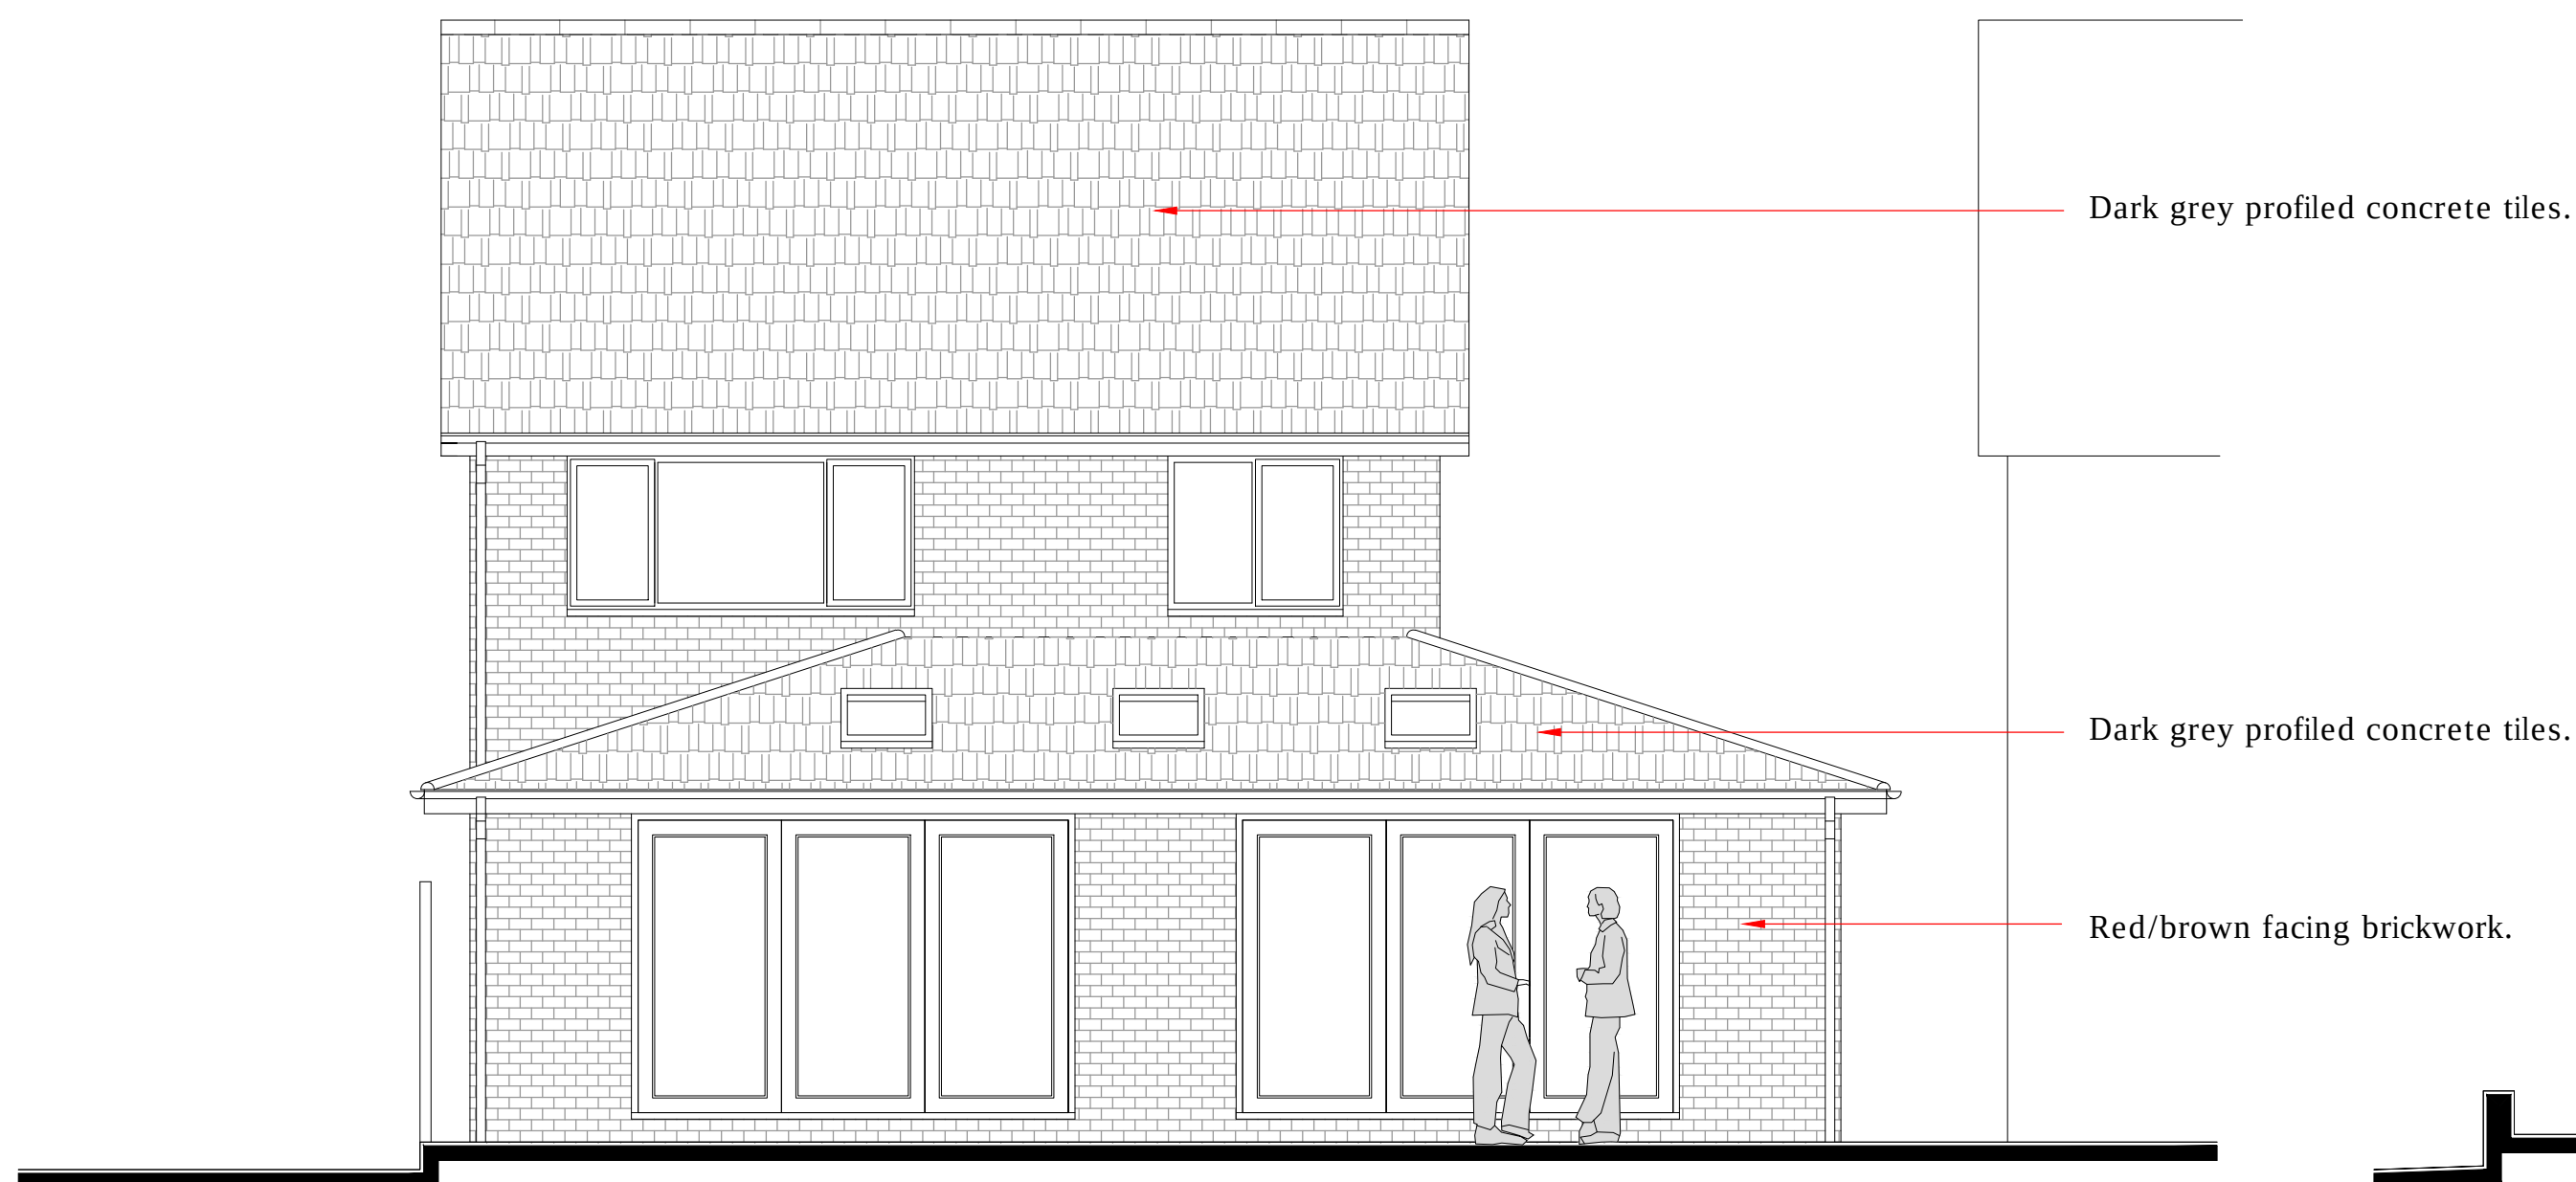

Proposed Rear Elevation

1:50

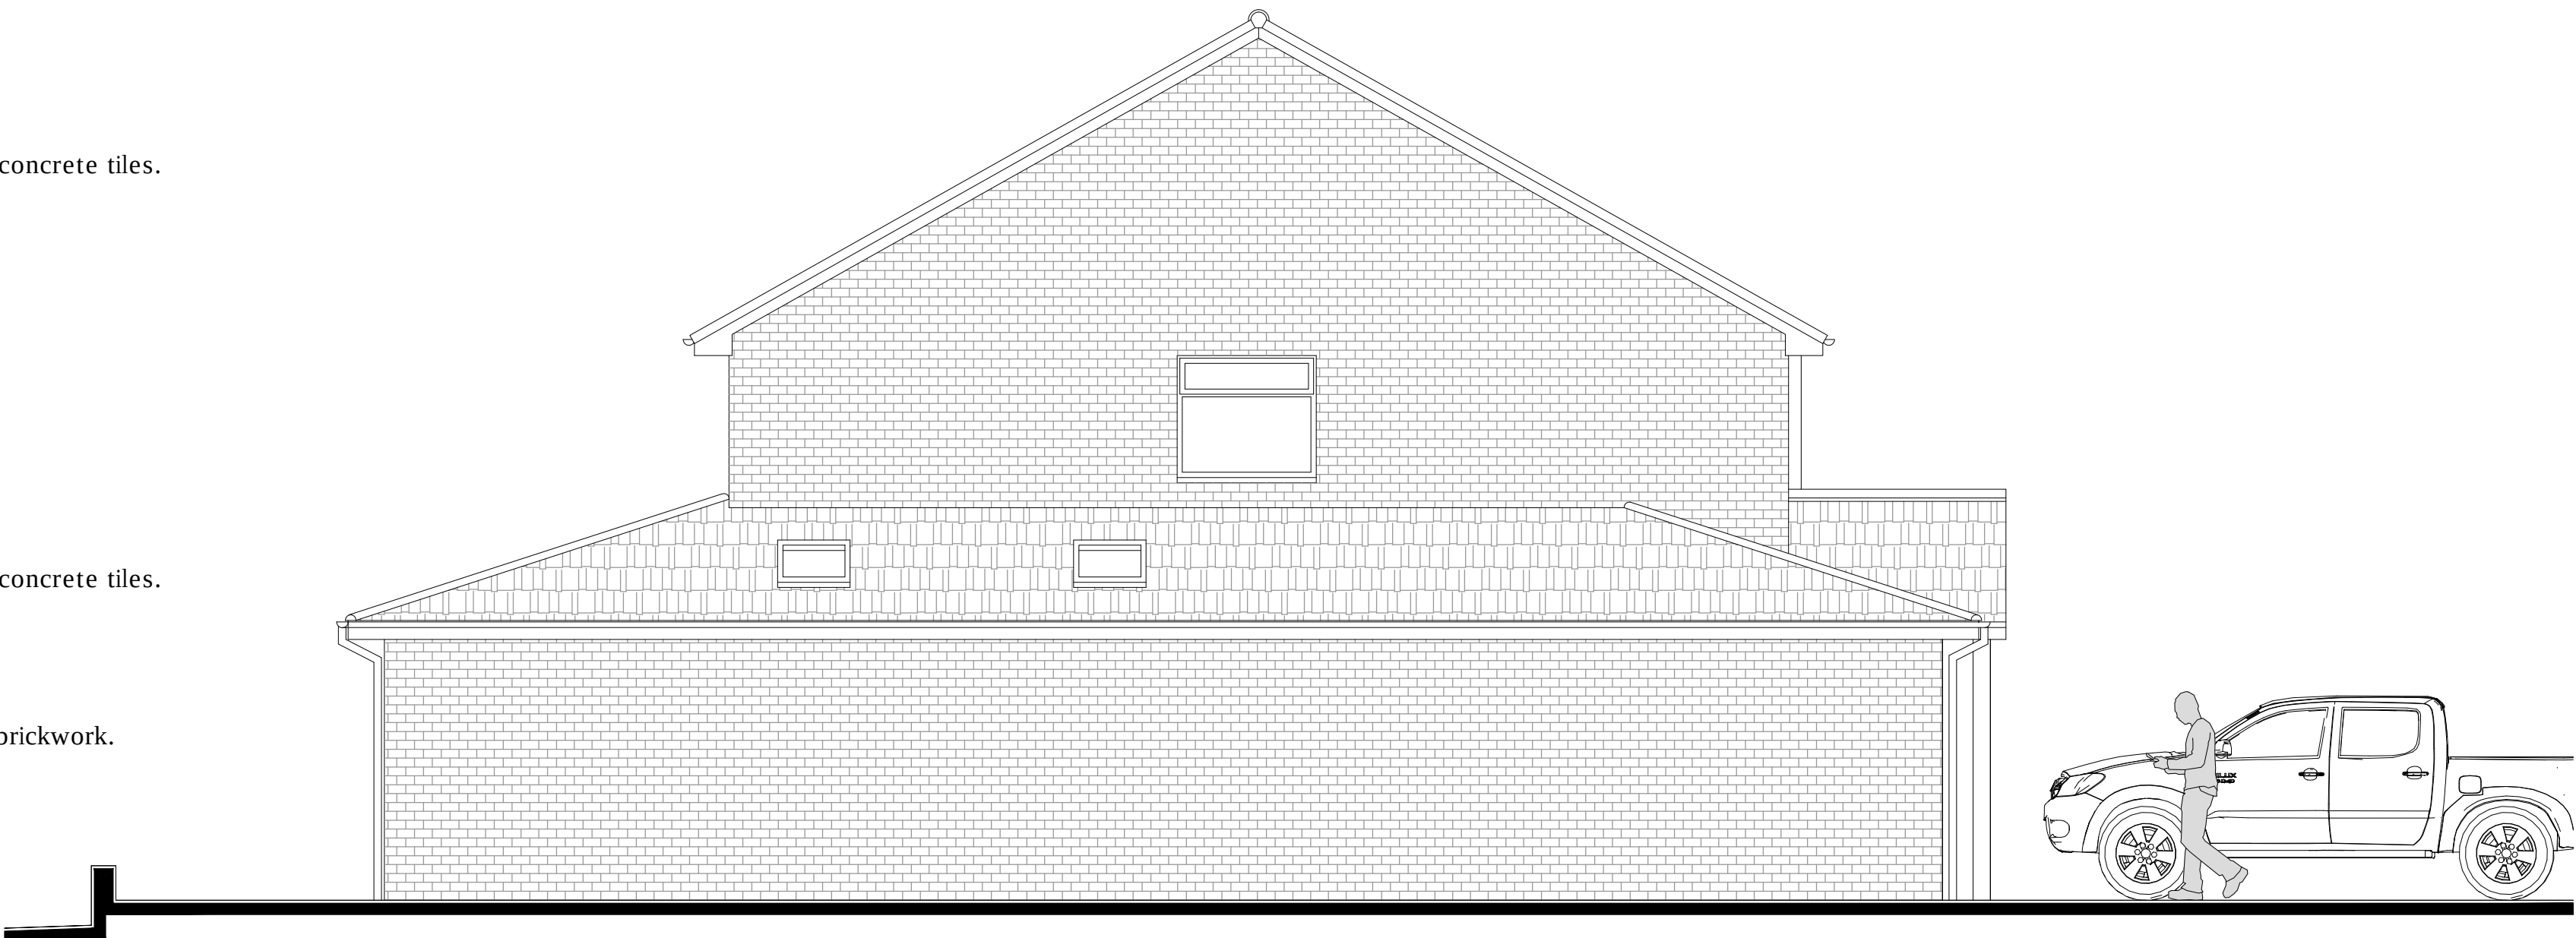


Proposed Side Elevation

1:50



Proposed Front Elevation

1:50

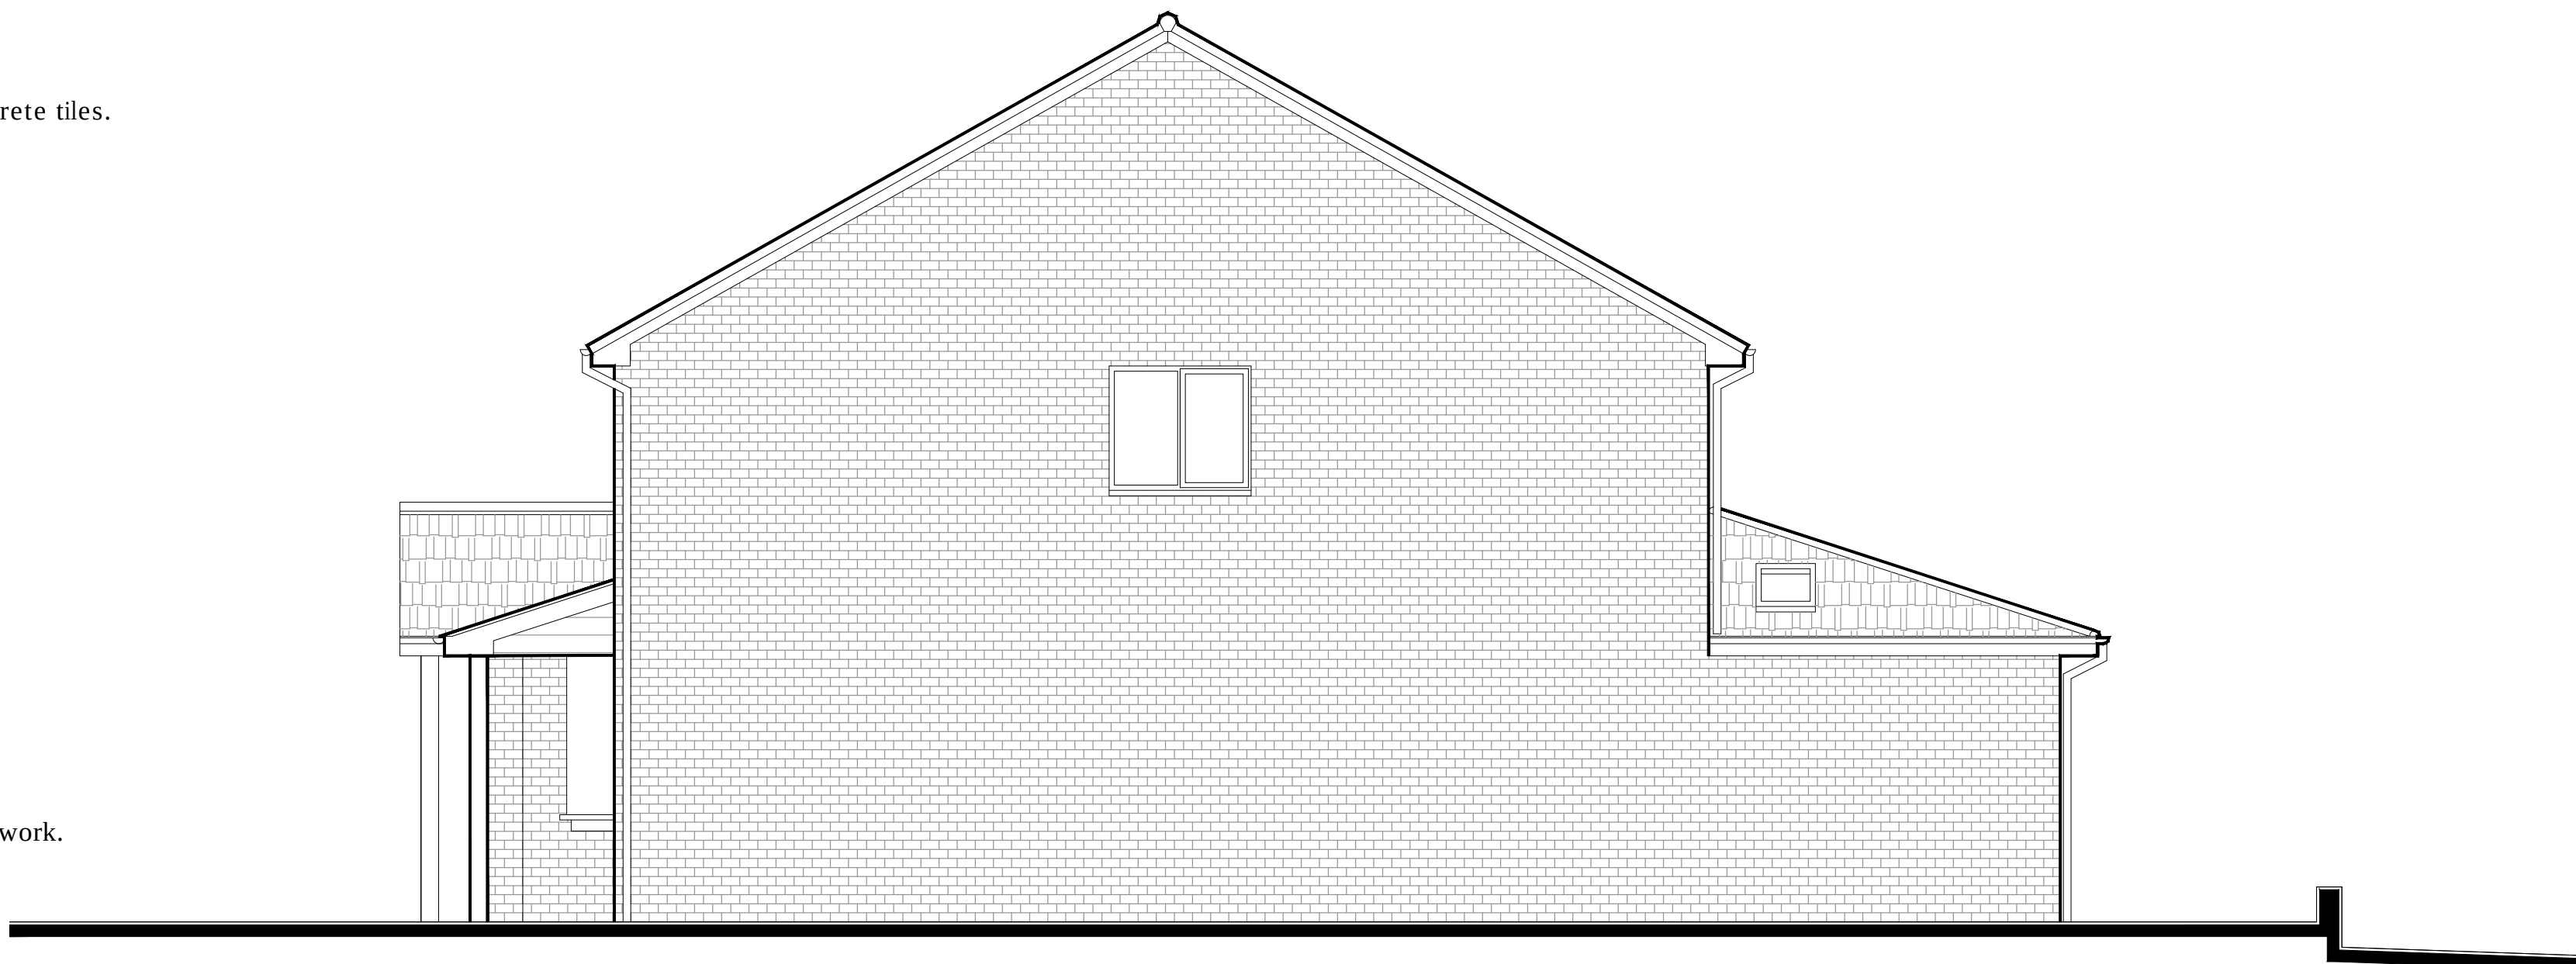

Proposed Side Elevation

1:50

 CULLIS-ARCHITECTURAL-DESIGN 25 Sunningdale Close Wrexham North Wales LL13 9QU T 01978 264376 M 07791 480768 E ajones540@btinternet.com	Client: Ms. L. Hughes.	
	Drawing Title: Proposed Elevations.	
	Job Title: Proposed Extension to 46 Huntsman's Corner, Wrexham.	
	Date: July 2021	Scale: 1:50 at A1
Rev: PD221/04		Date Rec: