





© Copyright: All rights reserved. This drawing must not be reproduced without permission.
Do not scale from this drawing. All dimensions are in millimetres unless otherwise stated.
Any discrepancies should be reported to the Architect.

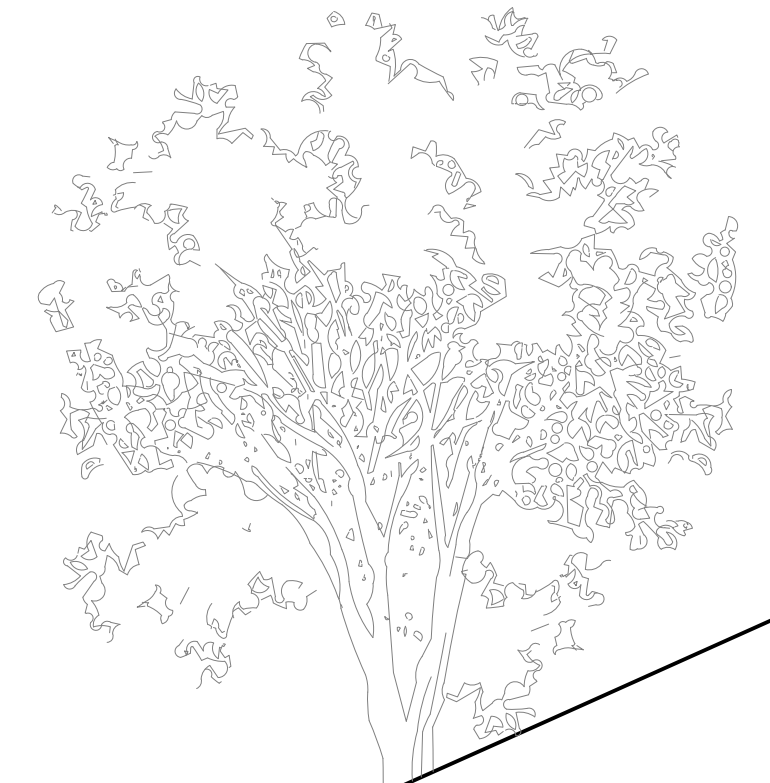

South Elevation

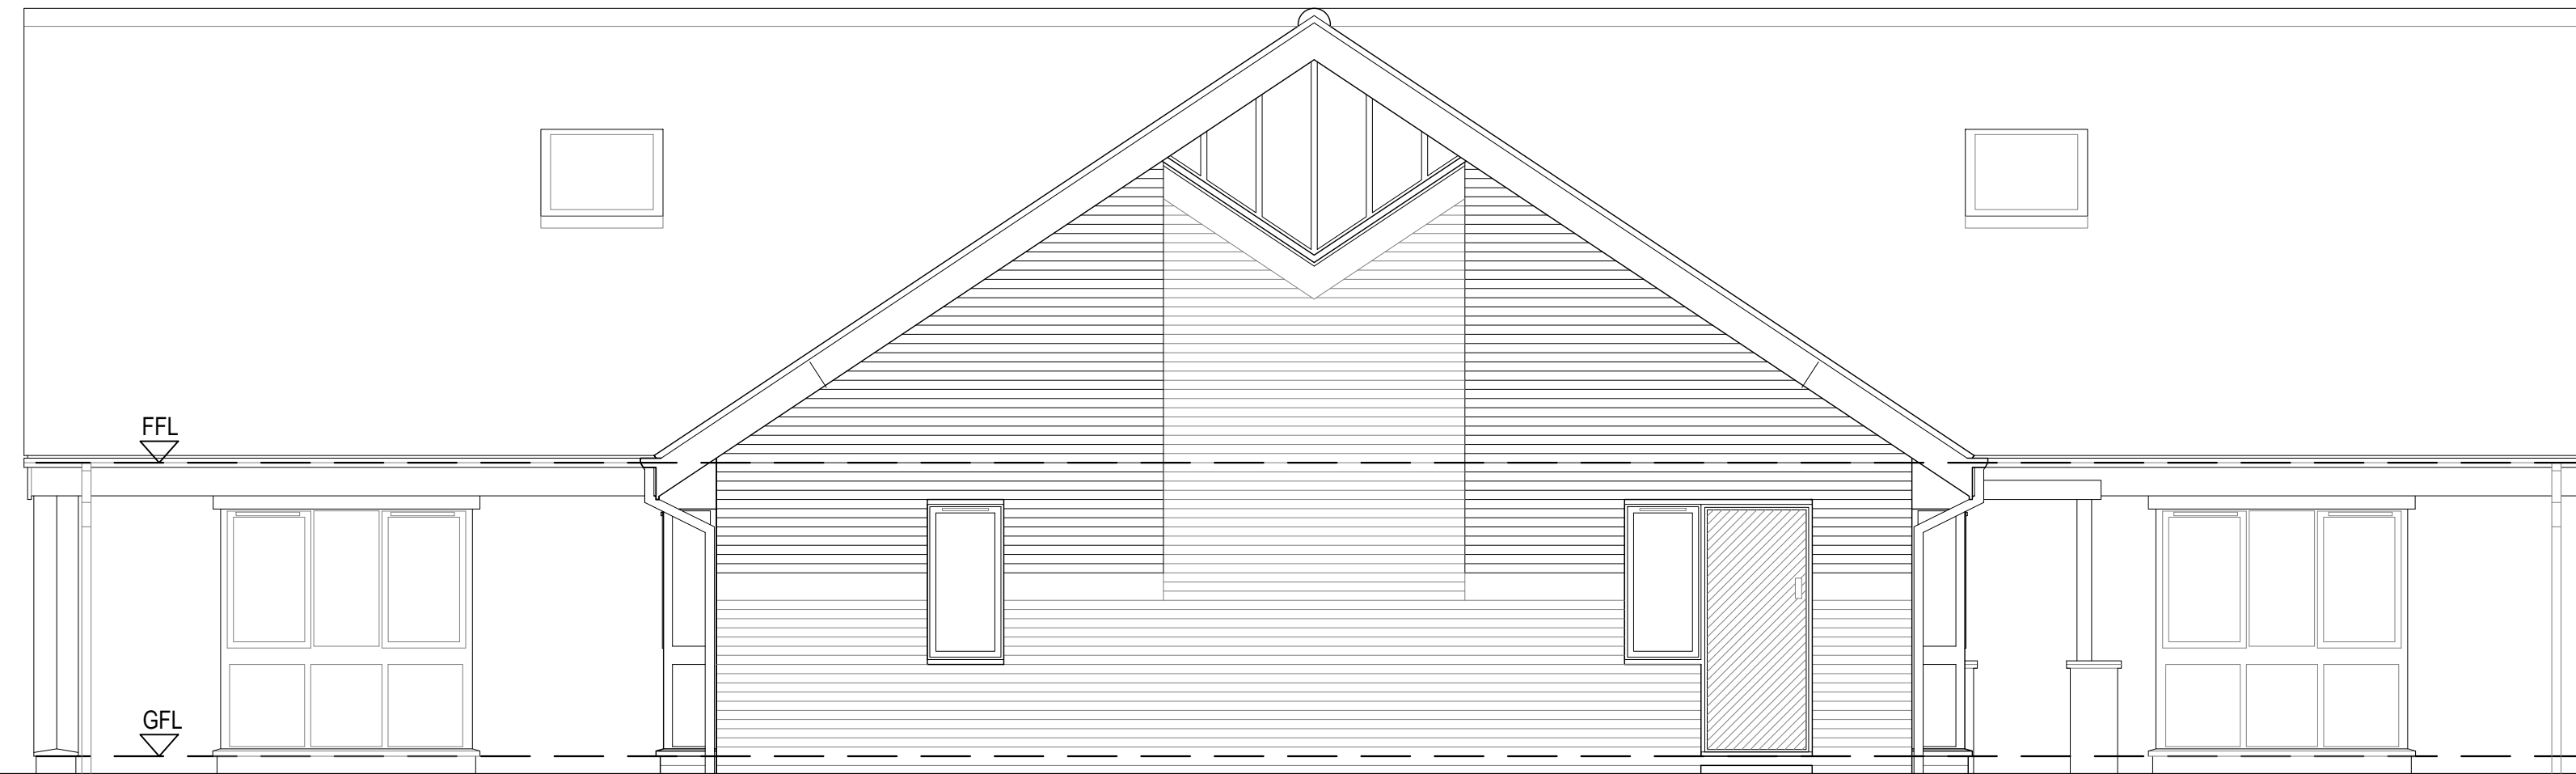

North Elevation

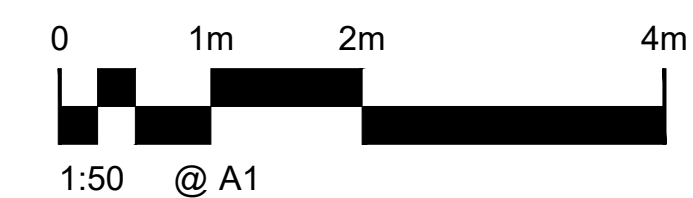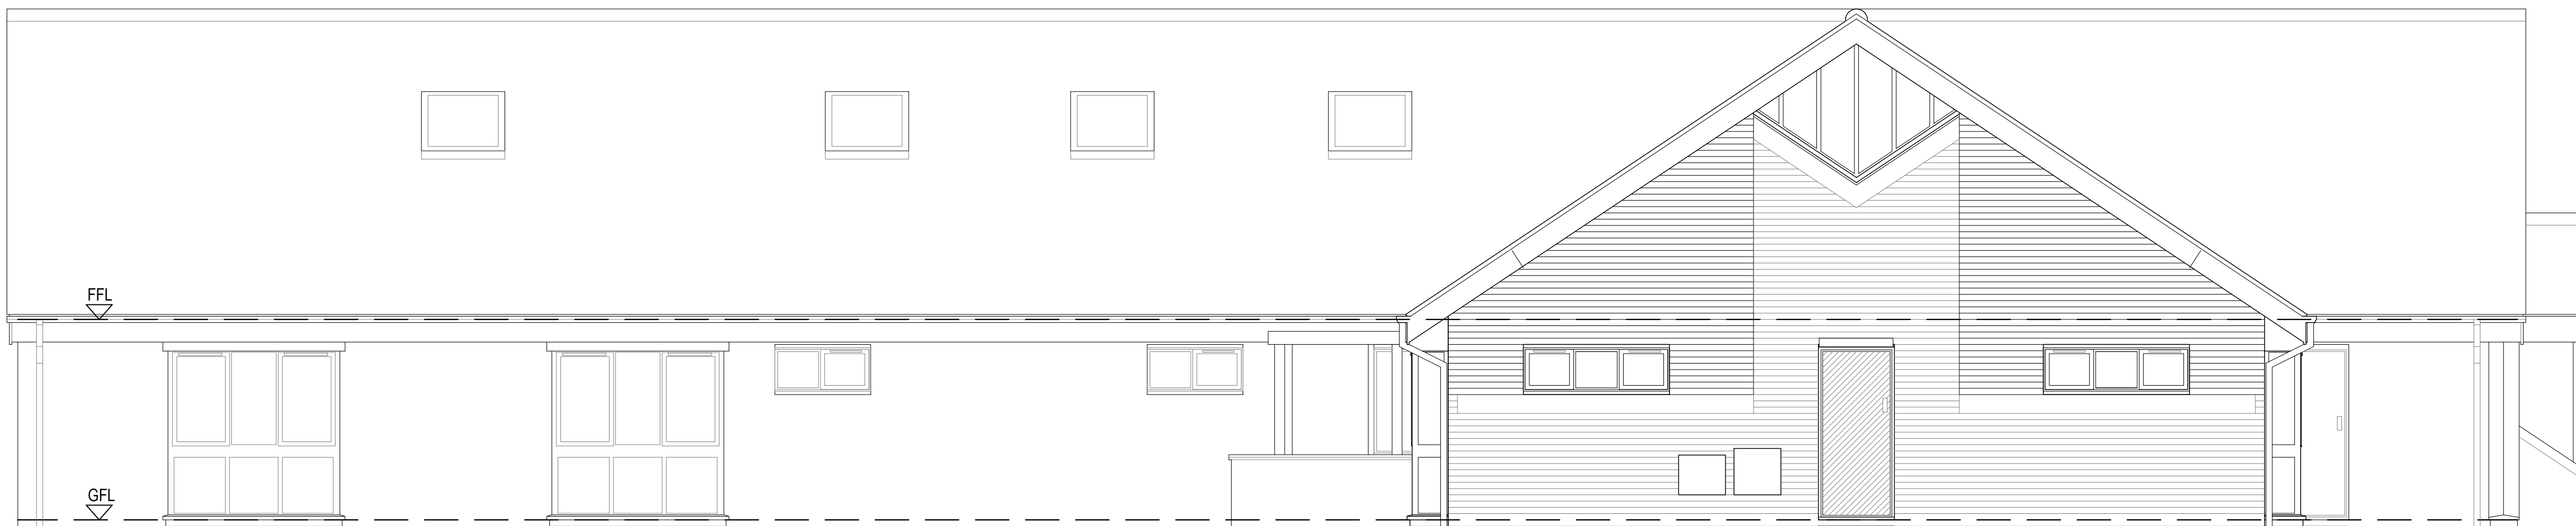

	Doors widened & plant compound indicated.			
STAGE 3 - PLANNING CONSENT				
Revision	Description	Date	Drawn	Checked

Halliday Meecham Architects Limited

111 Piccadilly Manchester M1 2HY
+44 (0)161 661 5566

4 Devonshire Street London W1W 5DT
+44 (0)203 440 5175

hma@hallidaymeecham.com
www.hallidaymeecham.com

Client: **Spire Healthcare**

Project:	New Wash & Pack Suite with Temporary Pre-Assessment Clinic
----------	--

Phase/ Location:	Spire Yale - Unit 2 Chesney Court
---------------------	-----------------------------------

Drawing: Existing Elevations

Scale @ A1	Scale @ A3	Date:	Drawn:	Checked:	Job No.	Drawing No.
1:50	1:100	DEC 21	SB	TM	5498	30100
Drawing Ref.						Revision
5498-HMA-SCC-XX-DR-A-30100						-

