



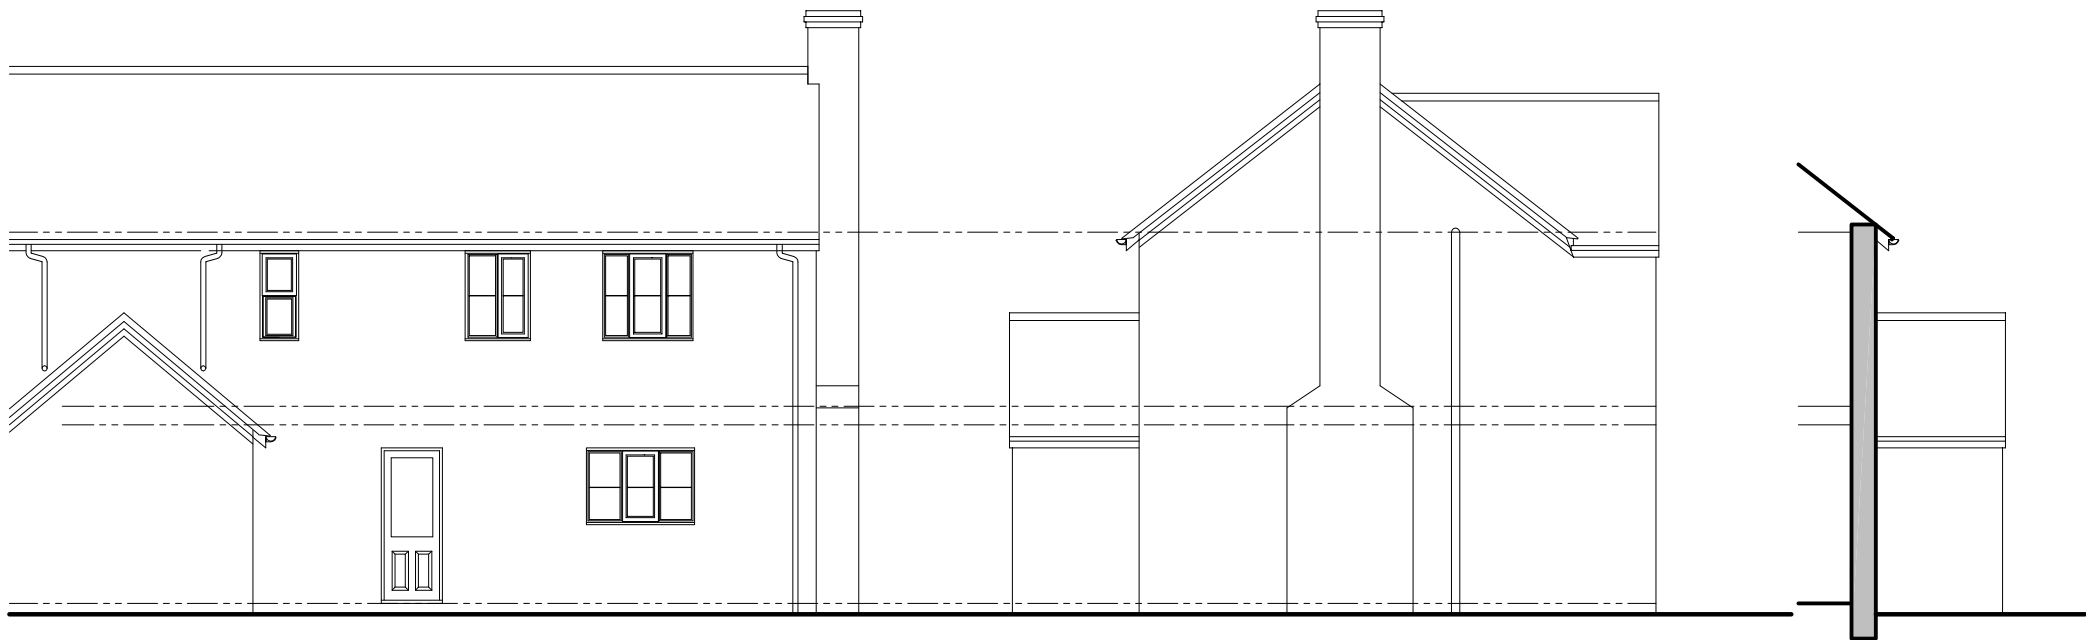

PROPOSED REAR ELEVATION  
SCALE 1:100

EXISTING SIDE ELEVATION


EXISTING SIDE ELEVATION  
FROM VICTORIA COTTAGE

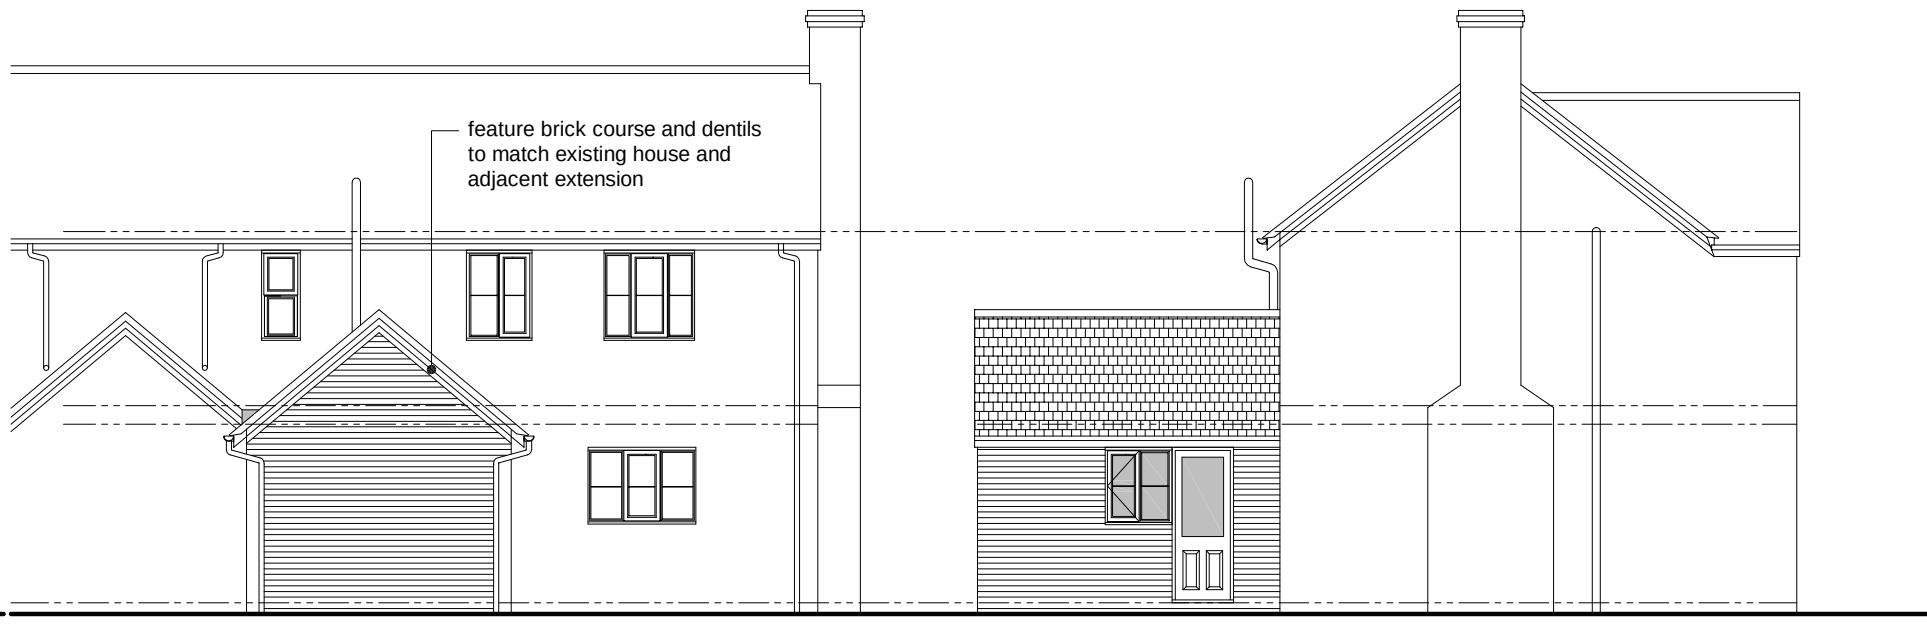


PROPOSED REAR ELEVATION  
SCALE 1:100

PROPOSED SIDE ELEVATION


PROPOSED SIDE ELEVATION  
FROM VICTORIA COTTAGE

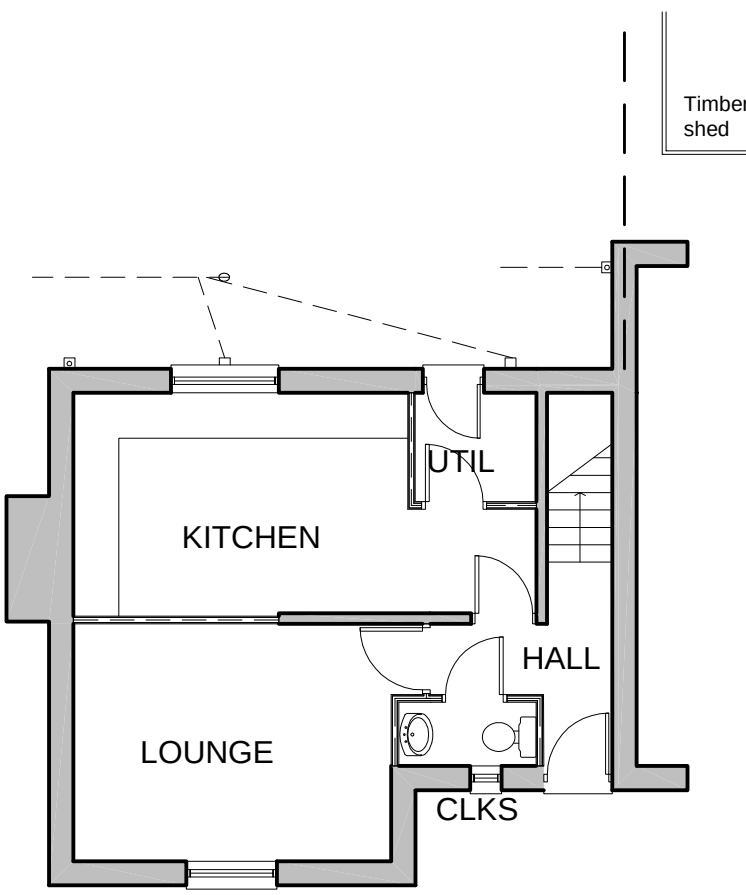


EXISTING GROUND FLOOR PLAN  
SCALE 1:100

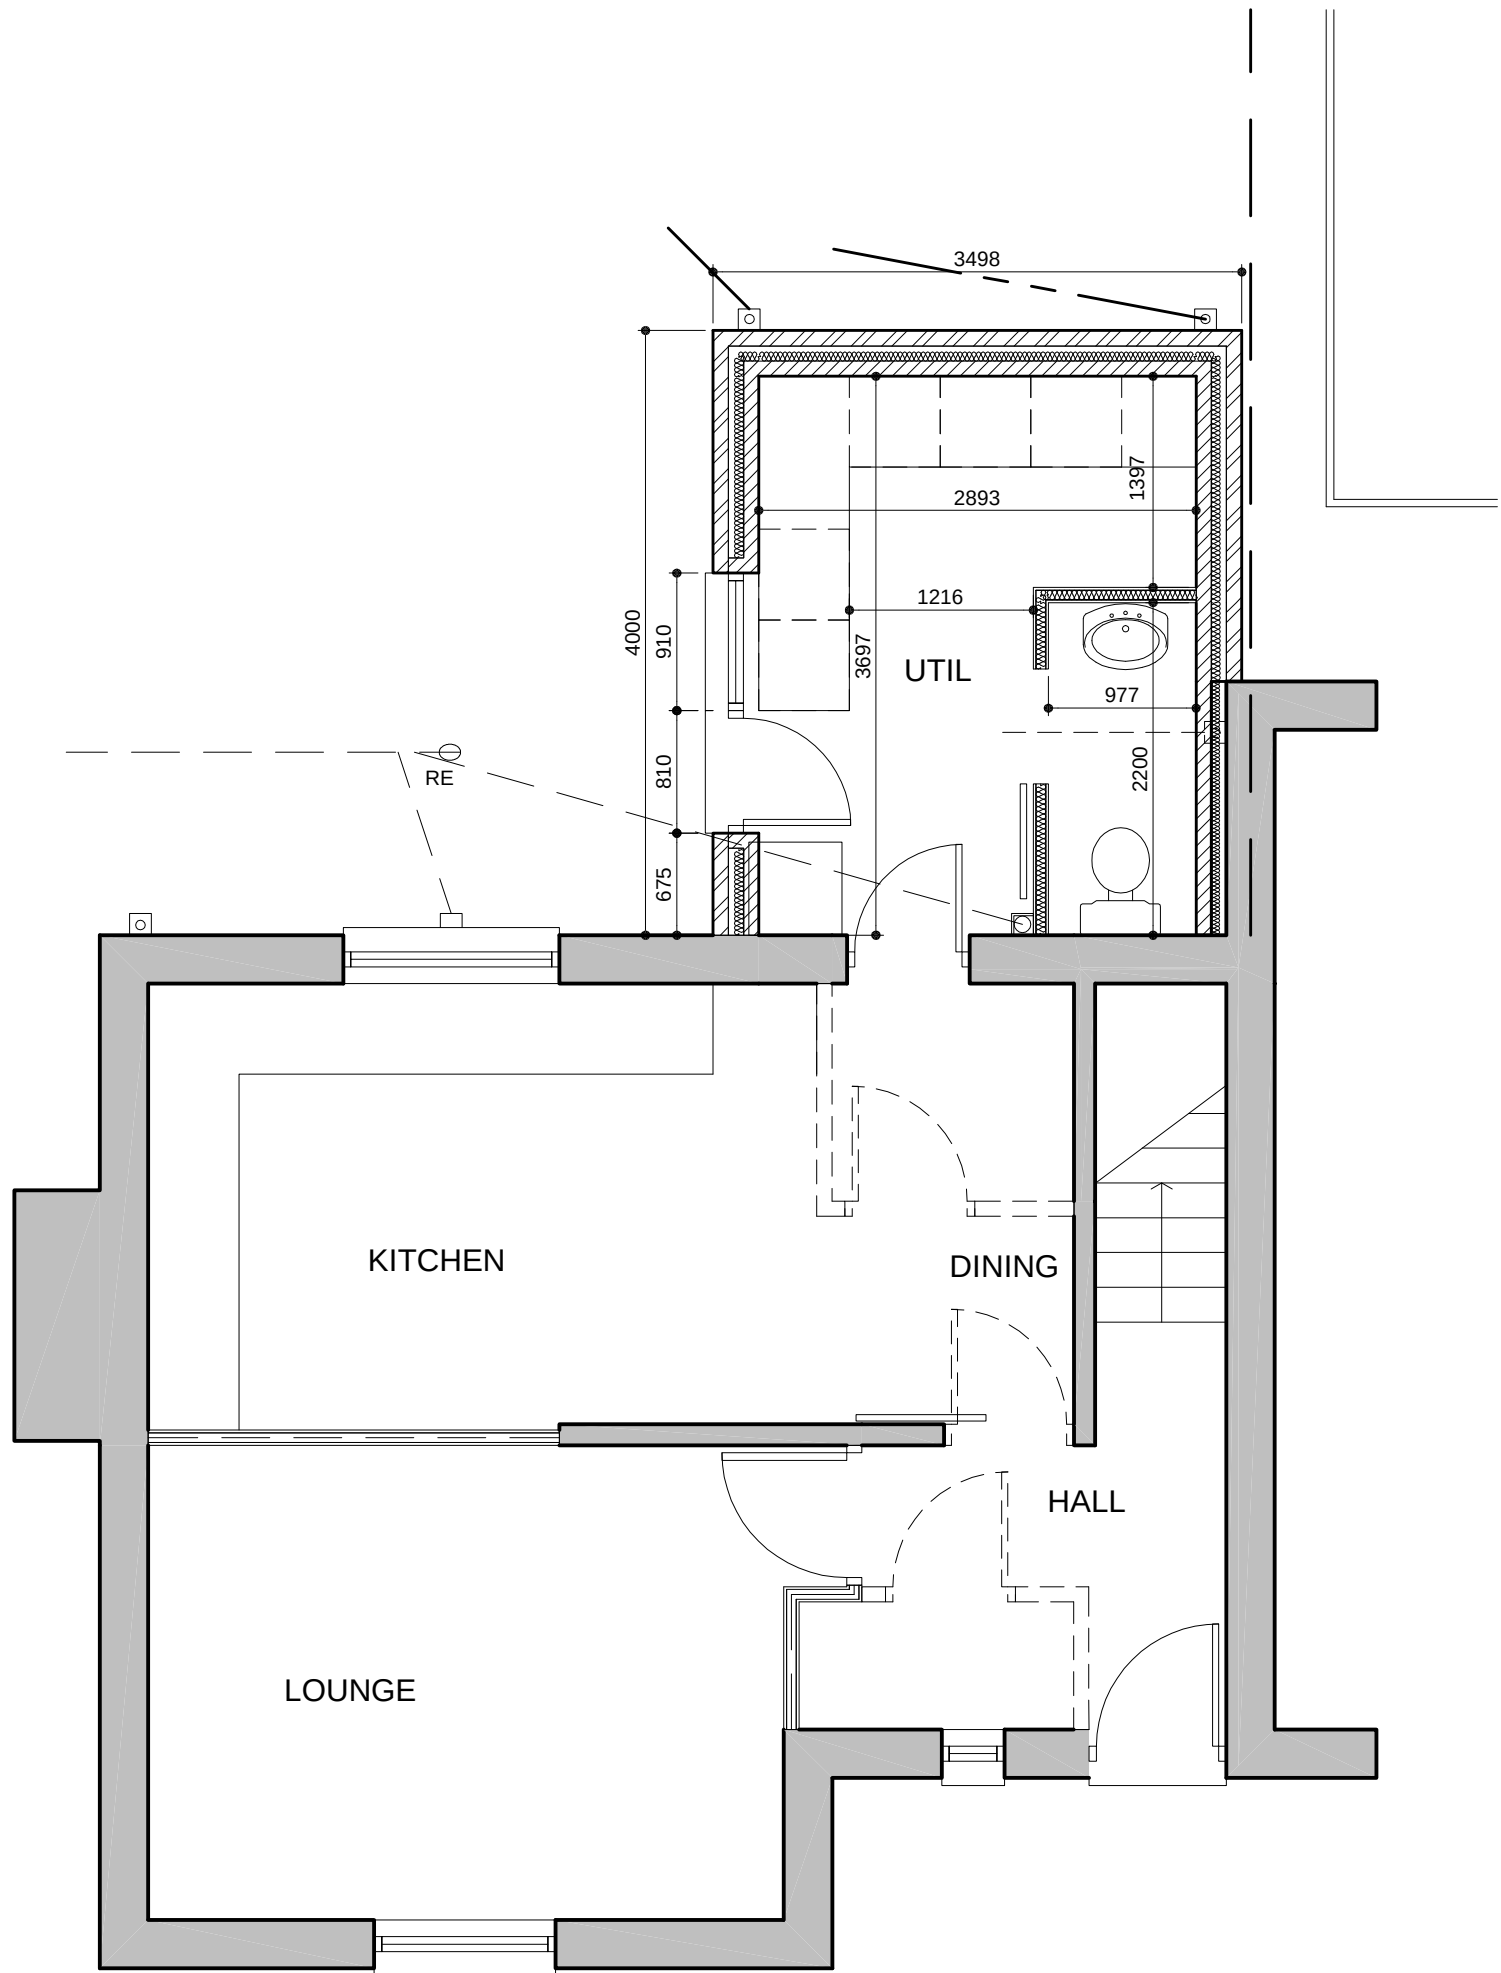

PROPOSED GROUND FLOOR PLAN

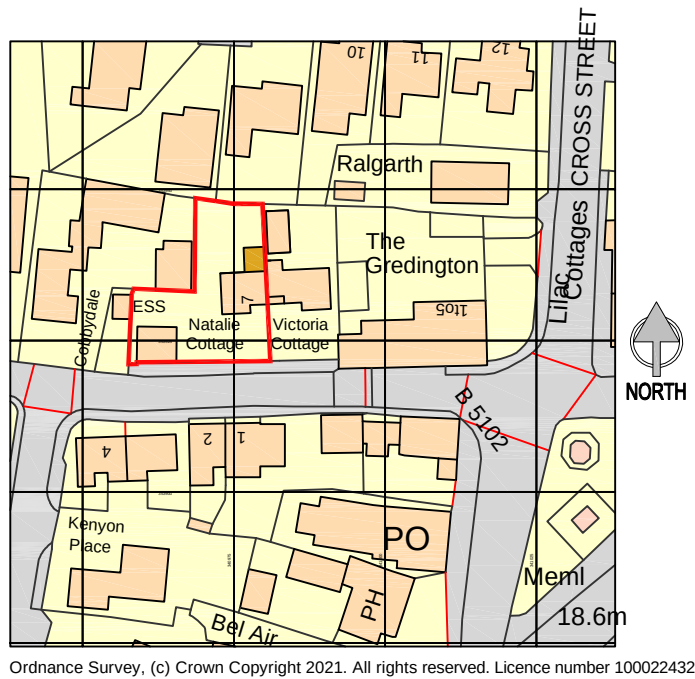

LOCATION PLAN  
SCALE 1:1250

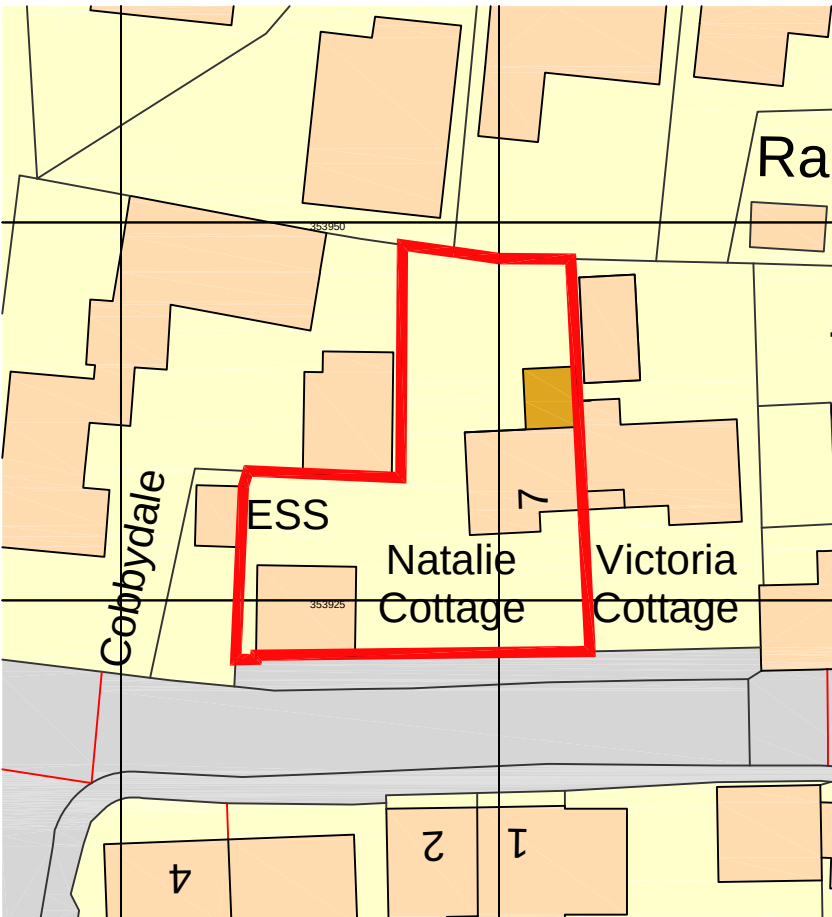

SITE PLAN  
SCALE 1:500



PARTNERED WITH  
CHESHIRE WEST AND CHESTER  
Partner Authority Scheme

Purpose of issue  
Planning application

| Revision | Amendment | Date |
|----------|-----------|------|
|          |           |      |
|          |           |      |
|          |           |      |

CLIENT  
Mr & Mrs Styling Natalie Cottage Frog Lane Holt LL13 9HJ

JOB  
Single storey rear extension

TITLE  
Plans & Elevations

Malcolm Quick

5 Haslin Crescent Christleton Chester CH36AN  
Telephone 01244 335971

Architectural Consultant

| SCALE | DATE   |
|-------|--------|
| 1:50  | Nov 21 |
| 1:100 |        |

DRAWING NUMBER  
21.014/01

DRAWING NOT TO BE SCALED AND ALL DIMENSIONS CHECKED ON SITE