





Ground floor plan 1:50

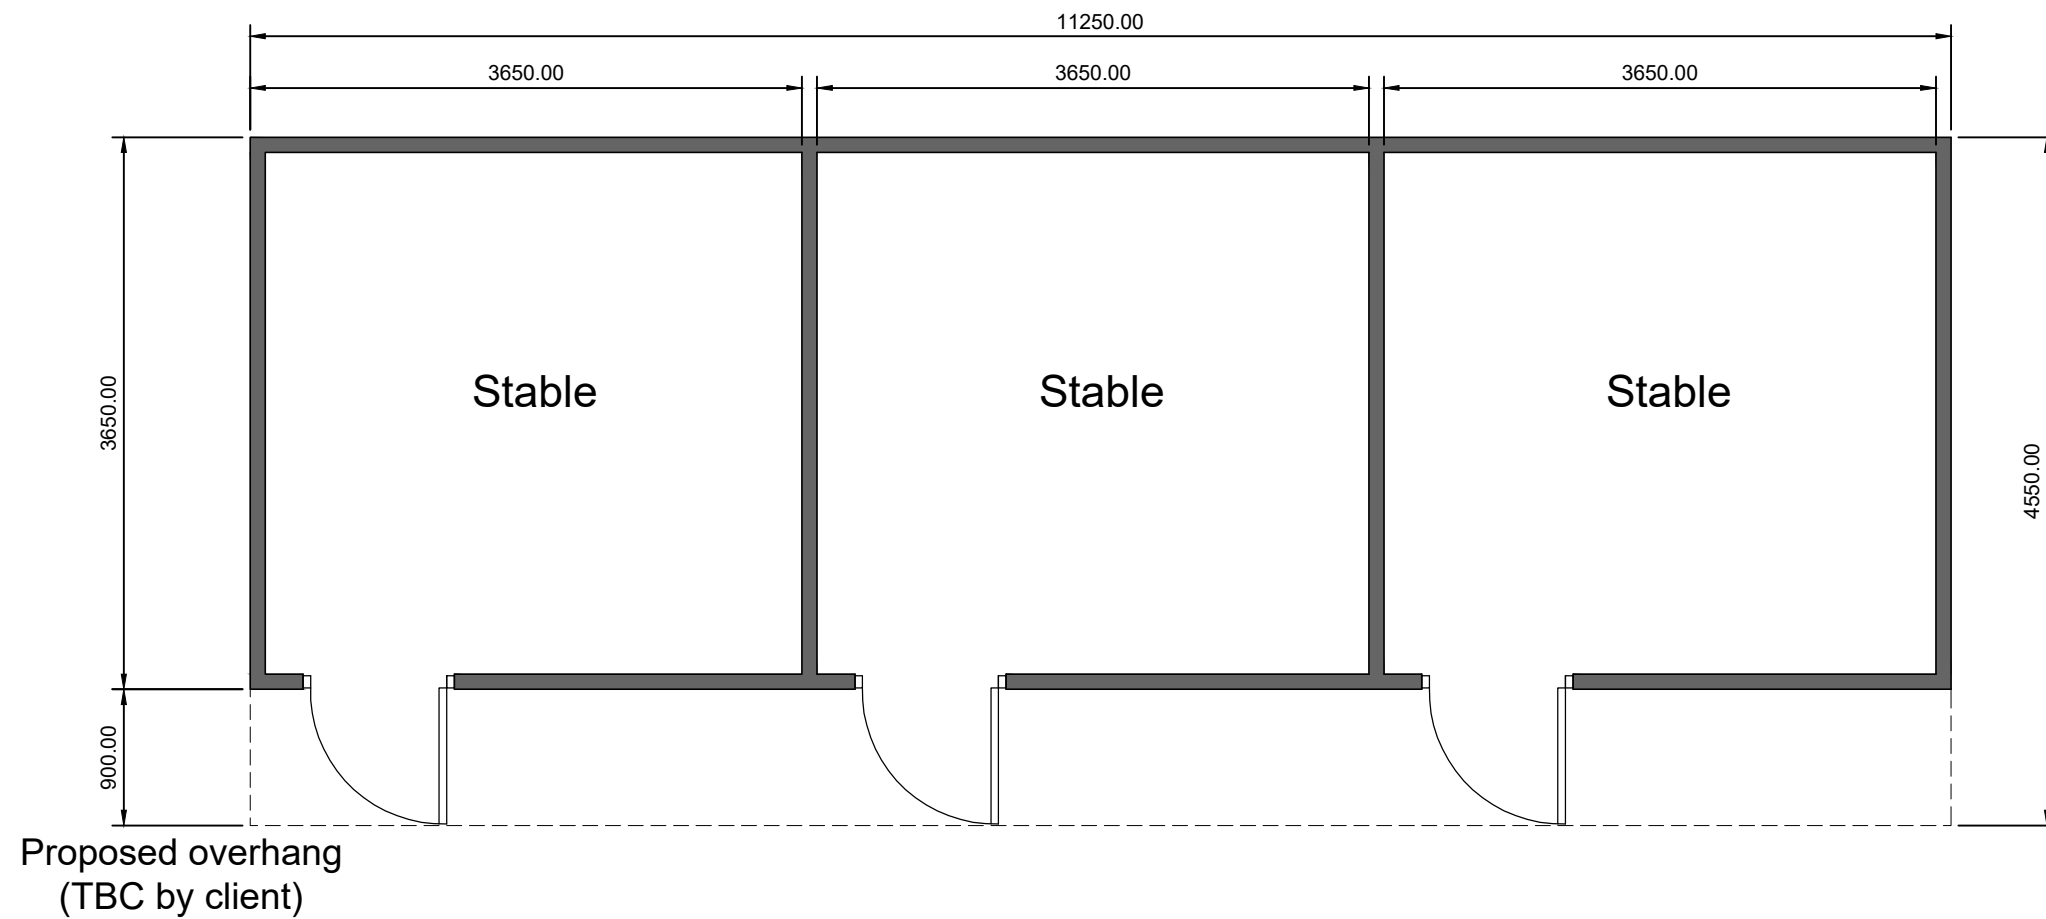

Roof plan 1:50

 

HDS ARCHITECTURAL SERVICES
 HDS Architectural Services, The Foundry,
 15 Yorke Street, Wrexham
 LL13 8LW
 Tel (01978) 345250
www.hdsarchitectural.co.uk

Project; Oak Farm, New Hall Lane, Bronnington, SY13 3HE	
Title; Proposed Floor Plans	Scale (A3); 1:50
Dwg No; OK/PD/03	Date; October 2021
Revision; REV A - Drawing amended to suit clients comments (29-10-21).	