




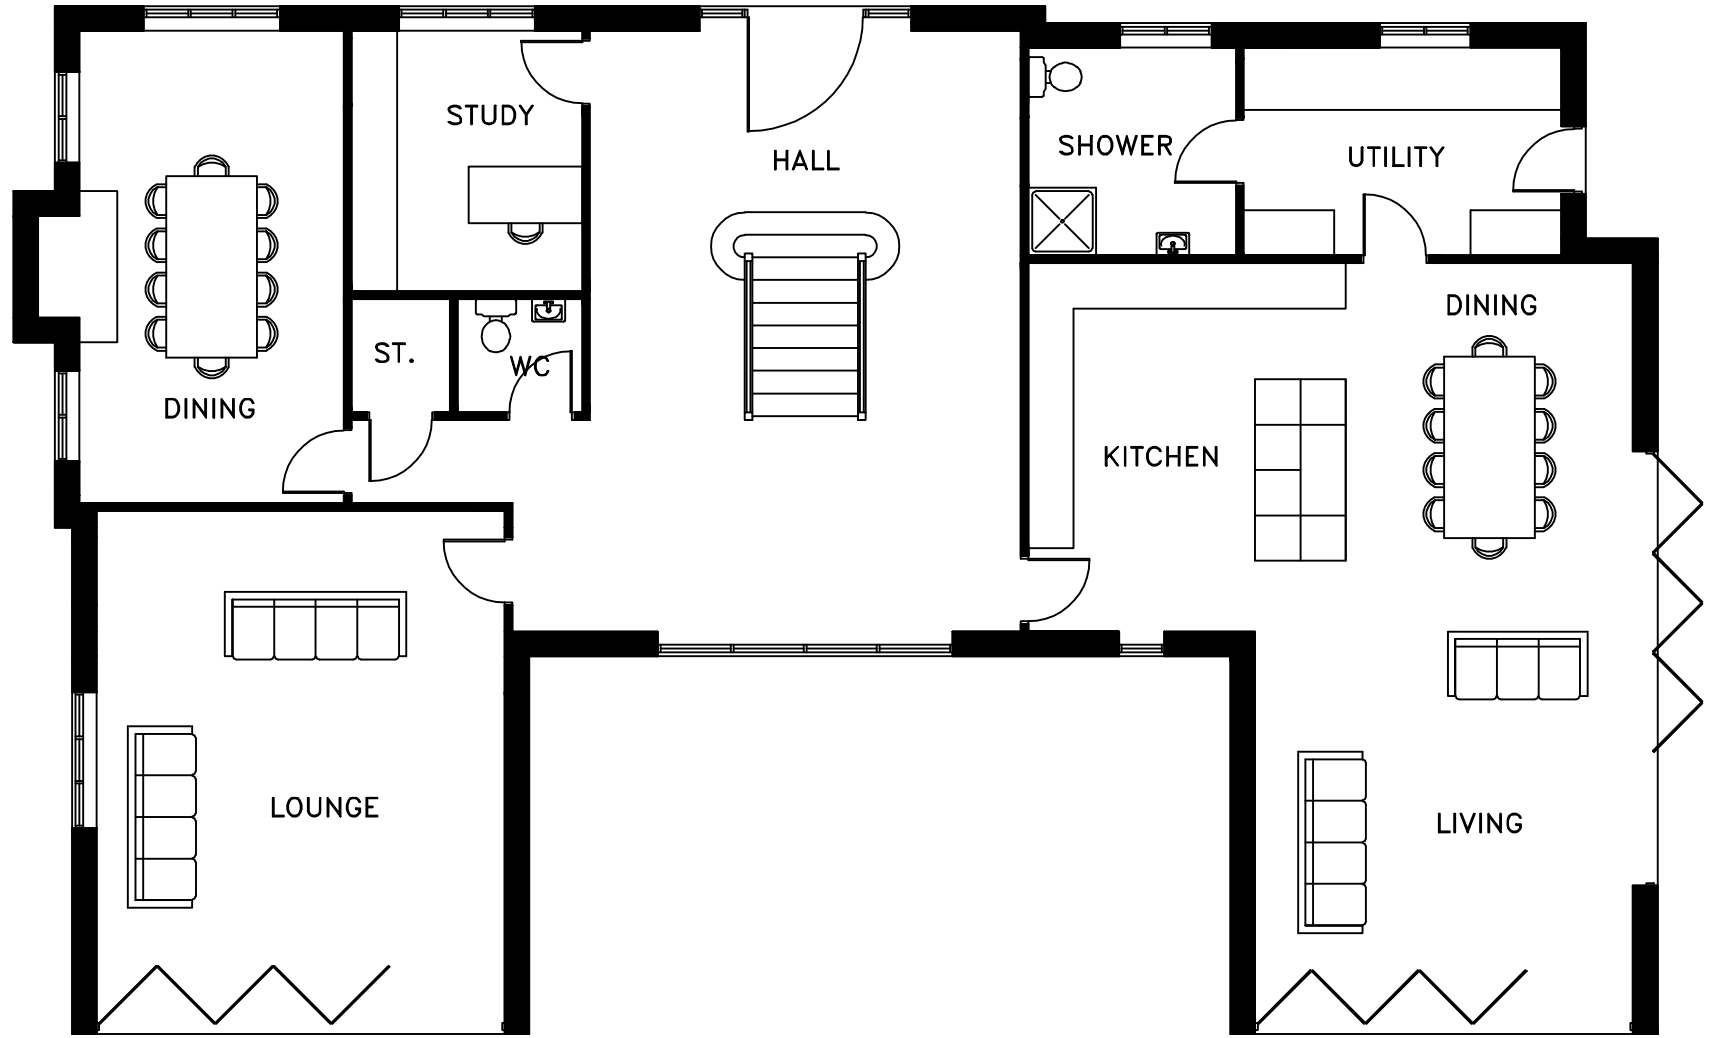

GROUND FLOOR PLAN

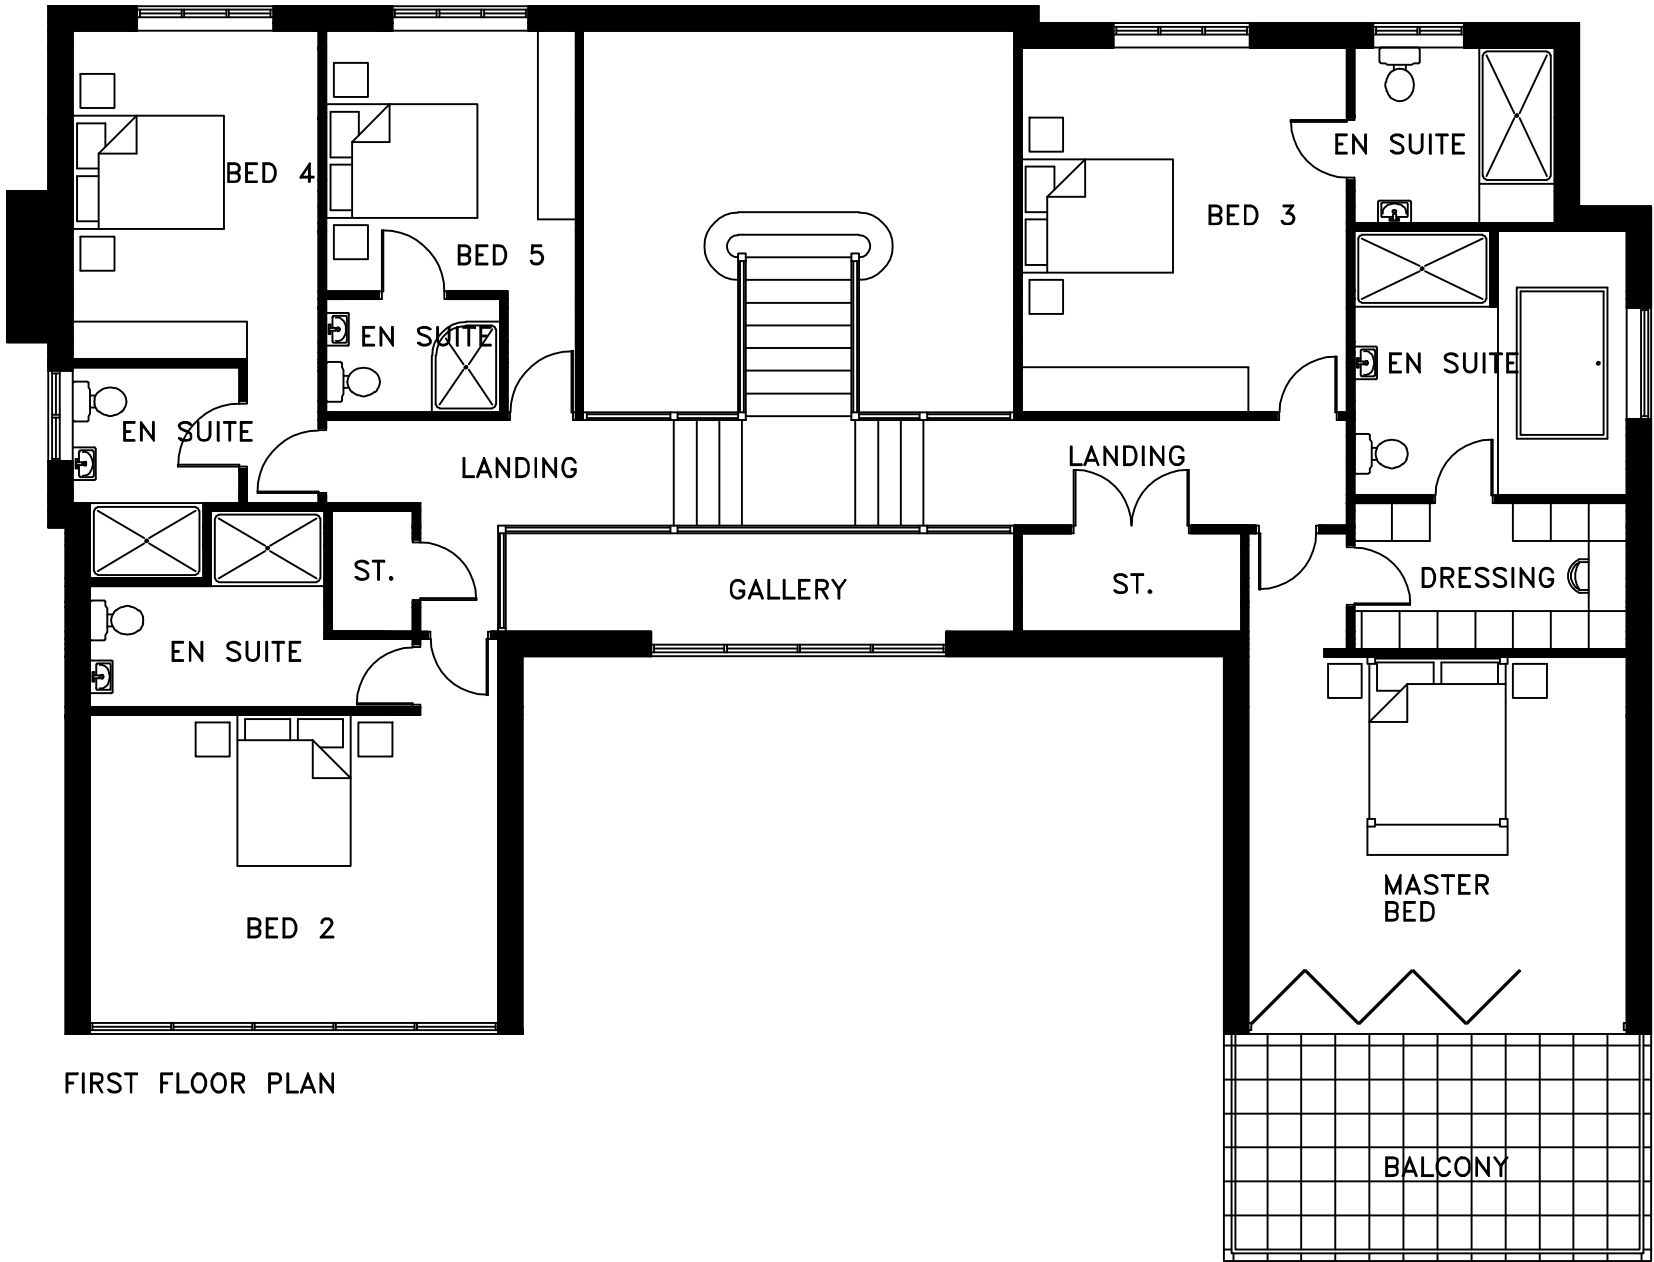


FIRST FLOOR PLAN

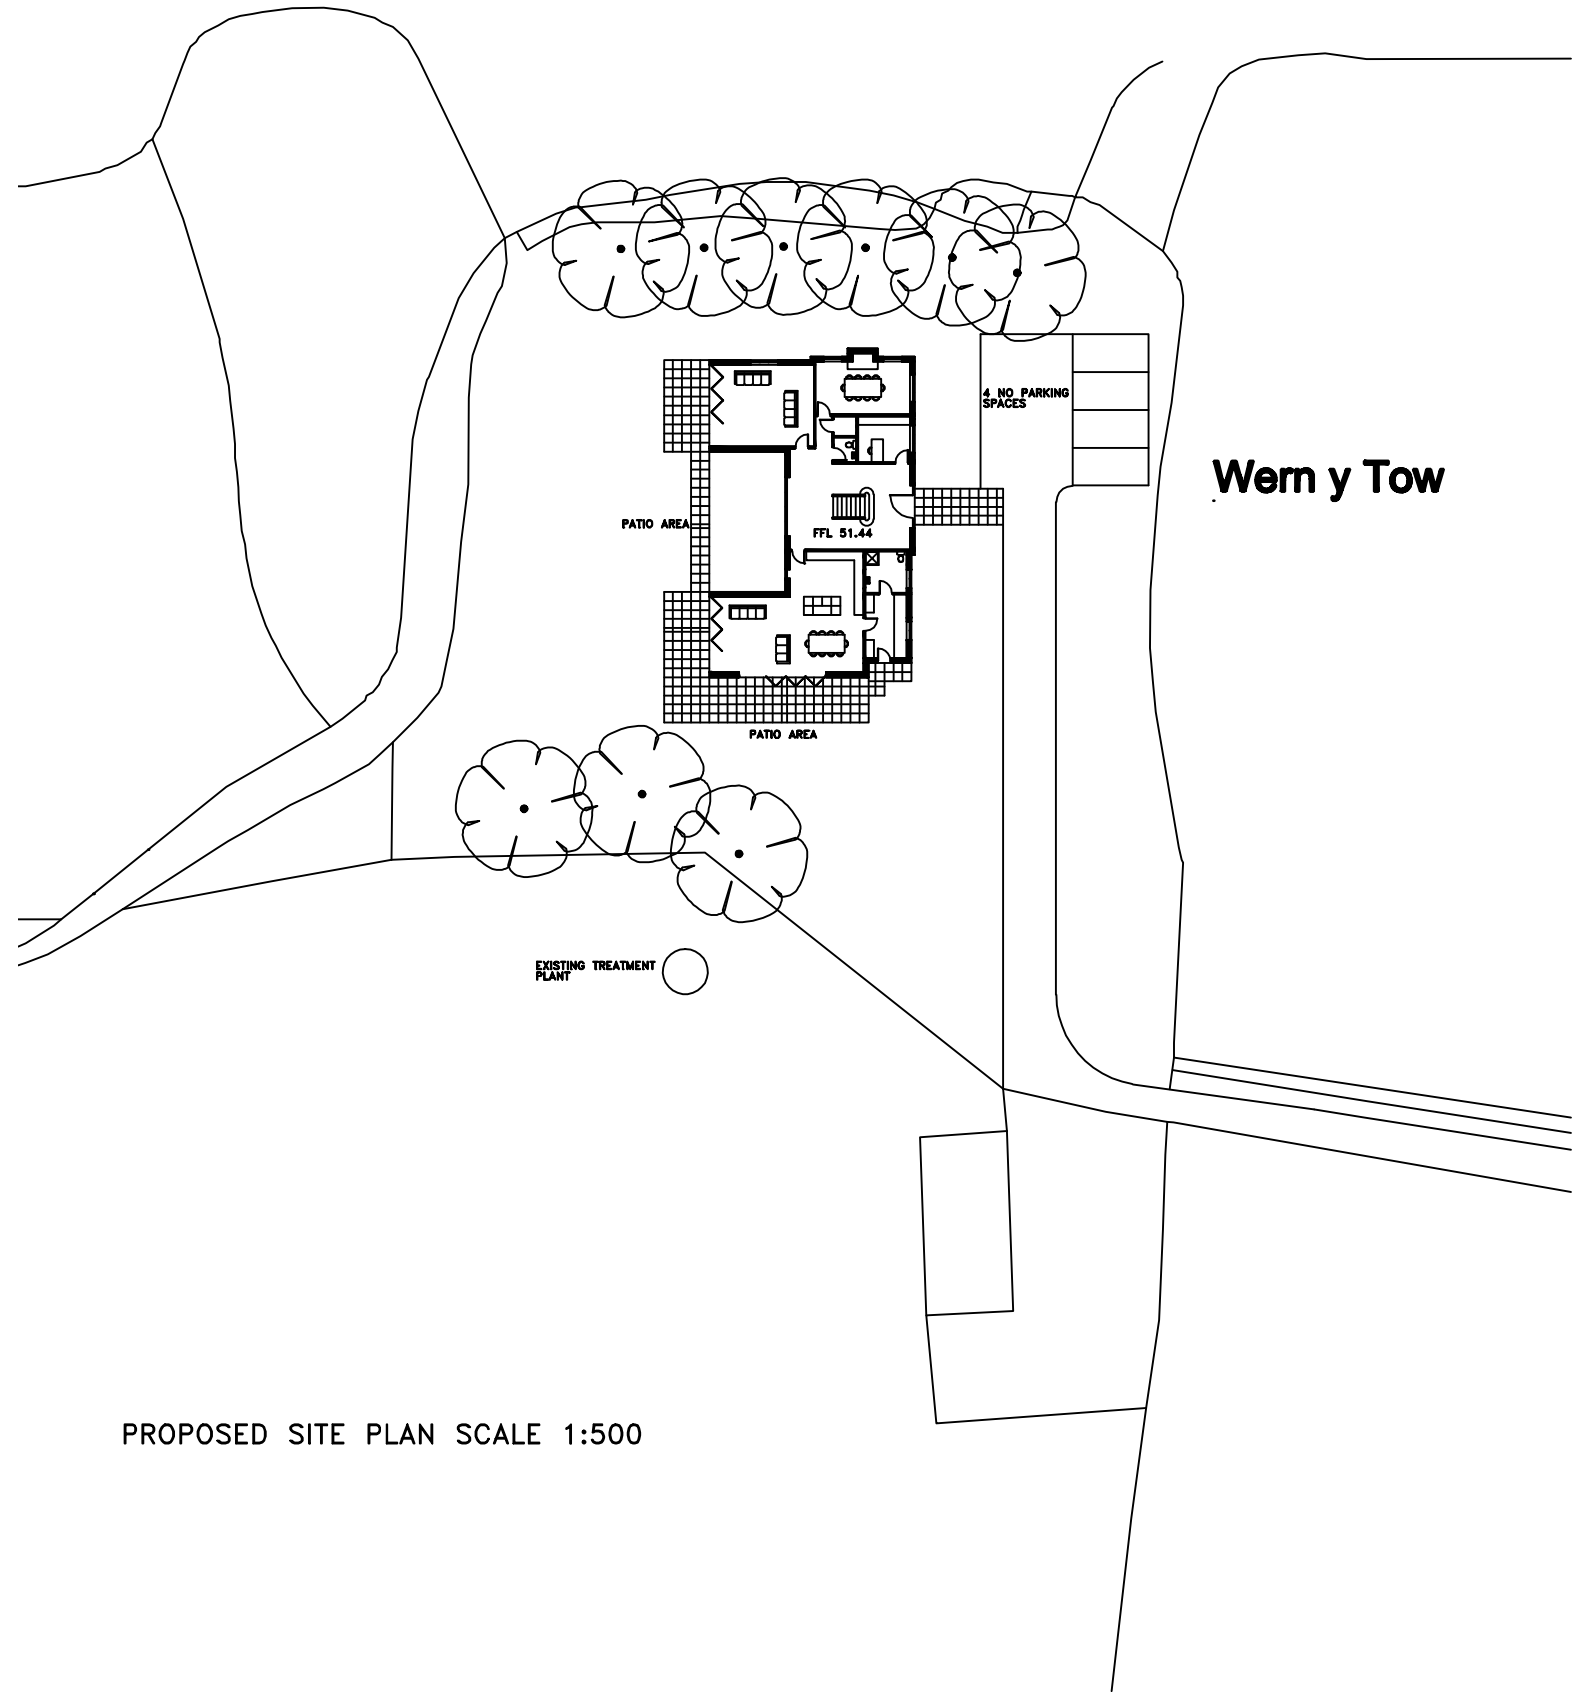

PROPOSED SITE PLAN SCALE 1:500




FRONT ELEVATION

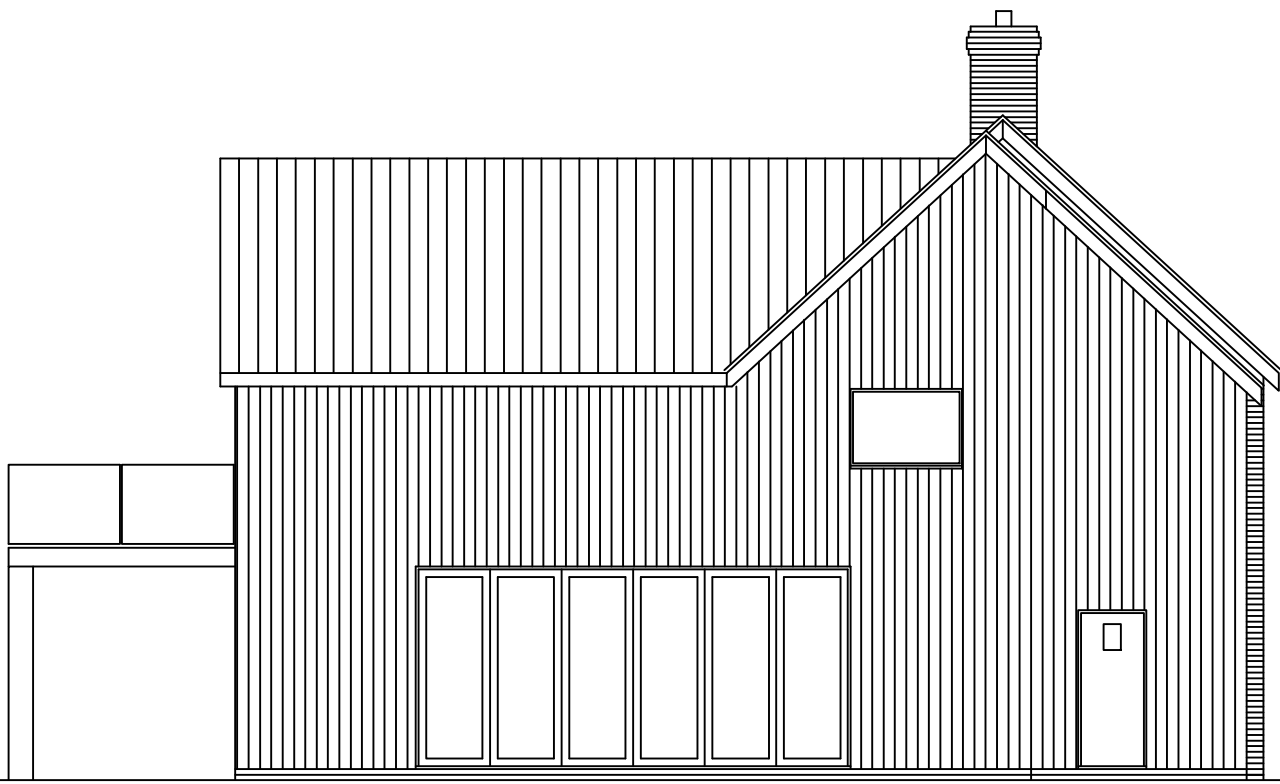

SIDE ELEVATION




REAR ELEVATION

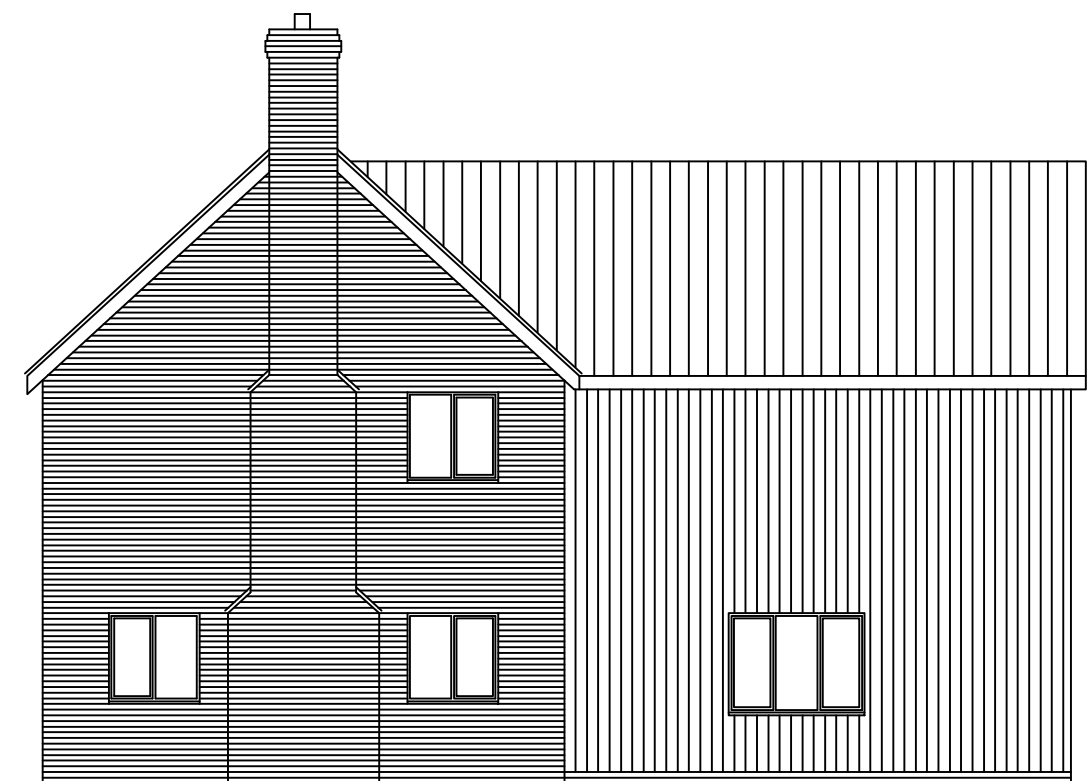

SIDE ELEVATION

The content of this drawing is subject to the provision of the Copyright Act 1956. Work to figured dimensions only. Site dimensions are to be checked before work is started. Any discrepancy whatsoever between any information contained on this drawing and any other document or drawing must be drawn to the attention of the Architect by the Contractor before the work is executed. IF IN DOUBT ASK IMMEDIATELY.

NOTES:

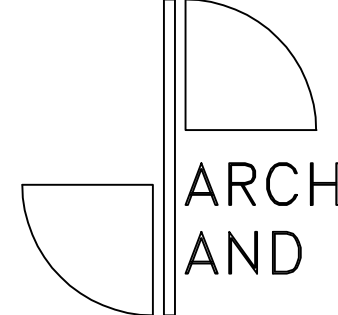FINISHED FLOOR LEVEL ADDED	04.12.21	A
DESCRIPTION	DATE	REV
 ARCHITECTURE AND DESIGN		
Appleyby, Bretton Lane, Bretton, Chester, CH4 0DX. TELEPHONE : 07786 328972 OR 07707 523921 E MAIL : info@jparchitectureanddesign.co.uk		
CLIENT MR DARREN PRITCHARD		
JOB TITLE GWERN Y TO FARM, SHOCKLACH ROAD.		
DRAWING TITLE PROPOSED FLOOR PLANS, ELEVATIONS AND SECTIONS		
DATE:	OCT 21	DRAWN BY: JP
SCALE:	1:100	
JOB NO.	DRAWING NUMBER	REV
F1693	01	A