



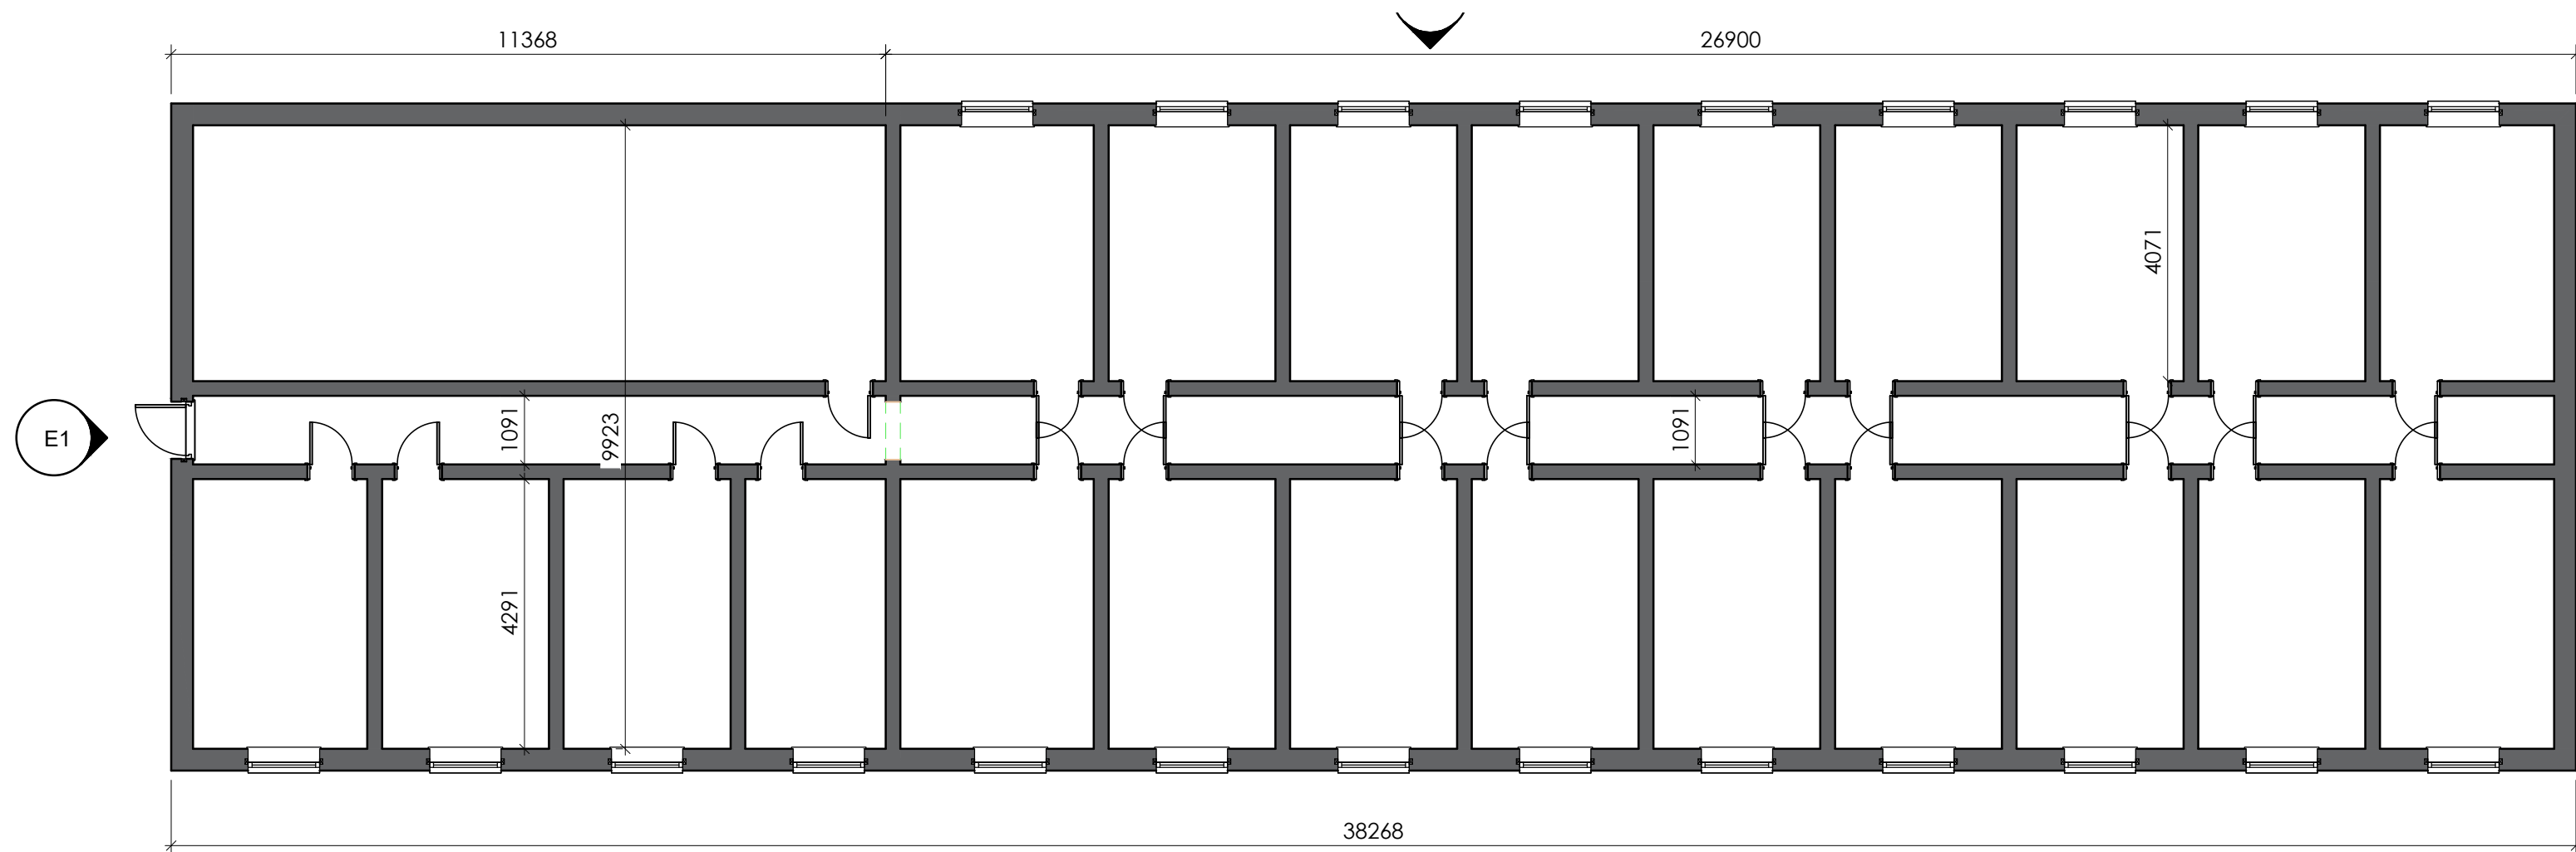


1 Existing Floor Plan
1 : 100

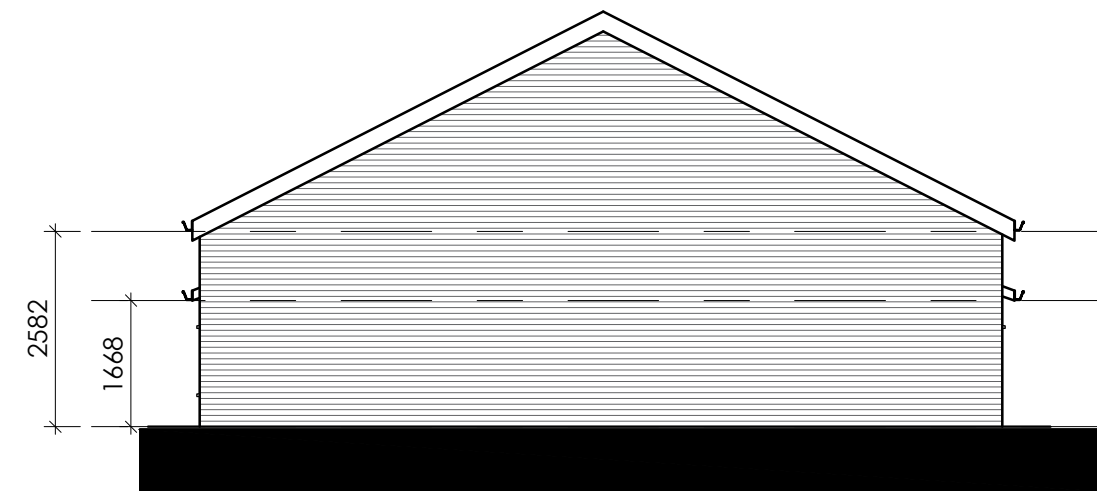


E1 Existing Elevation
1 : 100



E2 Existing Elevation
1 : 100

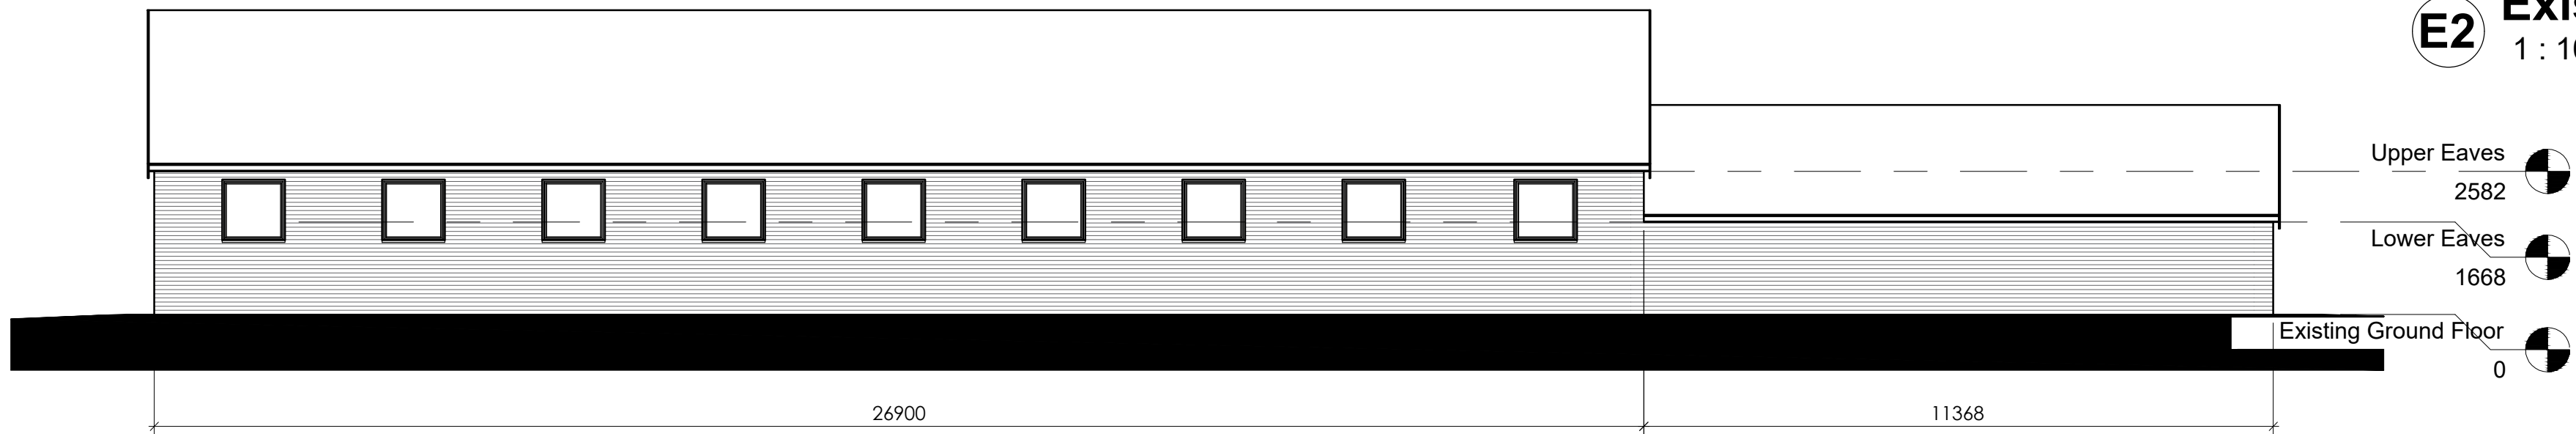

E3 Existing Elevation
1 : 100

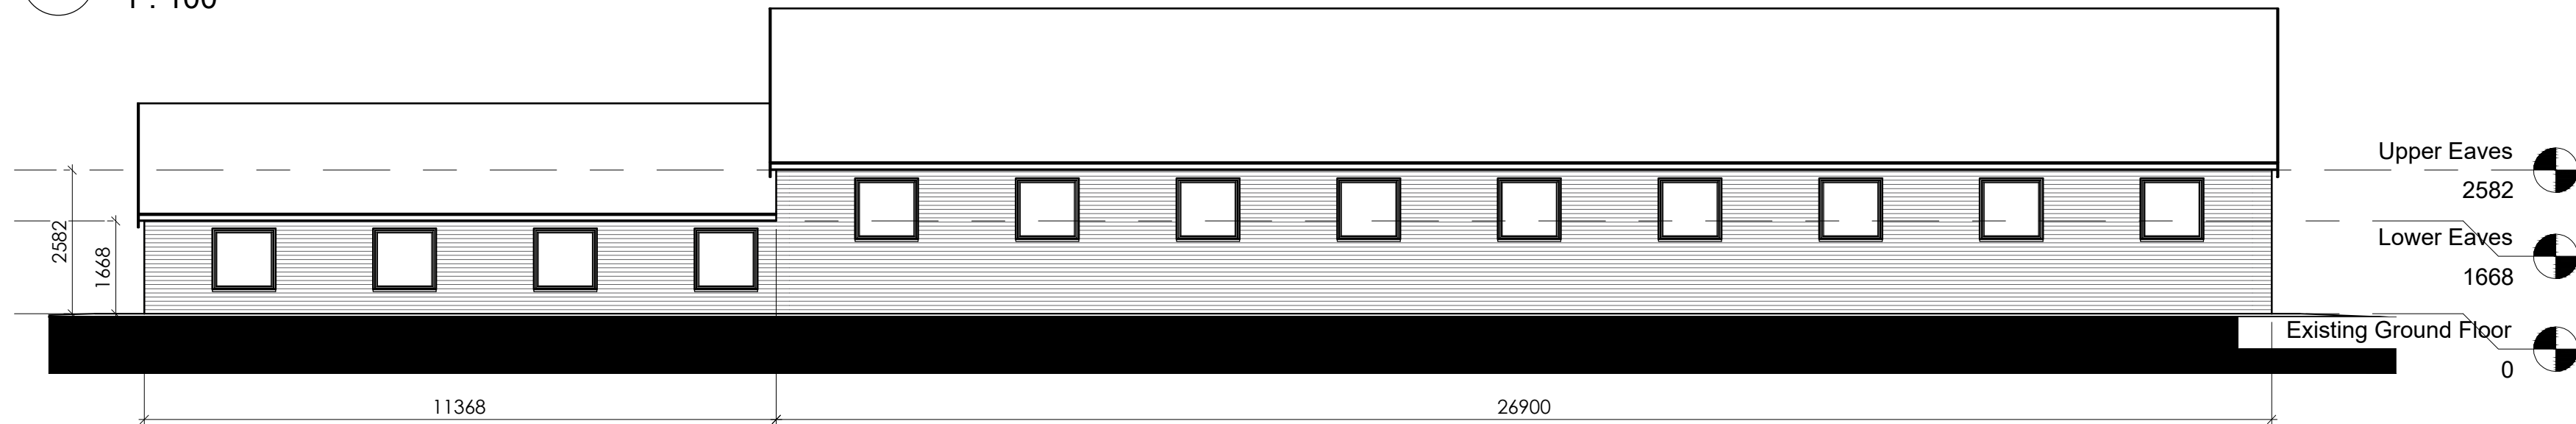

E4 Existing Elevation
1 : 100

Client Mr S Trowbridge			
Project Broad Oak Farm, Rossett			
Drawing Title Existing Block K Floor Plan and Elevations			
Drawn by HJ		Checked by GE	
Date Sept 20			
Status PLANNING		Scale @ A2 1:1	
Job no. C3873		Dwg.no. L05.09	
		Rev. P1	
Cassidy+ Ashton www.cassidyashton.co.uk			
Architecture + Building Surveying + Town Planning			
10 Hunters Walk, Canal Street, Chester, CH1 4EB 7 East Cliff, Preston, Lancashire, PR1 3JE		01244 402 9 01772 258 3	