


SR04 - 1.1m Railing Detail (Ball top)

REVISIONS

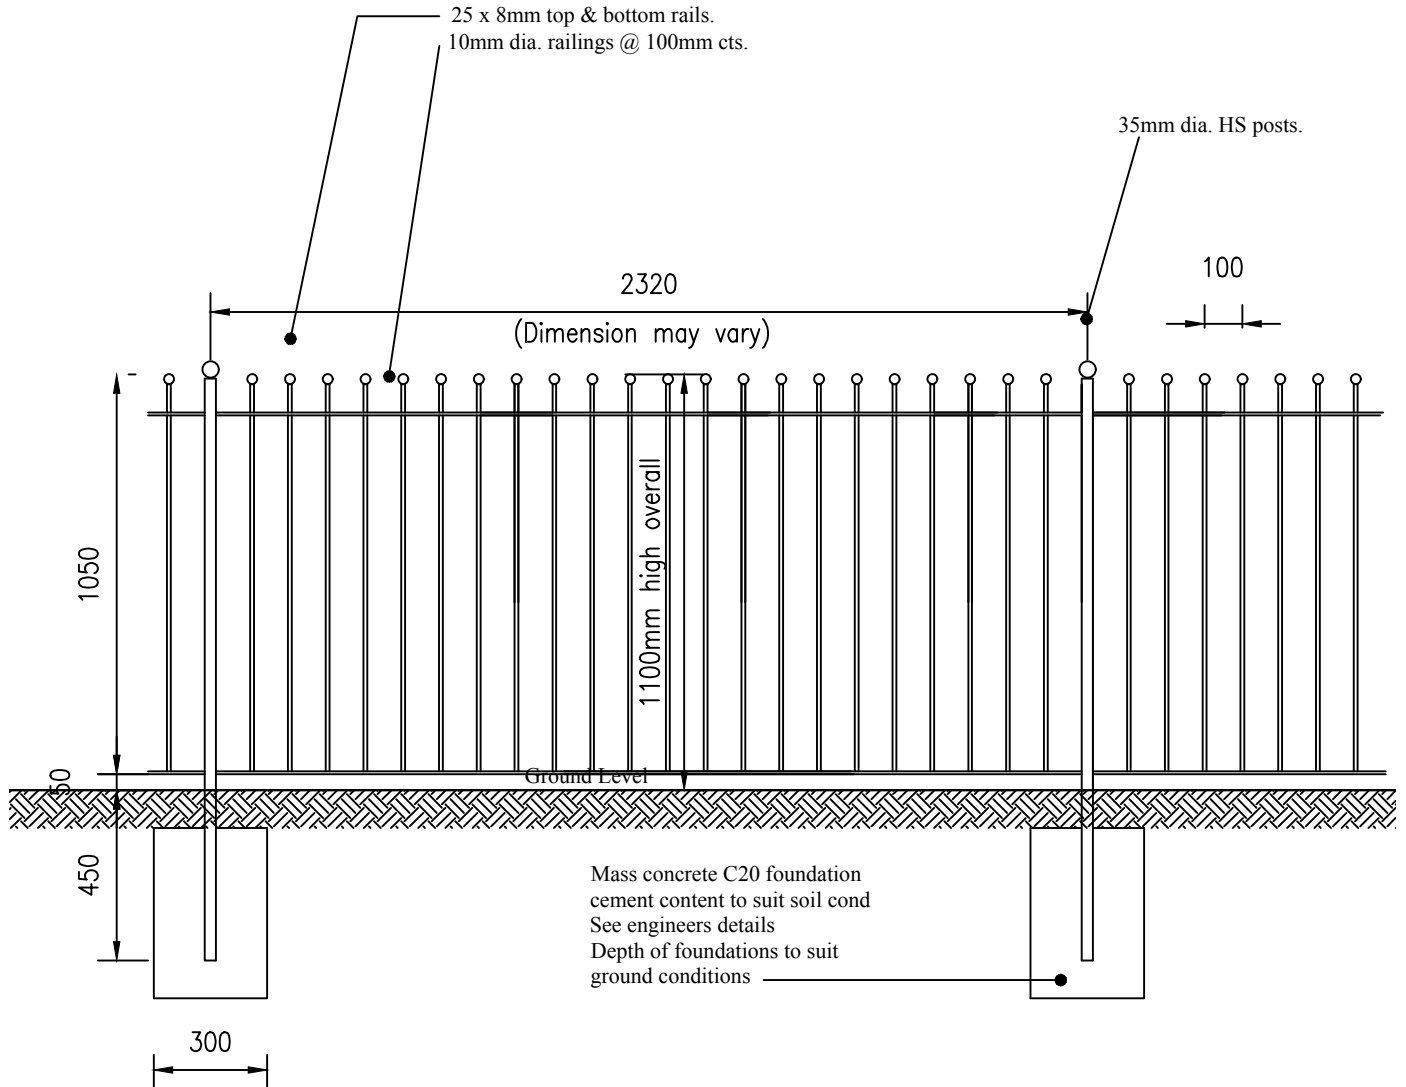

Front Elevation

**Taylor
Wimpey**

Title:
Regional Standard Details

1.1m High Railing Detail
(Ball top)

Dwg No: SR 04

Scale: 1 : 20 @ A4 Date: 05/10/12

Dwn By: TWNW Chk By:

Taylor Wimpey North West
Taylor Woodrow House, The Beacons, Warrington Road,
Bridlewood, Warrington, Cheshire WA3 5JU
Tel 01925 849 500 Fax 01925 849 501
www.taylorwimpey.com