



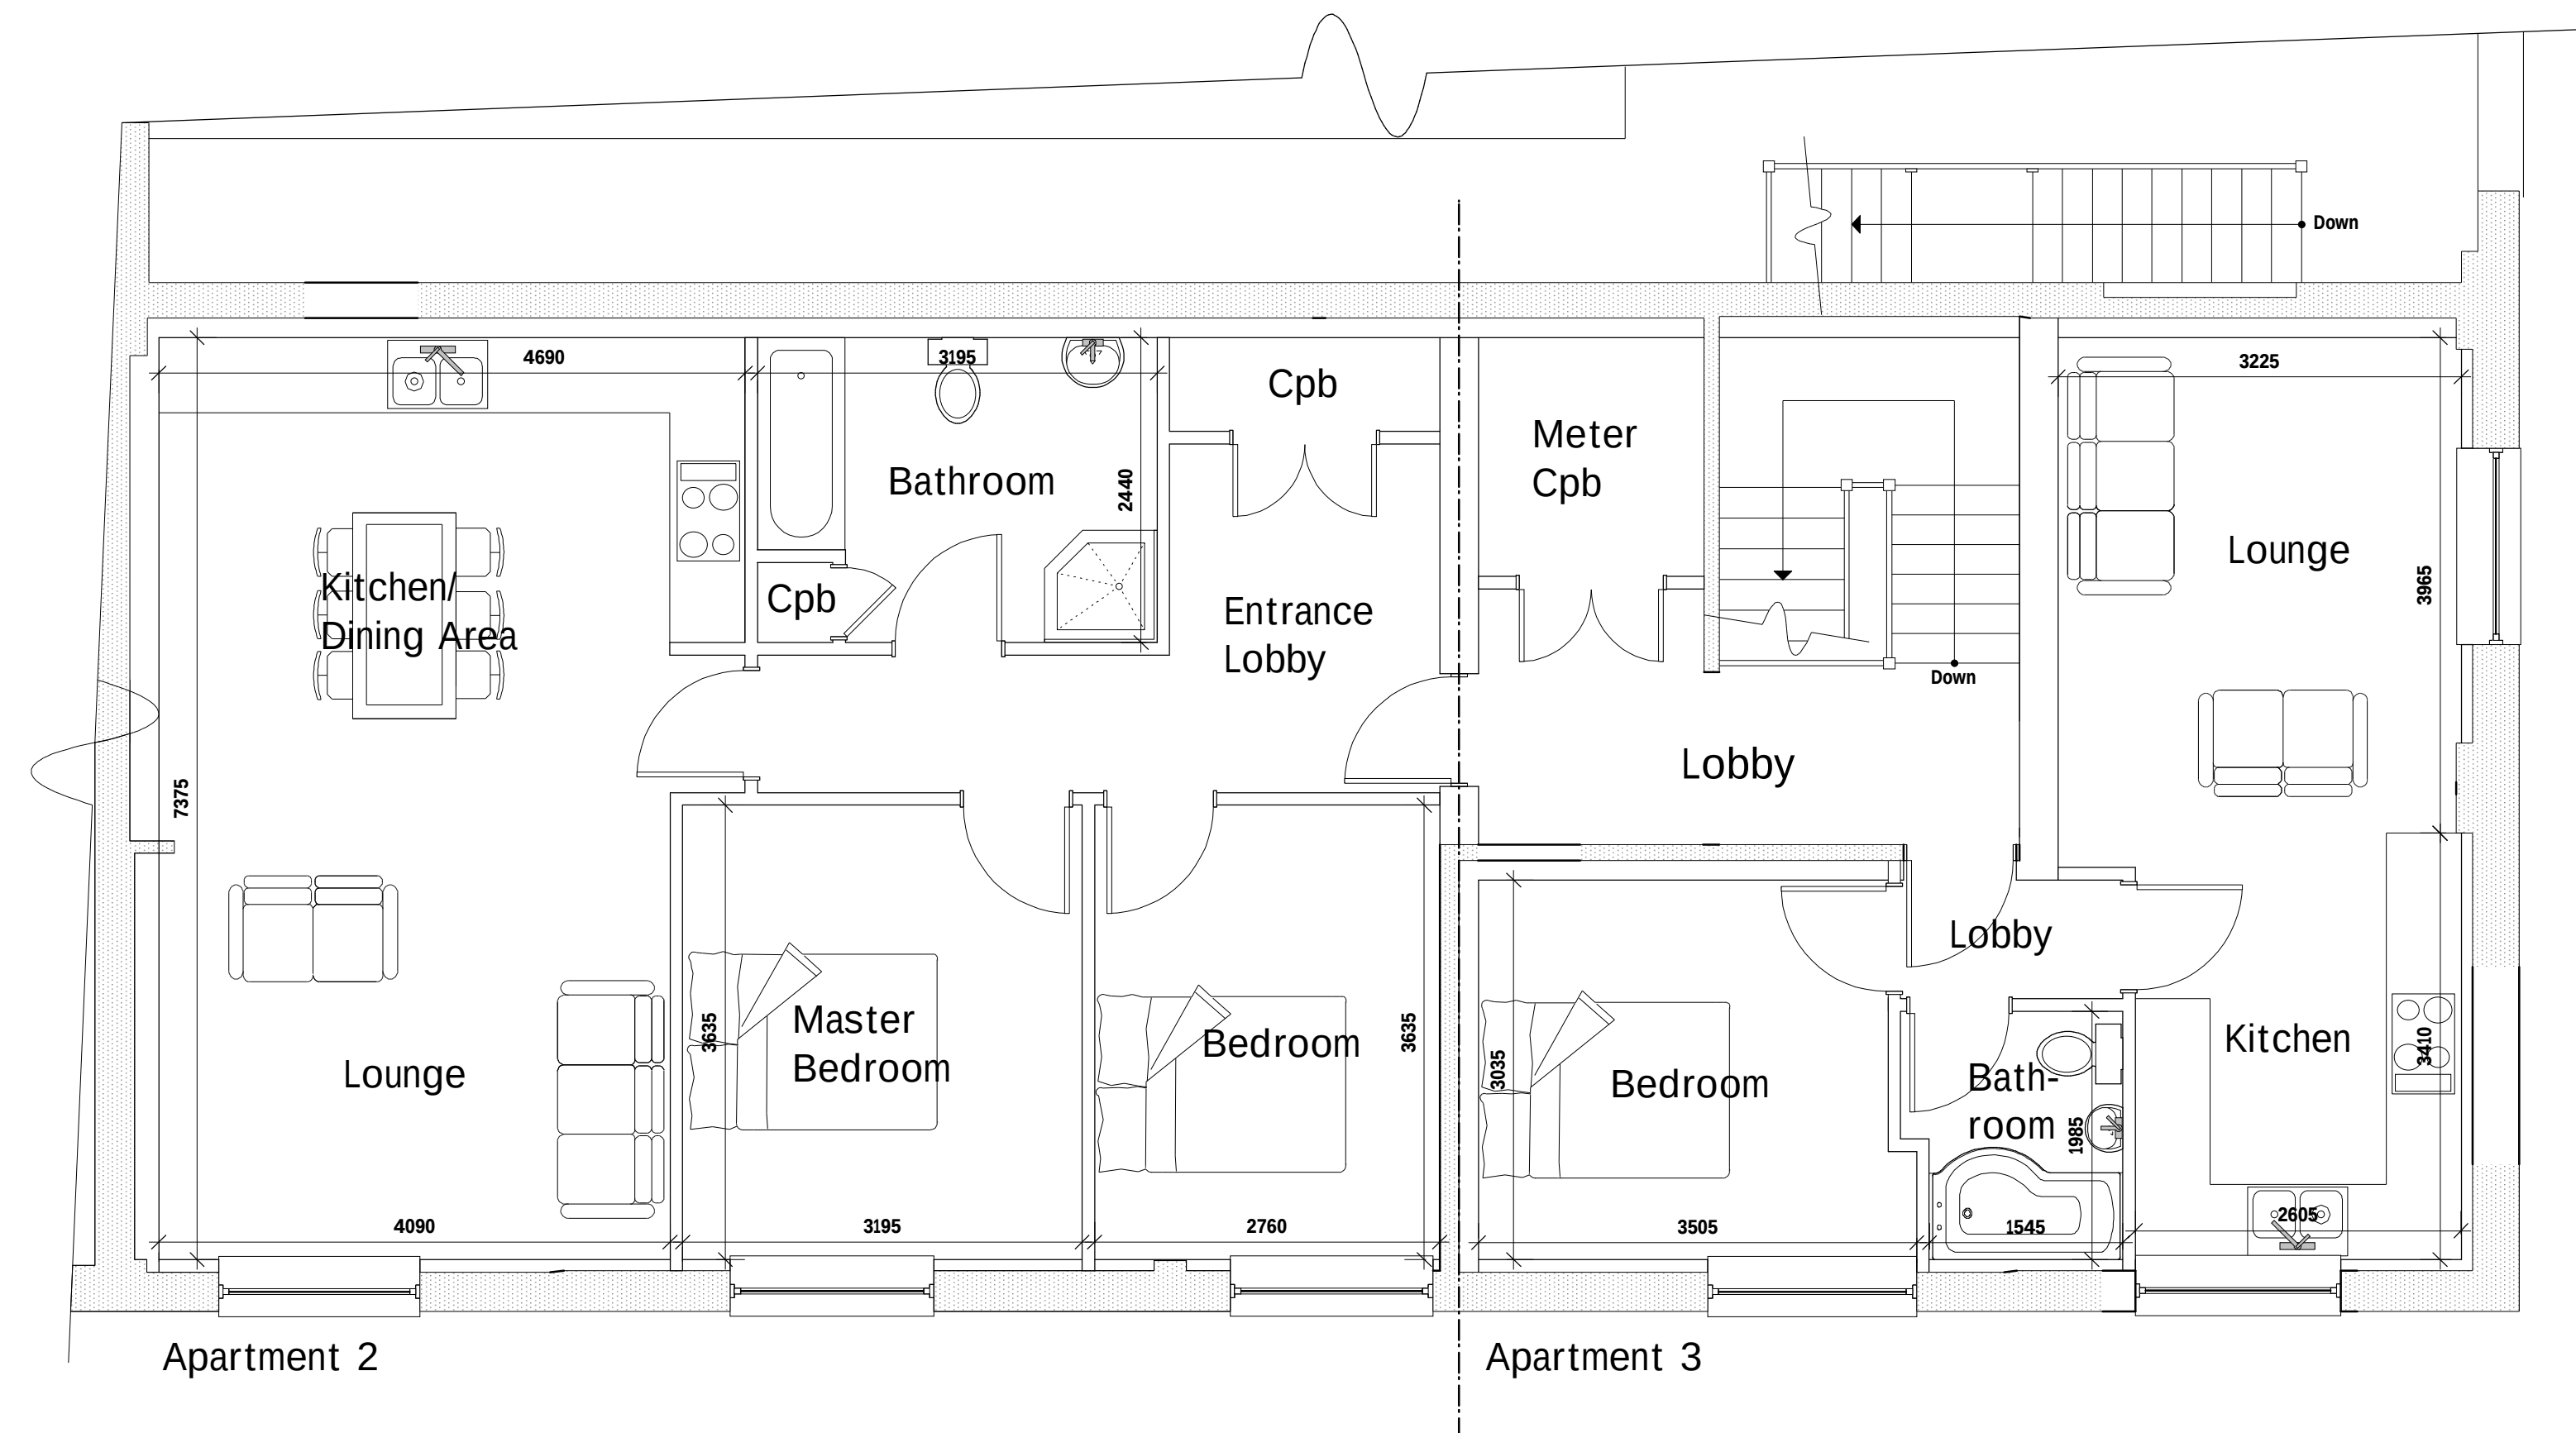

First Floor Plan

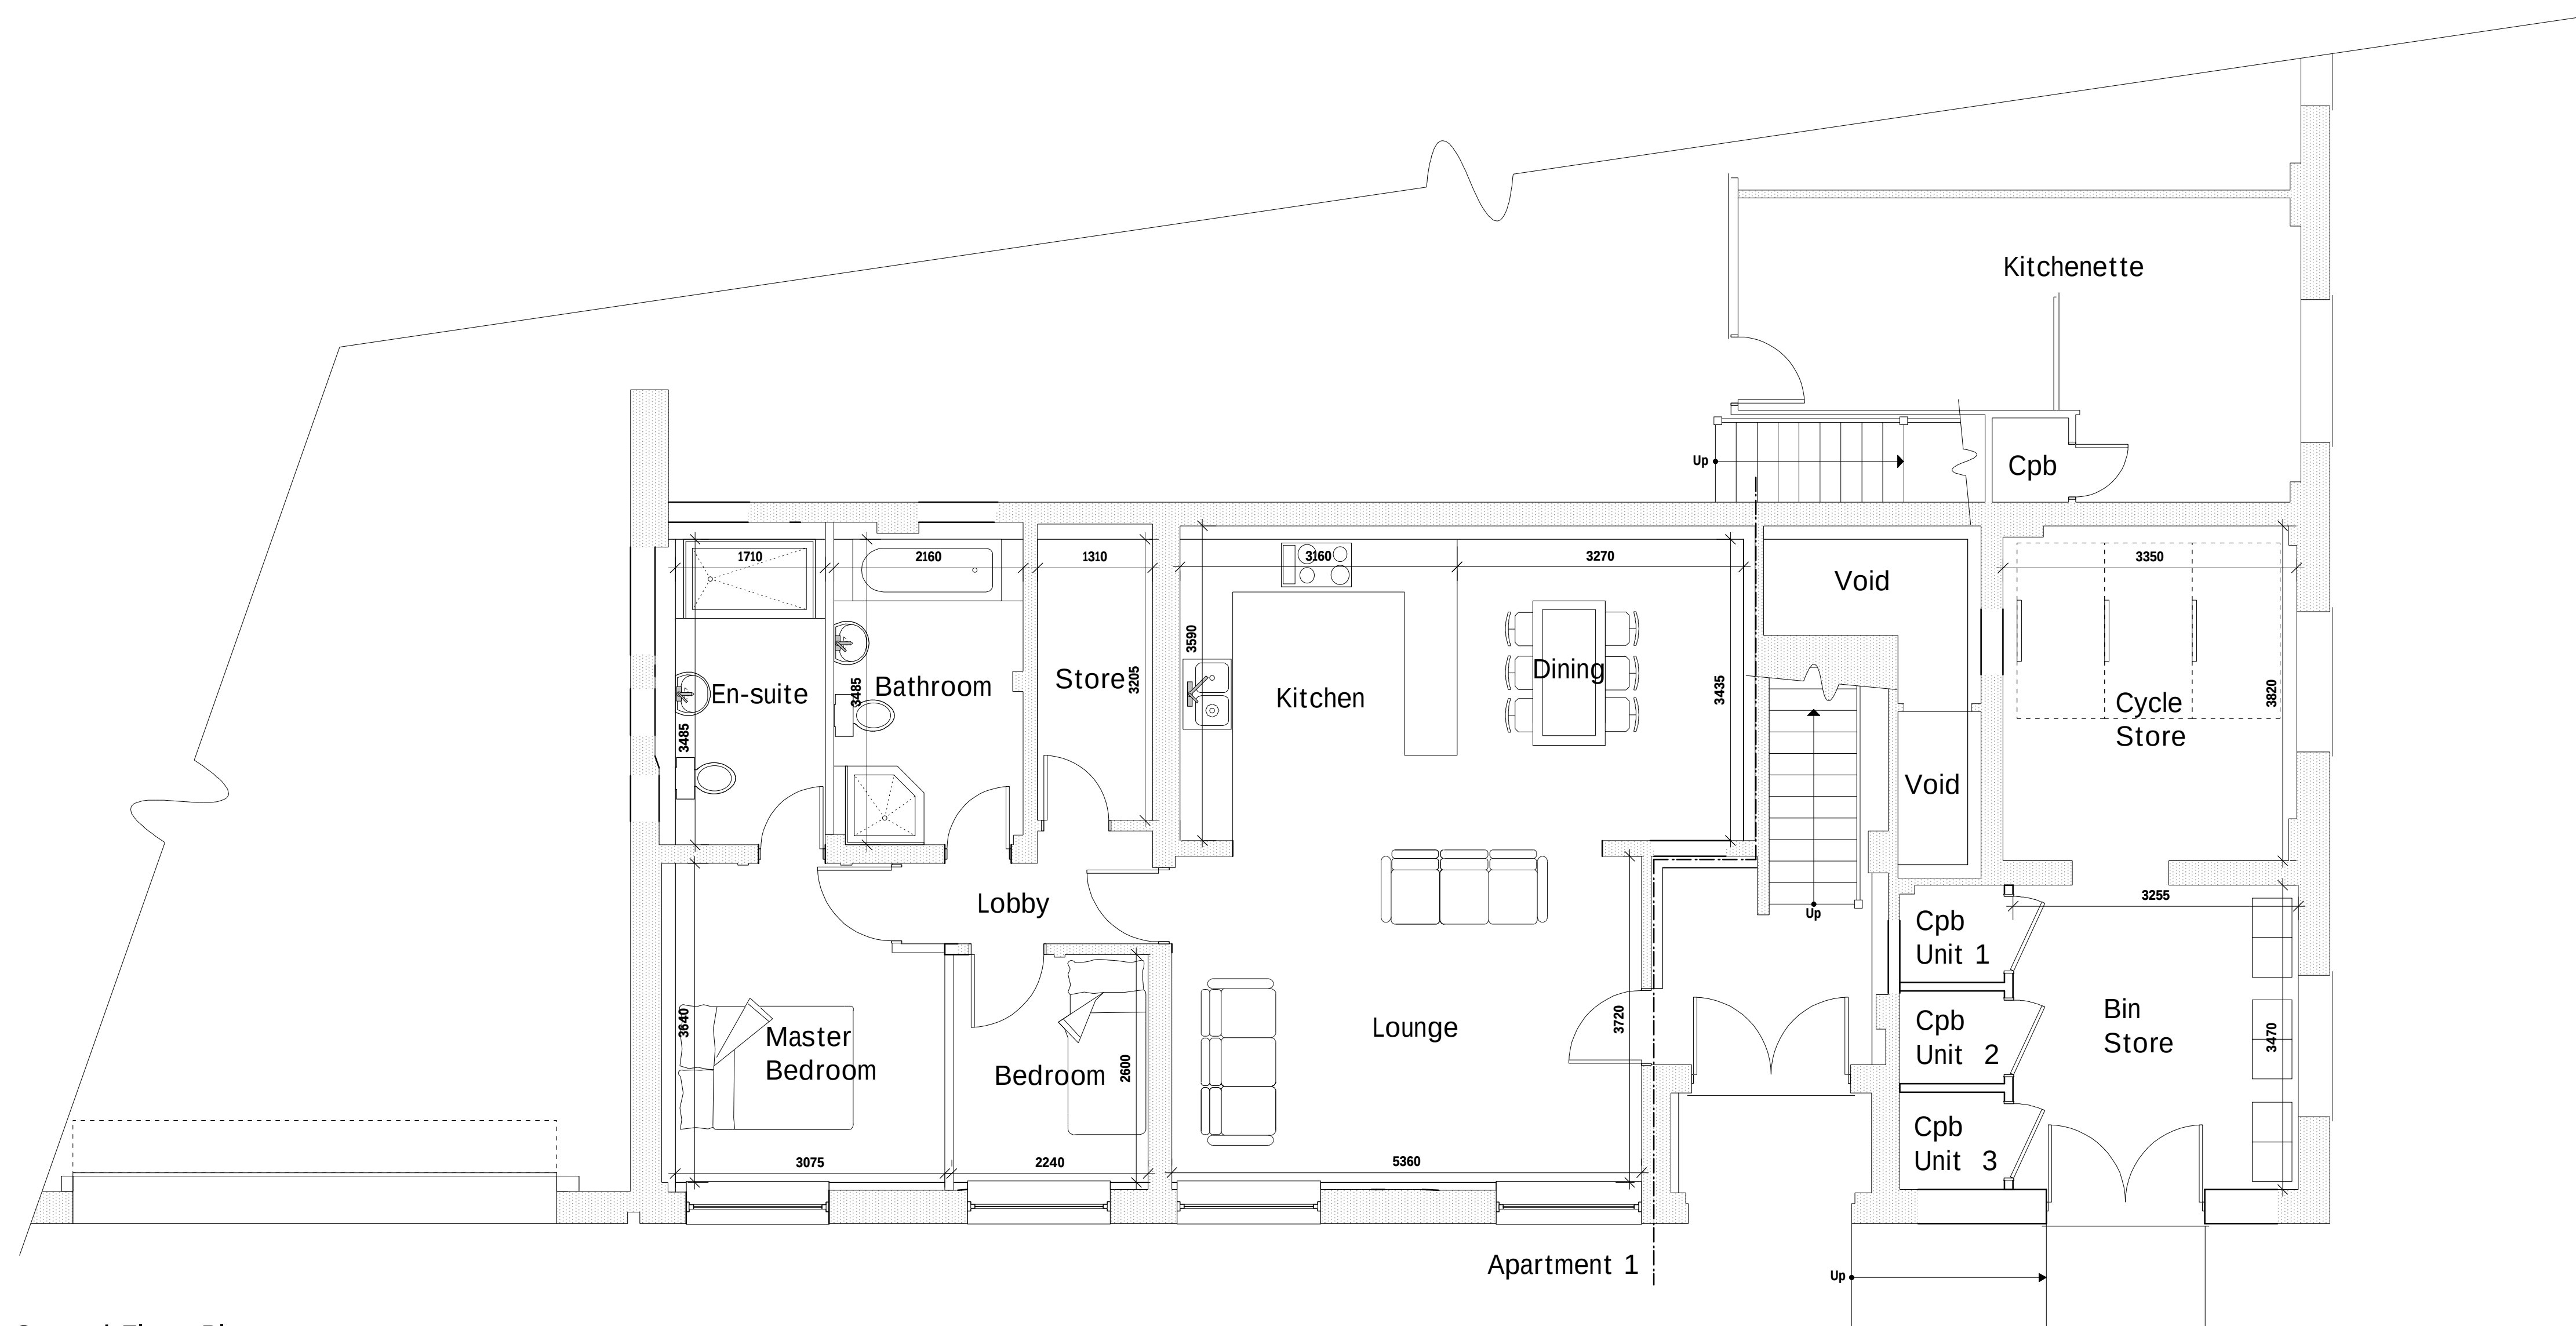

Ground Floor Plan

Rev	Date	Detail	Initial

Project: Proposed Alterations to Units at Maesgwyn Road, Wrexham, LL11 2AP.	
Title: Planning: Floor Plans	Scale: (A1) 1:50
Drawn By: D.J.Edwards	Date: Oct 2018
Drawing No: D101/003	Sheet: 1 of 2

blueprint
architectural services

LABC partner
Office 3K4,
Redwither Business Tower,
Wrexham. LL13 9XT
Tel: 01978 356500
www.blueprintarchitectural.com