


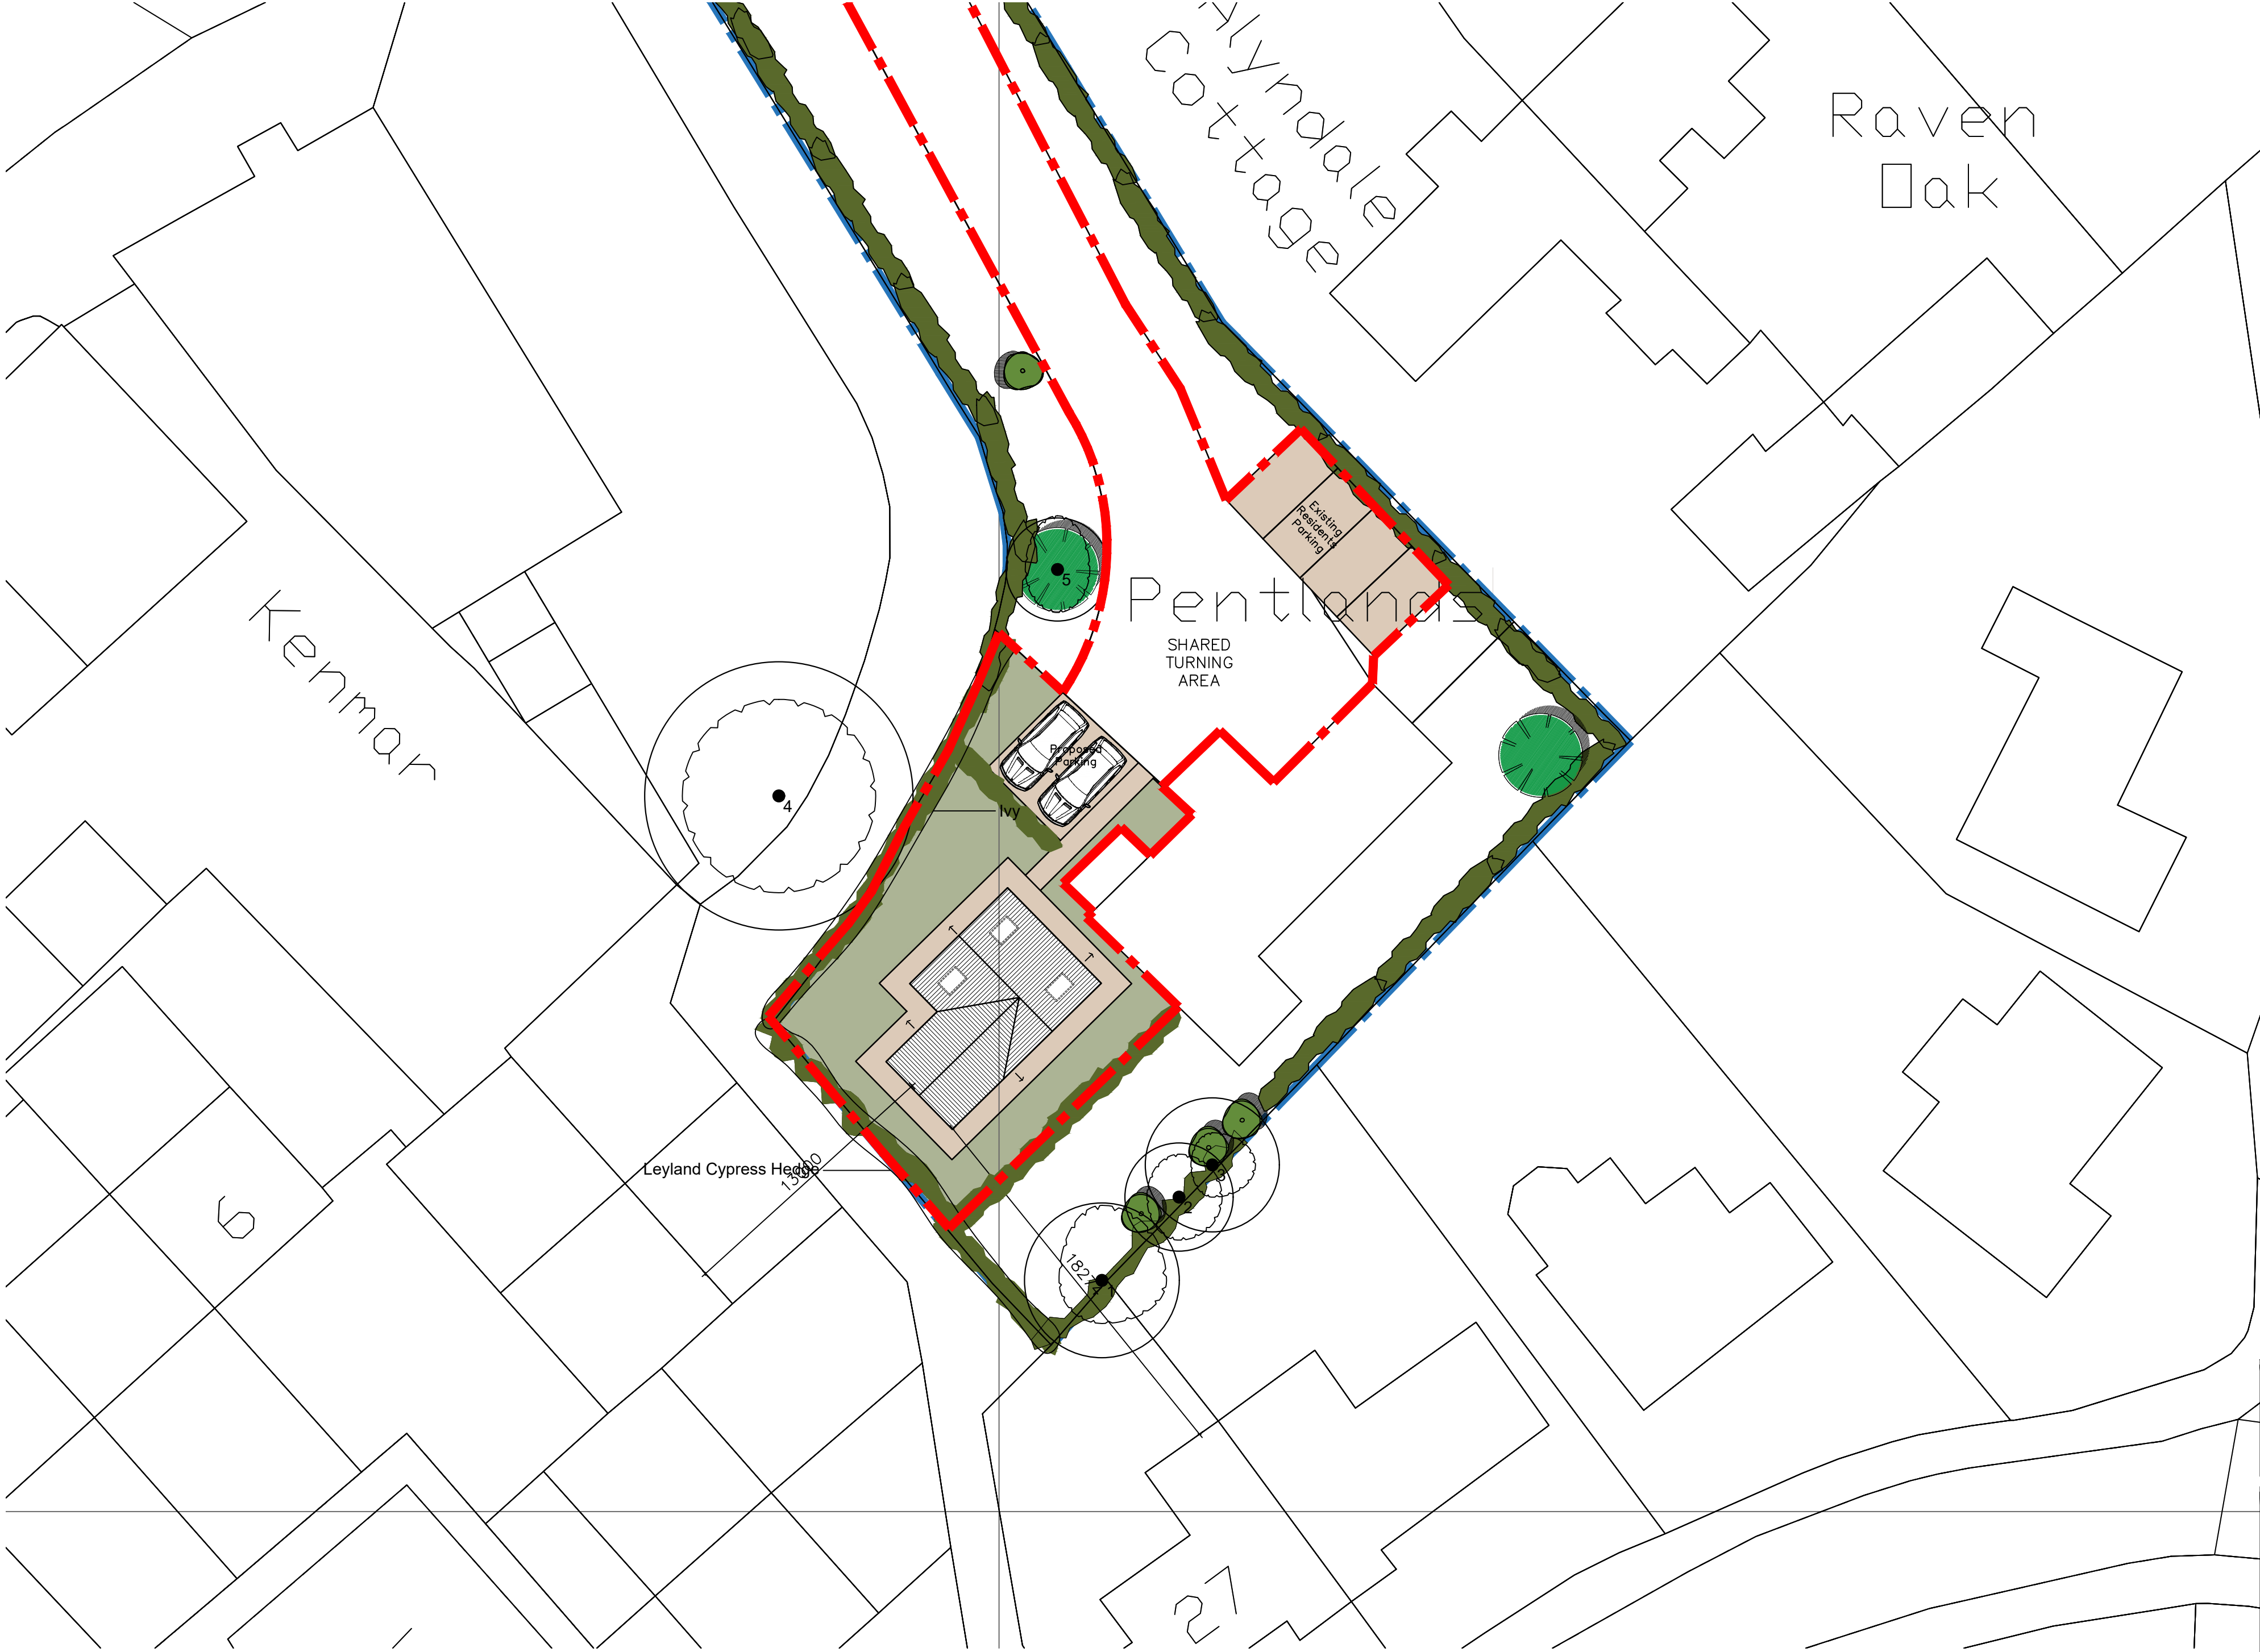

Proposed Site Layout (1:200)



HDS Architectural Services, The Foundry,
15 Yorke Street, Wrexham
LL13 8LW
Tel (01978) 345250
www.hdsarchitectural.co.uk

Project; Pentlands, The Green, Rossett, Wrexham, LL12 0DS	
Title; Proposed Site Plan	Scale (A2); 1:200
Dwg No; PR/PD/02	Date; April 2021
Revision; REV A - Tree survey information added to the drawings (20-05-21). REV B - Parking to site amended (07-07-21).	