




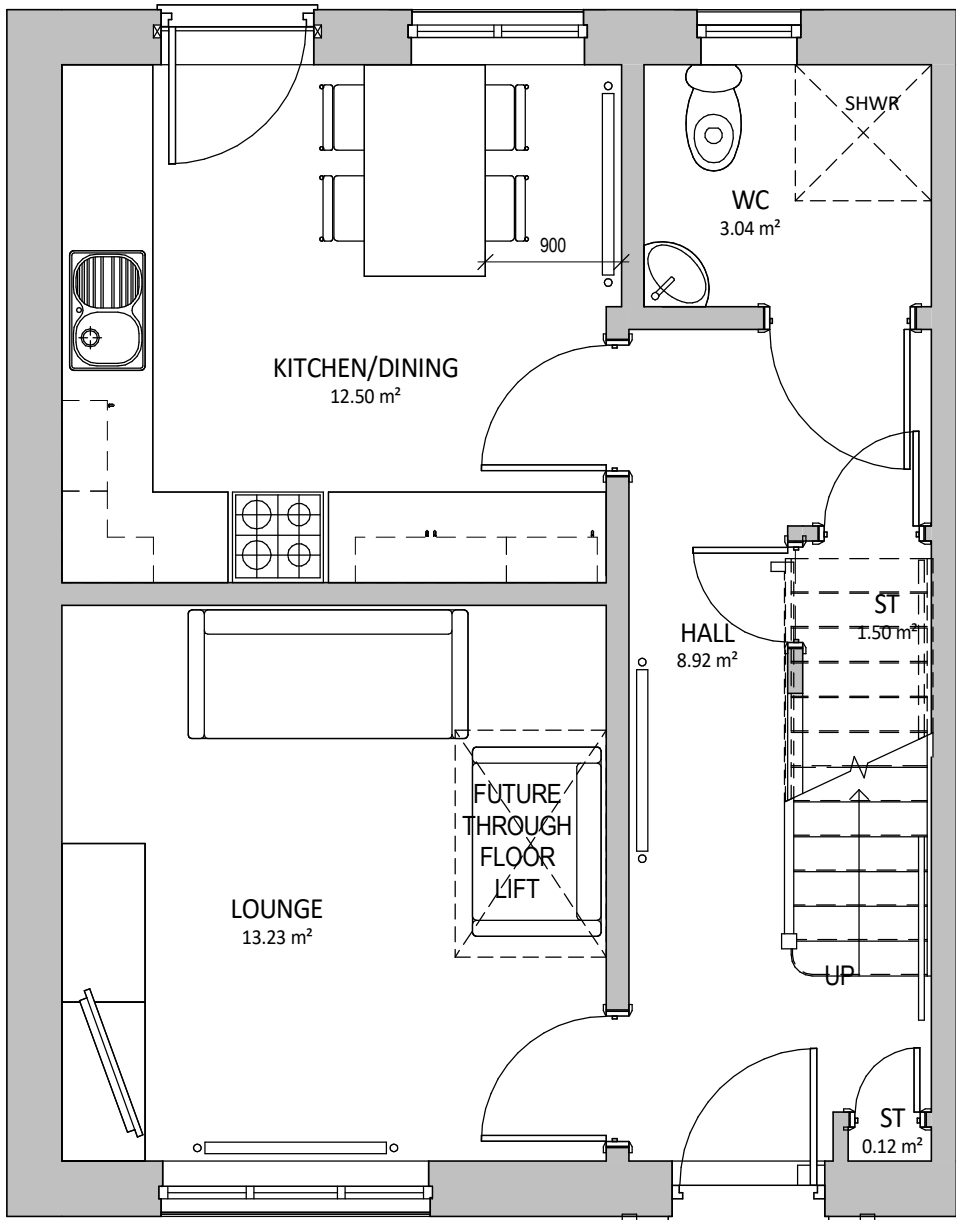

GROUND FLOOR PLAN
1 : 50

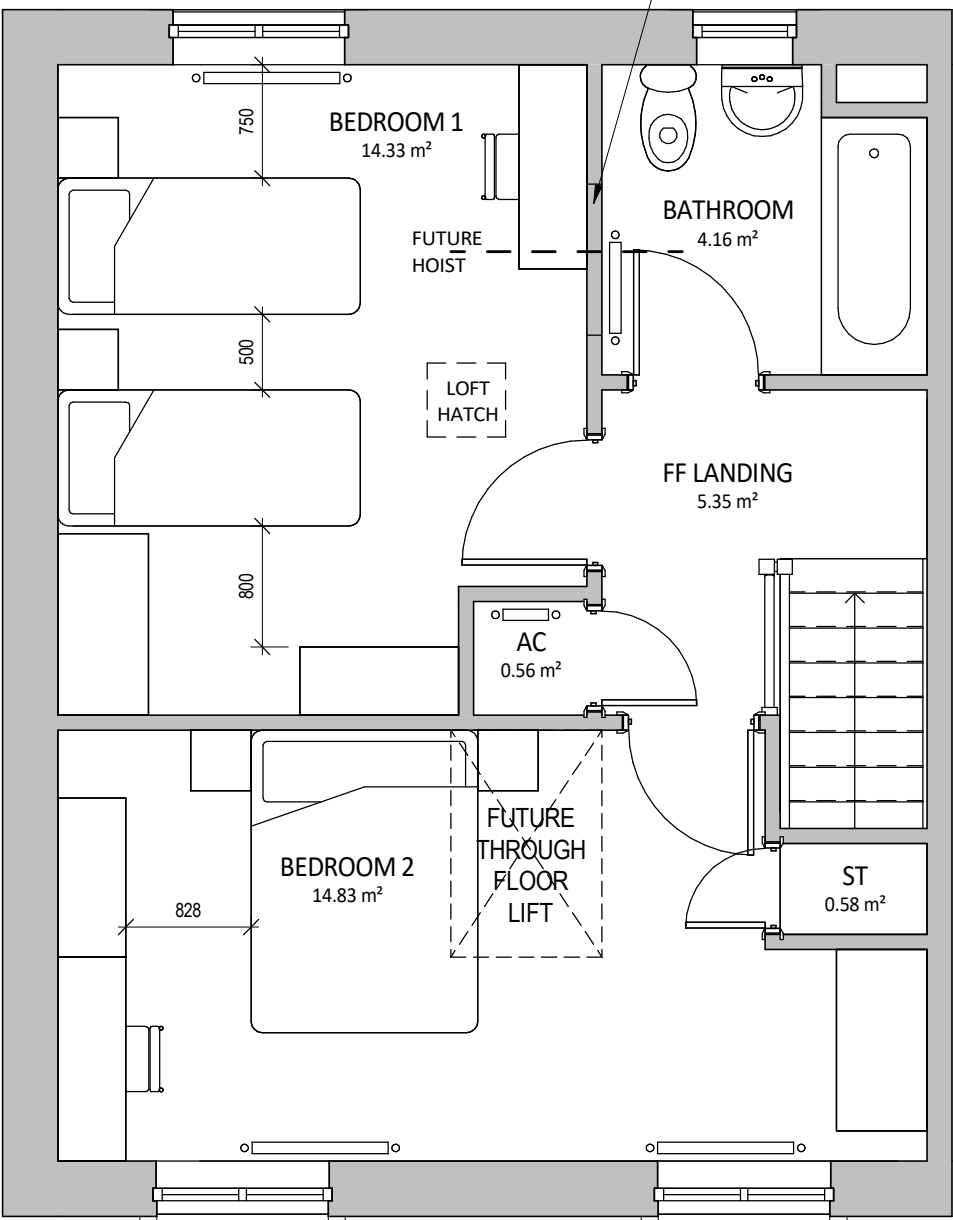

FIRST FLOOR PLAN
1 : 50

 

VISUAL SCALE 1:50 @ A3

Area Schedule (GIA)	
Name	Area

GROUND FLOOR	41.69 m²
FIRST FLOOR	41.69 m²

83.37 m²

PLOTS 14, 15, 16, 17, 18 & 19

G	ADDITIONAL CHANGES AS PER CLIENT COMMENTS	21/11/18	DP
F	ISSUED FOR PLANNING	16/08/18	IO
E	SHEET SIZE CHANGED TO SHOW PLANS	14/08/18	IO
D	KITCHEN CHANGES TO INCREASE LOUNGE SIZE	Date 4	M R
C	TYPE CHANGES AND PLOT NUMBERS ADDED/CHANGED	15/02/18	M R
B	ADDED 3D VIEW	07/12/15	DP
A	AREA SCHEDULE ADDED	20/08/15	DP

REV	DESCRIPTION	DATE	BY
-----	-------------	------	----

THIS DRAWING IS THE COPYRIGHT OF AINSLEY GOMMON ARCHITECTS. WORK TO FIGURED DIMENSIONS ONLY. CHECK ALL DIMENSIONS ON SITE. ANY DISCREPANCIES TO BE NOTIFIED TO THE ARCHITECT.
ELEMENTS OF STRUCTURE SHOWN ARE INDICATIVE AND FOR GUIDANCE. FINAL DESIGN TO BE AS STRUCTURAL ENGINEERS DETAILS AND SPECIFICATION.

PROJECT
WOODLANDS, DODDS LANE
for WWAH

DRAWING TITLE
HOUSE TYPE 1 (4P2B)
PLANS - DQR

SCALE	DATE	DRAWN	CHECKED
1 : 50 @ A3	10/08/15	DP	SV

DRAWING STATUS	PLANNING
----------------	----------

JOB No	DRAWING No	REVISION
C861	110	G



THE OLD POLICE STATION, 15 GLYNNE WAY, HAWARDEN, CH5
Tel: 01244 537 100 | wales@agarchitects.co.uk
Ainsley Gomon Architects Ltd, Registered in England & Wales No. 4187948
Registered Office: 1 Price Street, Hamilton Square, Birkenhead CH41 6JN

PRINTED 21/11/2018 14:36:49

A3