


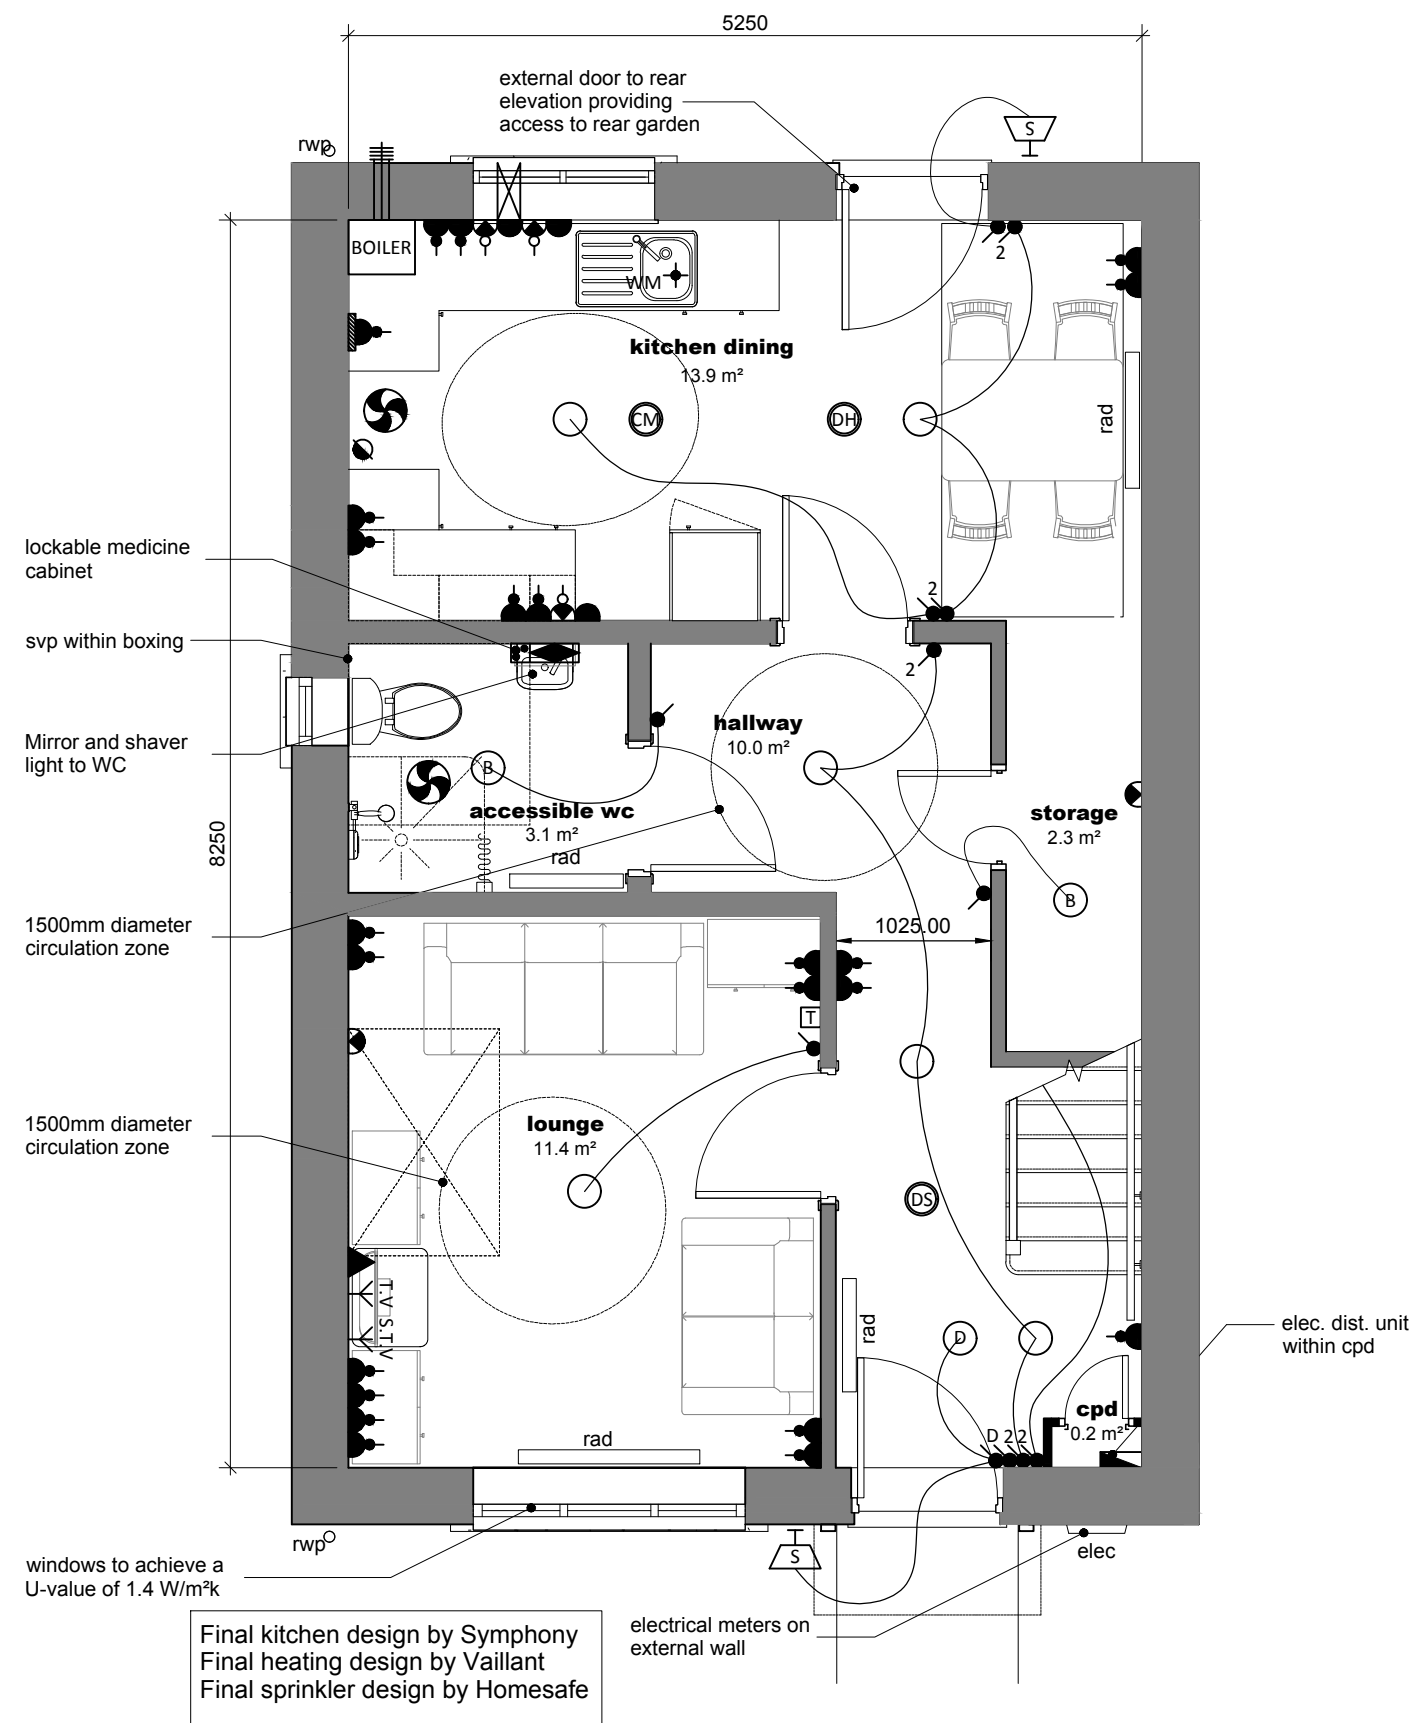

Ground Floor Plan

HDS ARCHITECTURAL SERVICES

Ferndale Villa, 25 Manley Road,
Wrexham, LL13 8HD
Tel (01978) 353445
www.hdsarchitectural.co.uk

Project; Residential Development to Land Adjoining 'Premier Inn', Jacques Way, Wrexham	
Title; Plot 1 Ground Floor Plan	Scale (A3); 1:50
Dwg No; JWA/PD/01	Date; July 2018
Revision;	