


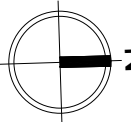

0 5 10cm




Notes | Sketch schemes may be based on plan information of unknown origin and is subject to verification and survey. Contractors must verify all dimensions on site before commencing any work or shop drawings. This drawing is not to be scaled. Use figured dimensions only. Ensure digital versions are plotted at 'Actual Size'. Building areas are liable to adjustment over the course of the design process due to ongoing construction detailing developments. Subject to statutory approvals and survey. The bar above is to check that the drawing has been printed to scale.



Extent of existing demolished and rebuilt



Extent of proposed Extension works

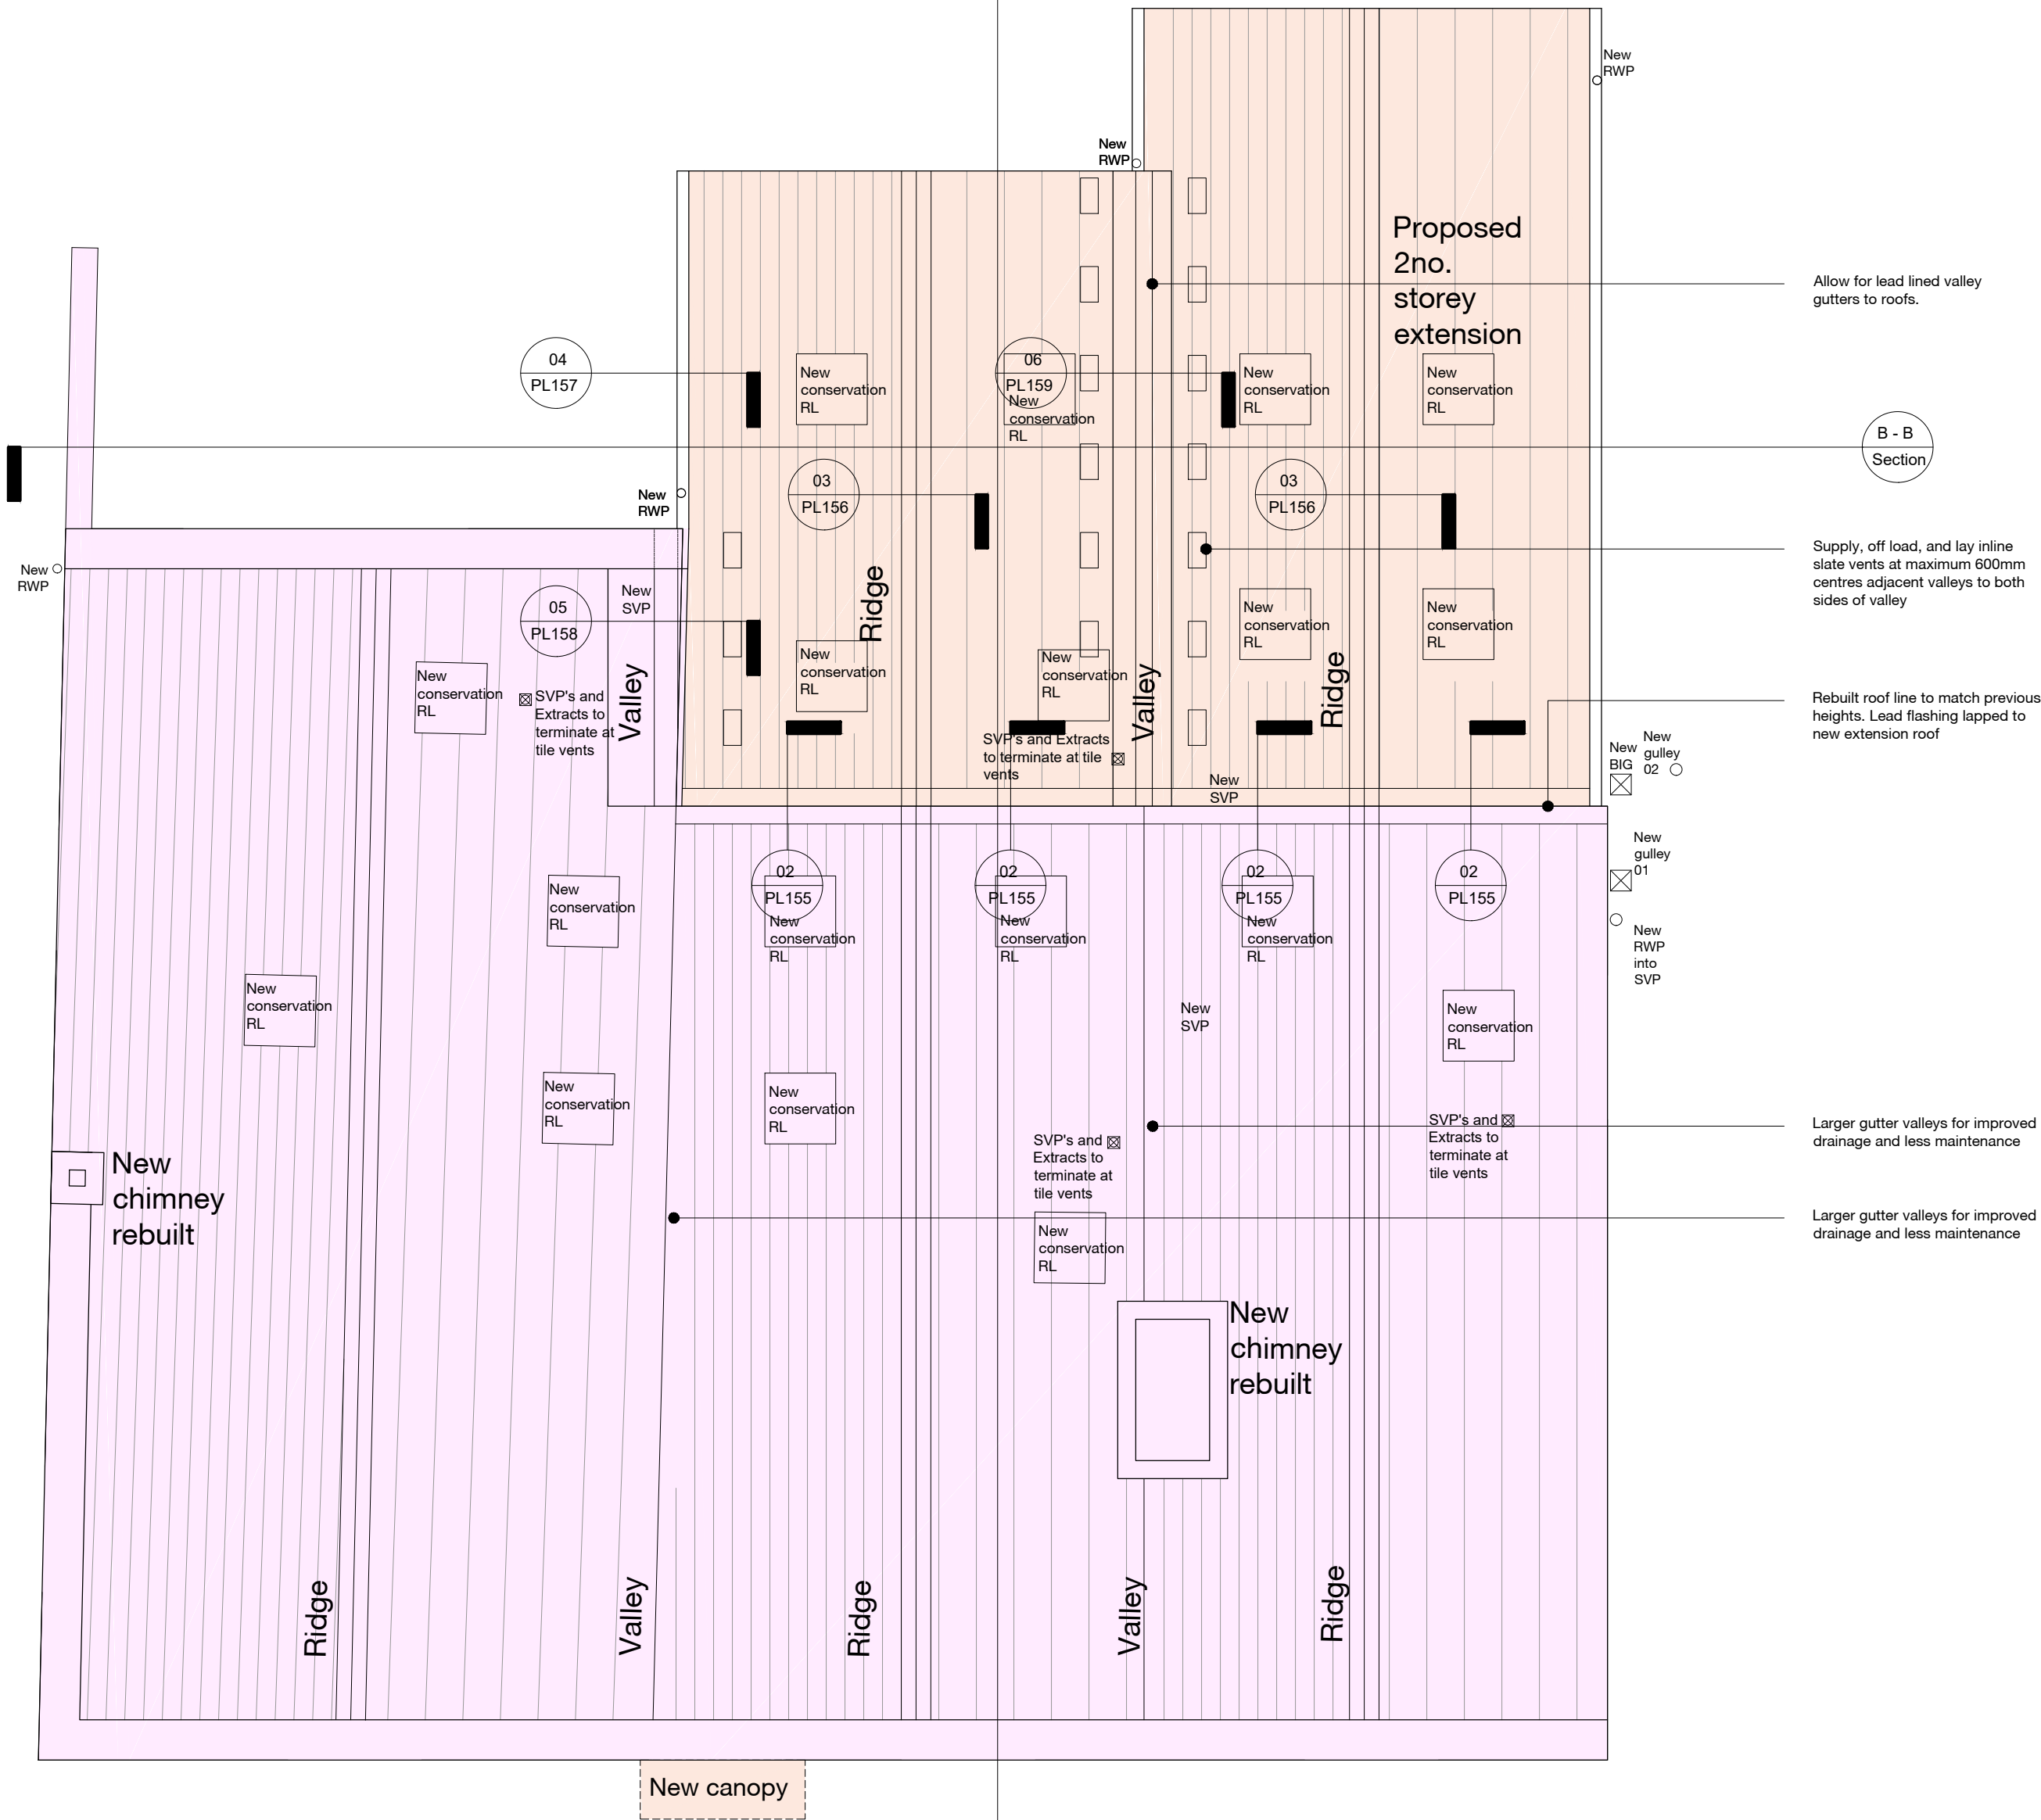

P R O P O S E D R O O F P L A N

Rev	Date	Description	Drawn	Checked
A	24.11.21	Job number and drawing number changed from 0759 - EA - A - PL108 - Proposed Roof Plan	po	rsg
Project For & on behalf of Irwin Mitchell Holt Hill, Green Street, Holt, Wrexham				
Drawing Proposed Roof Plan				
Client CE				
BIM Suitability Description SUITABLE FOR INFORMATION			BIM Suitability Code S2	
Status	Planning	2 Riverside Way Whitehall Waterfront LEEDS	320 City Road Angel LONDON	
Date	Nov '21	L51 4EH	EC1V 2NZ	
Drawn	po	t 0113 819 8041	t 0203 883 8602	
Checked	rsg	w edwardarchitecture.co.uk	e info@edwardarchitecture.co.uk	
Scale (A2)	1:50			
Project	Originator	Discipline	Drawing No.	Rev
0961	EA	A	PL108	A

edward
architecture