


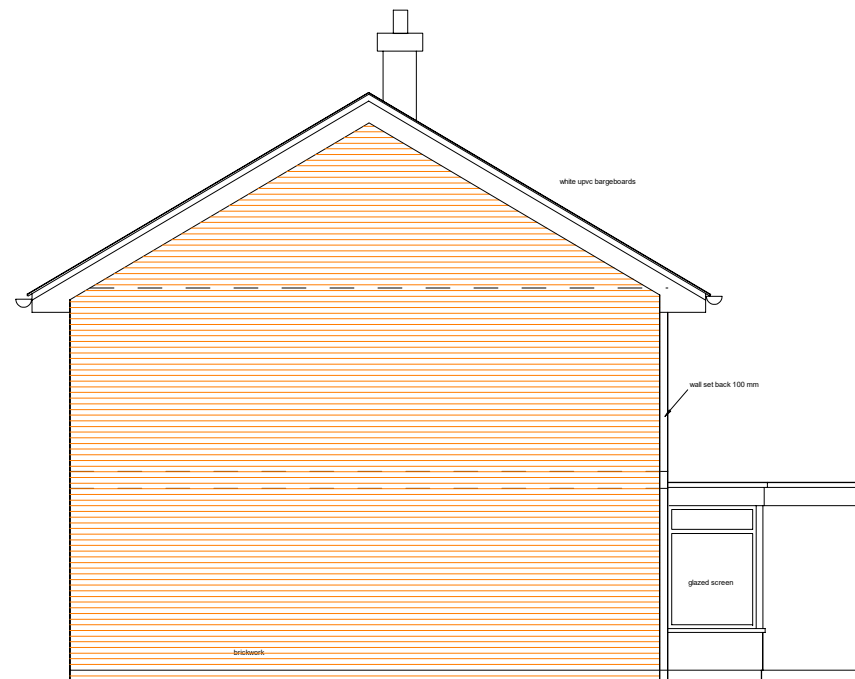


NORTH ELEVATION PROPOSED

SOUTH ELEVATION PROPOSED



EAST ELEVATION PROPOSED

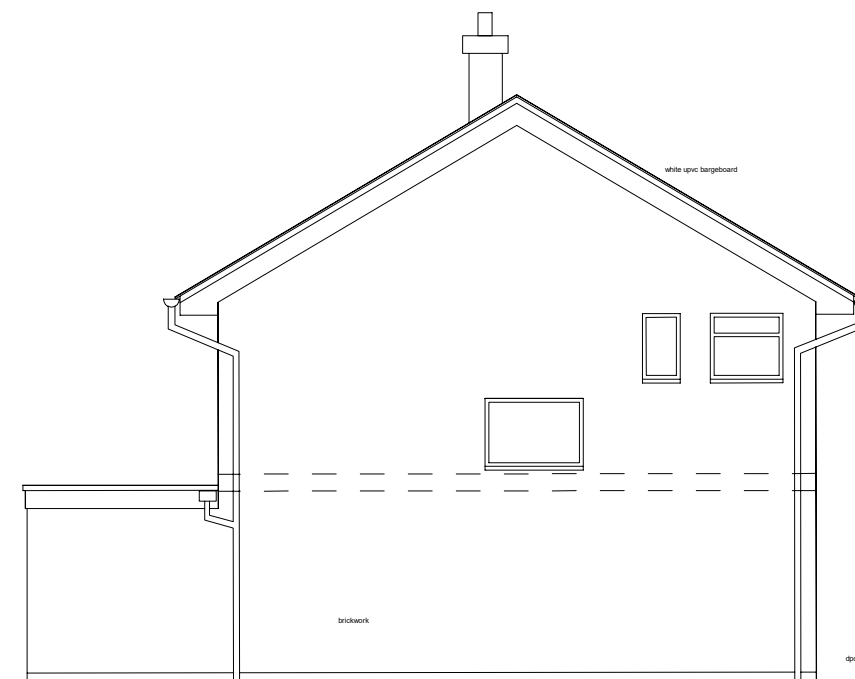

WEST ELEVATION PROPOSED
(no alterations)

PROPOSED TWO STOREY EXTENSION
AT 20 YARWOOD DRIVE WREXHAM LL139UJ

FOR MR S JONES

ELEVATIONS PROPOSED

Scale 1:100 Date Oct 21 Dwg No SJ06a

Rev A Planning submission Oct 21