




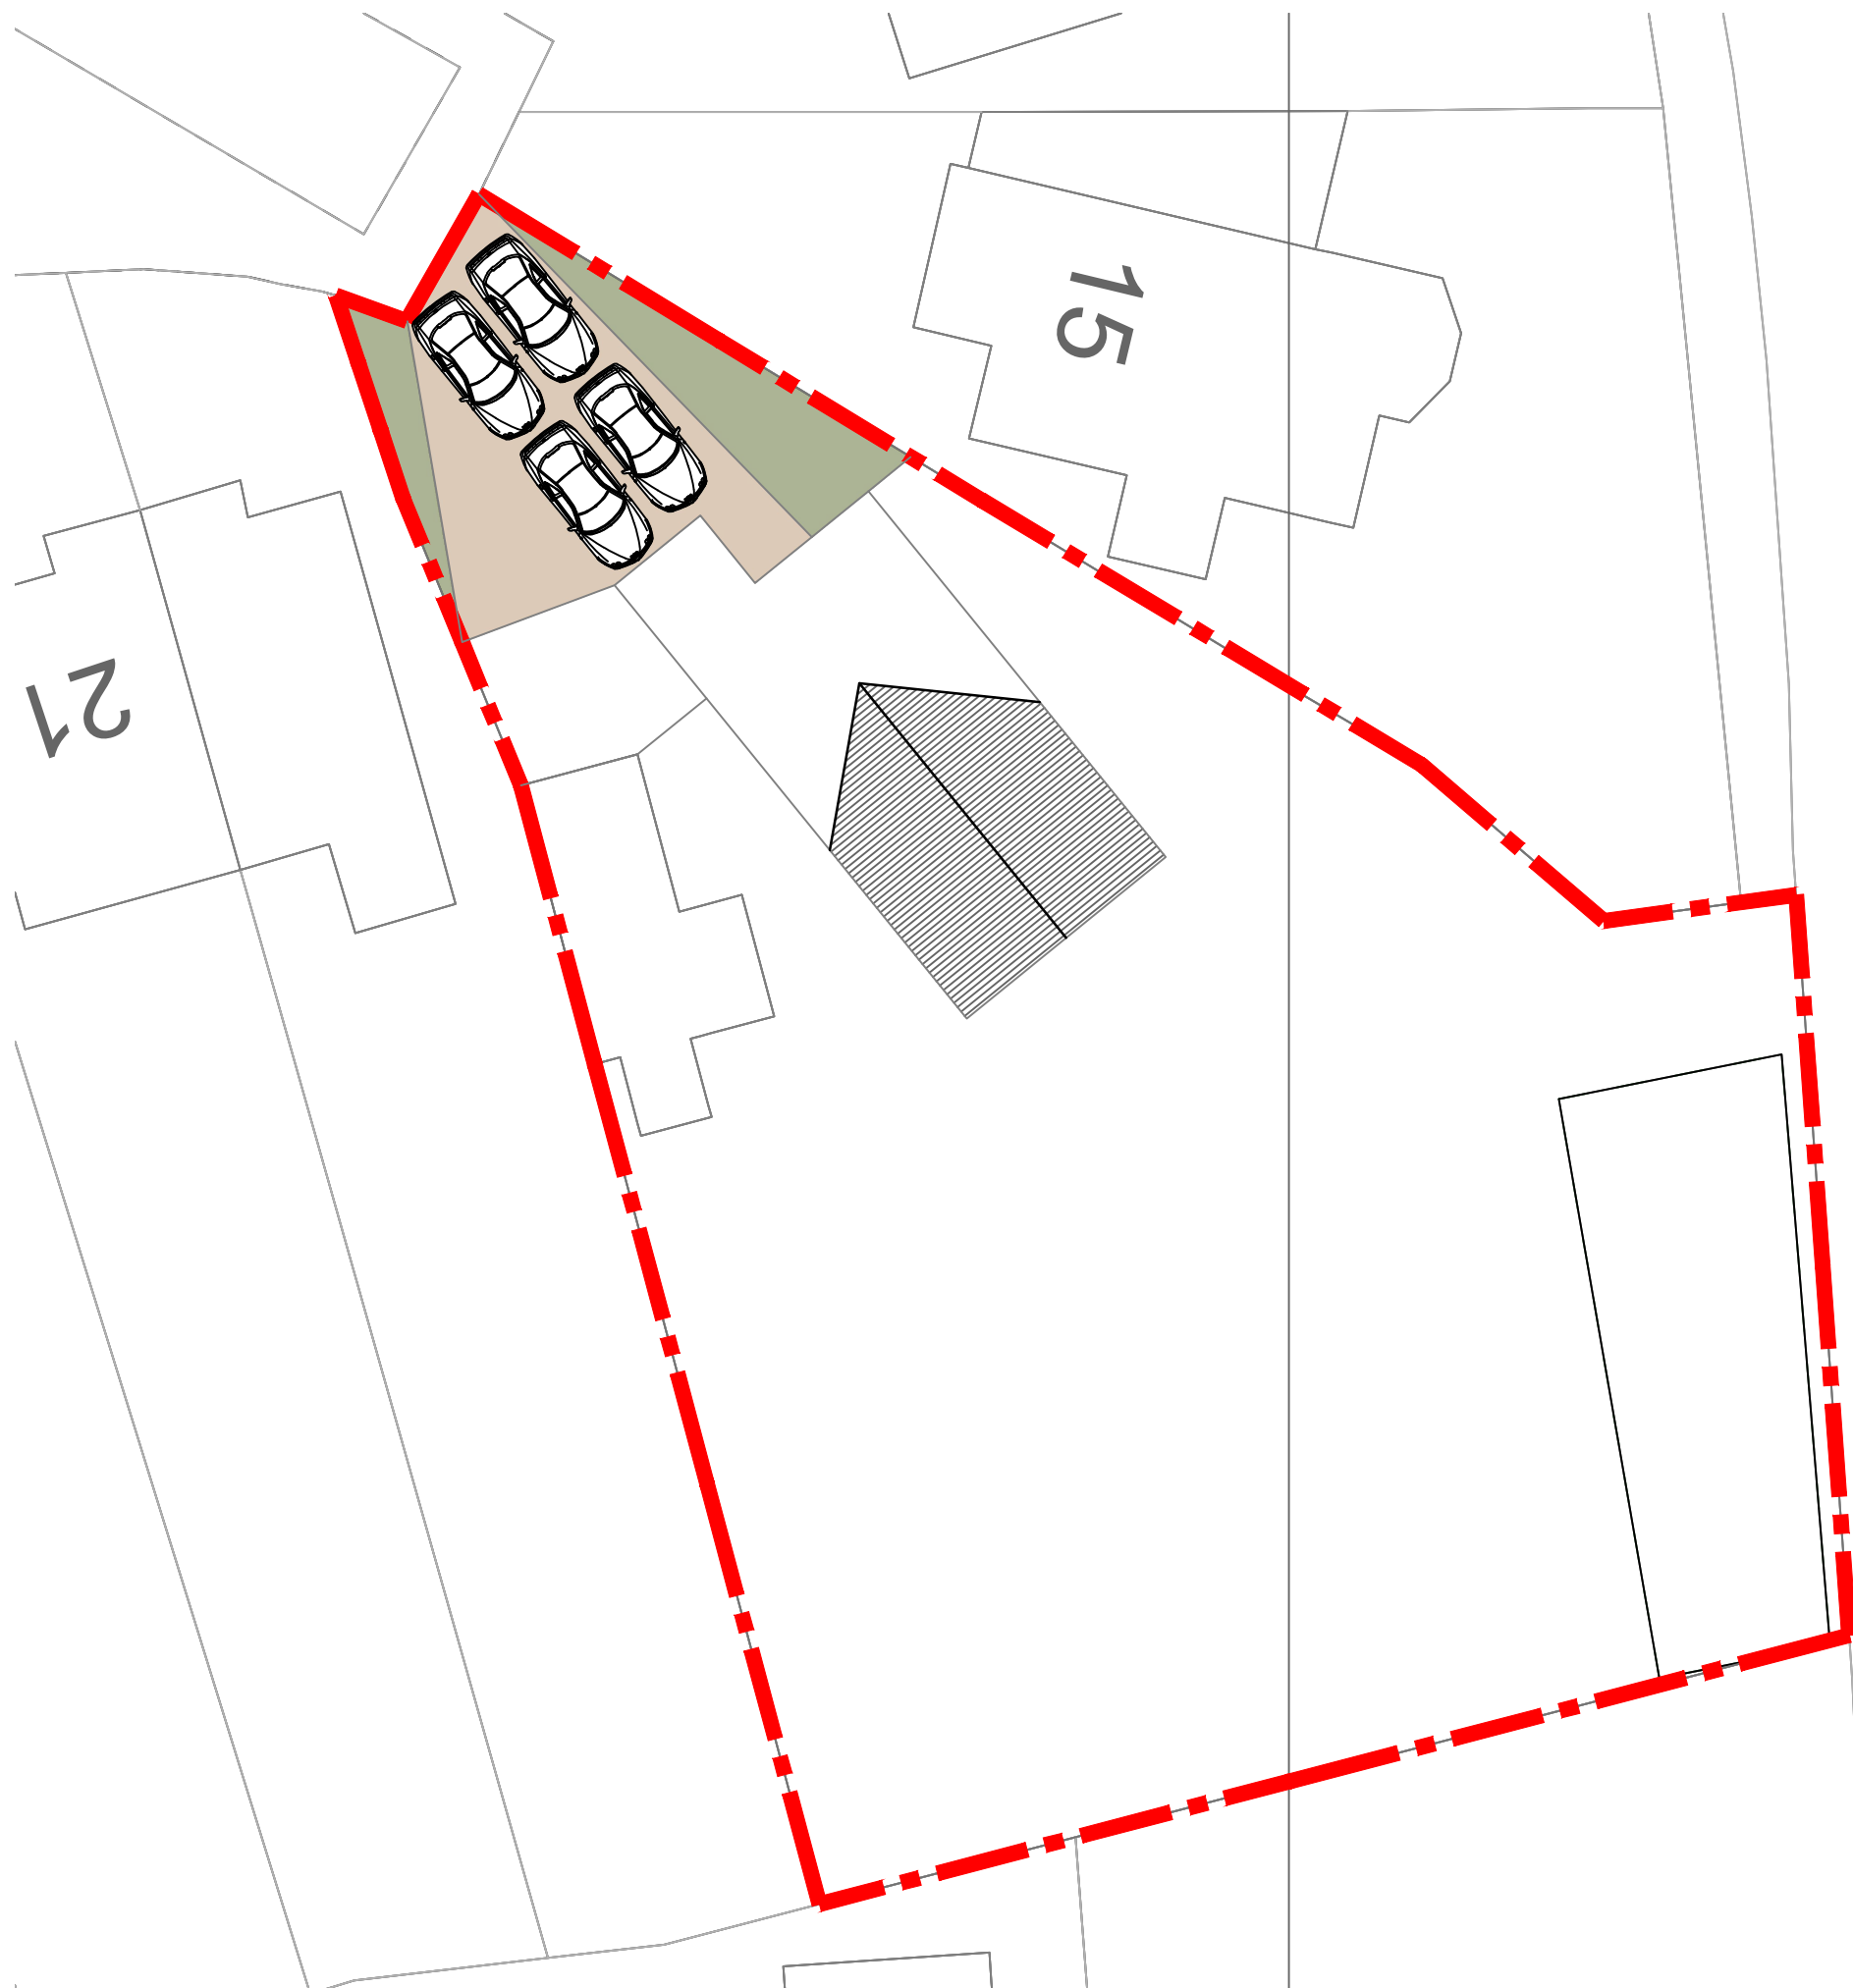


As Proposed Site plan 1:200

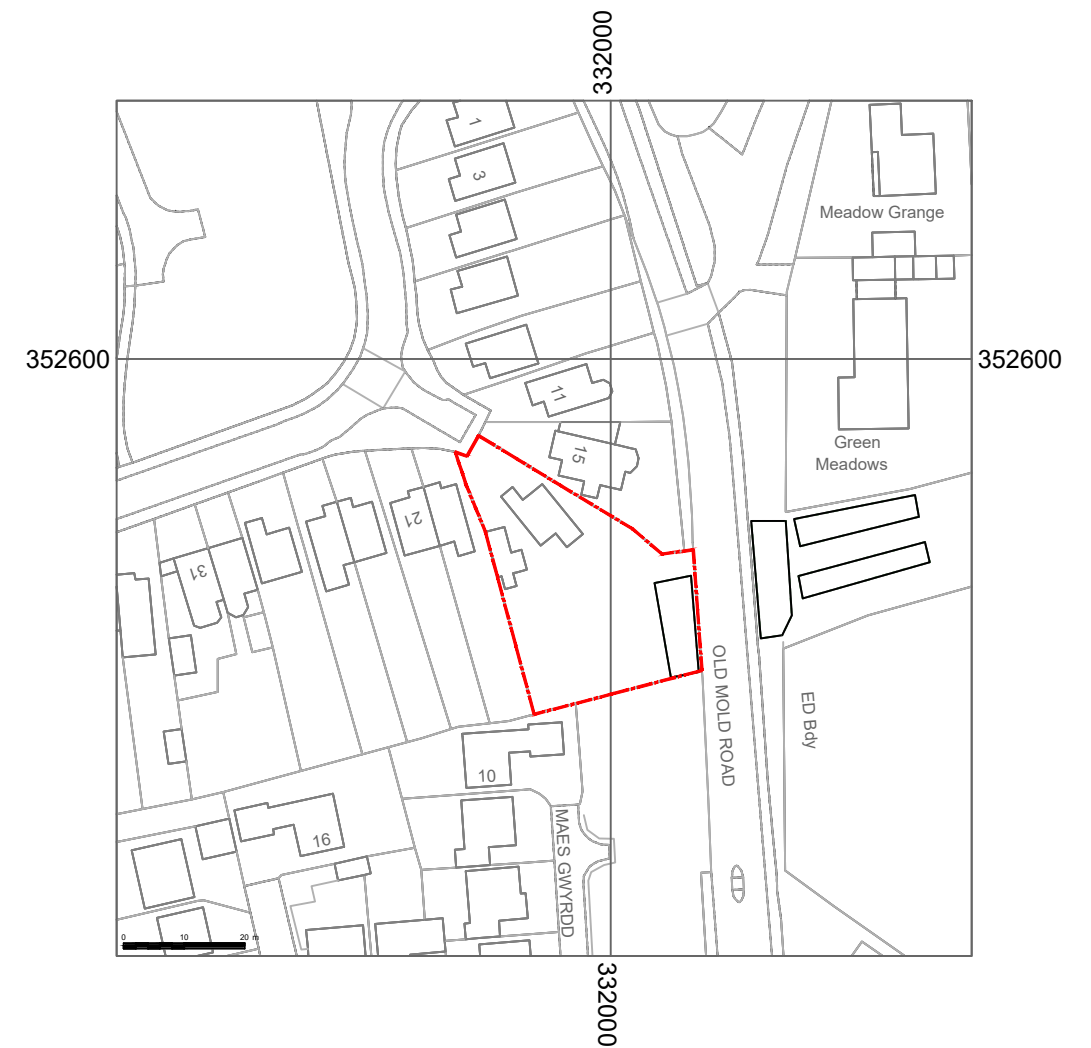

Site location plan 1:1250

 

©Crown Copyright and database rights
2019 OS 100047474

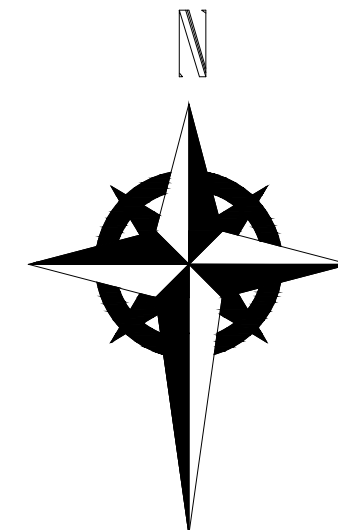

HDS ARCHITECTURAL SERVICES
HDS Architectural Services, The Foundry,
15 Yorke Street, Wrexham
LL13 8LW
Tel (01978) 345250
www.hdsarchitectural.co.uk

Project; 17 The Meadows, Gwersyllt, Wrexham, LL11 4SX	
Title; Proposed Block Plan	Scale (A2); 1:200 & 1:1250
Dwg No; TM/PD/06	Date; August 2021
Revision;	